


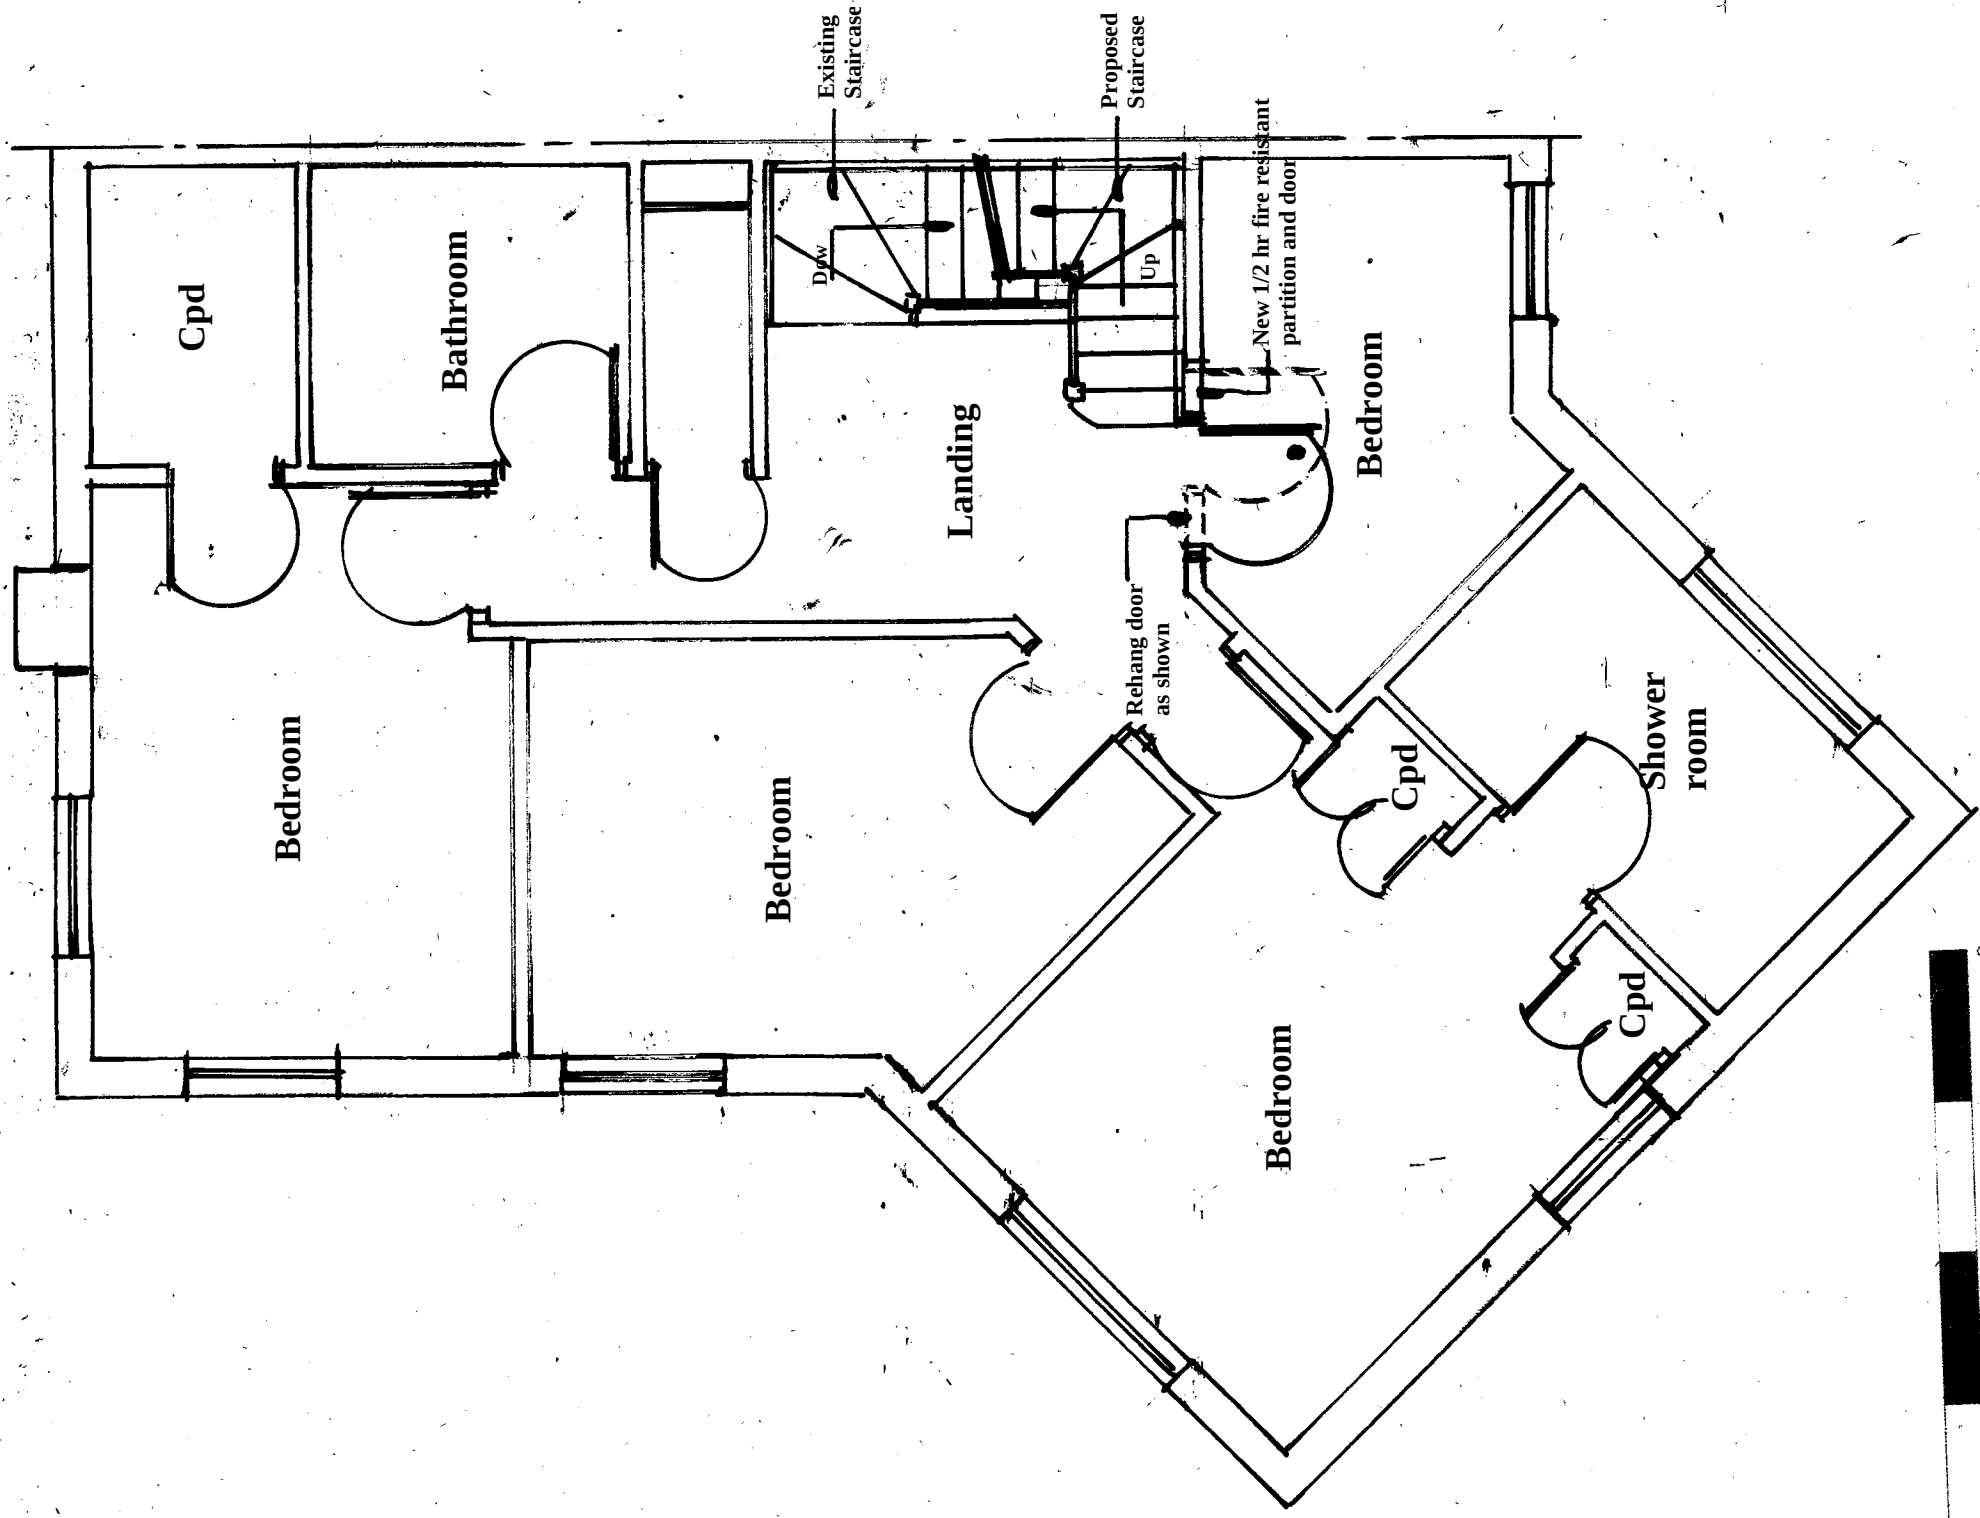

Existing First Floor Plan



Scale Bar 1:50

Amendments			Date

Client

Mr & Mrs Dance

Site Address

66 Updown Hill
Bolney Village
Haywards Heath
West Sussex
RH16 4DG

Proposal

Loft Conversion

Drawing Title

Existing First Floor Plan

Date

27/11/25

Drawn

S. Burrows

Scales

1:50

DWG NO.	S13468/2	REV
---------	----------	-----