




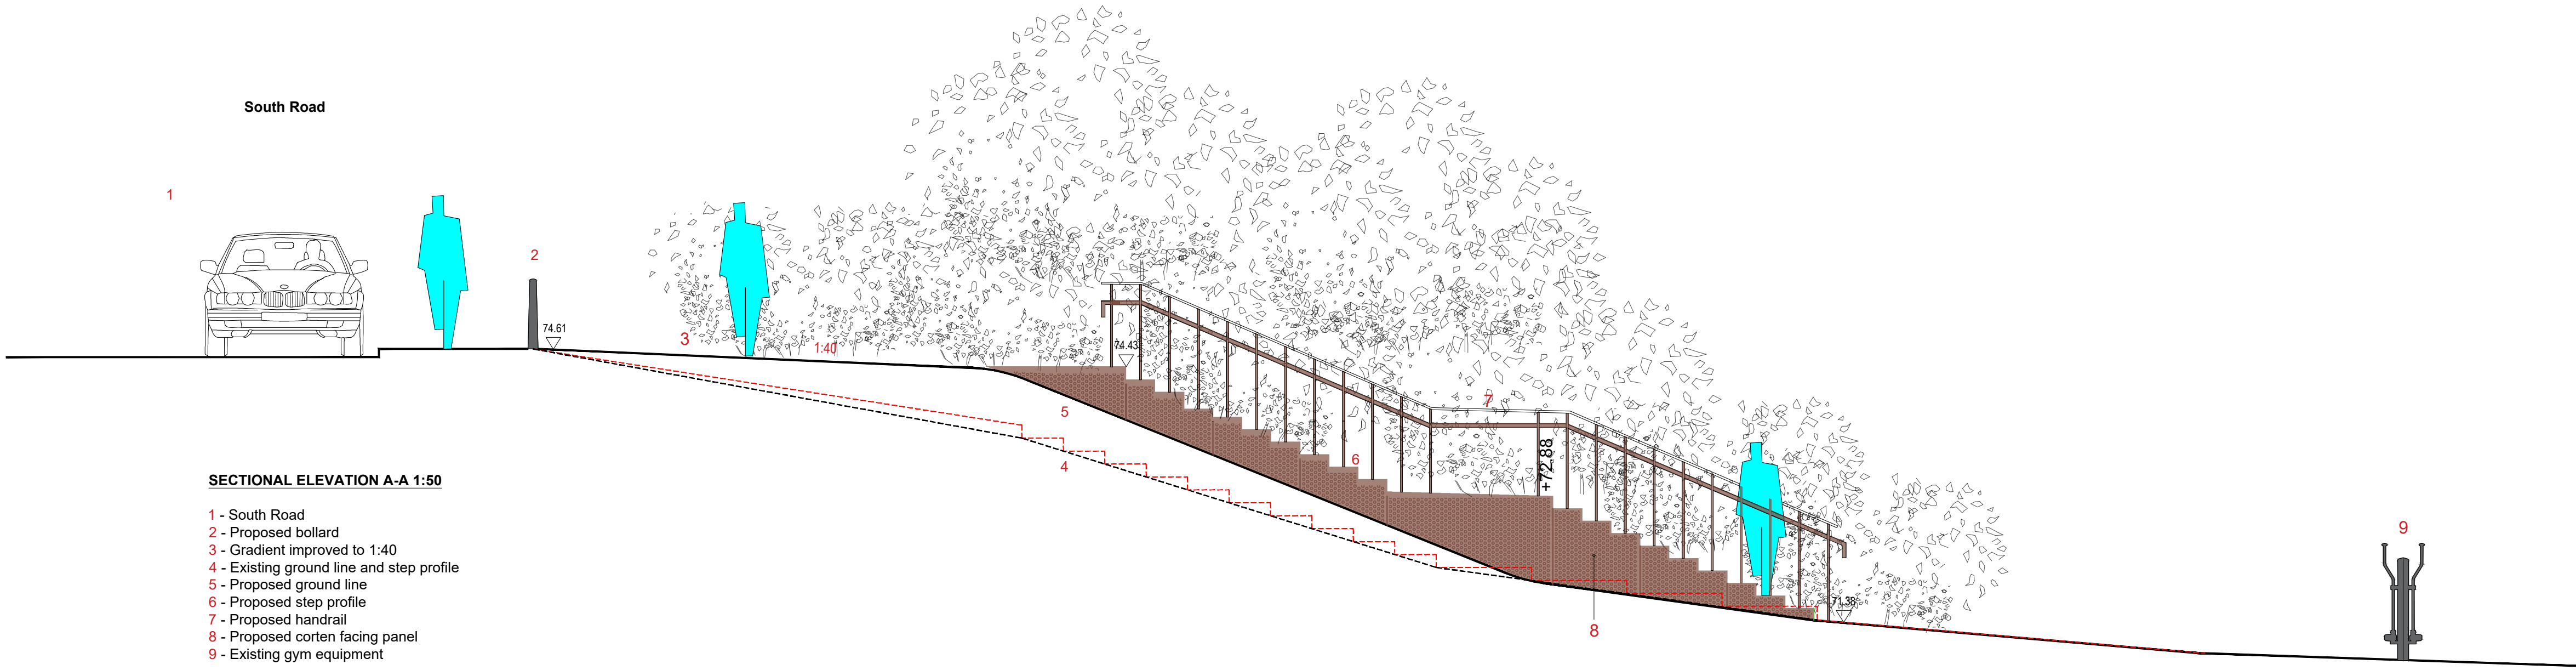

STEPPED ACCESS
SCALE 1:50 (SIDE ELEVATION)

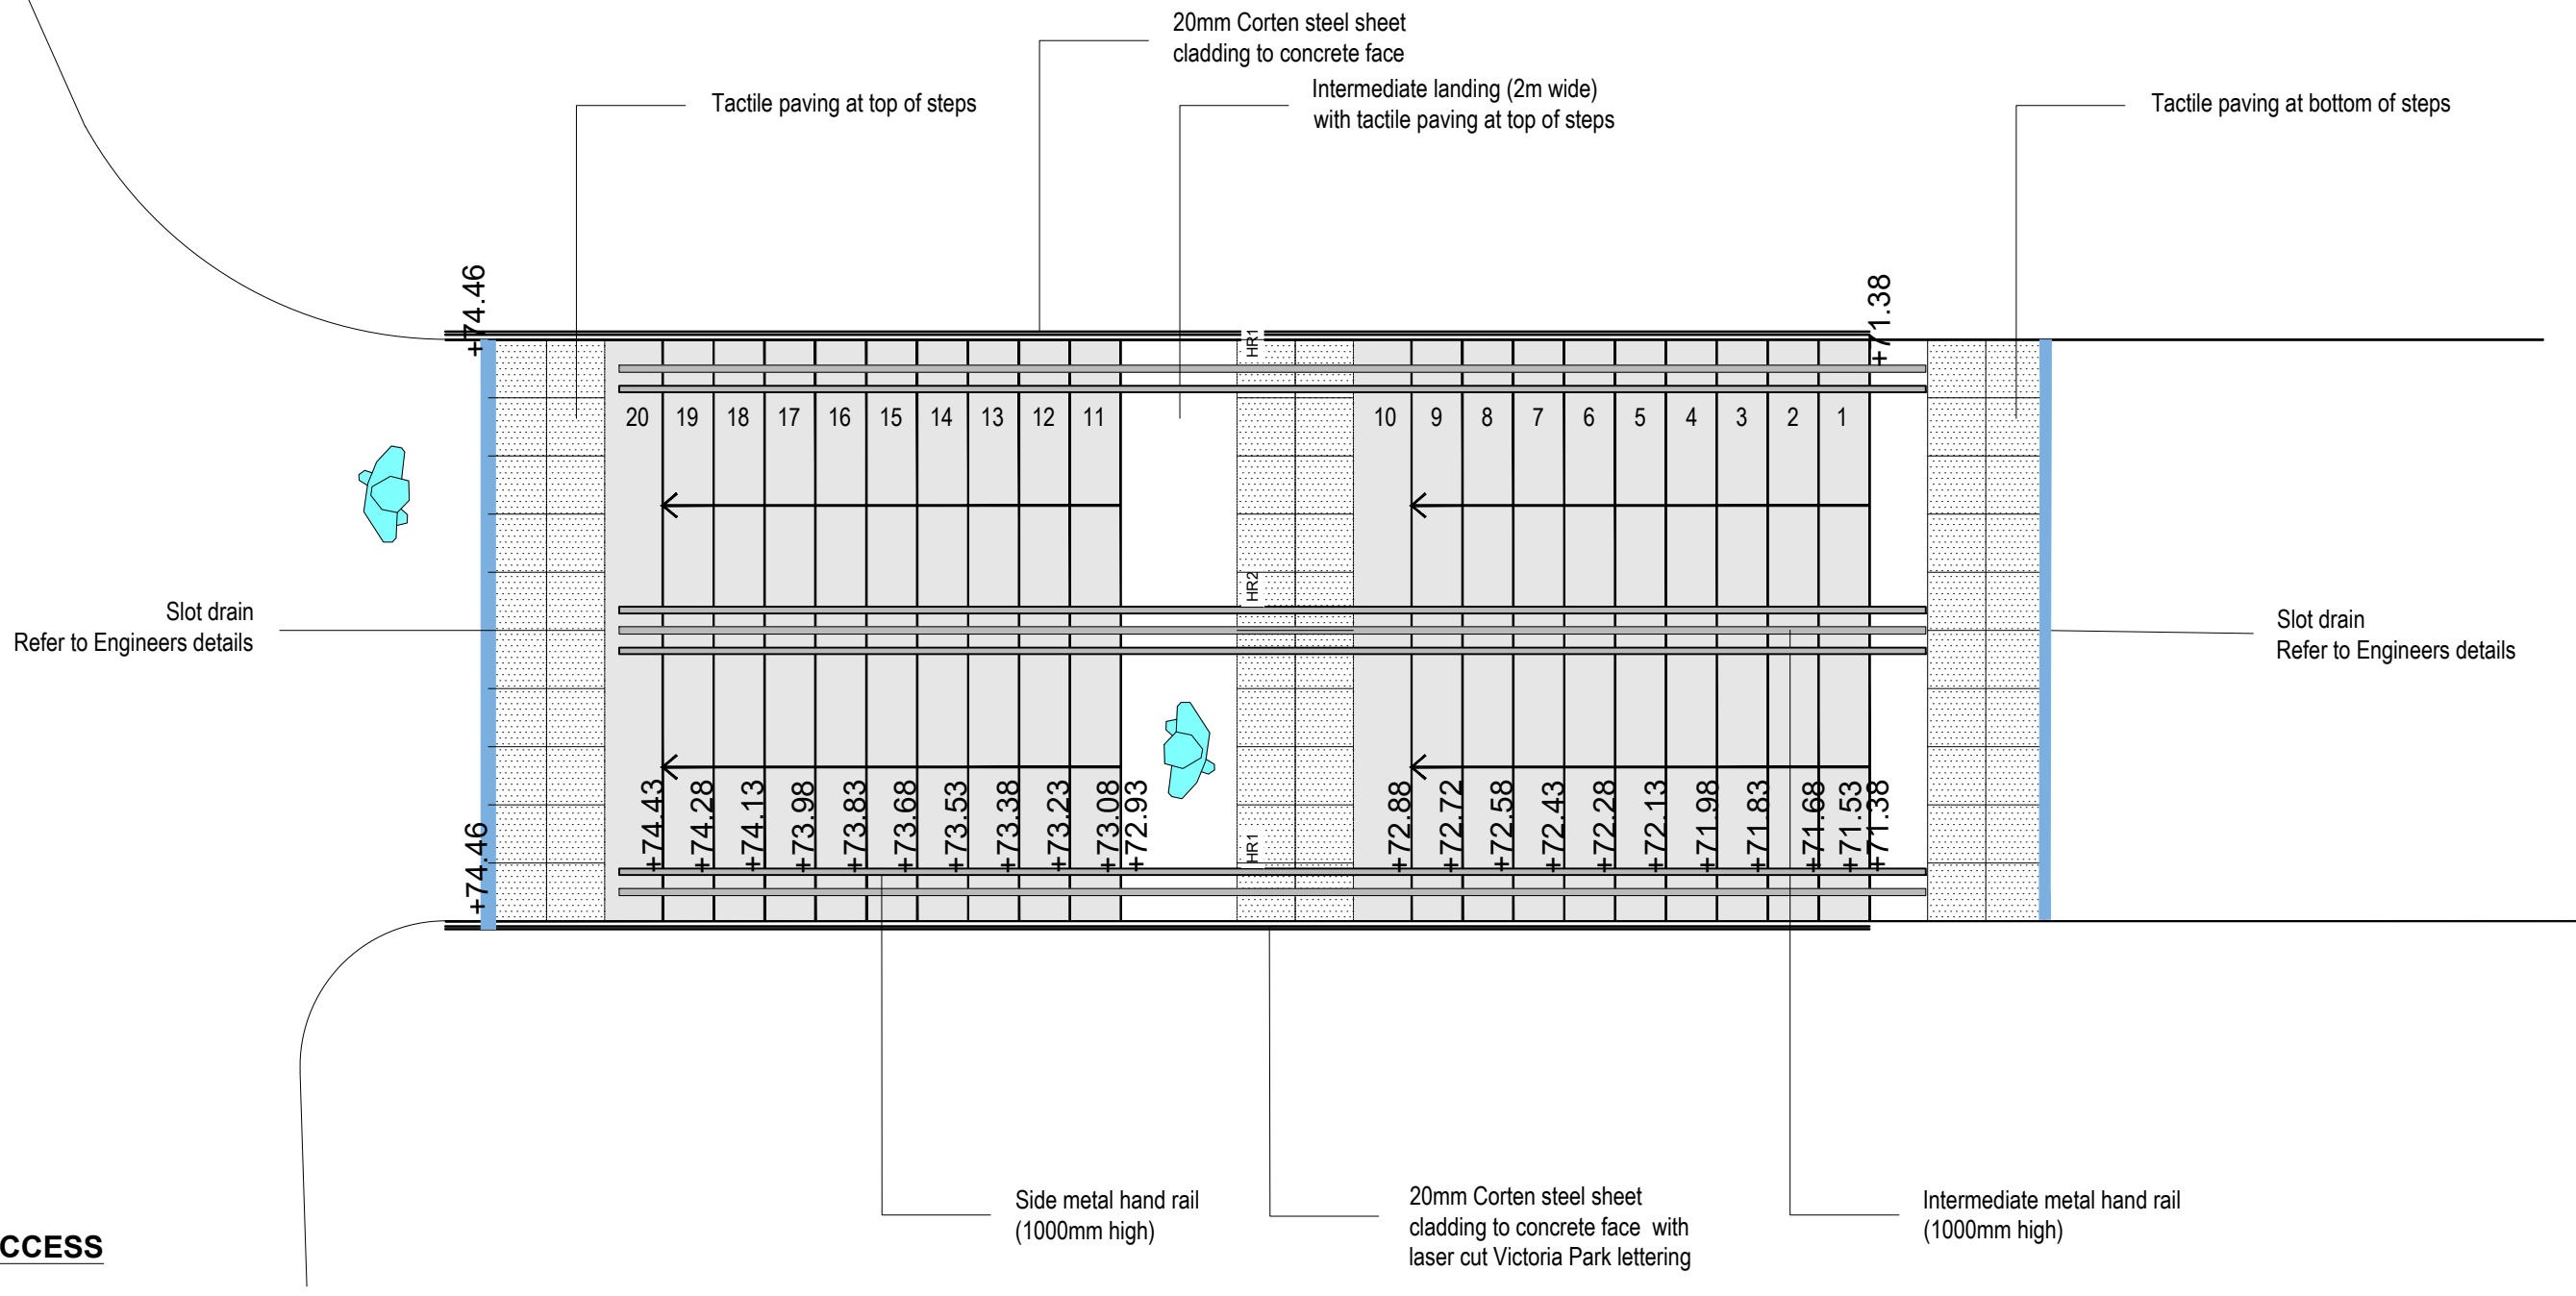

DT01 STEPPED ACCESS
SCALE 1:50 (PLAN VIEW)

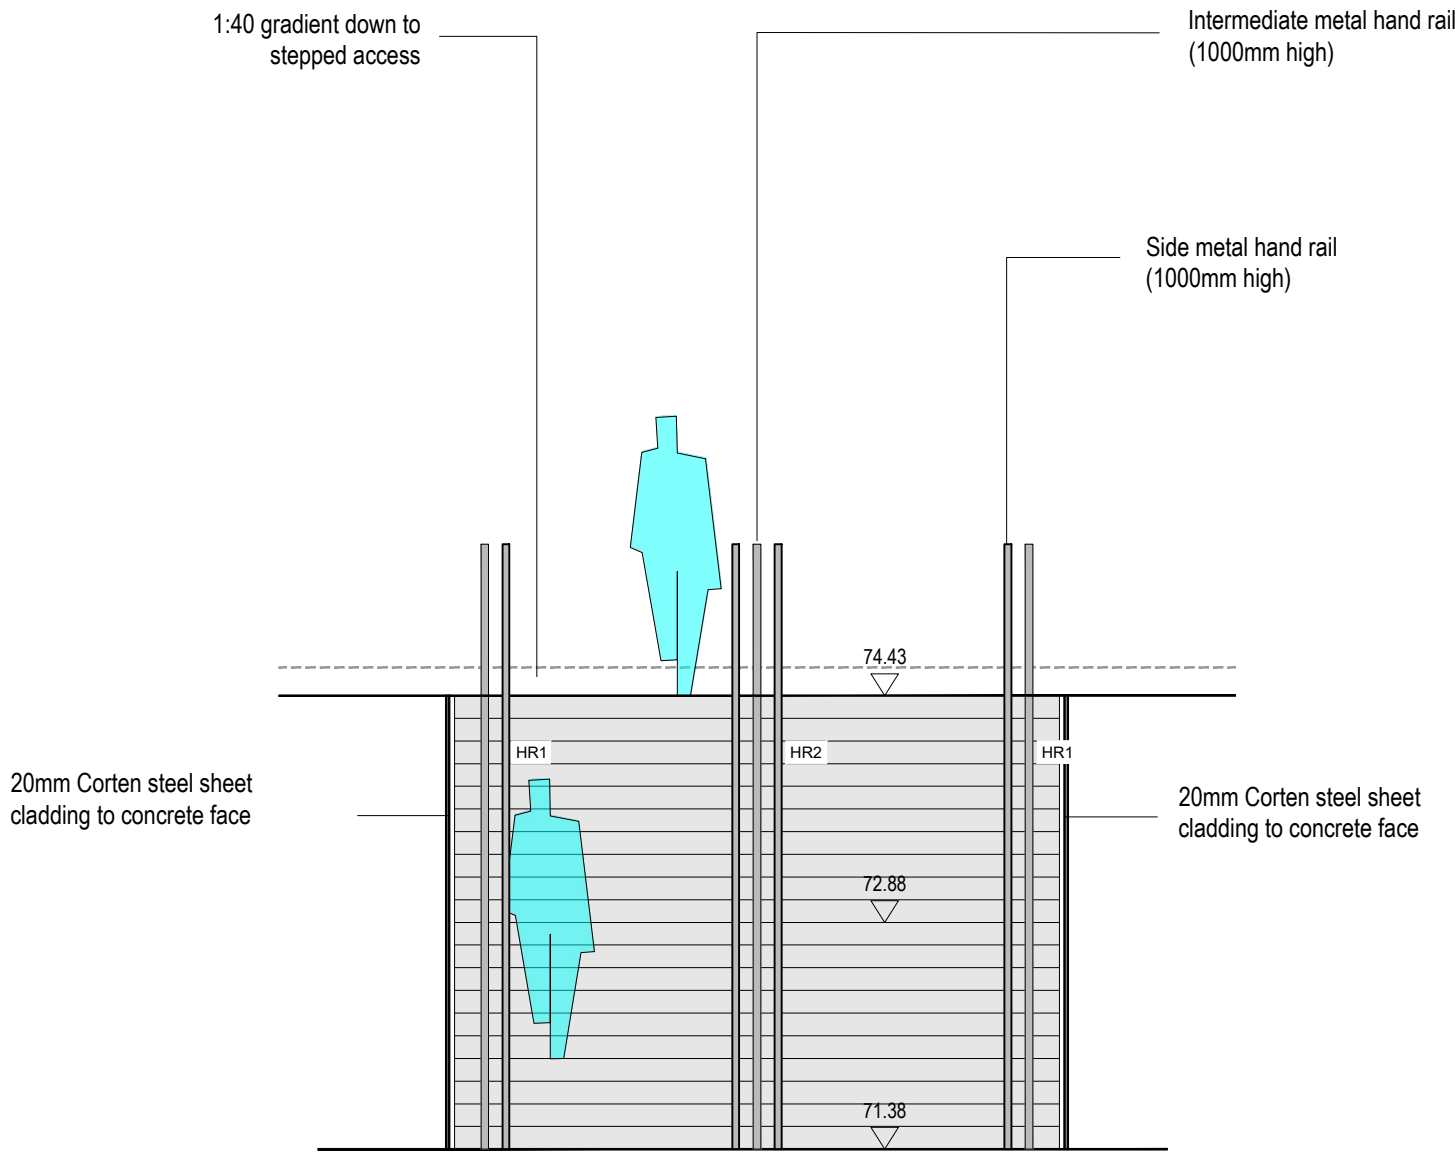

STEPPED ACCESS
SCALE 1:50 (FRONT ELEVATION)

NOTES


This drawing is Copyright and shall not be produced nor used for any other purpose without the written permission of the Landscape Architects.

Do not scale from this drawing.

The Contractor is responsible for checking all dimensions on site and report any discrepancies, errors or omissions to the Landscape Architects immediately.

The Contractor shall ensure that all goods, materials and workmanship conform with current British Agreement Certificates, British Standards and Building Regulations, and ensure that all works are executed in full compliance with all current Codes of Practice and Regulations in respect of Health & Safety.

Rev	Date	By	Description	Ckd
A	29.05.24	MS	Note added	JP

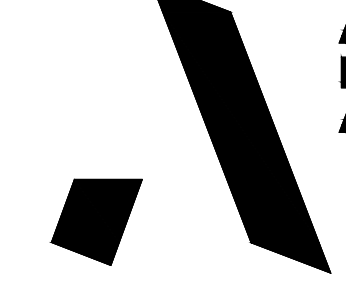

**ALLEN SCOTT
LANDSCAPE
ARCHITECTURE**

Drawing Status		For Planning			
Project: Victoria Park					
Drawing Title: Technical Details - Step Arrangement [SP01]					
Client: Mid Sussex District Council					
Scale: as shown @ A1			Job No.: 23-741		
Date: 09.06.23			Drawing No.: 741-357		

Note: For Engineers Structural Drawings Refer to Dwg's A9307-VP- 002

