



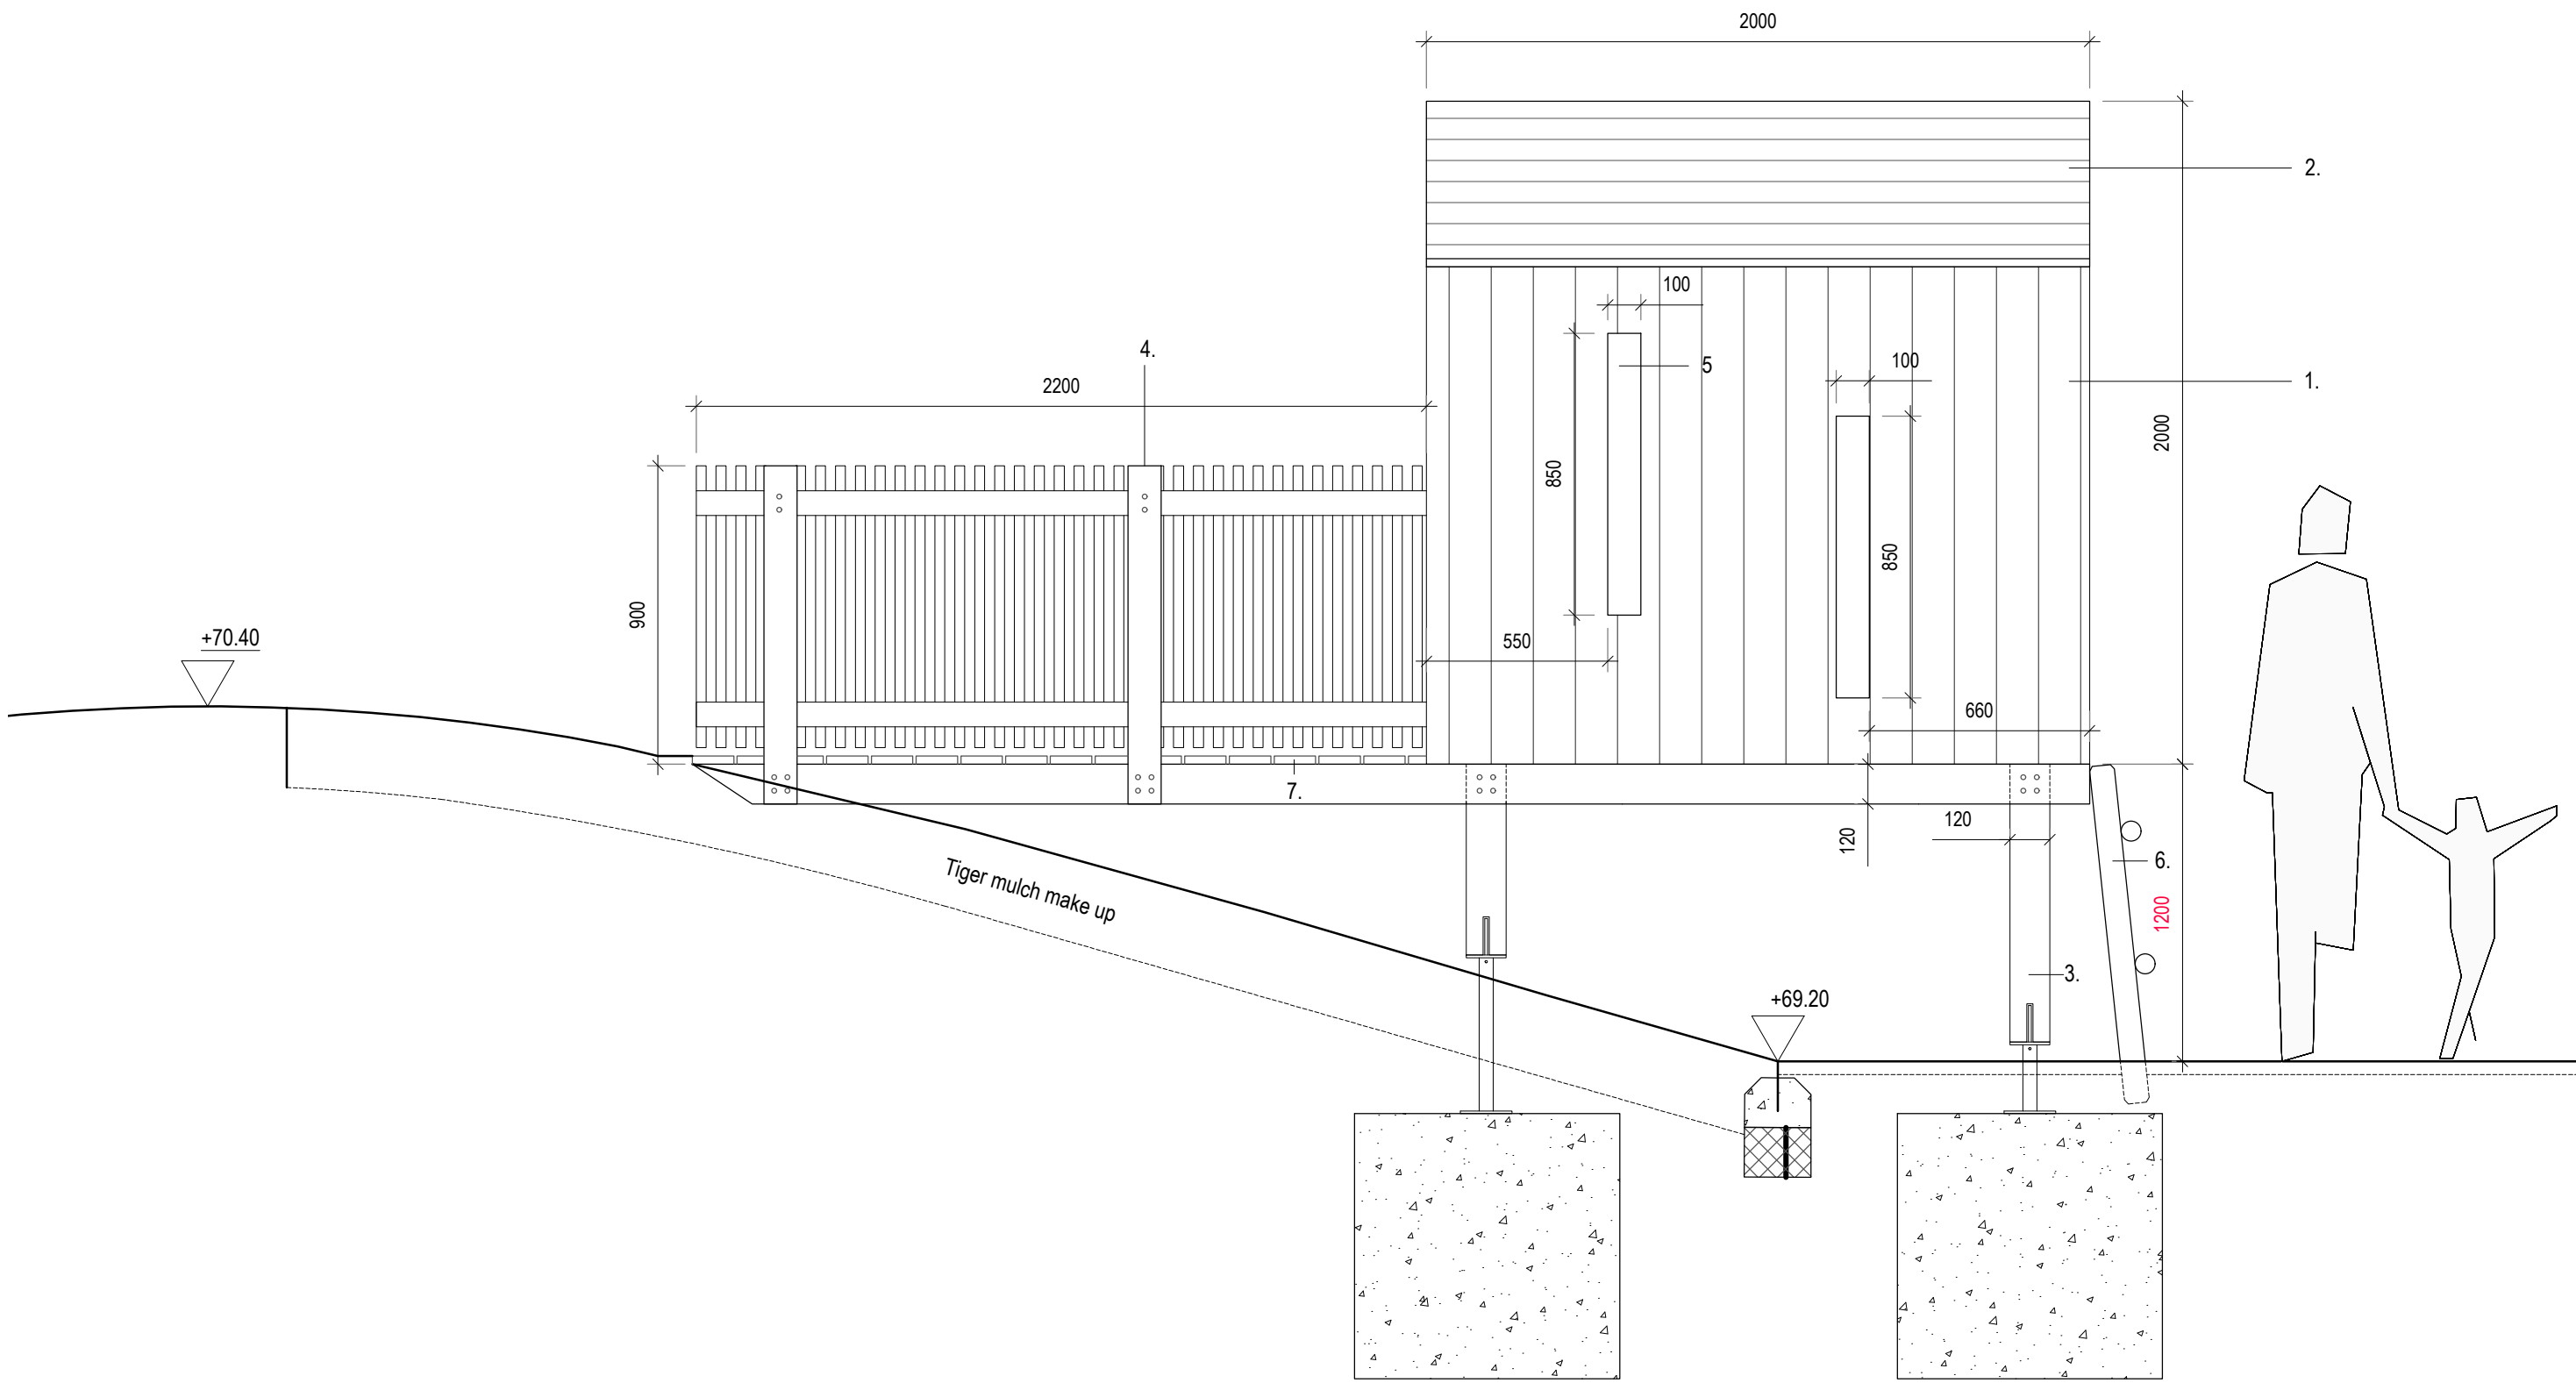

PLAY HUT
Scale 1:20 (East Elevation)

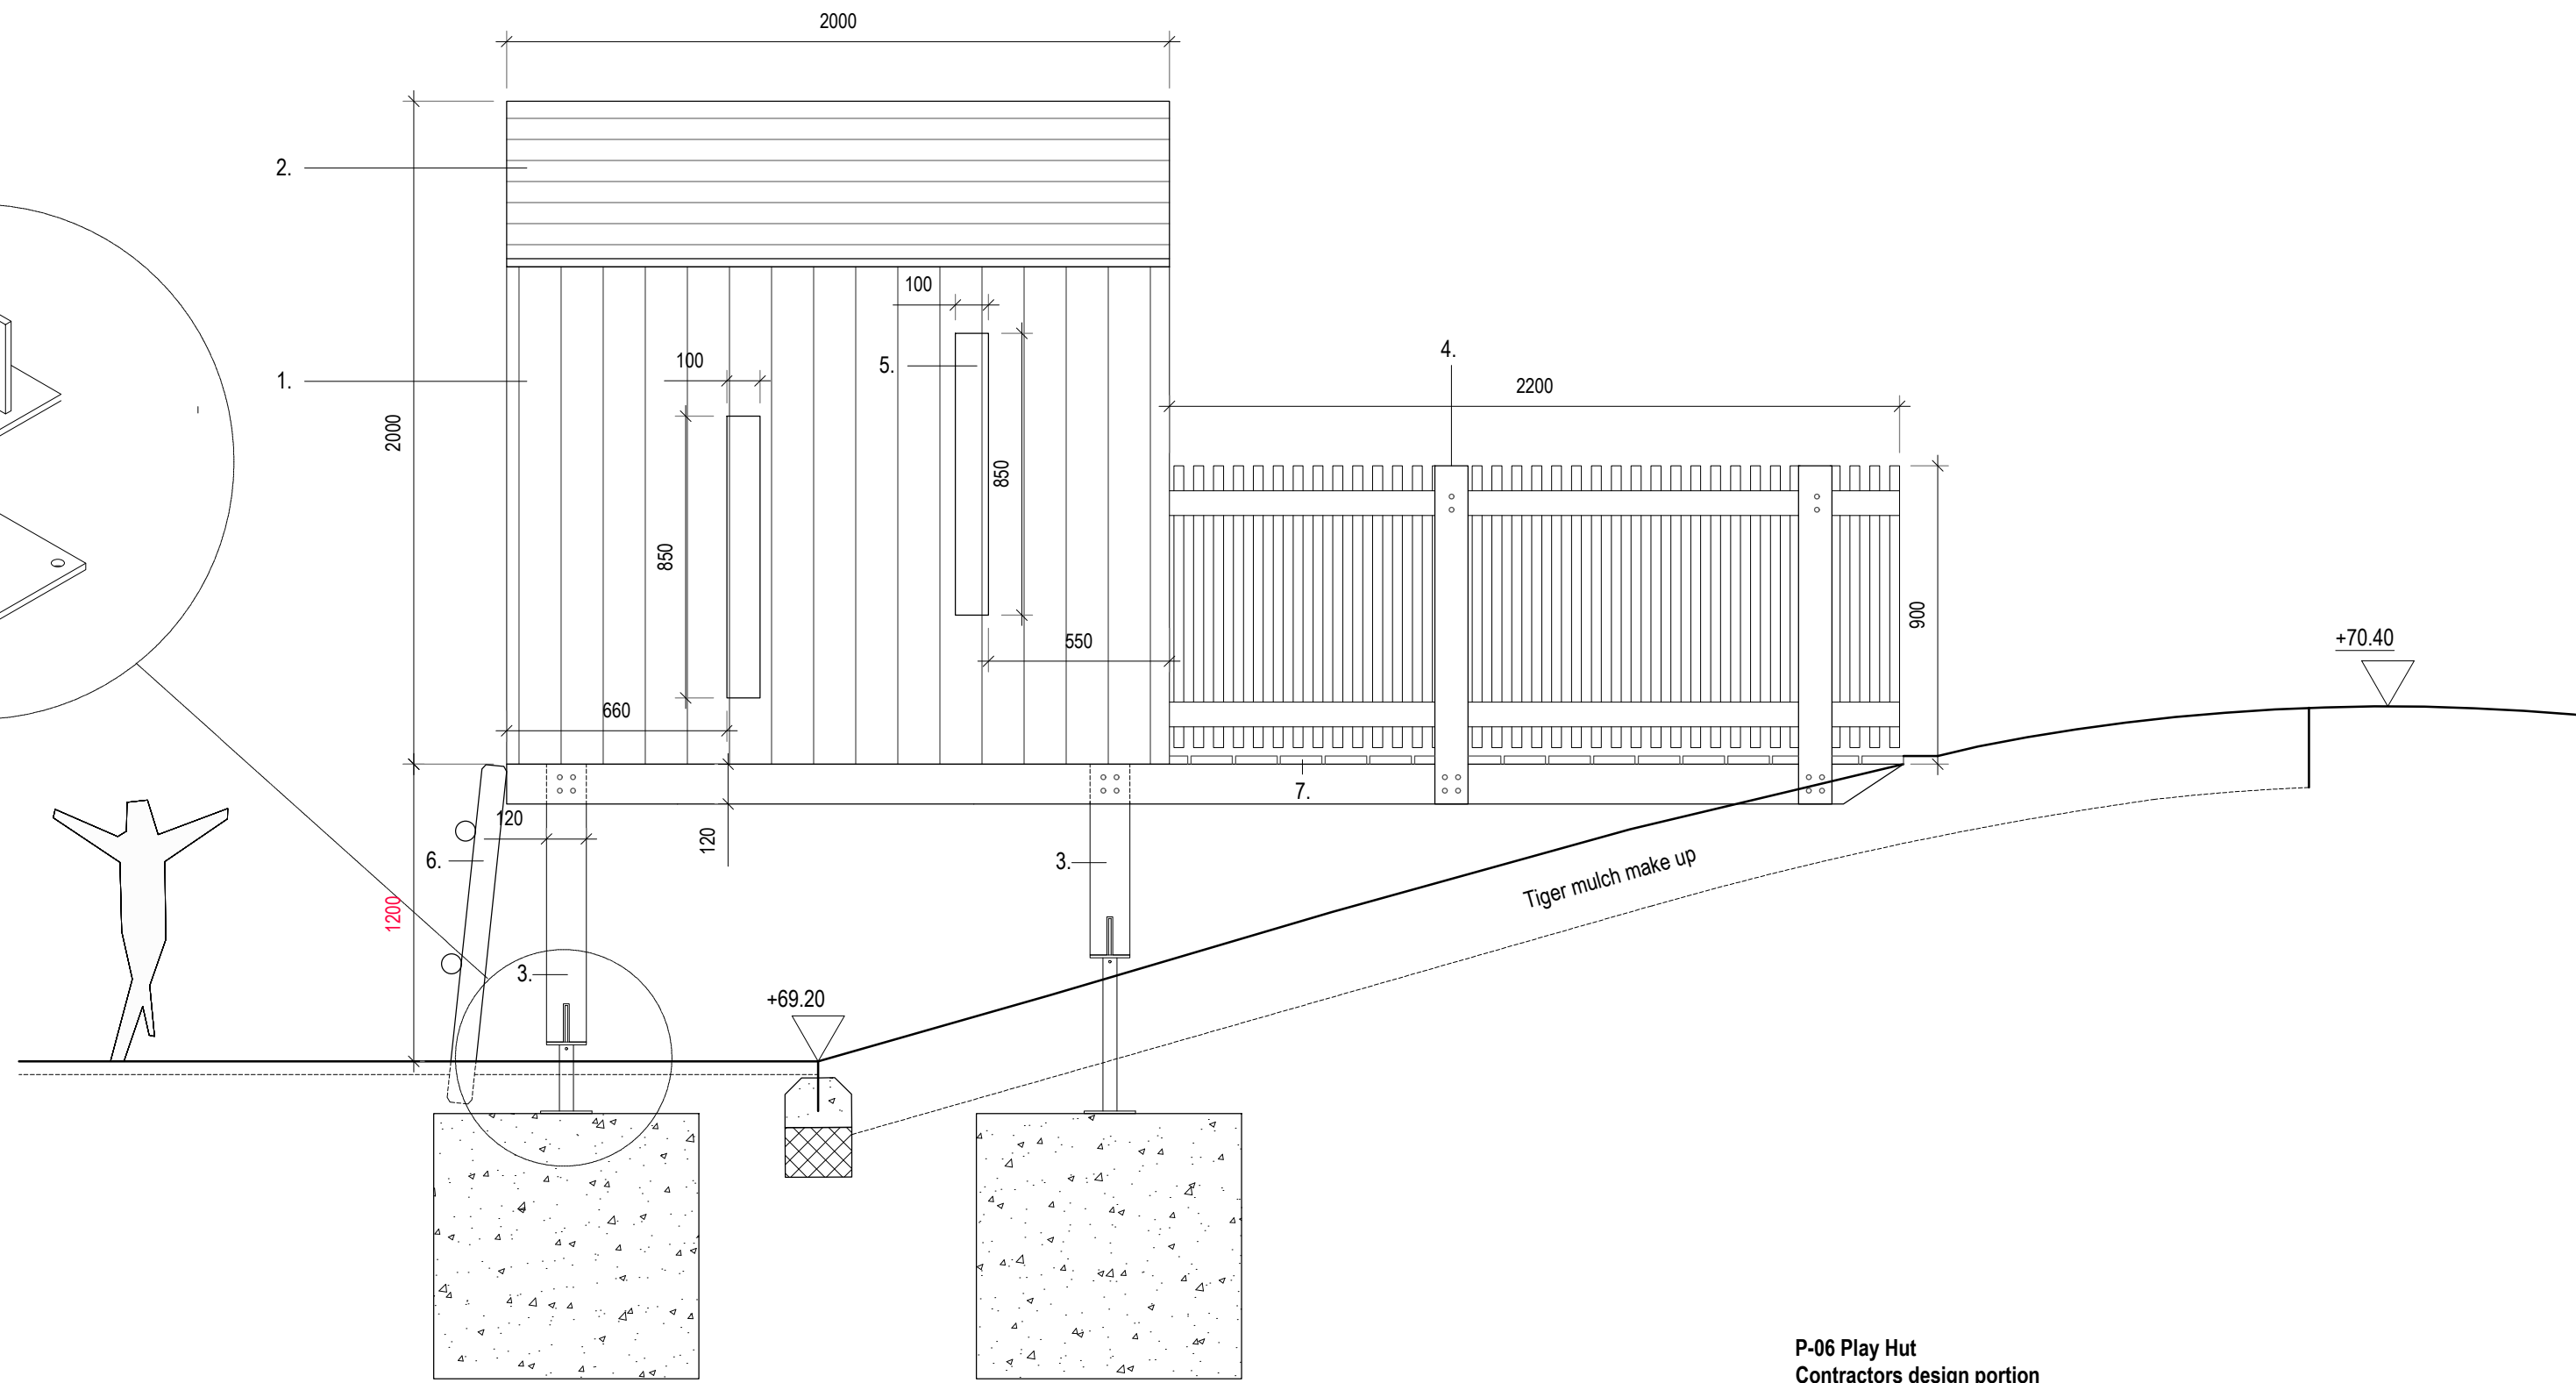

PLAY HUT
Scale 1:20 (West Elevation)

P-06 Play Hut
Contractors design portion
Supplier - Duncan & Grove (or equal approved)
Product Playhut No. 2 (revised spec as below)

Contractor to provide fabrication drawings for the approval of the landscape architect based on design provided.

1. Belinga (2000 x 150 x 25mm) cladding to timber frame.
2. Belinga boarded (2000 x 150 x 25mm) roof on roof felt and ply sheathing, butt jointed to softwood timber frame.
3. Belinga posts (120 x 120mm) on Simpson Strong-Tie heavy duty post bases and C30 concrete foundations.
4. Belinga balustrade posts and beams
5. Window opening
6. Belinga ladder with stainless steel fastenings Min Grade 306
7. Non slip Ekki deck boards

Foundations: Approx 4No 800mm x 800mm x 800mm

Excavation Depth: 950mm (Foundation design to be determined as part of contractors design portion)

NOTES


This drawing is Copyright and shall not be produced nor used for any other purpose without the written permission of the Landscape Architects.

Do not scale from this drawing.


The Contractor is responsible for checking all dimensions on site and report any discrepancies, errors or omissions to the Landscape Architects immediately.

The Contractor shall ensure that all goods, materials and workmanship conform with current British Agreement Certificates, British Standards and Building Regulations, and ensure that all works are executed in full compliance with all current Codes of Practice and Regulations in respect of Health & Safety.


Rev	Date	By	Description	Ckd
A	29.05.24	MS	Notes added	MS

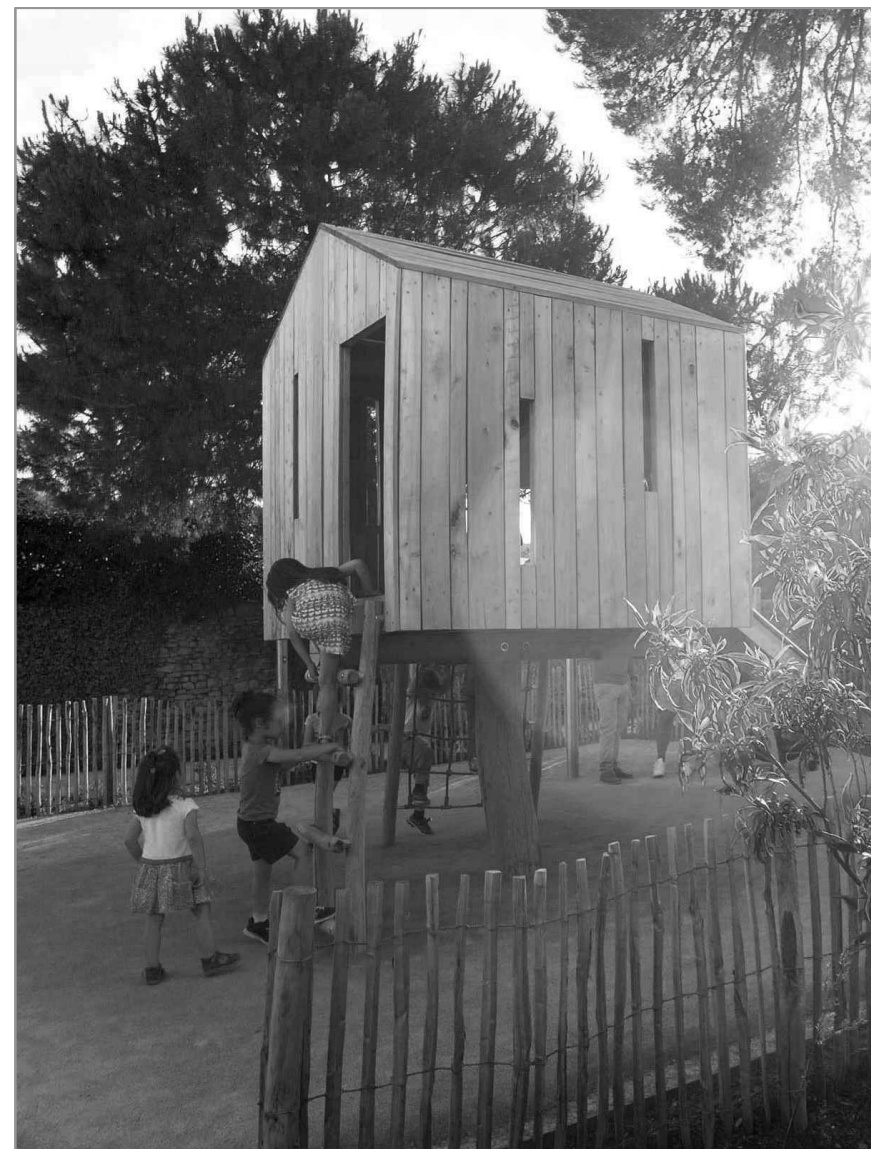


Precedent image for basis of design

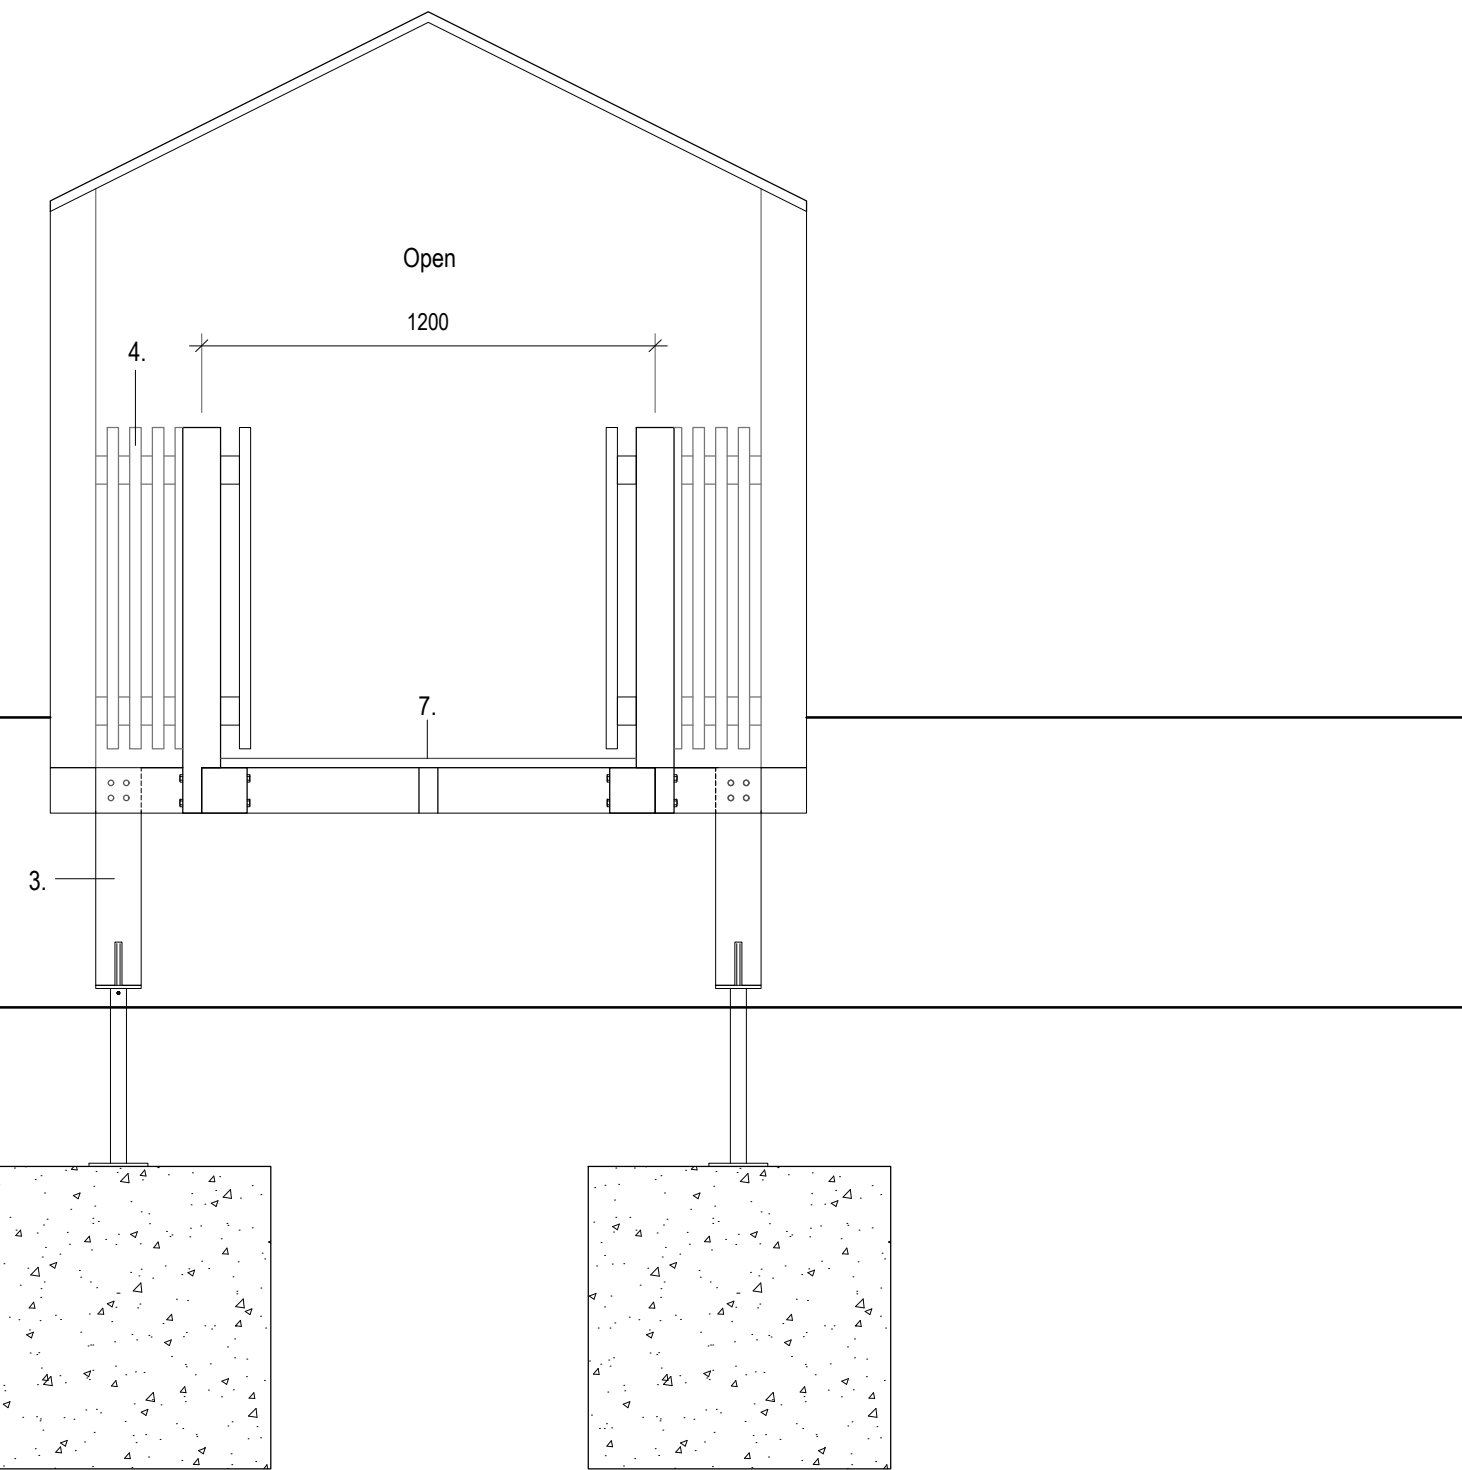

PLAY HUT
Scale 1:20 (East Elevation)

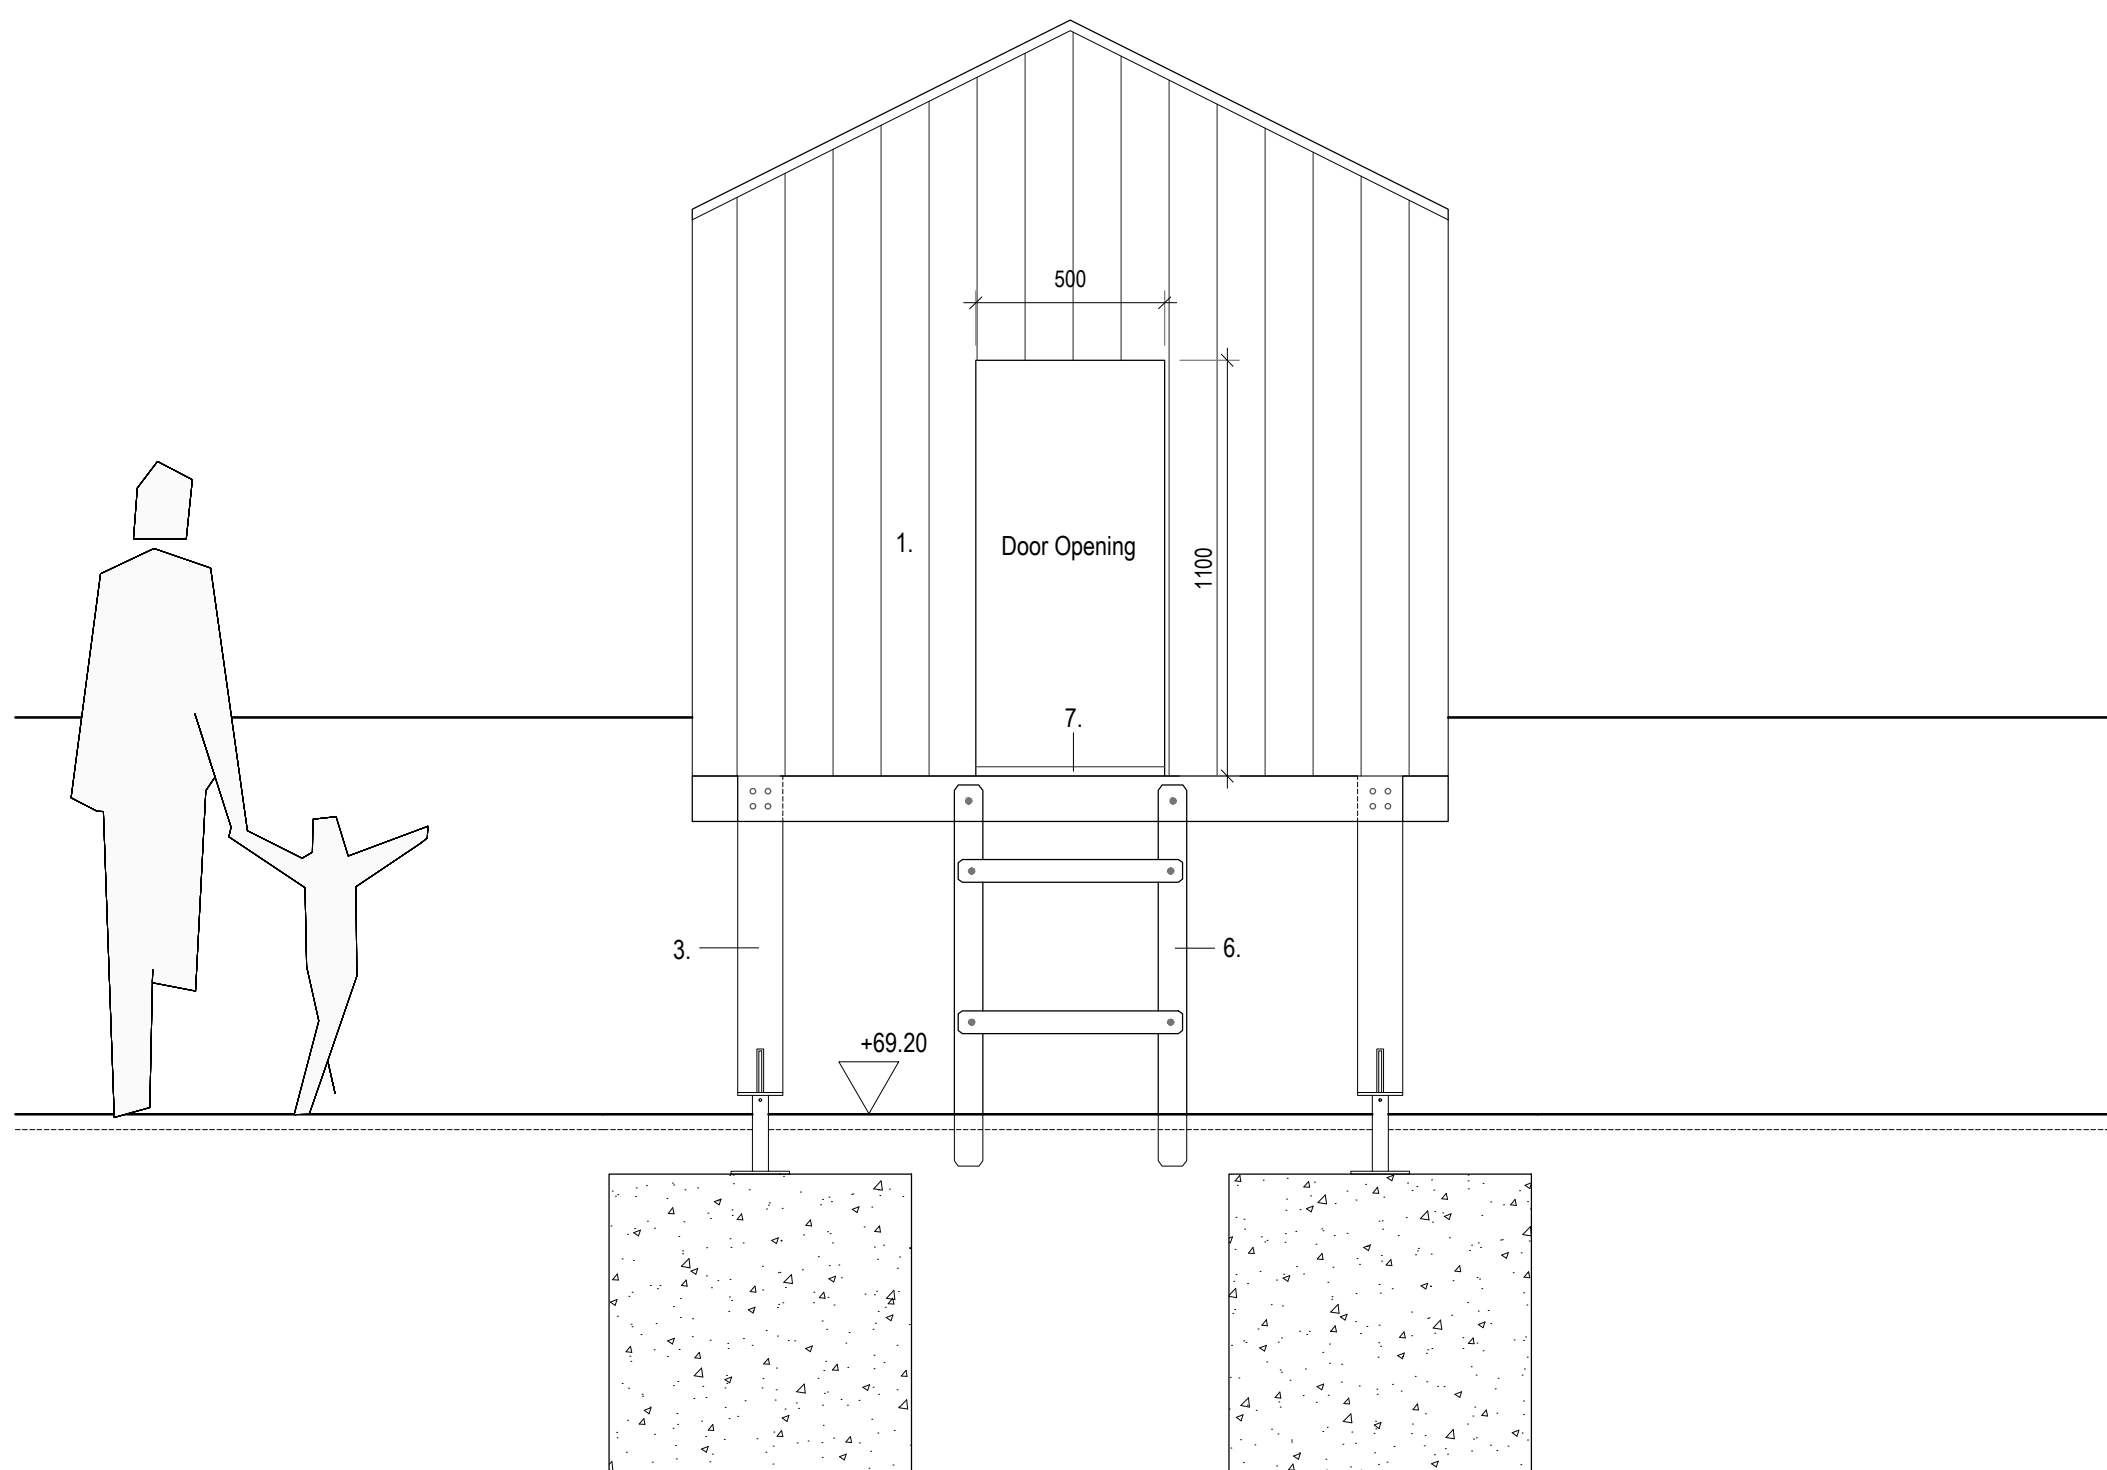

PLAY HUT
Scale 1:20 (West Elevation)

 

Refer to Dwg A7309-VP-03 for Engineers details

Drawing Status: **For Planning**

Project: **Victoria Park**

Drawing Title: **Technical Details - Play Hut [P-06]**

Client: **Mid Sussex District Council**

Scale: **as shown @ A1**

Date: **09.06.23**

Job No.: **23-741**

Drawing No.: **741-367**