



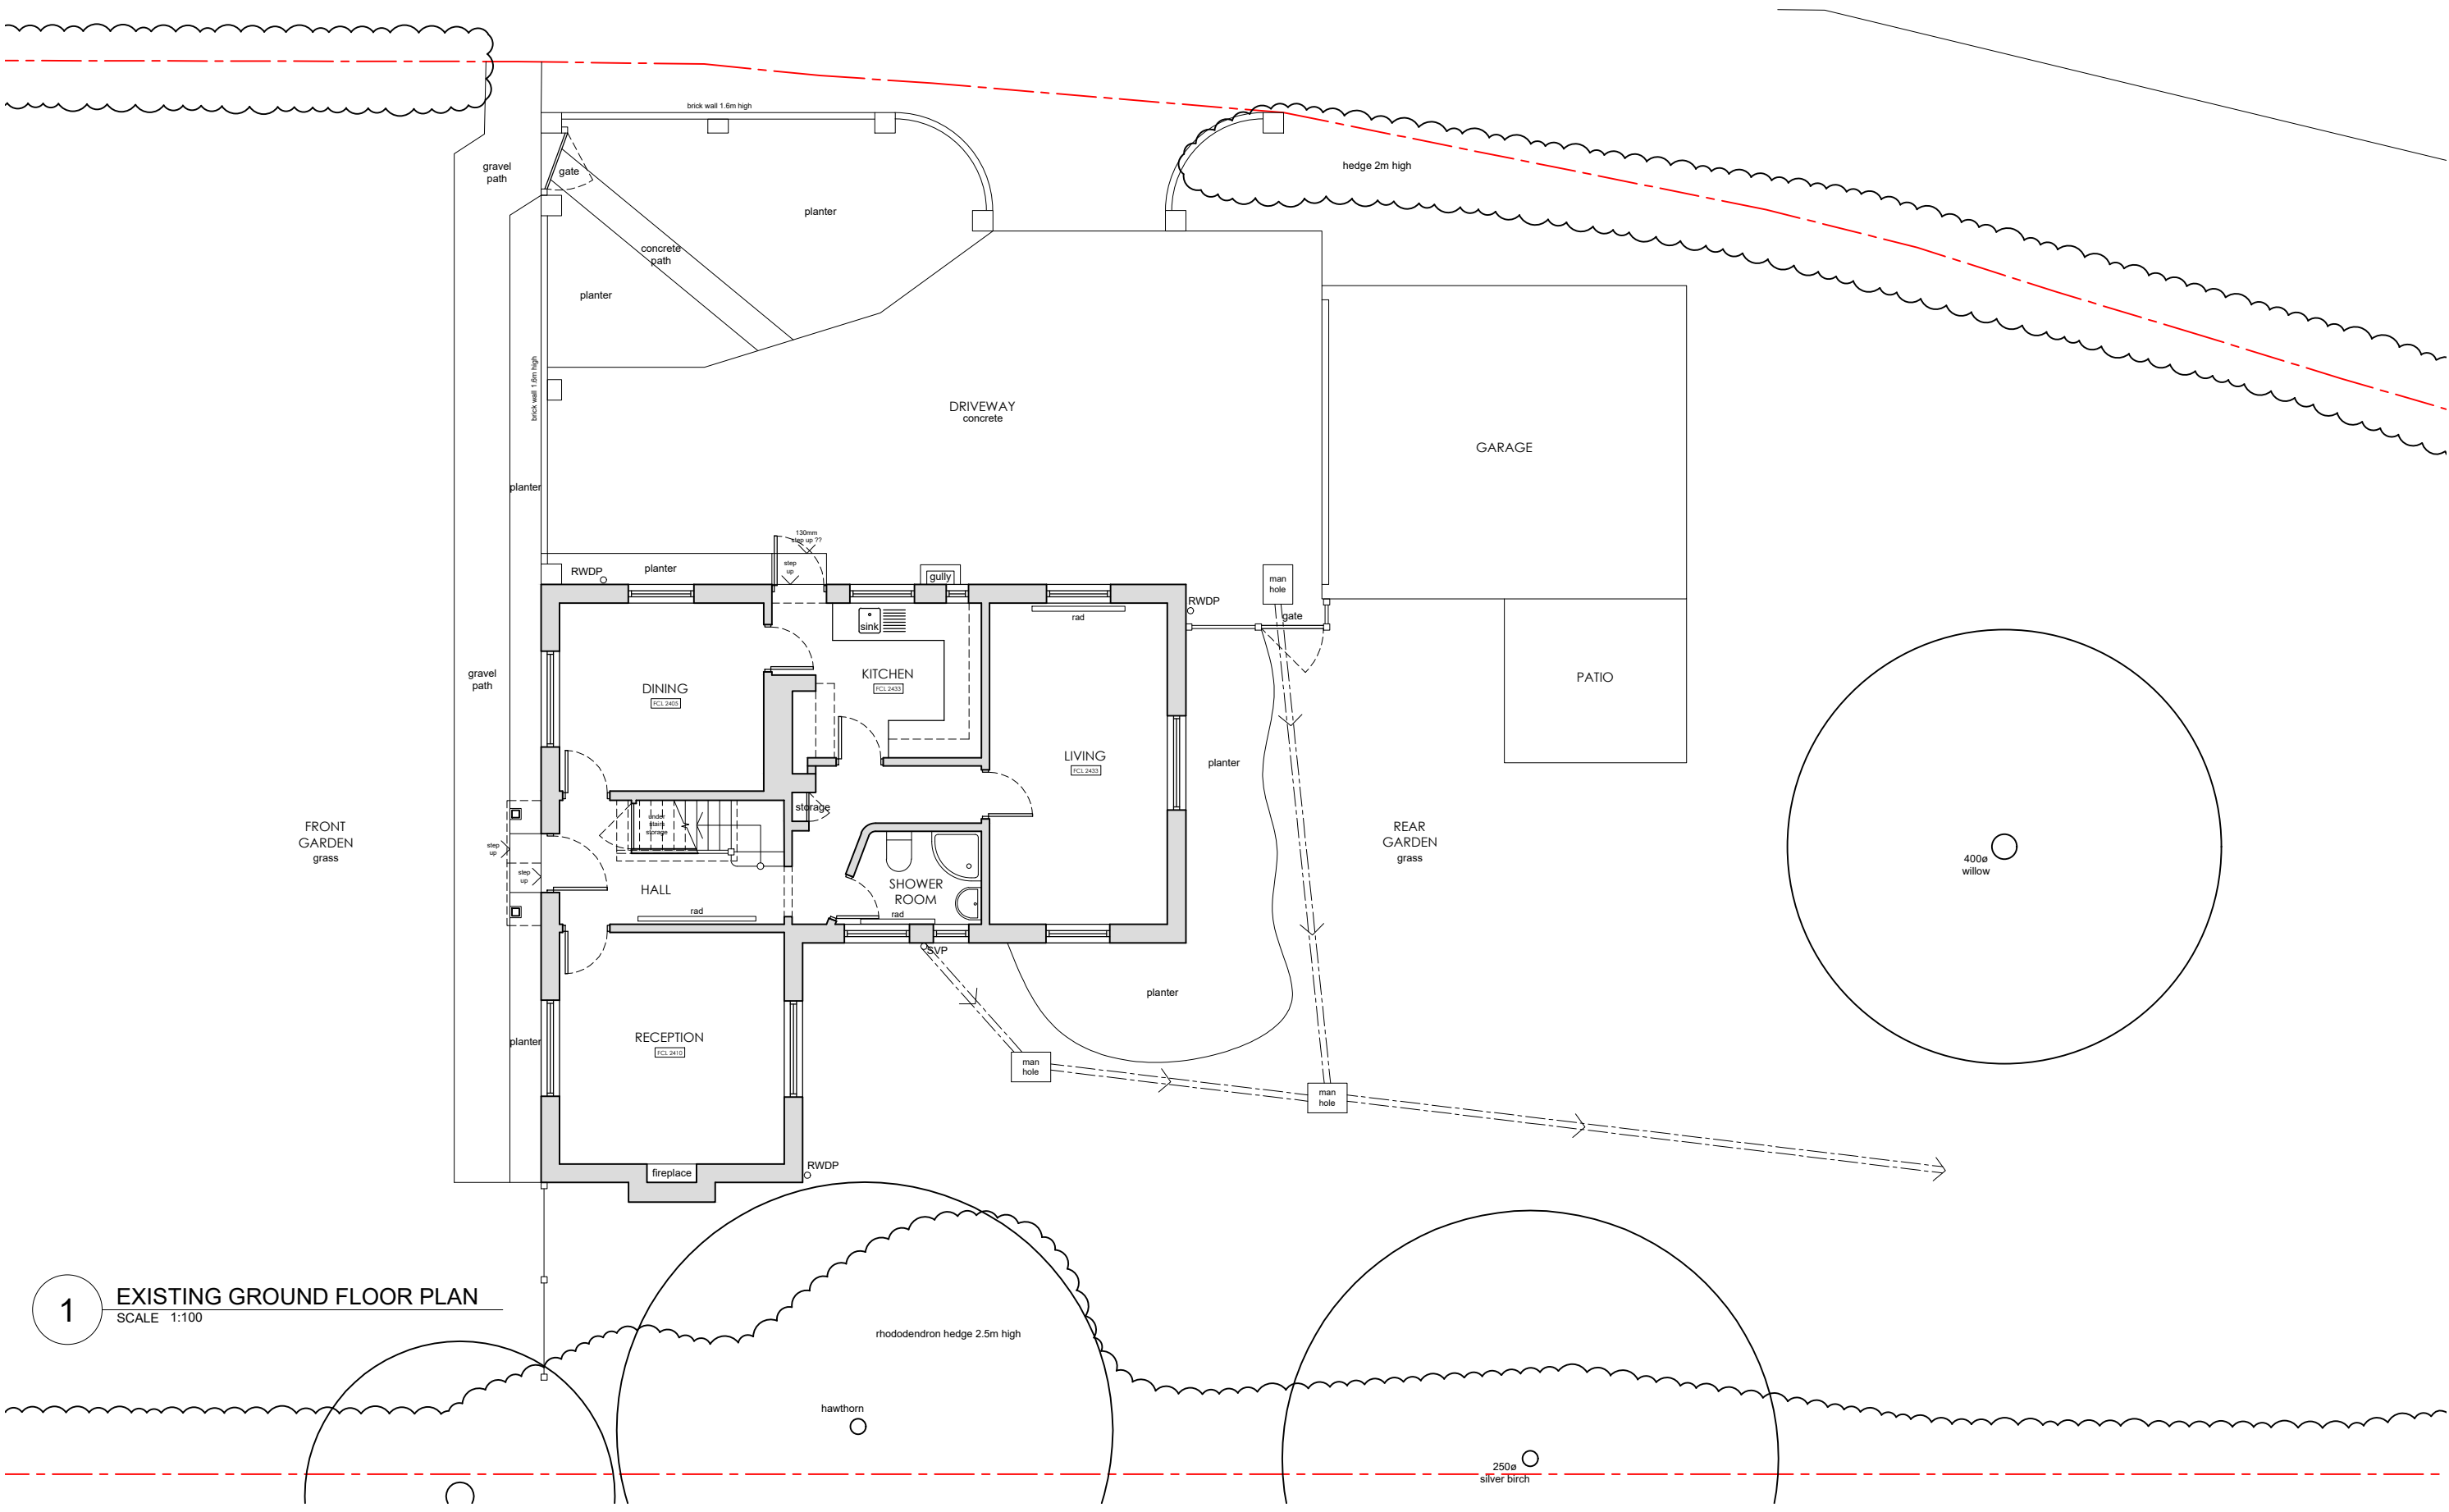

1 EXISTING GROUND FLOOR PLAN
SCALE 1:100

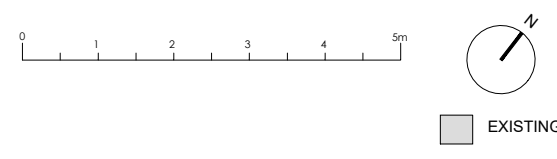

REVISIONS

STATUS EXISTING		PROJECT THE RED HOUSE, WINDMILL LANE		PROJECT 135 Crawley Down Road, Felbridge, East Grinstead RH19 2PS Mob 07779 245 093 vicki@victoriarmustardarchitects.com	
		TITLE EXISTING GROUND FLOOR PLAN			
SCALE 1:100	DATE 2025.05.19	DRAWING NUMBER 002	REV *		