



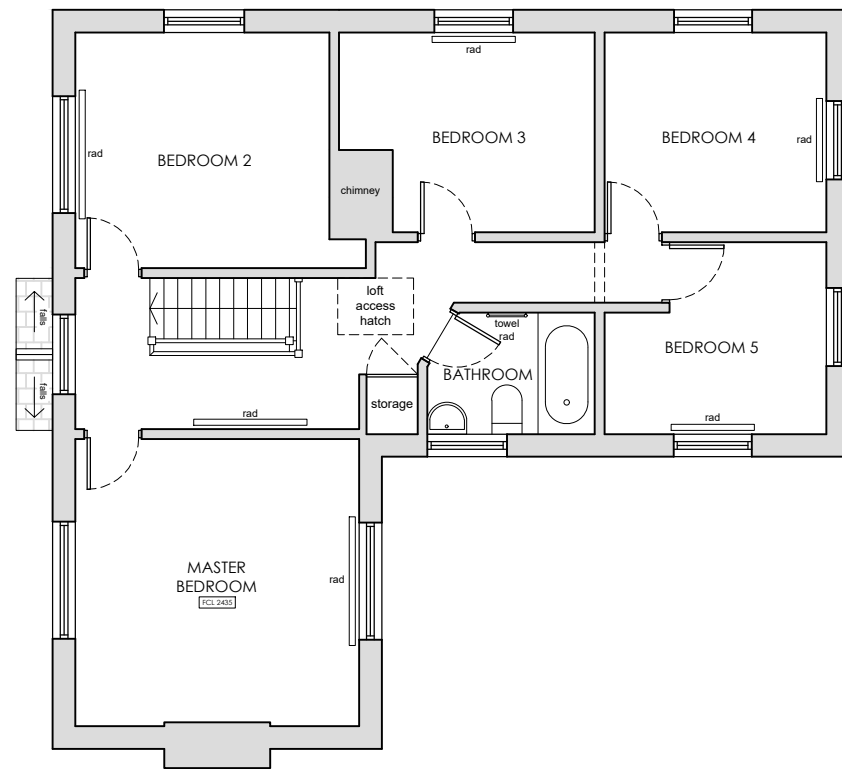

1 EXISTING FIRST FLOOR PLAN
SCALE 1:100

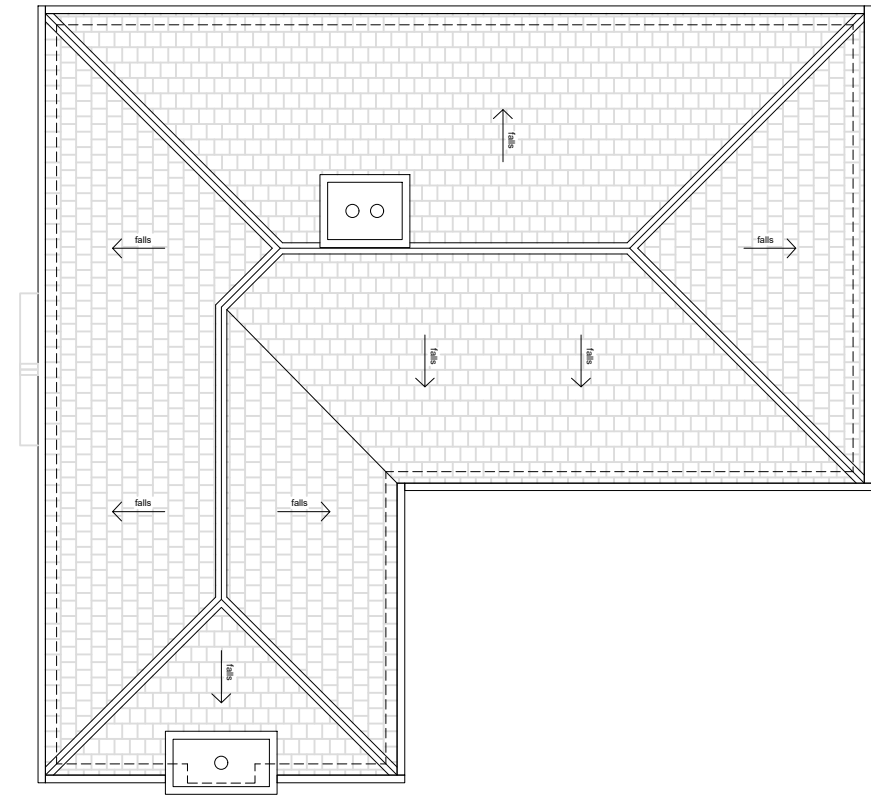

2 EXISTING ROOF PLAN
SCALE 1:100



EXISTING

REVISIONS

STATUS		PROJECT	
EXISTING		THE RED HOUSE, WINDMILL LANE	
		TITLE	
		EXISTING FIRST & ROOF PLANS	
SCALE	DATE	DRAWING NUMBER	REV
1:100	2025.08.11	003	*

VICTORIA MUSTARD ARCHITECT

135 Crawley Down Road, Felbridge, East Grinstead RH19 2PS
Mob 07779 245 093 vicki@victoriarmustardarchitects.com