



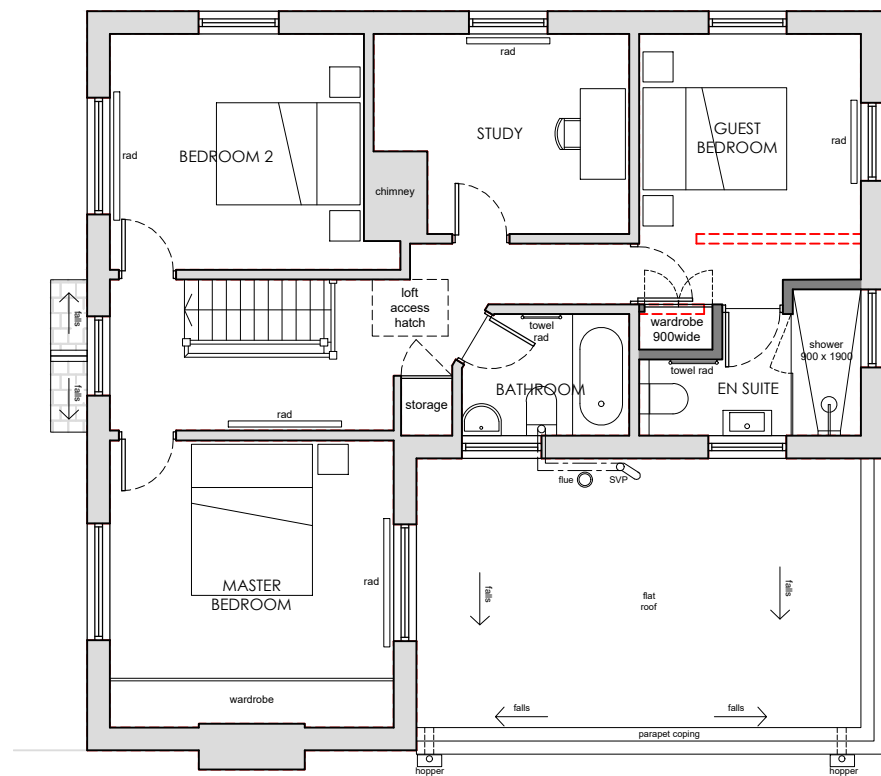

1 PROPOSED FIRST FLOOR PLAN
SCALE 1:100

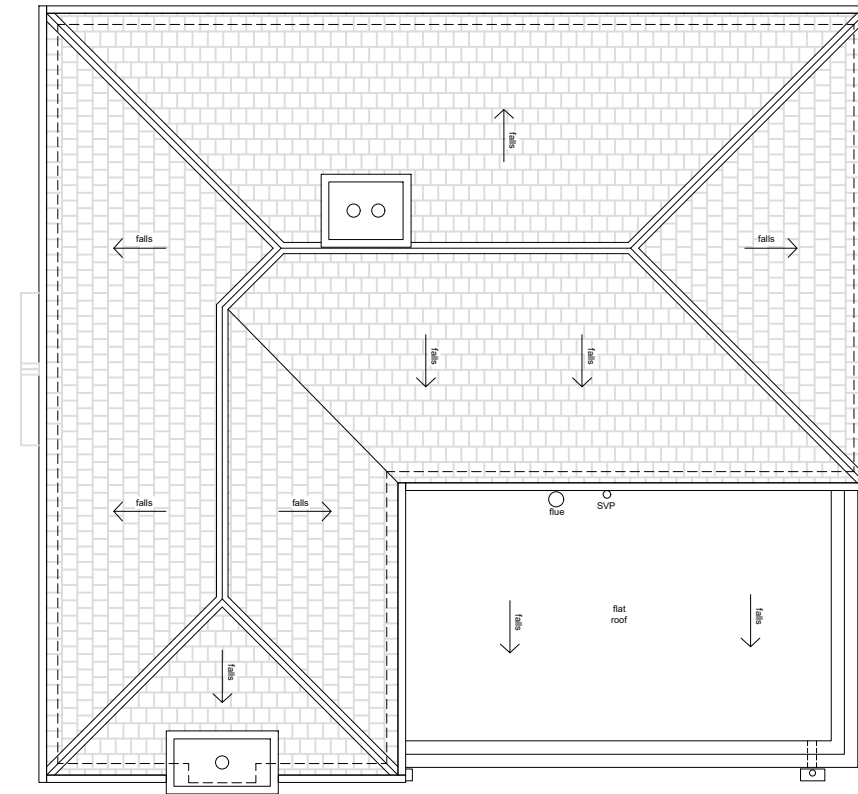

2 PROPOSED ROOF PLAN
SCALE 1:100



EXISTING
PROPOSED

REVISIONS

STATUS		PROJECT	
PROPOSED		THE RED HOUSE, WINDMILL LANE	
		TITLE	
PROPOSED FIRST & ROOF FLOOR PLANS			
SCALE	DATE	DRAWING NUMBER	REV
1:100	2025.08.11	202	*

VICTORIA MUSTARD ARCHITECT
135 Crawley Down Road, Felbridge, East Grinstead RH19 2PS
Mob 07779 245 093 vicki@victoriarmustardarchitects.com