




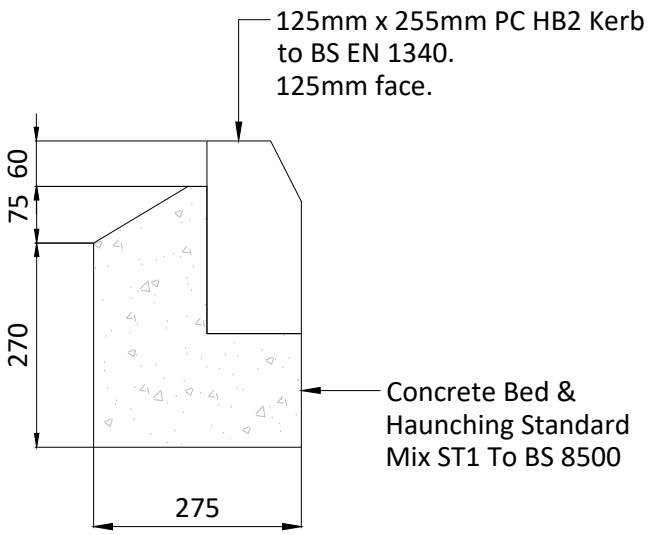


Typical HB2 Kerb
Scale 1-10

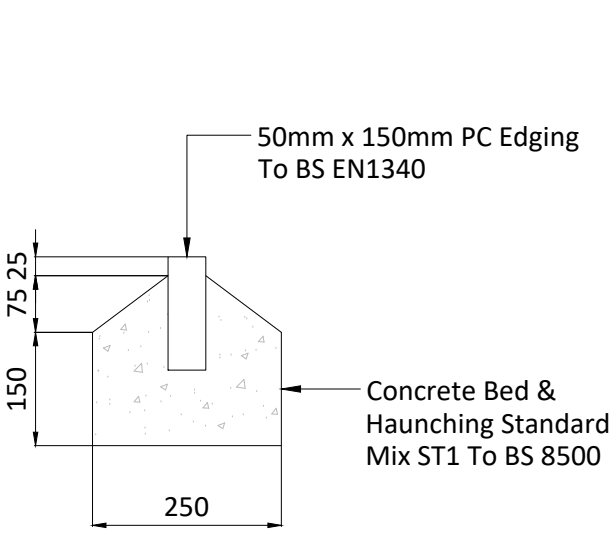


Typical PC Edging
Scale 1-10

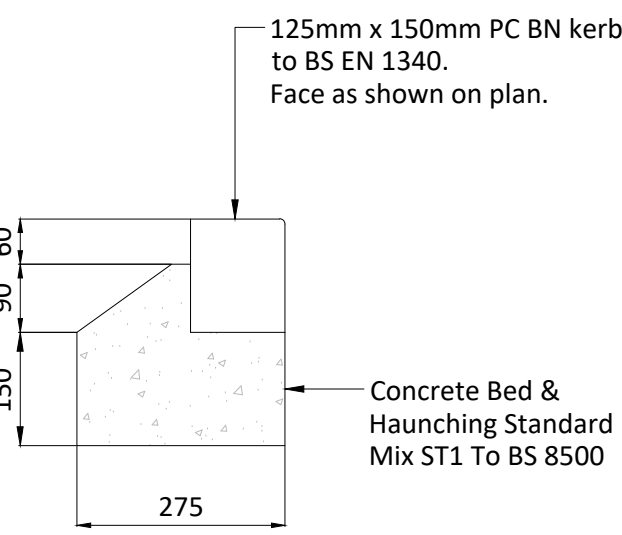


Typical BN Kerb
25mm upstand
Scale 1-10

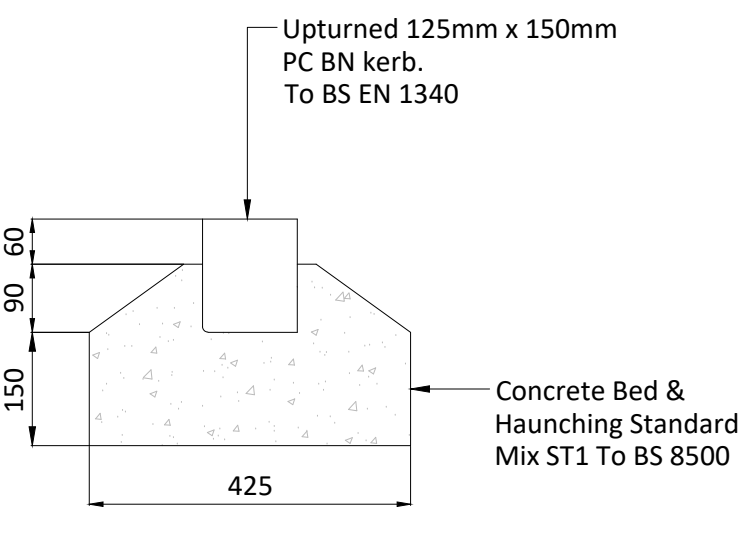


Typical BN Kerb
0-6mm upstand (flush)
Scale 1-10

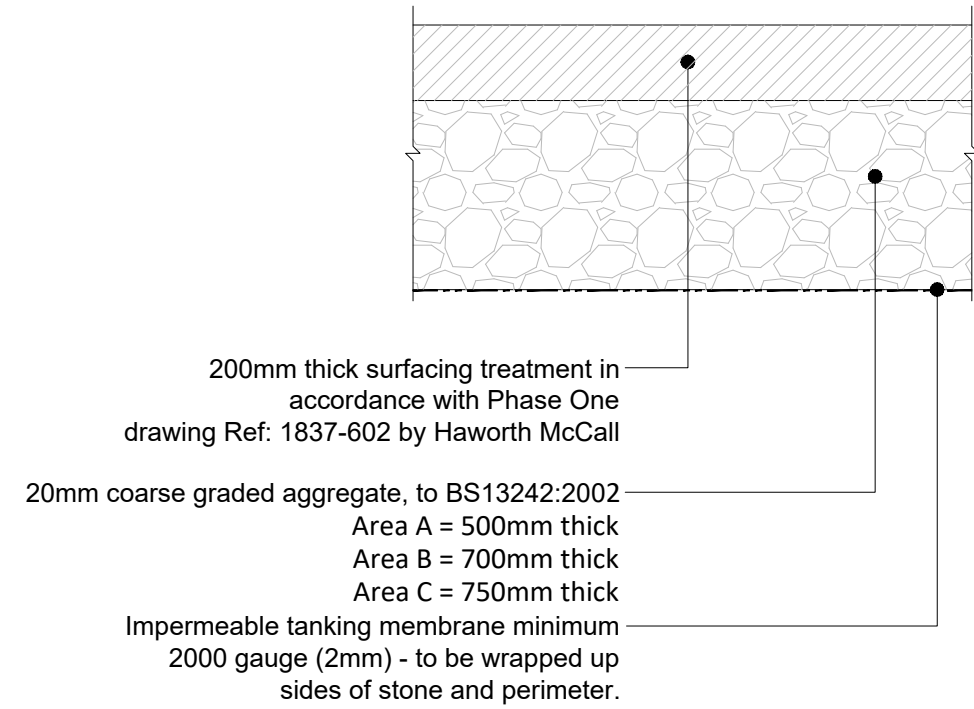


Private Car Park Construction with
Permeable Subbase
Impermeable Macadam Surface
Scale 1-20

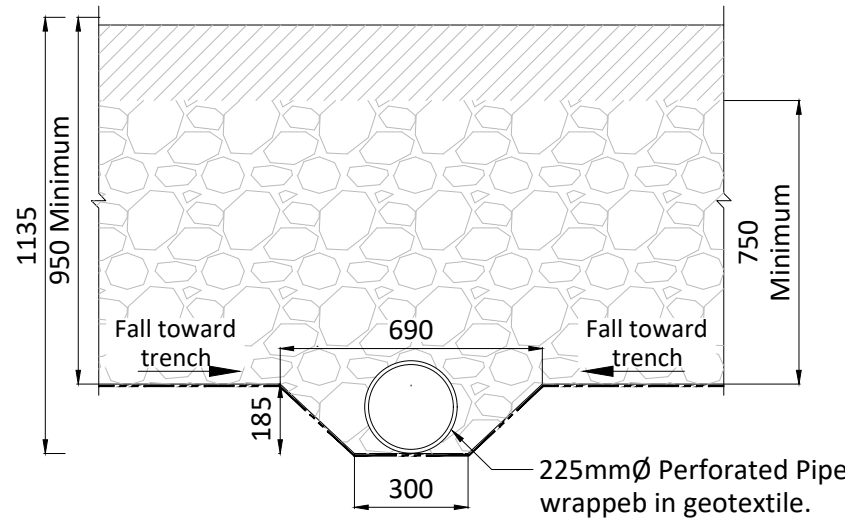


Perforated Collector Pipe Detail
Area A Wellness Centre Car Park
Scale 1-20

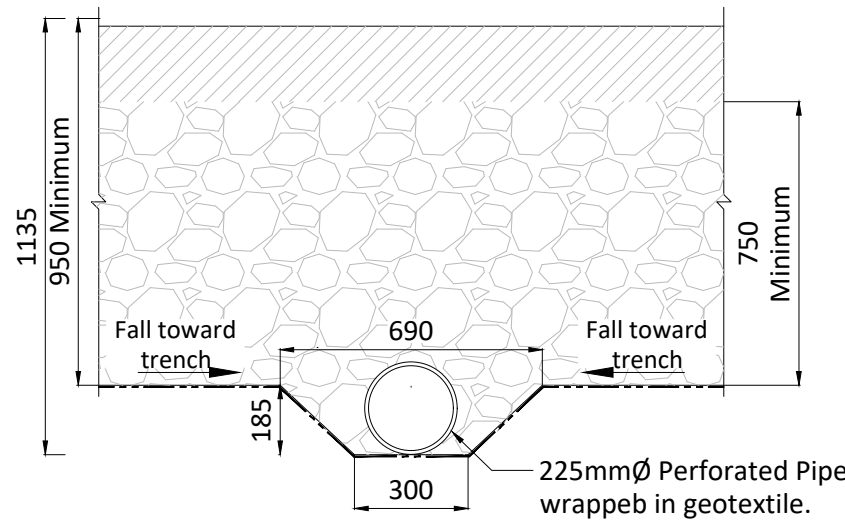


Perforated Collector Pipe Detail
Area B Car Park to the Front of Units 2-9
Scale 1-20

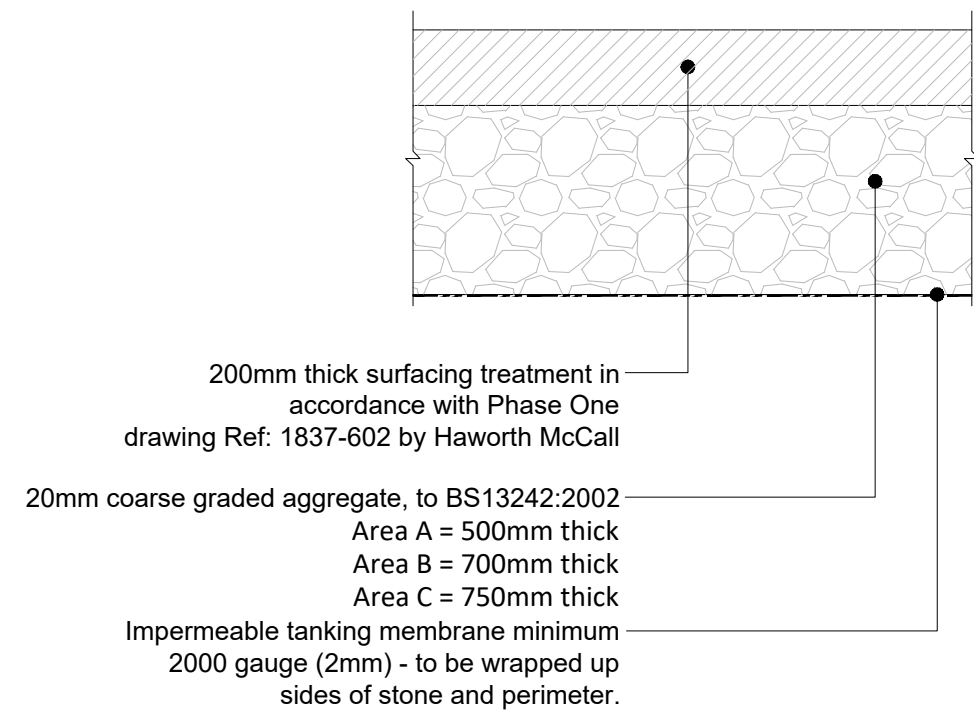

Permeable Macadam Construction -
Parking Bays
Permeable Macadam Surface
Scale 1-20

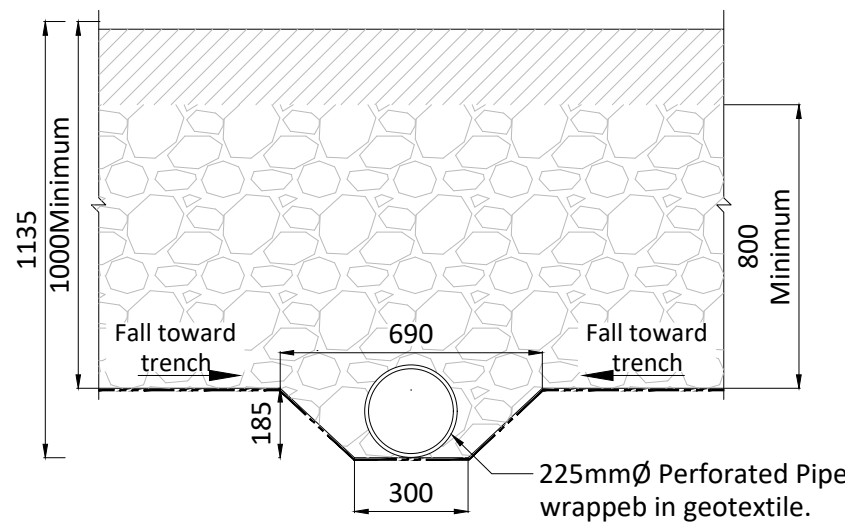


Perforated Collector Pipe Detail
Area C Car Park to the Front
of Units 10-13 & 17-19
Scale 1-20

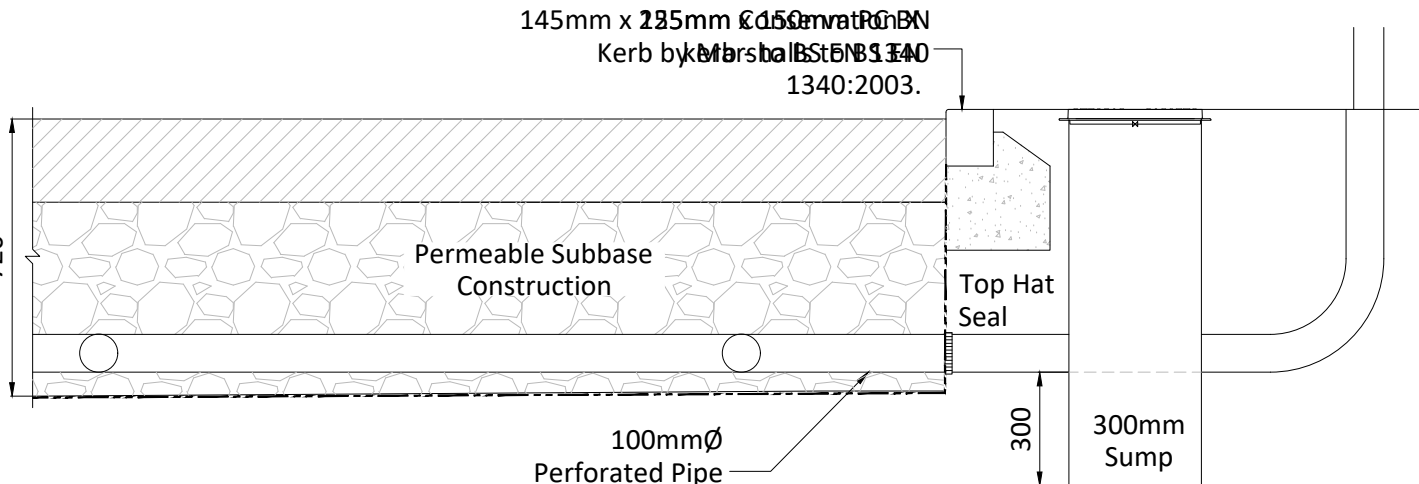

Perforated Distribution Pipe Detail
Laid at Formation Level
Scale 1-20

Note
Refer to drawing E9427
1101 for position


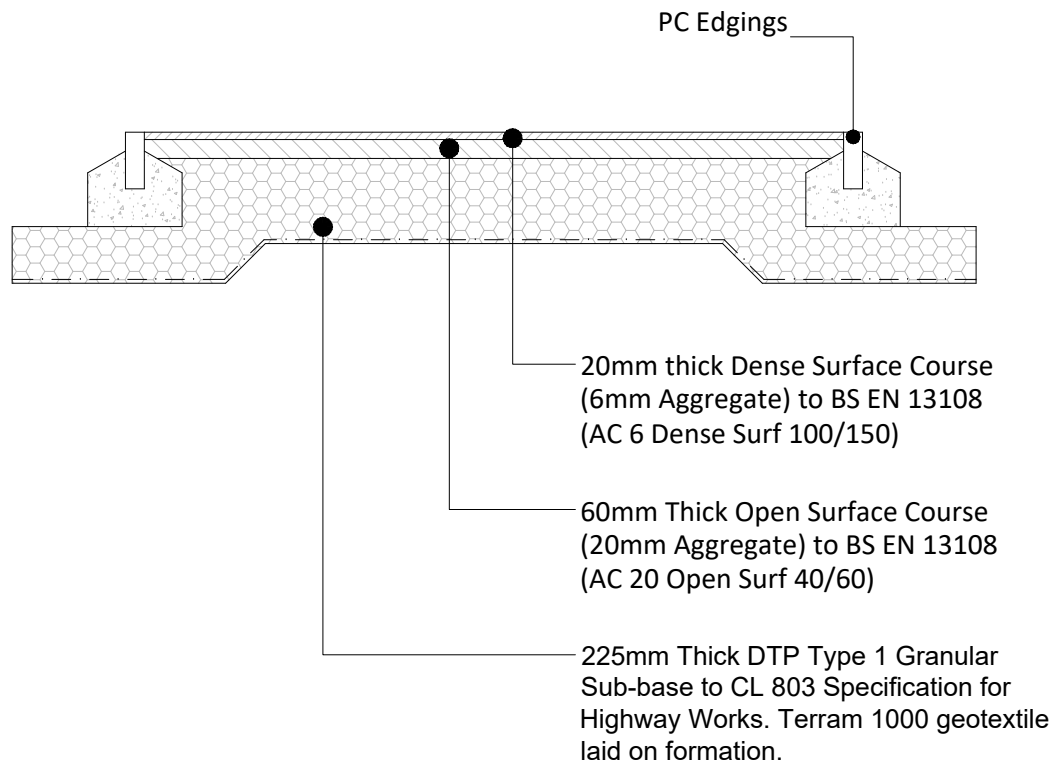


Typical Footpath Macadam Construction
Not suitable for vehicular traffic
Scale 1-20



Design Note:

The above details for collector pipes indicates the minimum requirement for hydraulic purposes. Construction level increases in relation to topography. Please refer to drainage layout drawing to reference difference between cover level and invert level of pipe

  

NOTES:

- This drawing is to be read in conjunction with all other SWP drawings, and with all relevant architect's and engineer's drawings and specification and any discrepancies found are to be reported immediately to the engineer.
- No dimensions are to be scaled from this drawing, unless noted otherwise all dimensions are in millimeters and all levels are in metres from the site datum.
- All dimensions to be checked on site. All details and dimensions relating to sub-contractors work must be checked and agreed between the sub-contractor or supplier and the general contractor.
- The electronic information from this drawing can not be guaranteed as dimensionally drawn exact. figured dimensions must be used for setting out and detailing. swp logos and company information must be removed from copies if information is re-used.
- The main contractor is responsible for the design of all temporary works, and is also responsible for the safe maintenance and stability of existing buildings at all times.
- The main contractor is responsible for all occurrences of ground water during the construction period.
- Any information given regarding existing underground services is given in good faith after consultation with the relevant authority, however accuracy is not certain. The main contractor is responsible for checking all information on site prior to work commencing and taking due care and attention whilst undertaking the works.
- The contractor must comply with all current legislation relating to health & safety.
- All products specified shall be installed in strict accordance with the manufacturers recommendations and instructions. If there are discrepancies between that information and the details on any swp drawings, the manufacturers instructions must be used.

P2	20.05.2025	SUBBASE MATERIAL DEPTH INCREASED IN ACCORDANCE WITH MSDC REQUIREMENTS
P1	16.05.2025	PRELIMINARY ISSUE
REV.	DATE	DESCRIPTION

PRELIMINARY



STEPHEN WILSON
PARTNERSHIP LTD

Chalvington Barn, Dittons Business Park, Dittons Road,
POLEGATE, BN26 6HY Telephone: 01323 412020
E-mail: info@swpceast.co.uk • Website: www.swpceast.co.uk

CLIENT
BEDFORD PARK DEVELOPMENTS

ARCHITECT
THE ORANGERY

JOB TITLE
GATEHOUSE LANE DEVELOPMENT,
GODDARDS GREEN, BN6 9LE

DRAWING TITLE
TYPICAL DETAILS
SHEET 1 of 3

SCALE AT A1	DATE	MAY '25	DRAWN	JWM
As indicated	ENG.	JWM	CHECKED	DMG

RIBA STATUS	STAGE3 - SPATIAL COORDINATION
DRAWING STATUS	S3
DRAWING SUBMITTAL	REVIEW AND COMMENT

JOB No.	DRAWING No.	REV.
E9427	9427-SWP-ZZ-XX-DD-C-5100	P02