



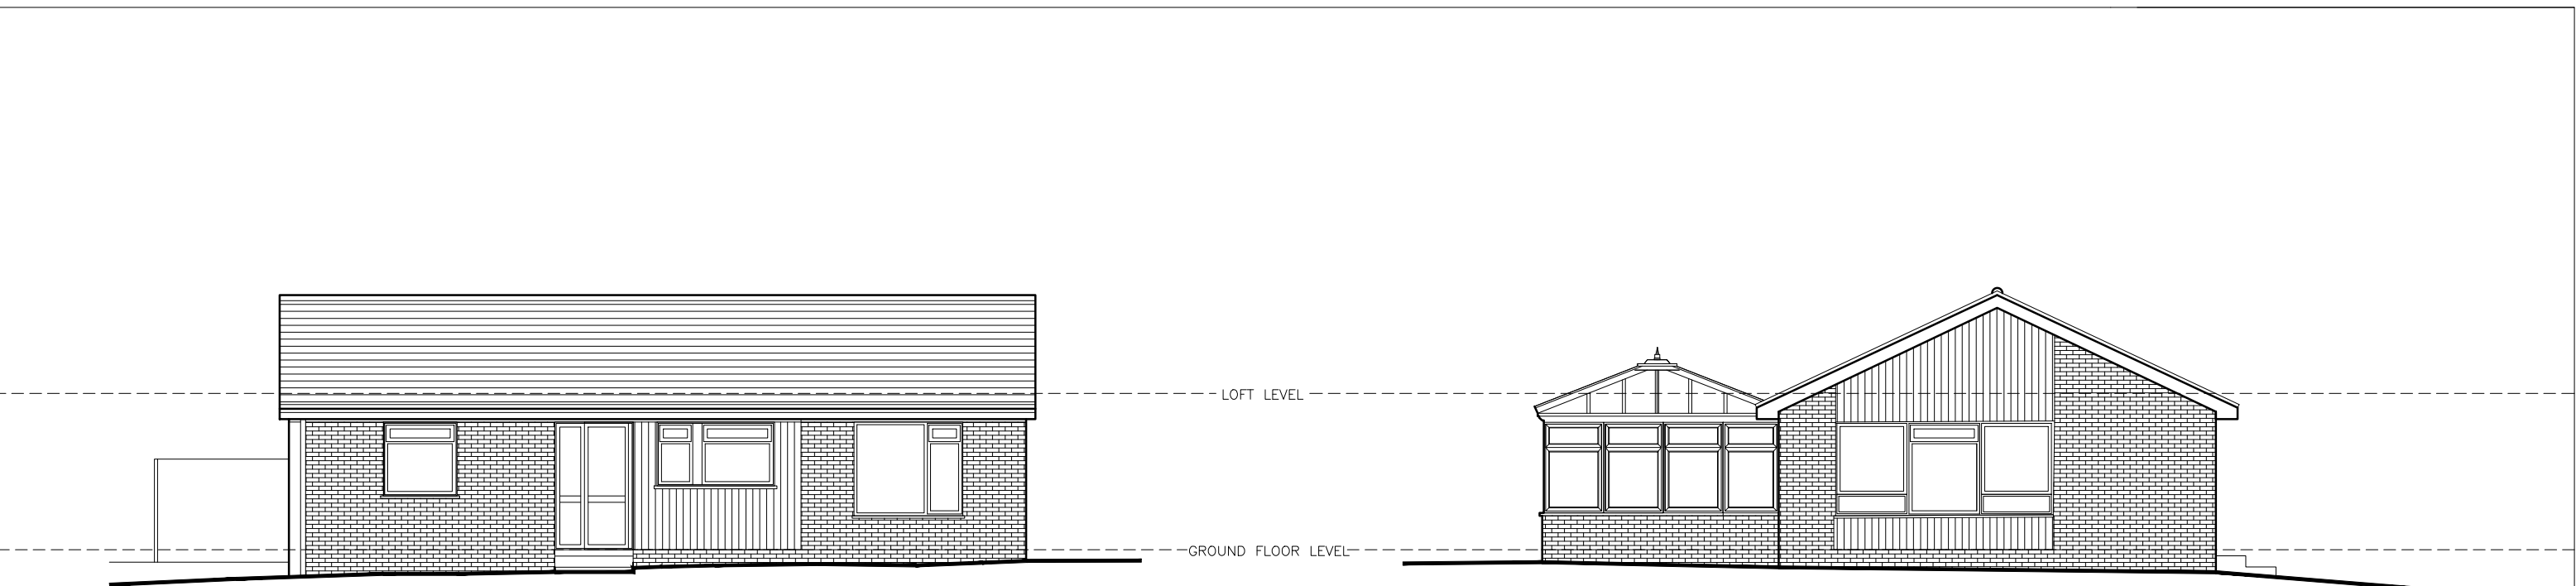

A) Existing Front Elevation


B) Existing Side Elevation

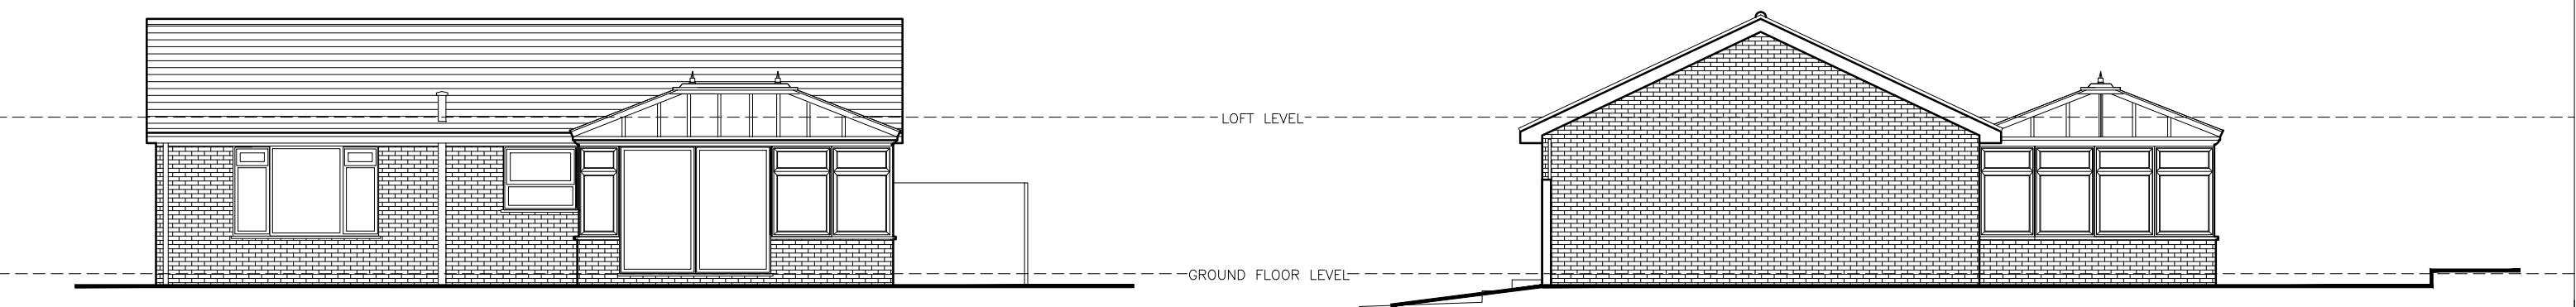

C) Existing Rear Elevation

D) Existing Side Elevation

PLANNING DRAWING

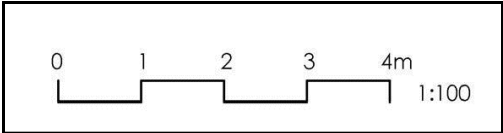

Title Existing Elevations				SARAH BREEZE RIBA	
Drawn by SB		Checked by NB&TH		Client Nikki Bedford & Tom Henton	
Scale A3 @ 1:100		Date 23/03/25		Project 76 Savill Road Lindfield West Sussex RH16 2NN	
Project no. BA198	Dwg. no. 01	Revision --	Prelim.		