



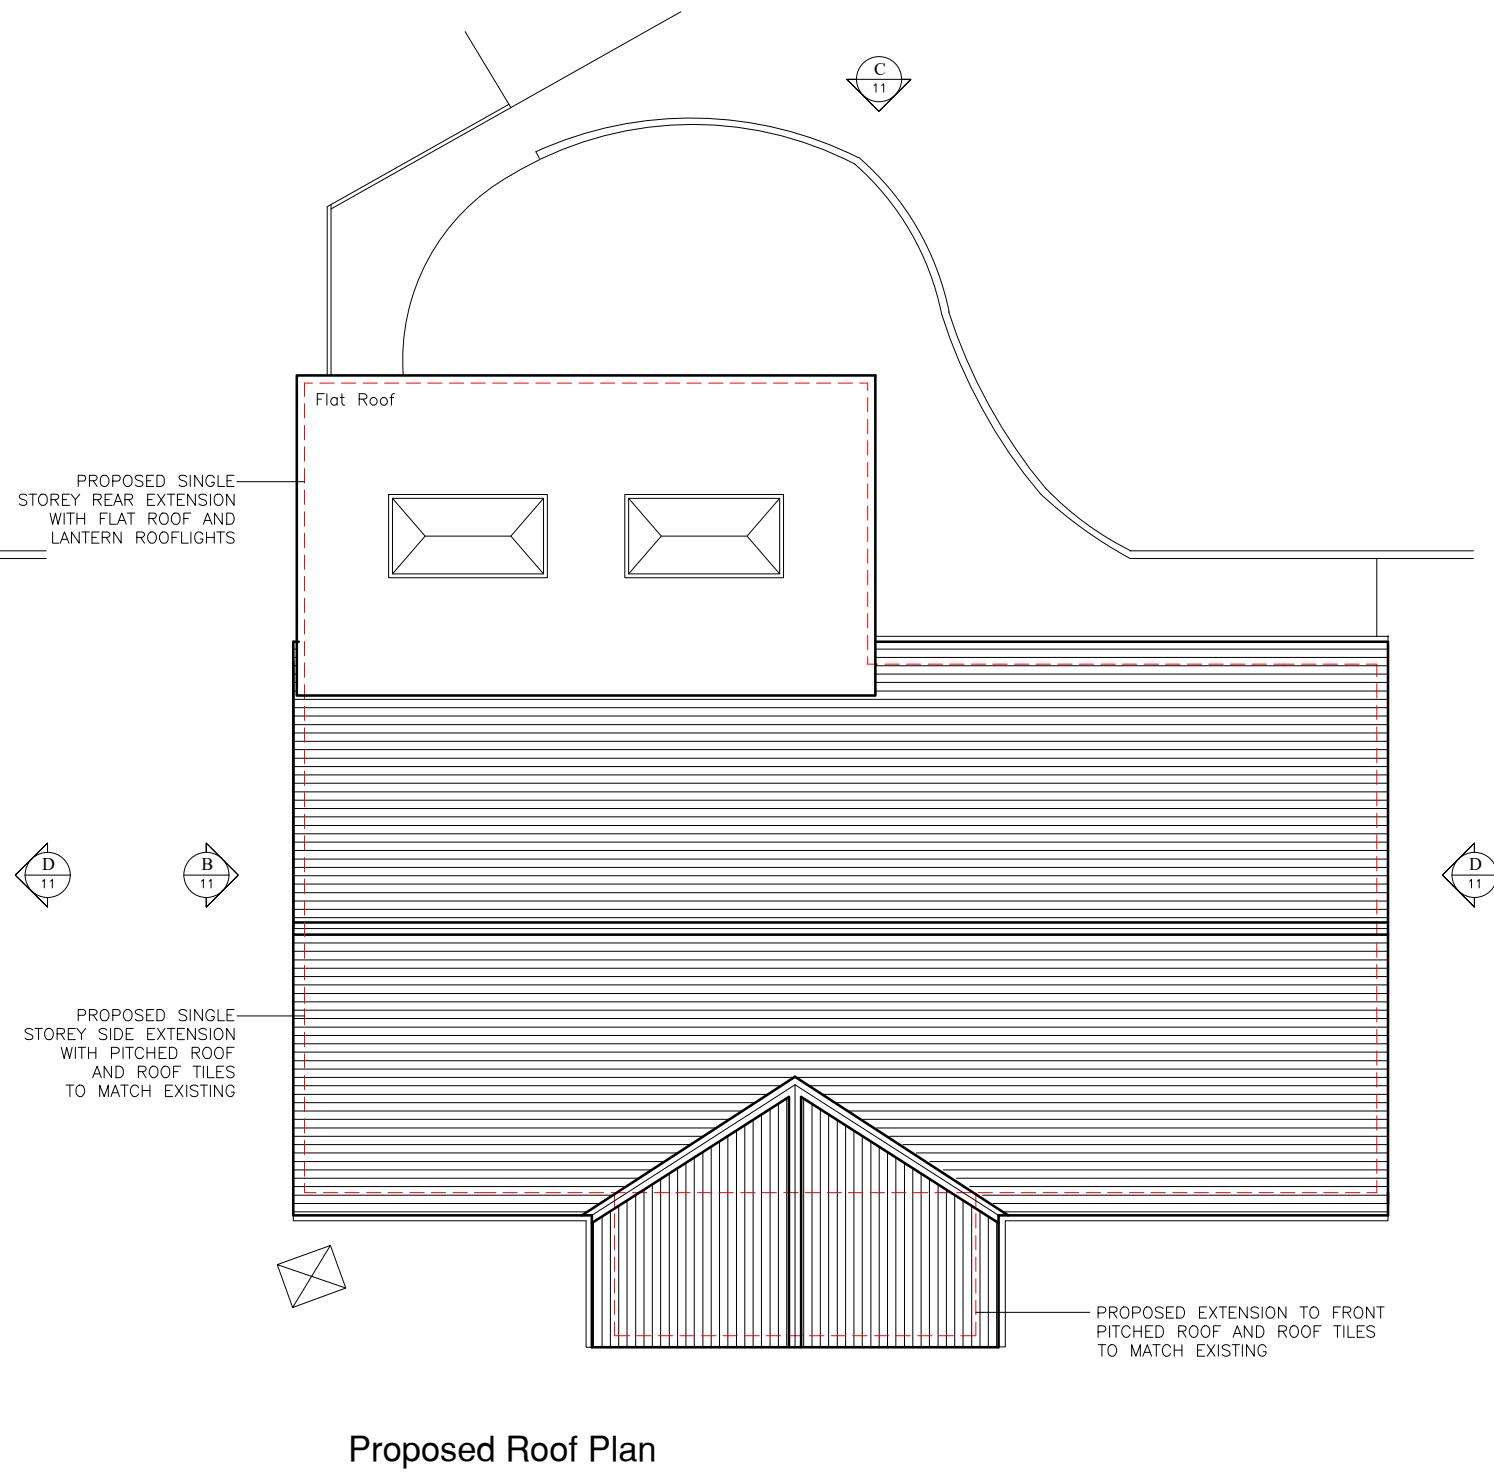


--- PROPOSED DEMOLITION

█ PROPOSED NEW INTERNAL & EXTERNAL WALLS

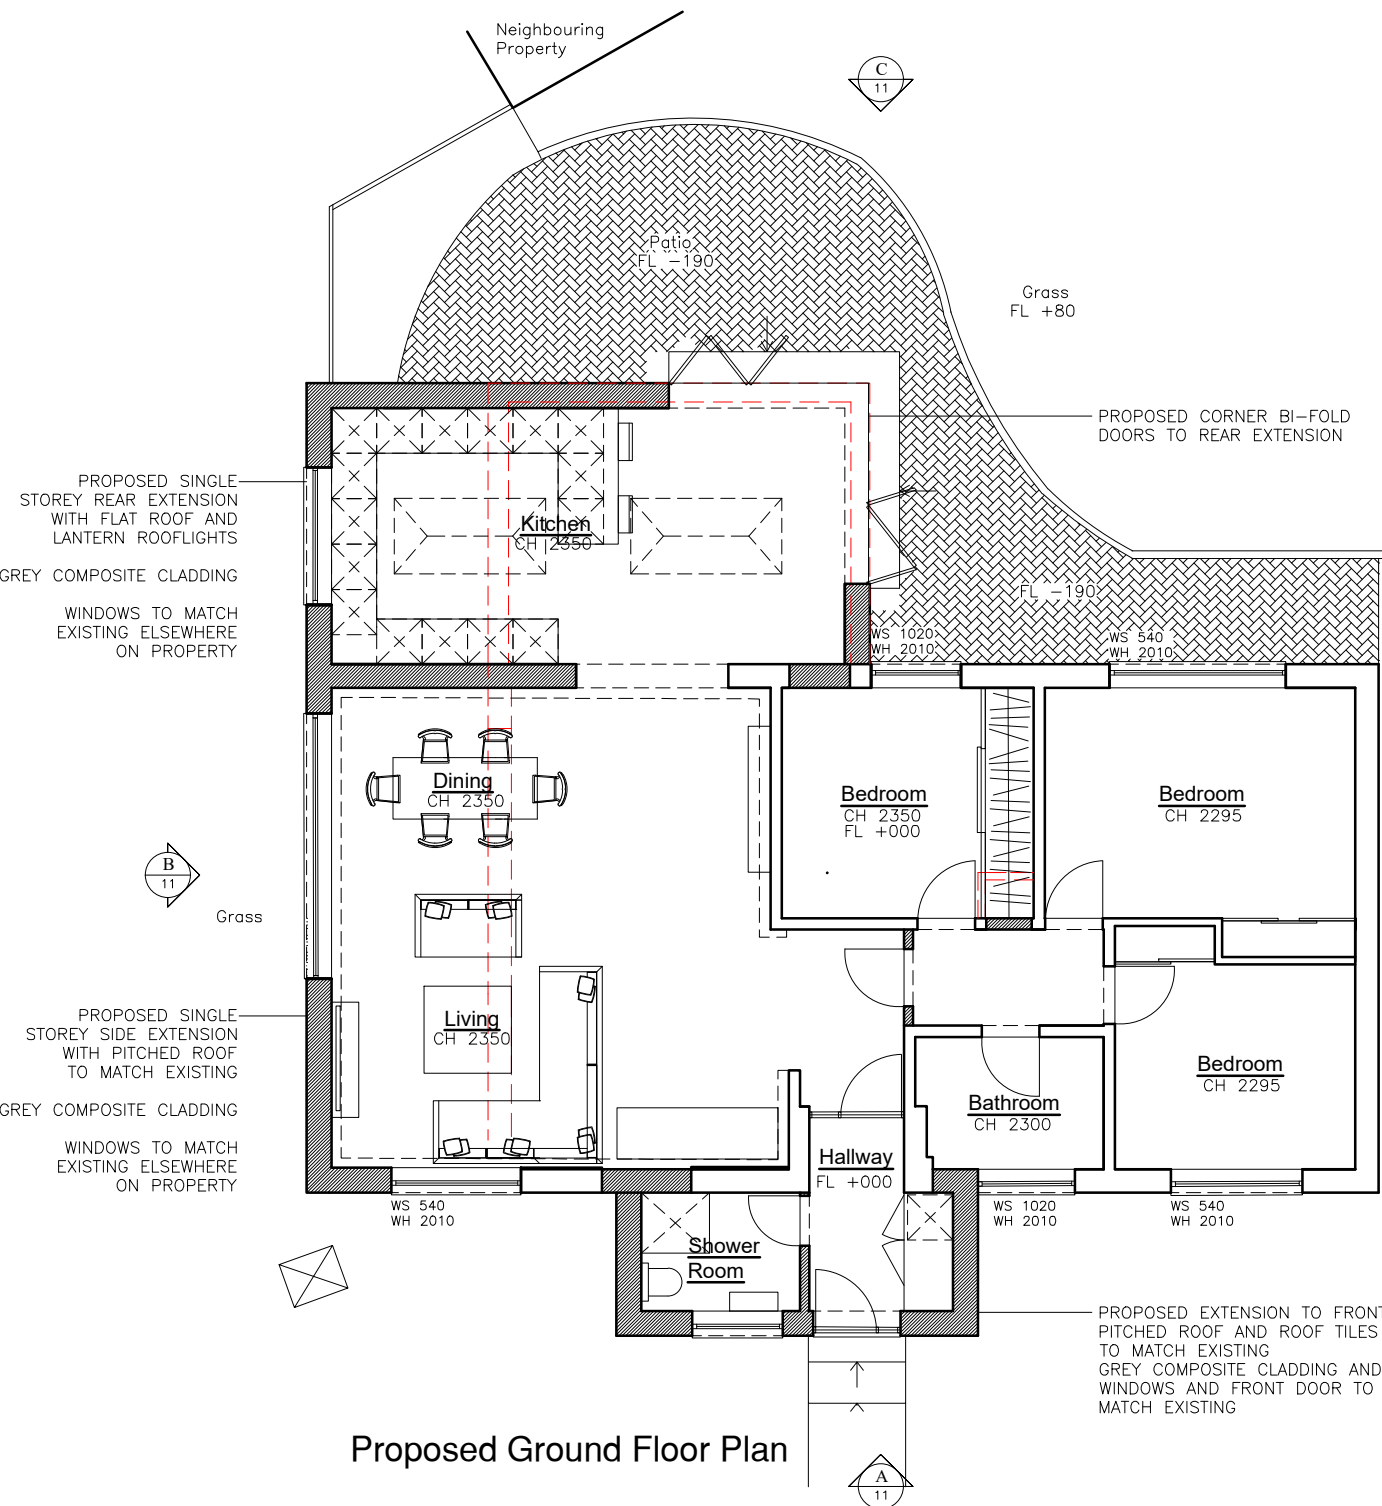

PLANNING DRAWING

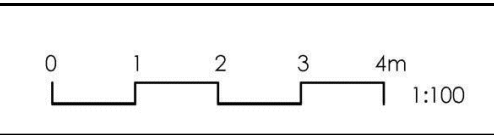

Title Proposed Ground Floor Plan & Roof Plan				SARAH BREEZE RIBA			
Drawn by SB		Checked by NB&TH		Client Nikki Bedford & Tom Henton			
Scale A3 @ 1:100		Date 08/04/25		Project 76 Savill Road Lindfield West Sussex RH16 2NN			
Project no. BA198	Dwg. no. 10	Revision --	Prelim.				