




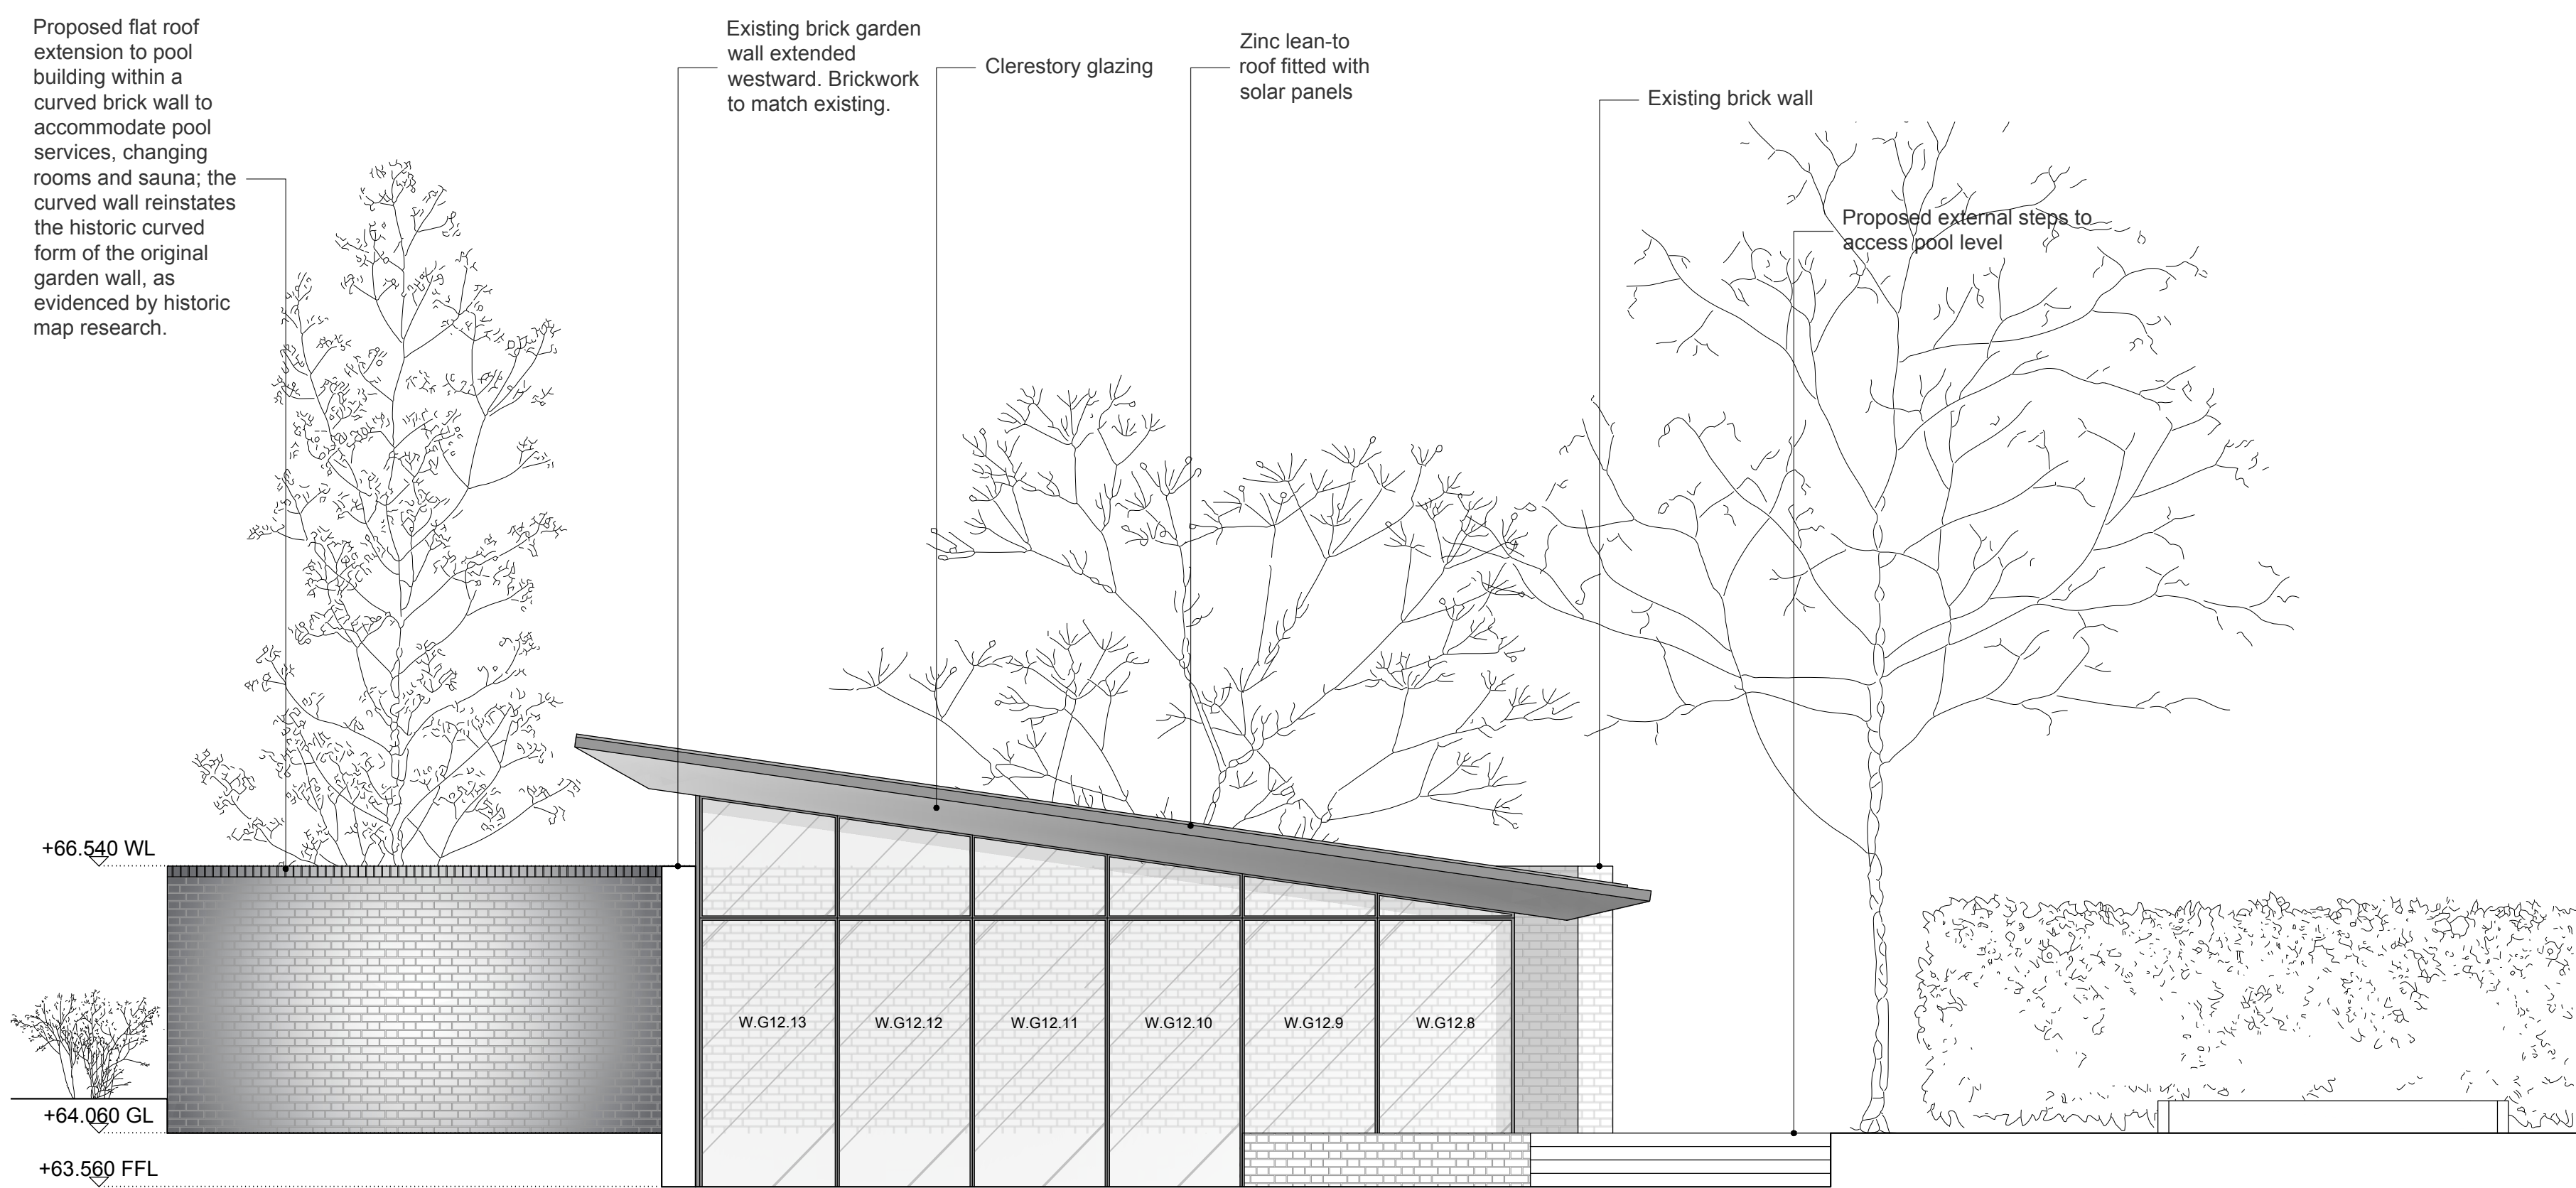


03 Proposed West Elevation
1:50 @ A1 ; 1:100 @ A3

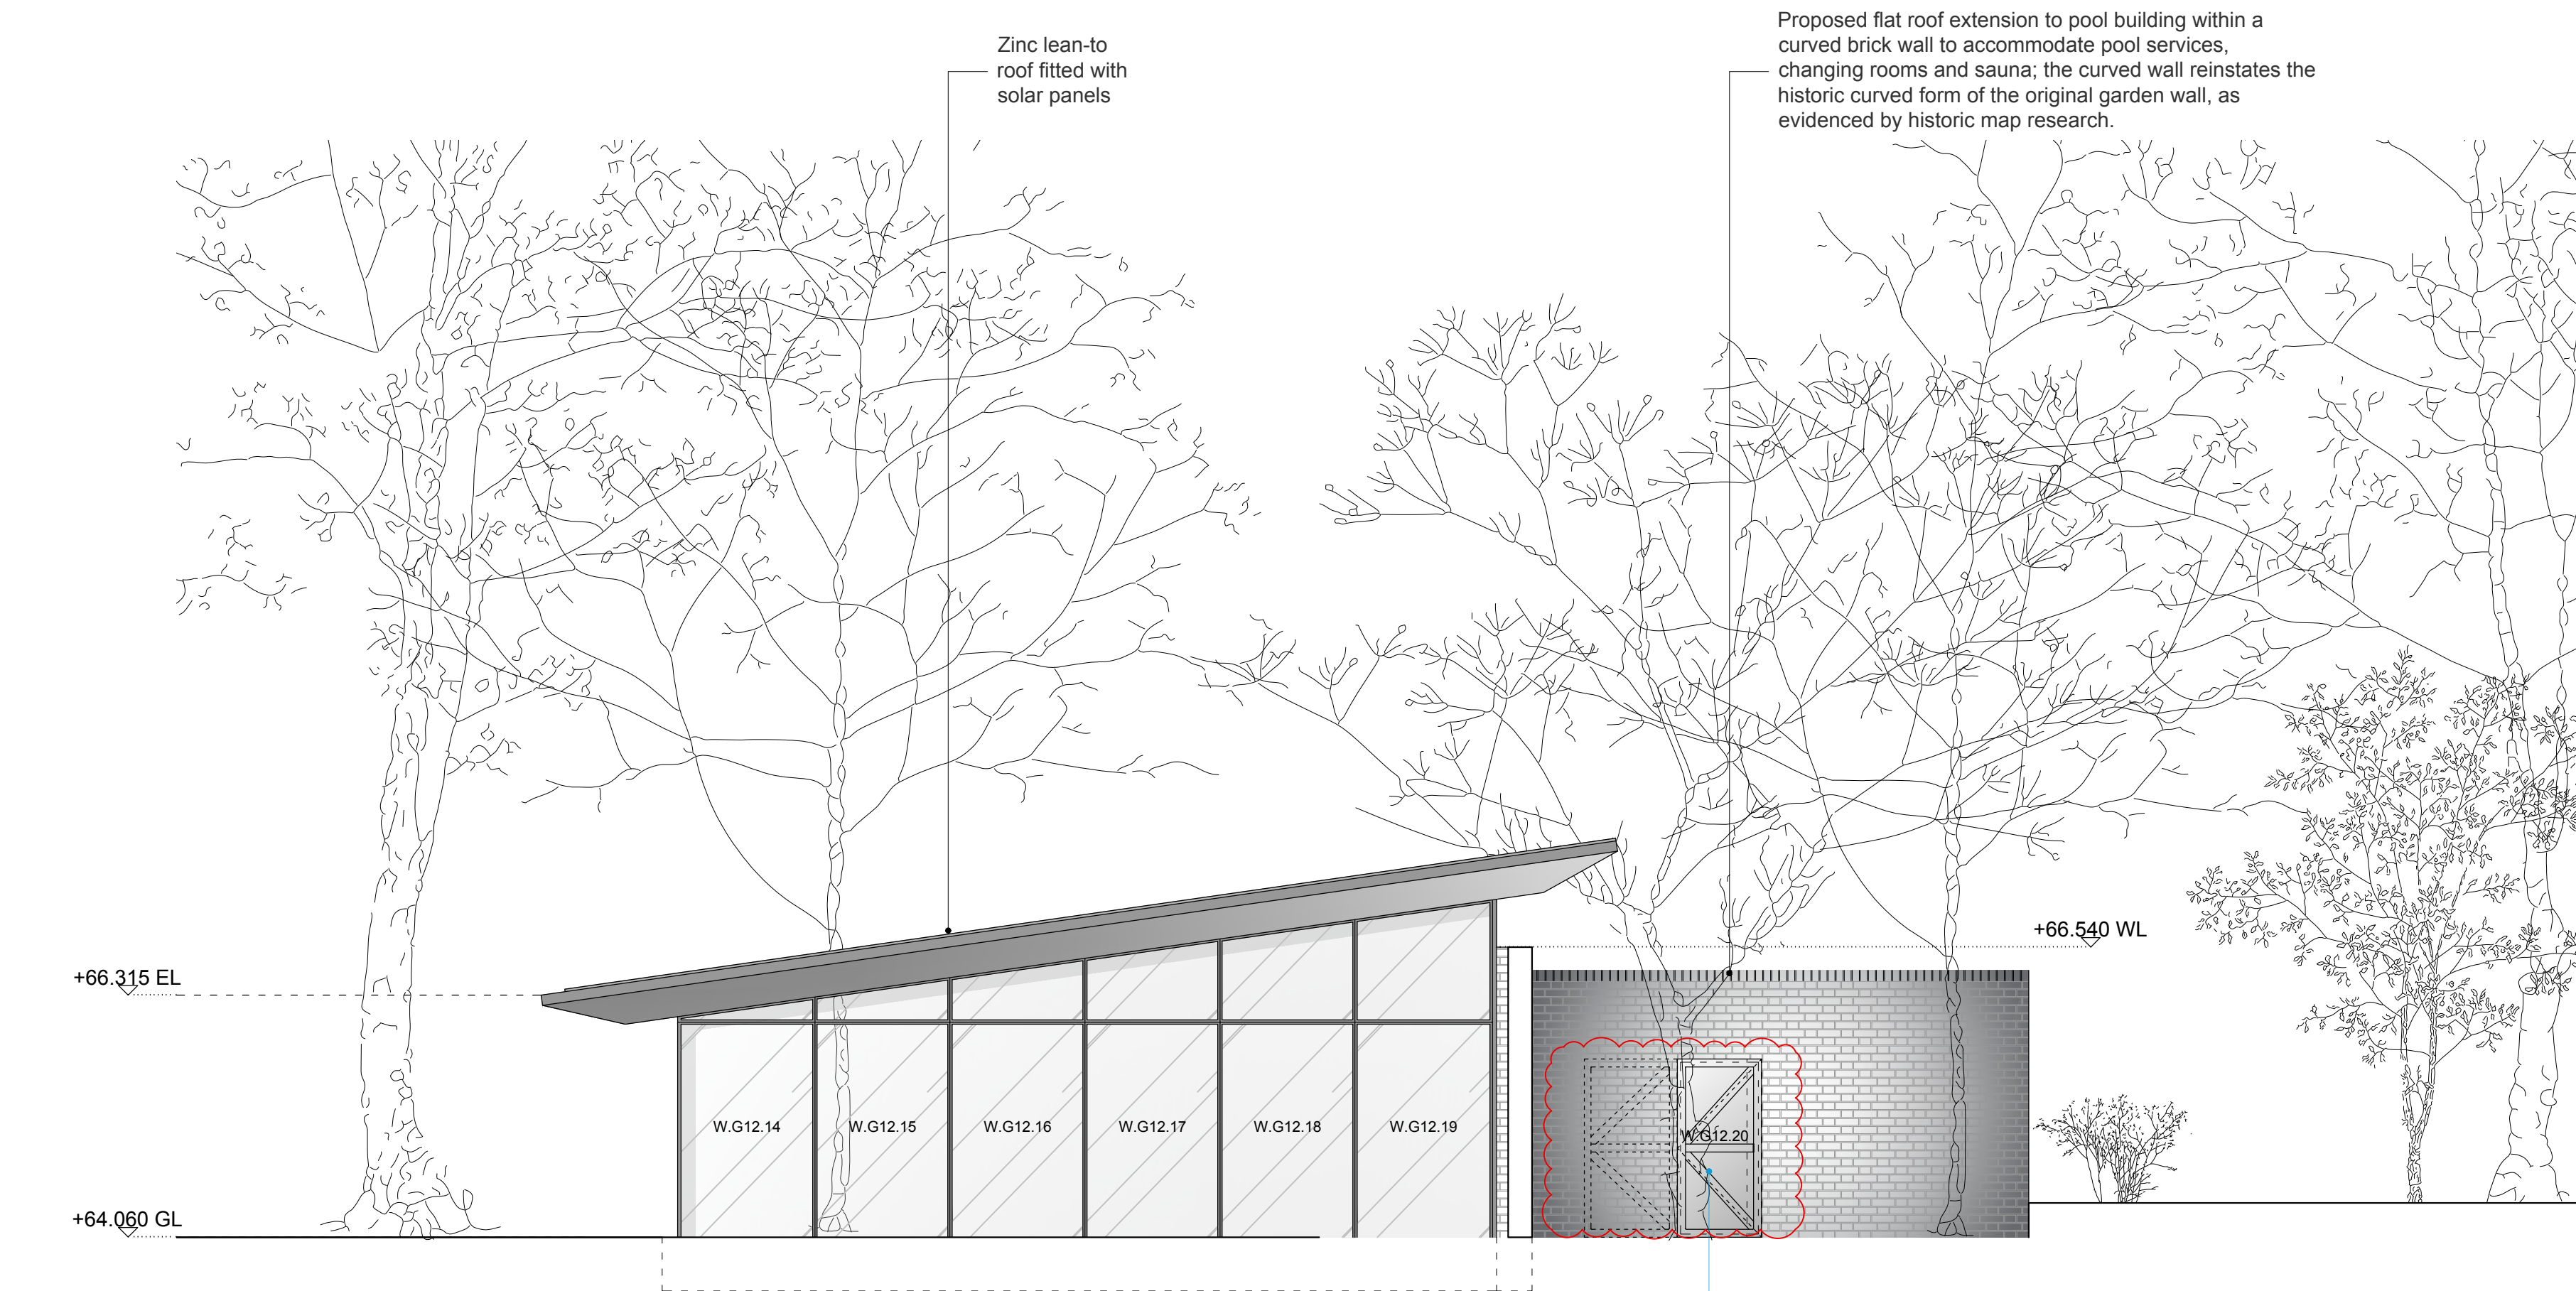

04 Proposed East Elevation
1:50 @ A1 ; 1:100 @ A3

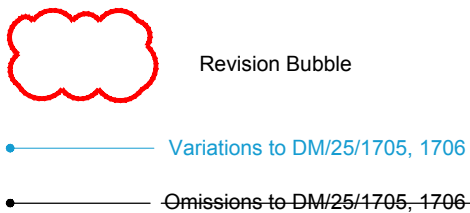

BL Beam Level
CL Ceiling Level
FL Floor Level
DP Down Pipe
HWC Hot Water Cylinder
SVP Soil Vent Pipe
RWP Rain Water Pipe
RWO Rain Water Outlet

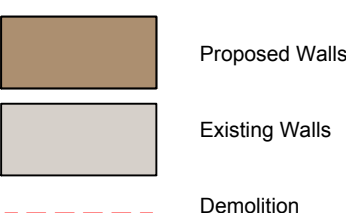

This drawing is to be used for planning purposes only.
Not for construction.

This drawing is the property of Richard Parr Associates.
Copyright is reserved by them and the drawing is issued
on the condition that it is not copied, reproduced,
retained or disclosed to any unauthorised person, either
wholly or in part without written consent.

© Copyright Richard Parr Associates

Checked by
JM
JM
JM

Drawn by
FL
FL
MP

Date
18.06.25
18.12.25
05.06.26

Rev Description
P01 Planning Issue
P02 Amendments to Planning P01
P03 Amendments to Planning P02

Job No
335

Project
Sunte House

Title
Pool House Proposed East &
West Elevations


Drg No
335_PH_DR_00_201

Scale
1:50 @ A1 ; 1:100 @ A3

Date of First Issue
18.06.25

Rev
P03

Status
Planning

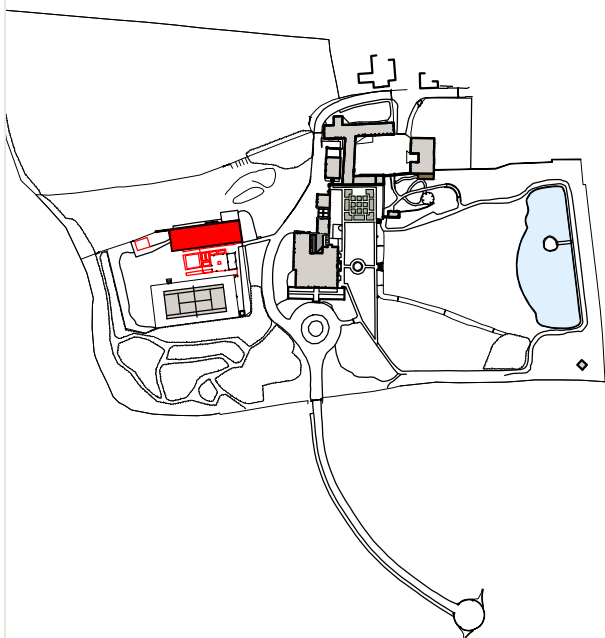

**RICHARD PARR
ASSOCIATES**

studio@richardparr.com
+44 (0)1453 860200
richardparr.com
@richardparrassociates

+ COUNTRY
Easter Park
Nympsfield, Stonehouse
Gloucestershire GL10 3UL

TOWN
The People's Hall
Studio 5, 2 Olaf Street
London W11 4BE