



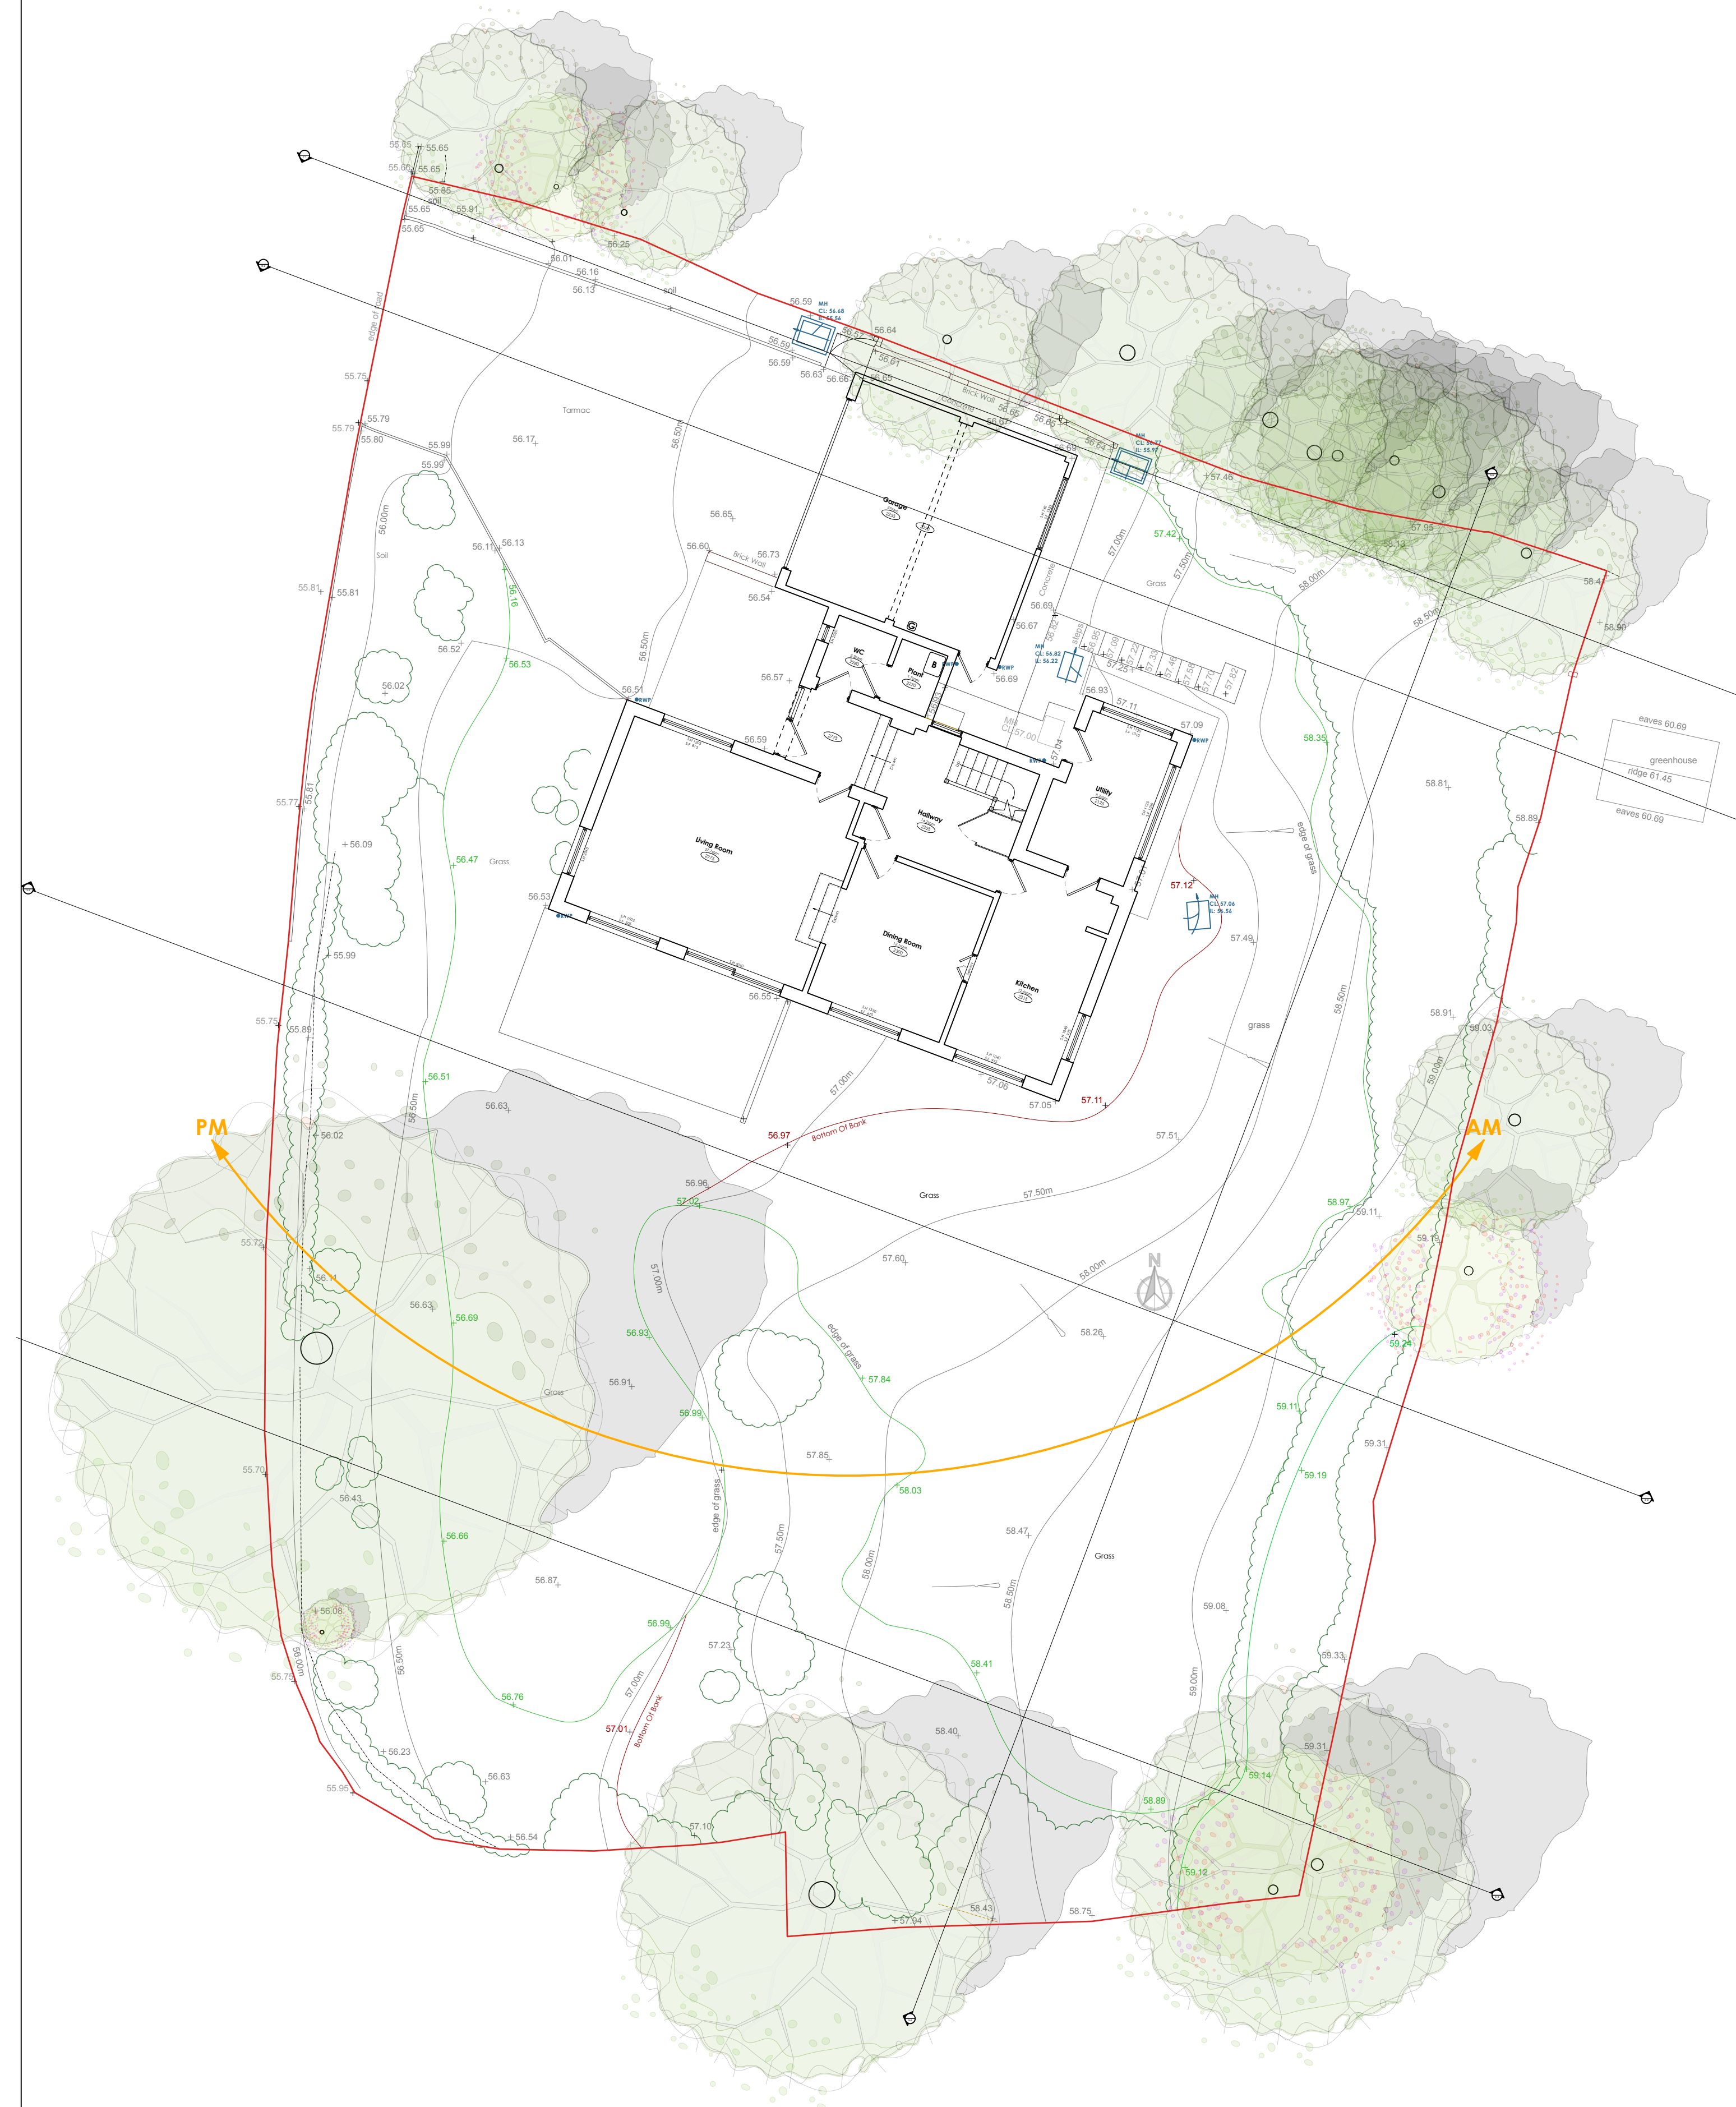

As Existing 1:100

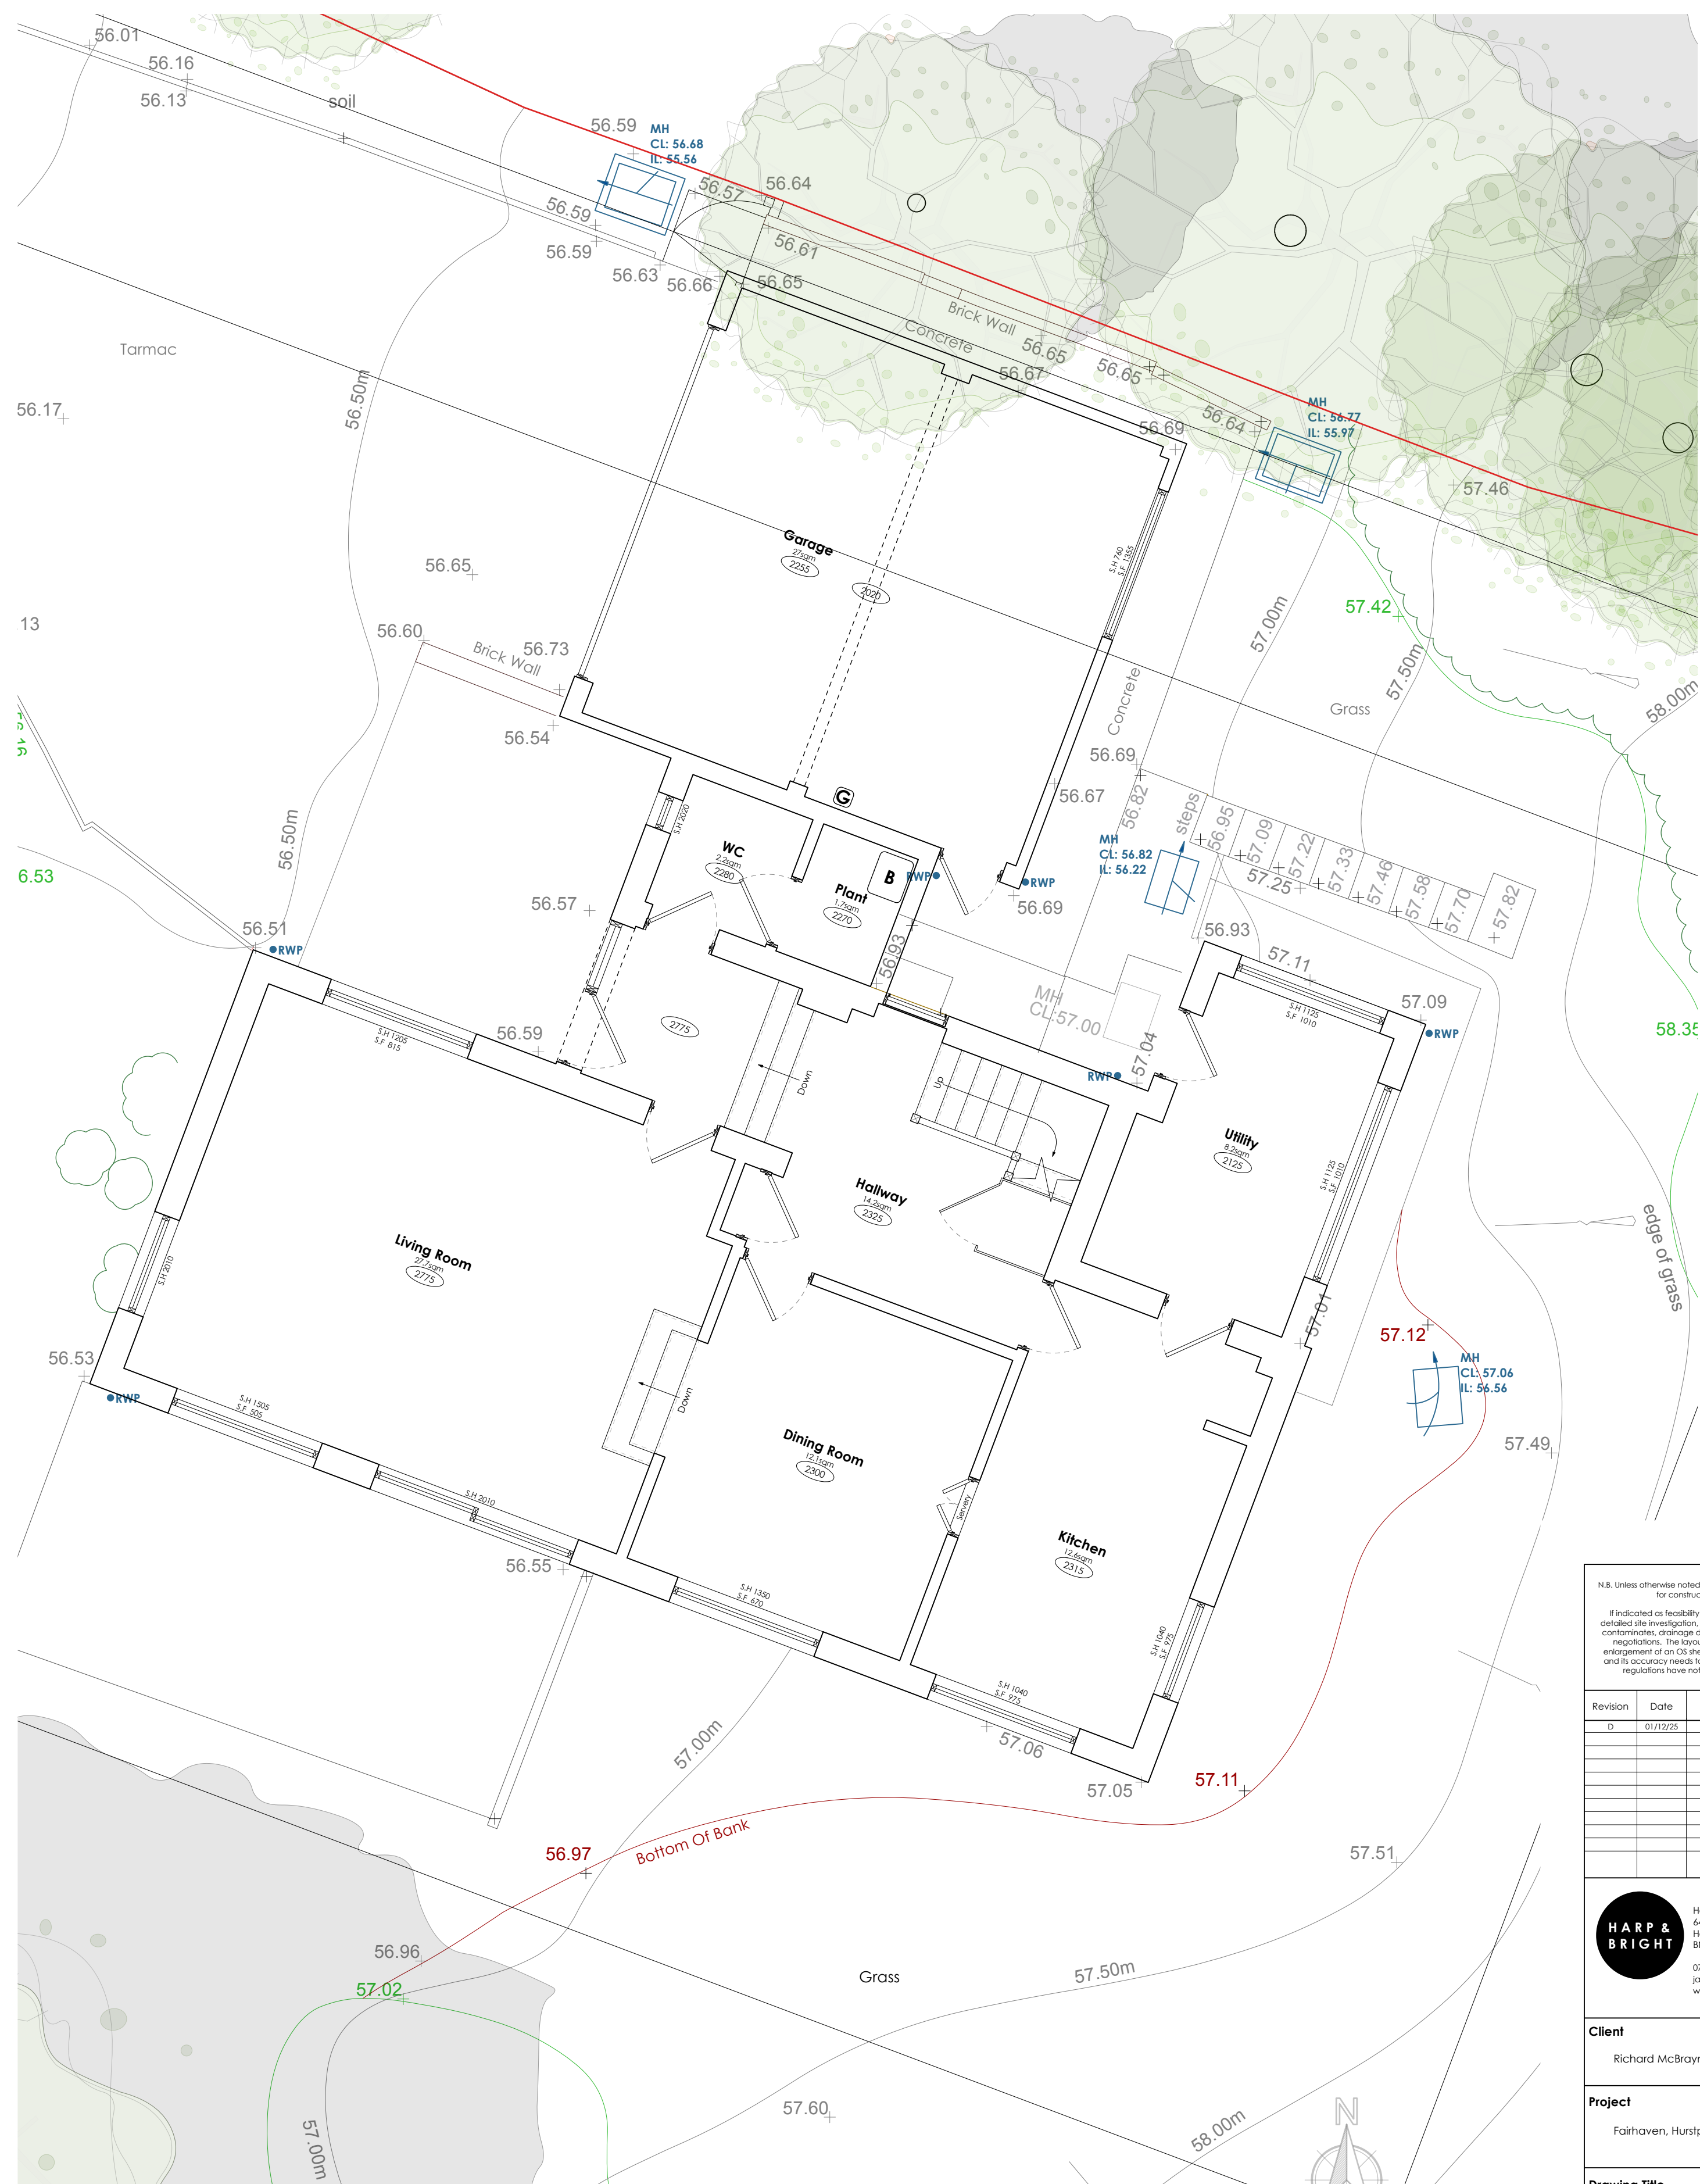

As Existing 1:50

N.B. Unless otherwise noted this drawing is not to be used for construction purposes.

If indicated as feasibility this drawing is subject to a detailed site investigation, including ground conditions, contamination, drainage design and planning / density regulations. The layout may be based upon an enlargement of on OS sheet or other small scale plans and its accuracy needs to be verified by survey. CDM regulations have not been fully considered.

Revision	Date	Notes
D	01/12/25	Site Sections Added



Harp & Bright Ltd.
64 Byron Street
Hove
BN3 5BB
0781 028 1716
jack@harpandbright.co.uk
www.harpandbright.co.uk

Client
Richard McBryne

Project
Falhaven, Hurstpierpoint

Drawing Title
As Existing Site Plan

Drawn	Revision	Scale
JT	D	1:50 @ A1

Date	Job No. / Draw No.
20/04/25	1106/1.002

