



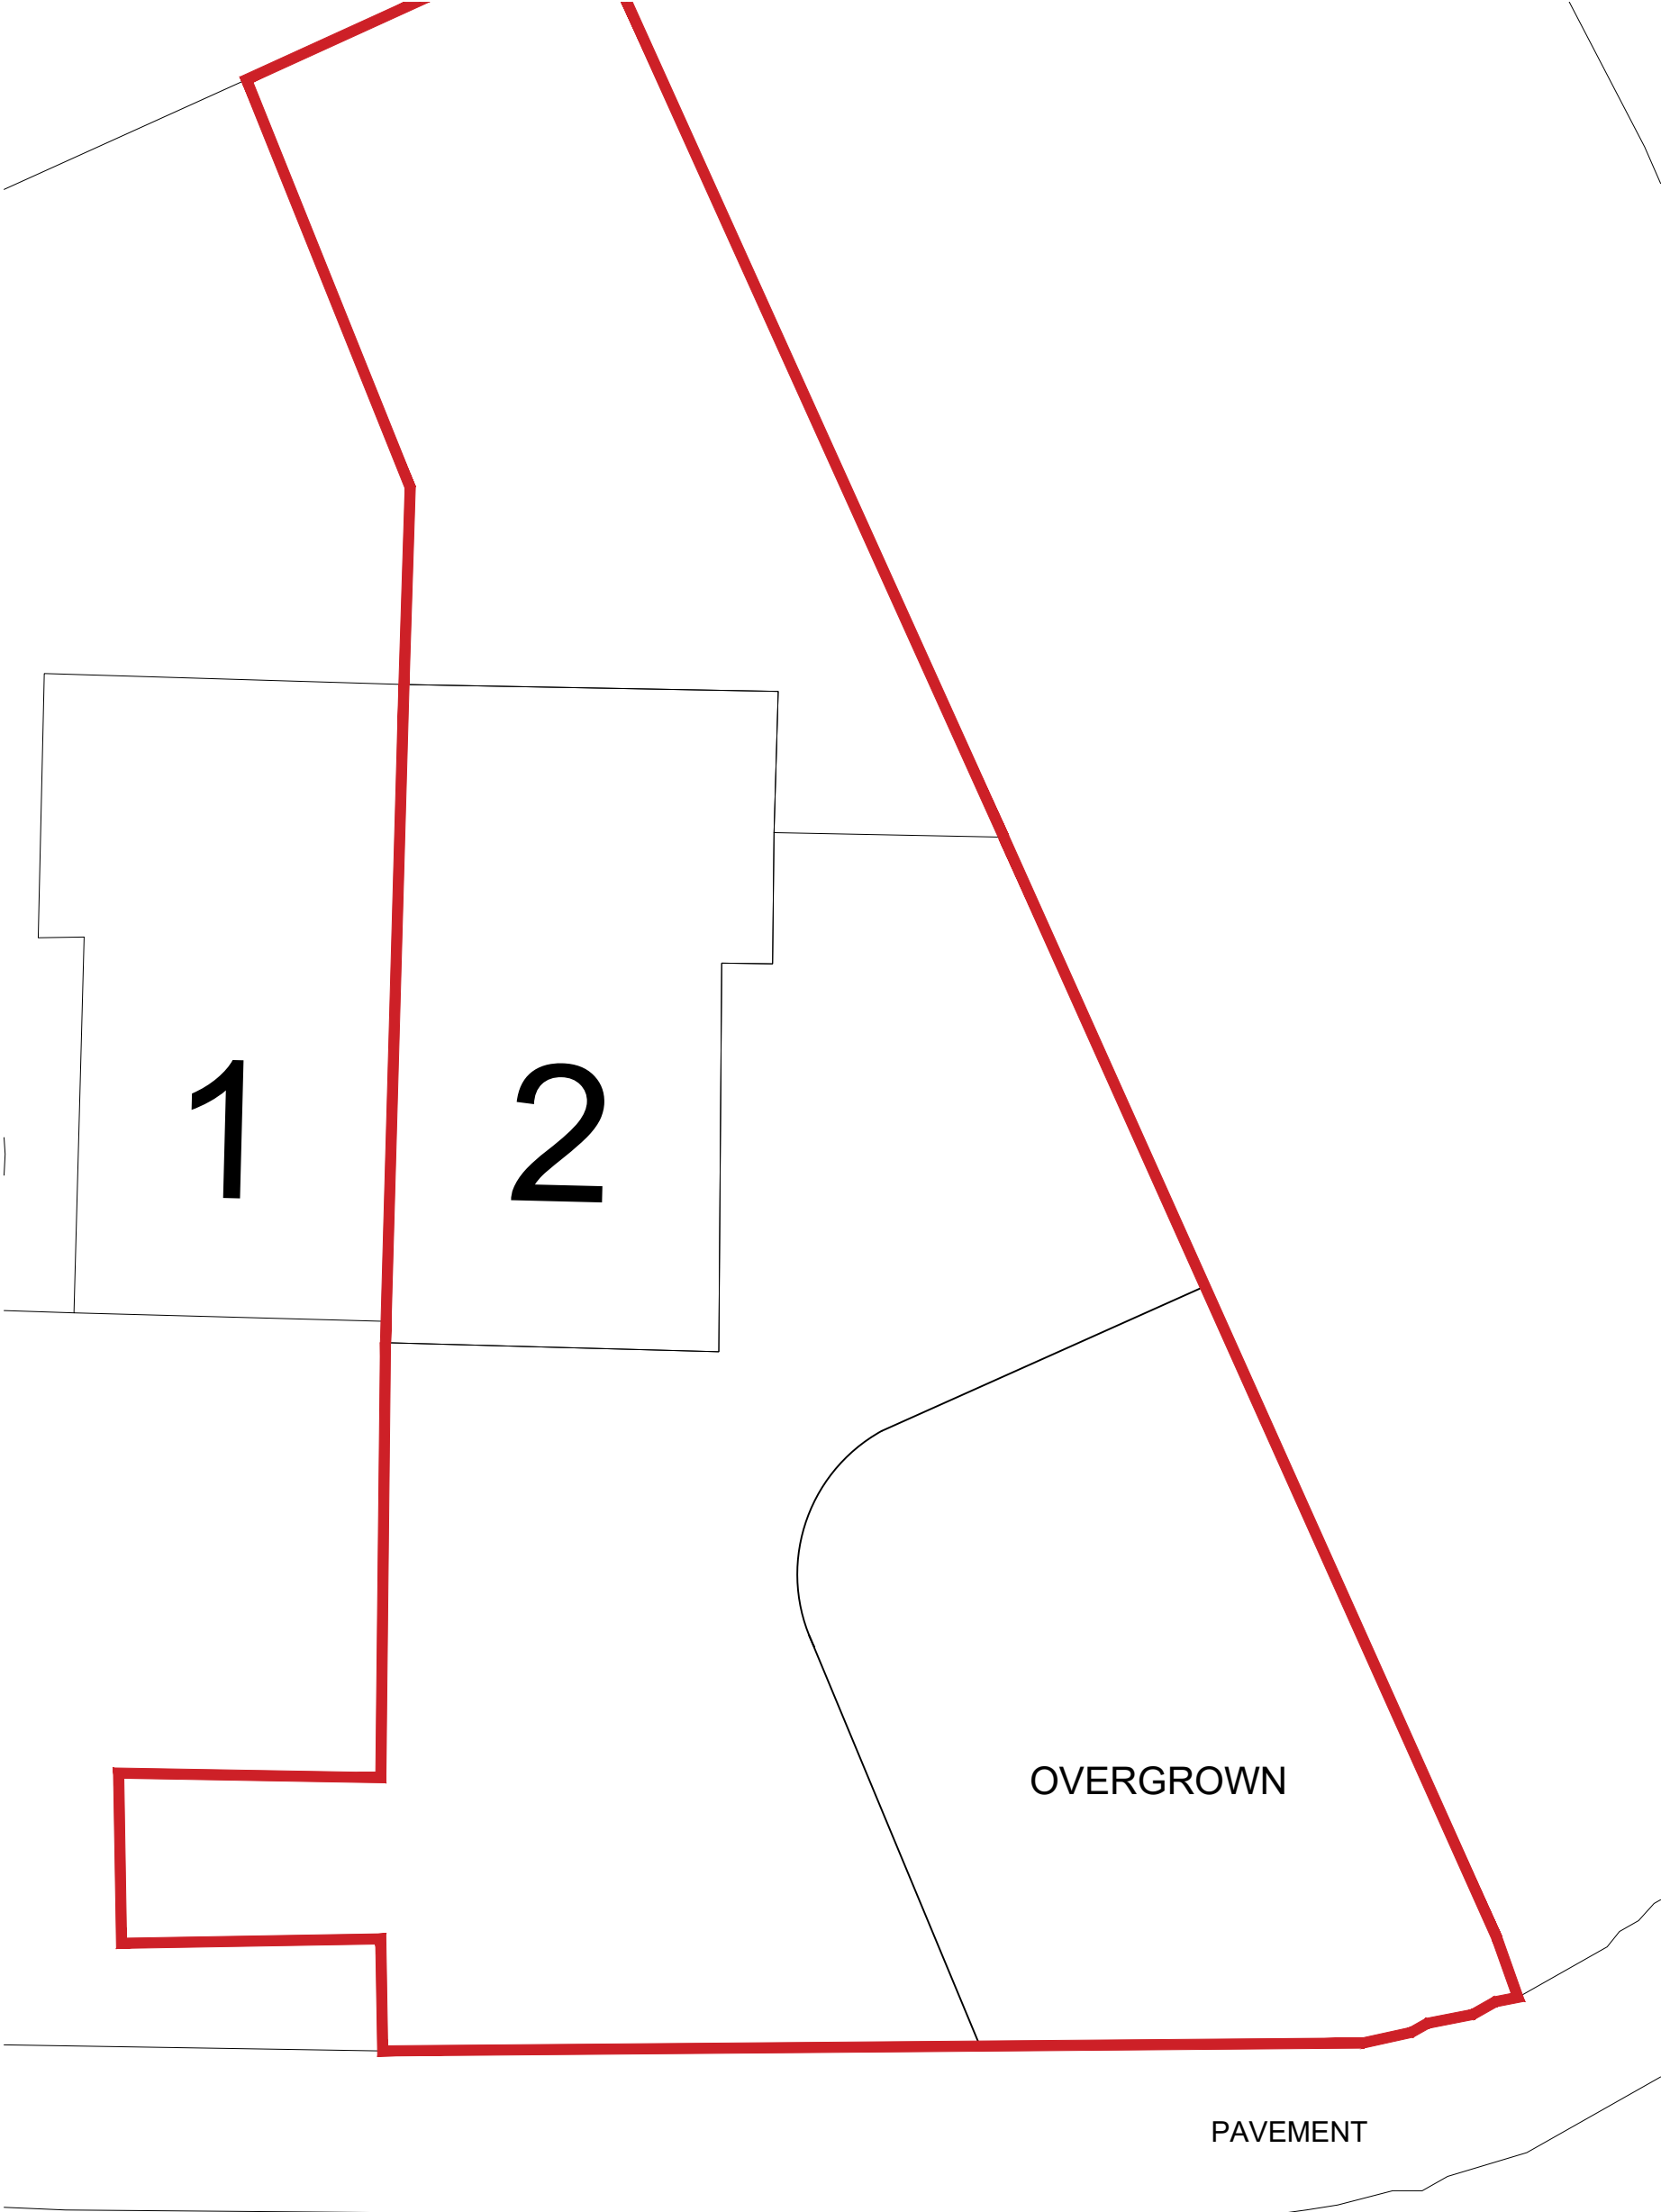

Site Plan

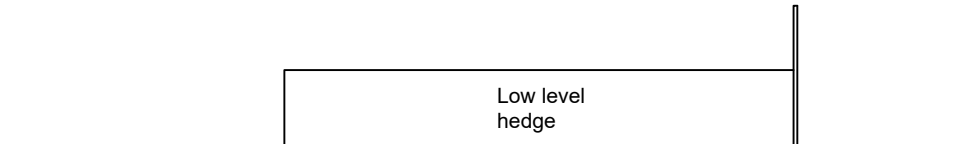

Fence Elevation

GENERAL NOTES:

- 1 - THIS DRAWING IS THE COPYRIGHT OF BENTLEYS & CARTER AND IS NOT TO BE REPRODUCED IN ANY WAY OR FORM WITHOUT THE WRITTEN PERMISSION OF BENTLEYS & CARTER
- 2 - Do not scale from this drawing unless for planning purposes
- 3 - All dimensions to be verified on site prior to any works starting and any discrepancies to be reported to Bentley & Carter
- 4 - This drawing is to be read in conjunction with the relevant British Standards and Codes of Practice and Building Regulations
- 5 - All works to comply with the relevant British Standards, Codes of Practice and Building Regulations

PROJECT :

2 oak cottages, vicarage, road, crawley down

DRAWING :

site plan existing - fence elevation

DRAWING STATUS :

planning

JOB NO:

cra - 340

DRAWING NO:

201

SCALE:

1/100@ A3

DATE:

december 2025

DRAWN BY:

pc

REVISIONS:

none