



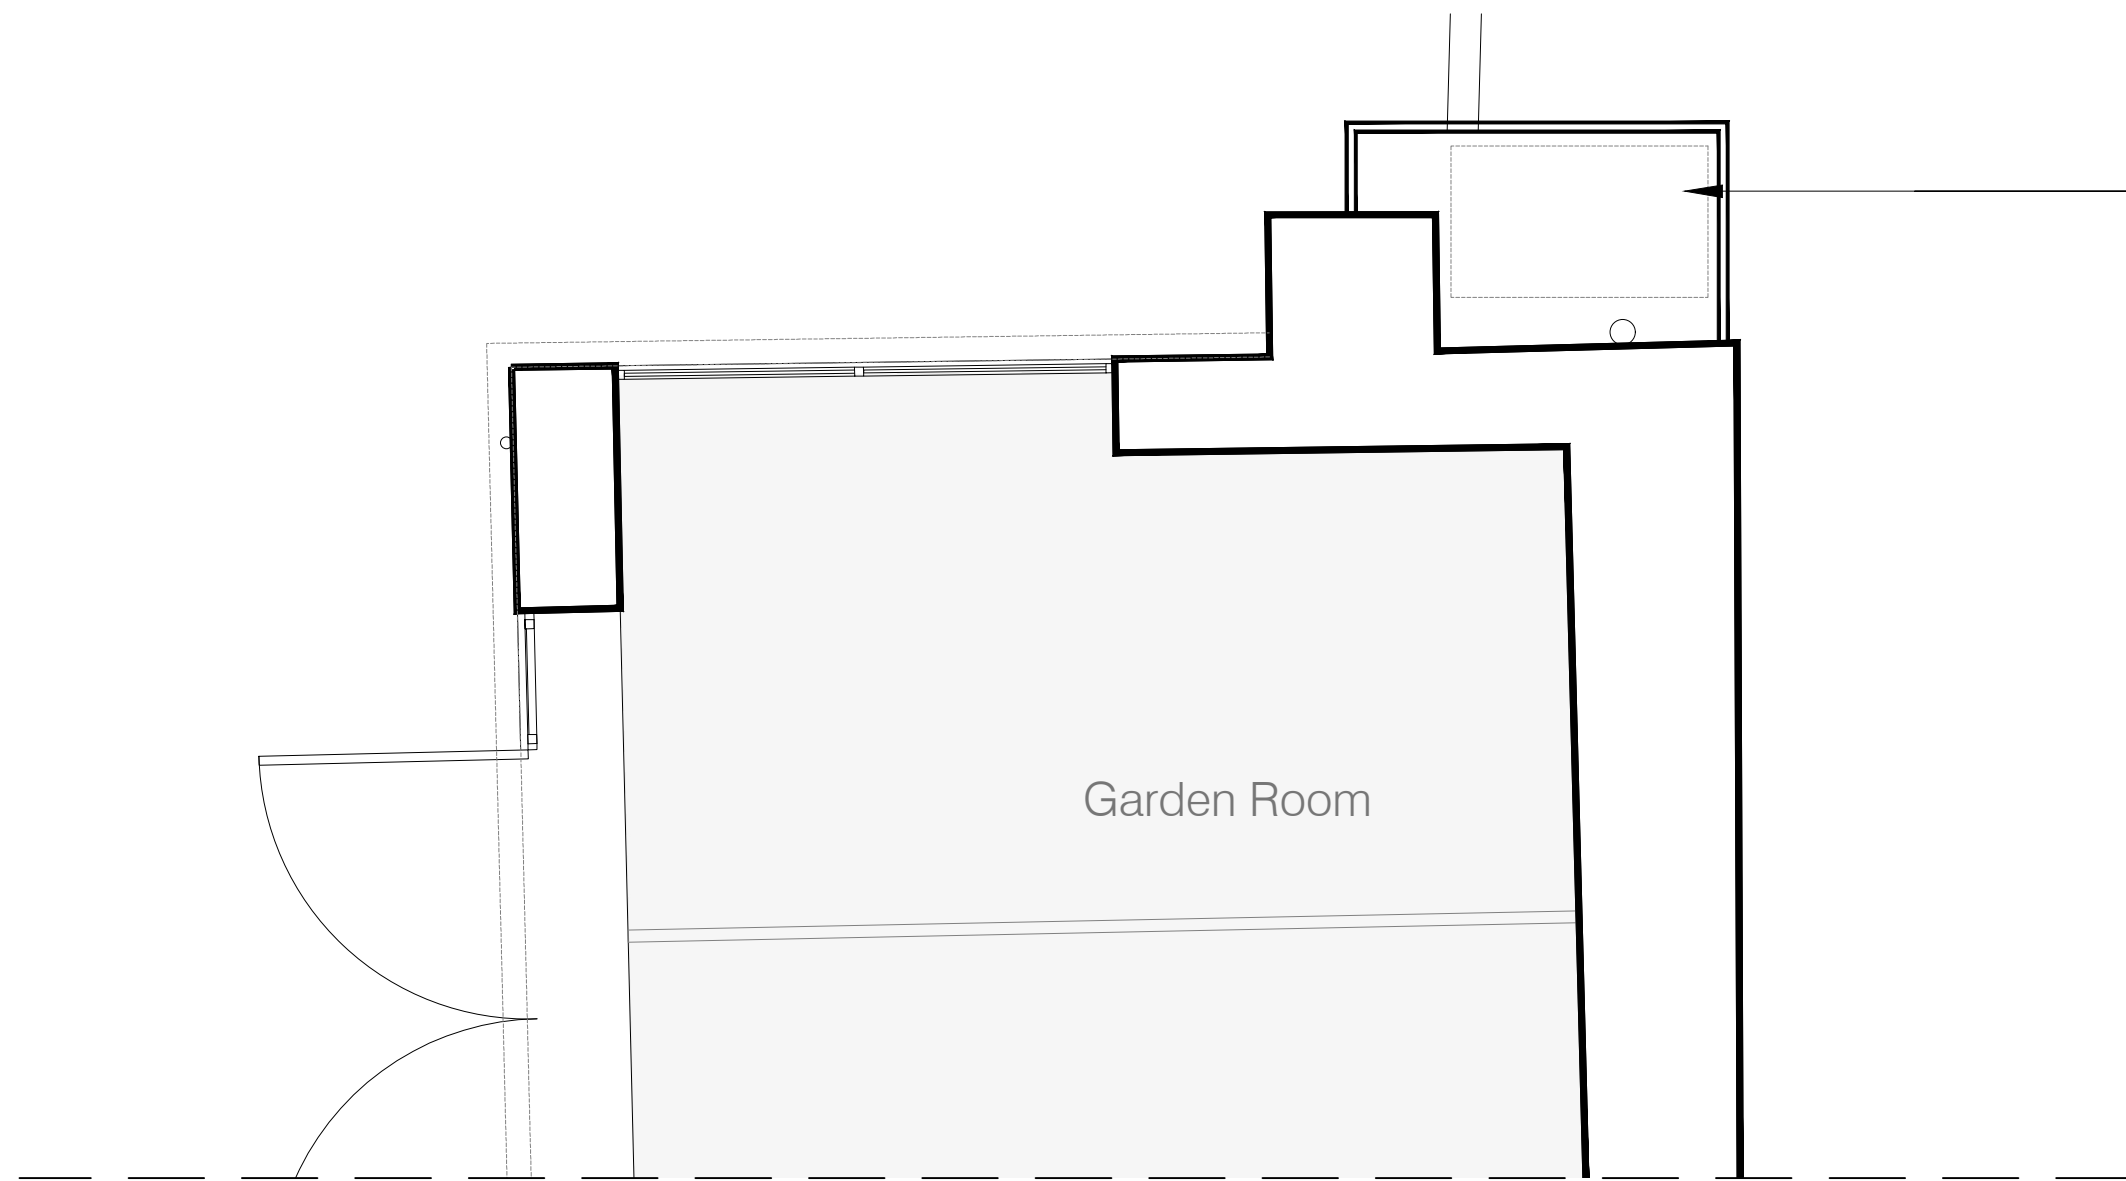


Ground Floor Plan
Scale 1:25@A1
1:50@A3

AC enclosure constructed of timber louvre cladding, stained to match PermaChar cladding of the house

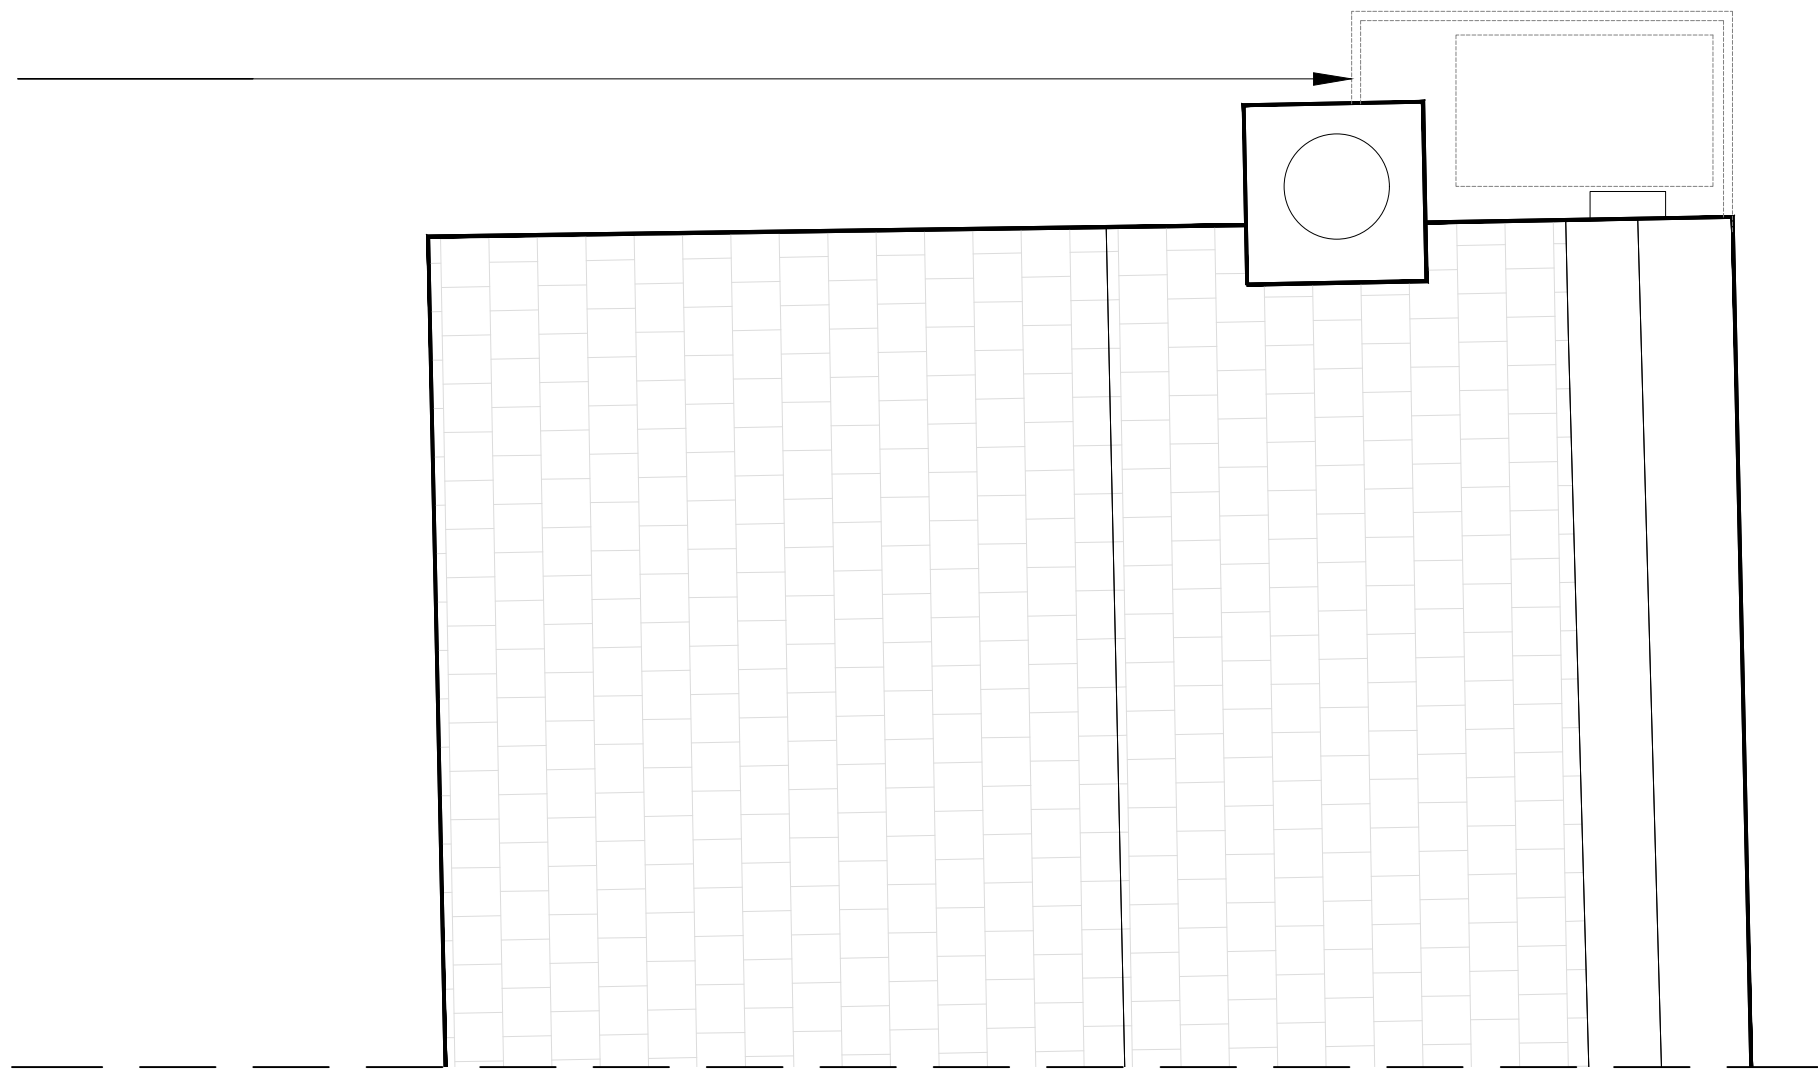


Roof Plan
Scale 1:25@A1
1:50@A3

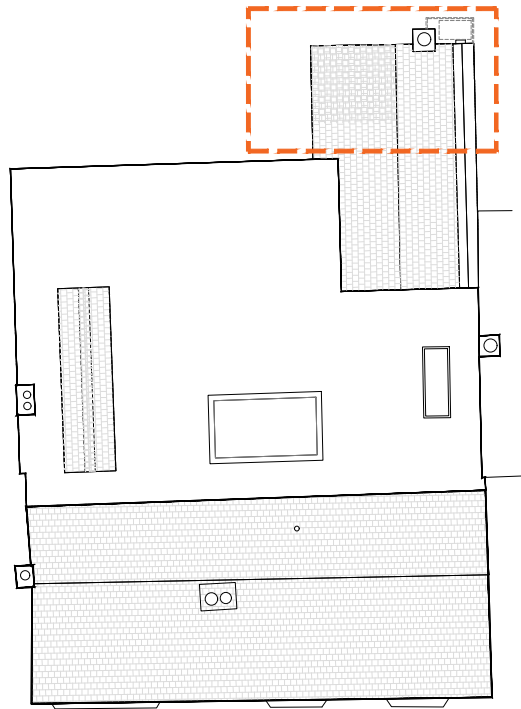

KEY PLAN
Scale 1:200@A1
1:400@A3




Approved West Elevation
Scale 1:25@A1
1:50@A3

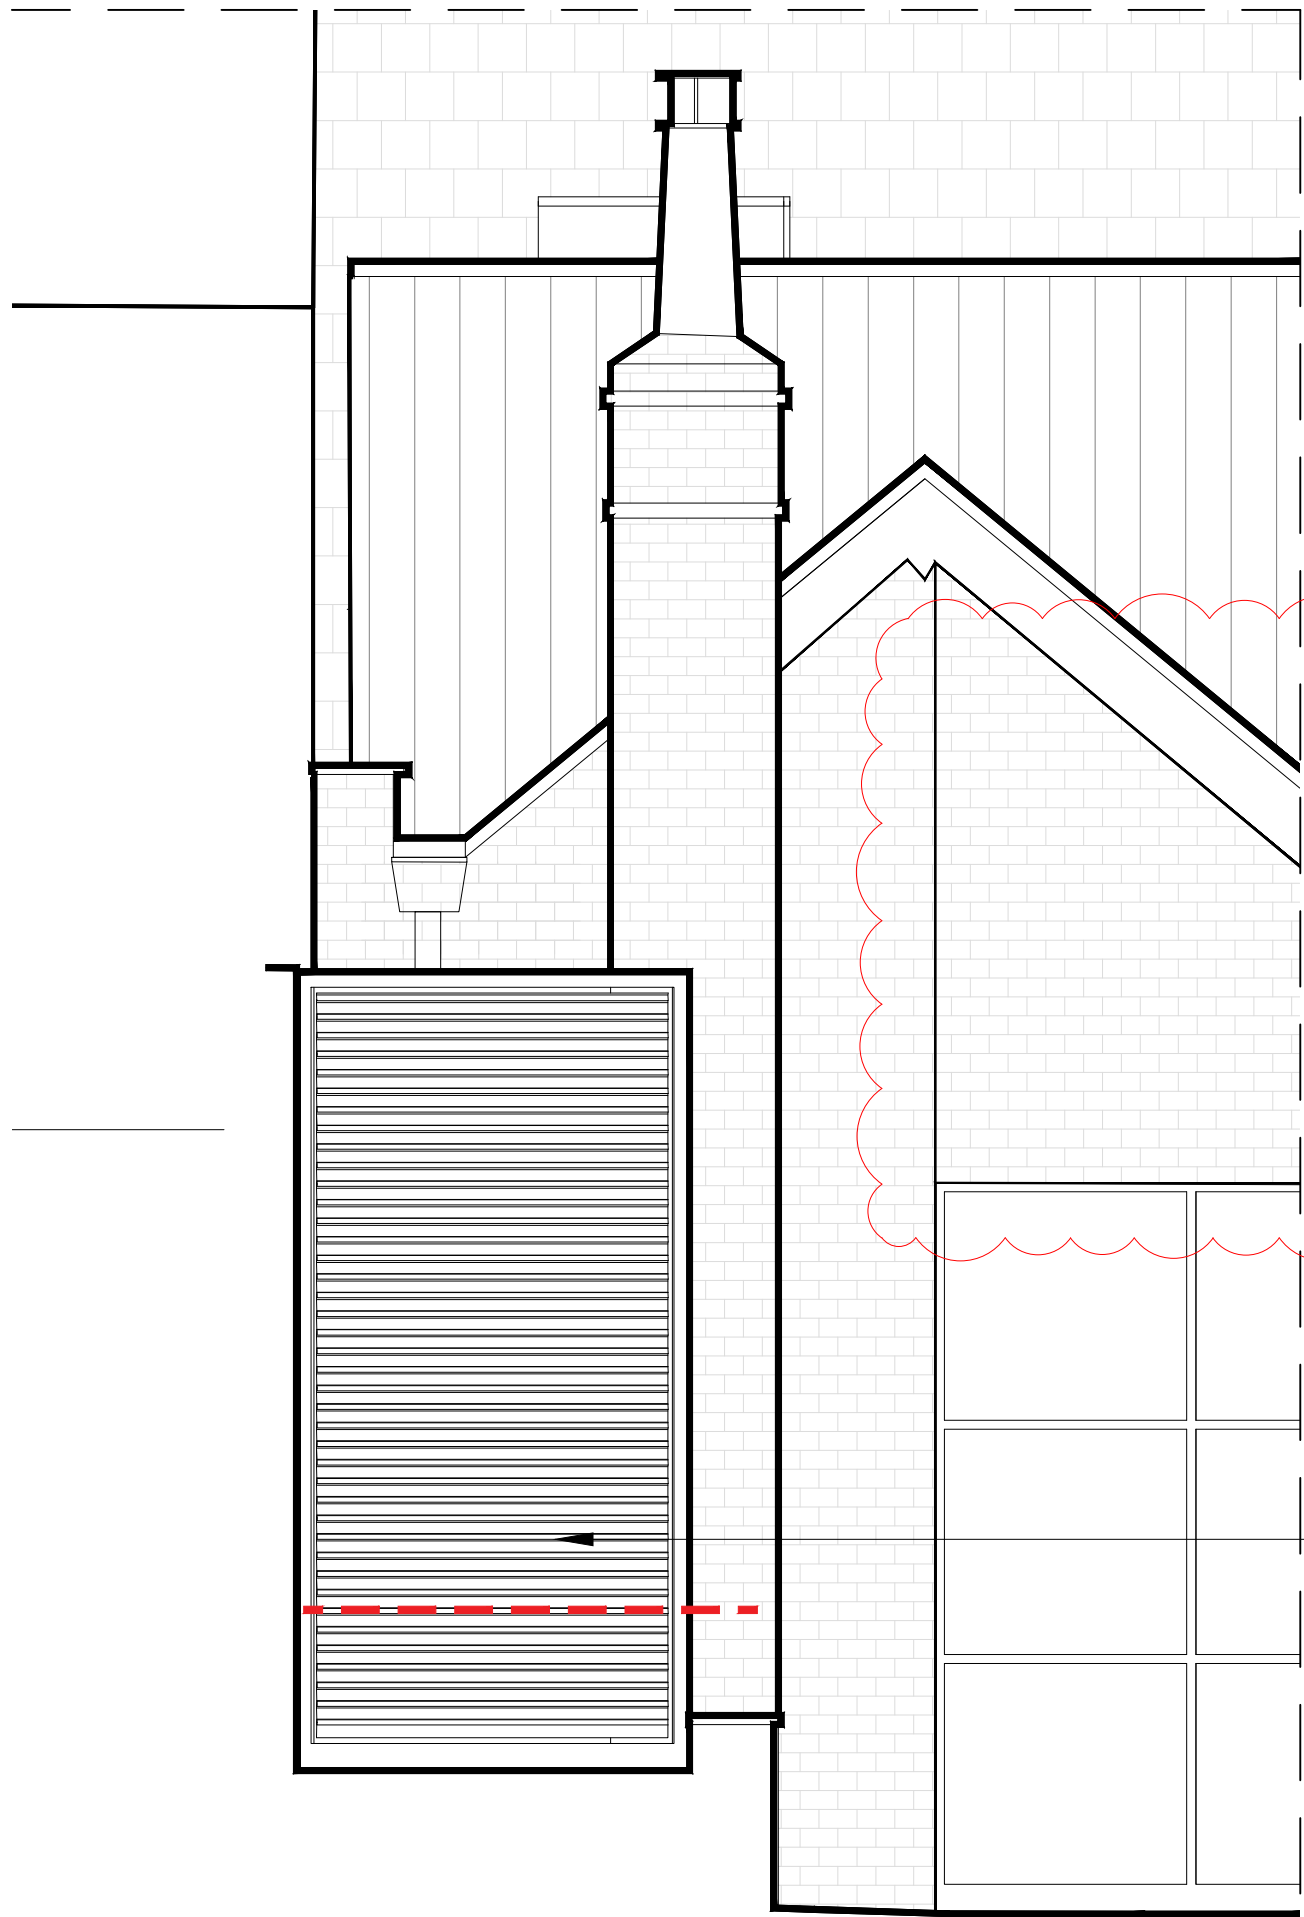


West Elevation
Scale 1:25@A1
1:50@A3

AC enclosure constructed of timber louvre cladding, stained to match PermaChar cladding of the house

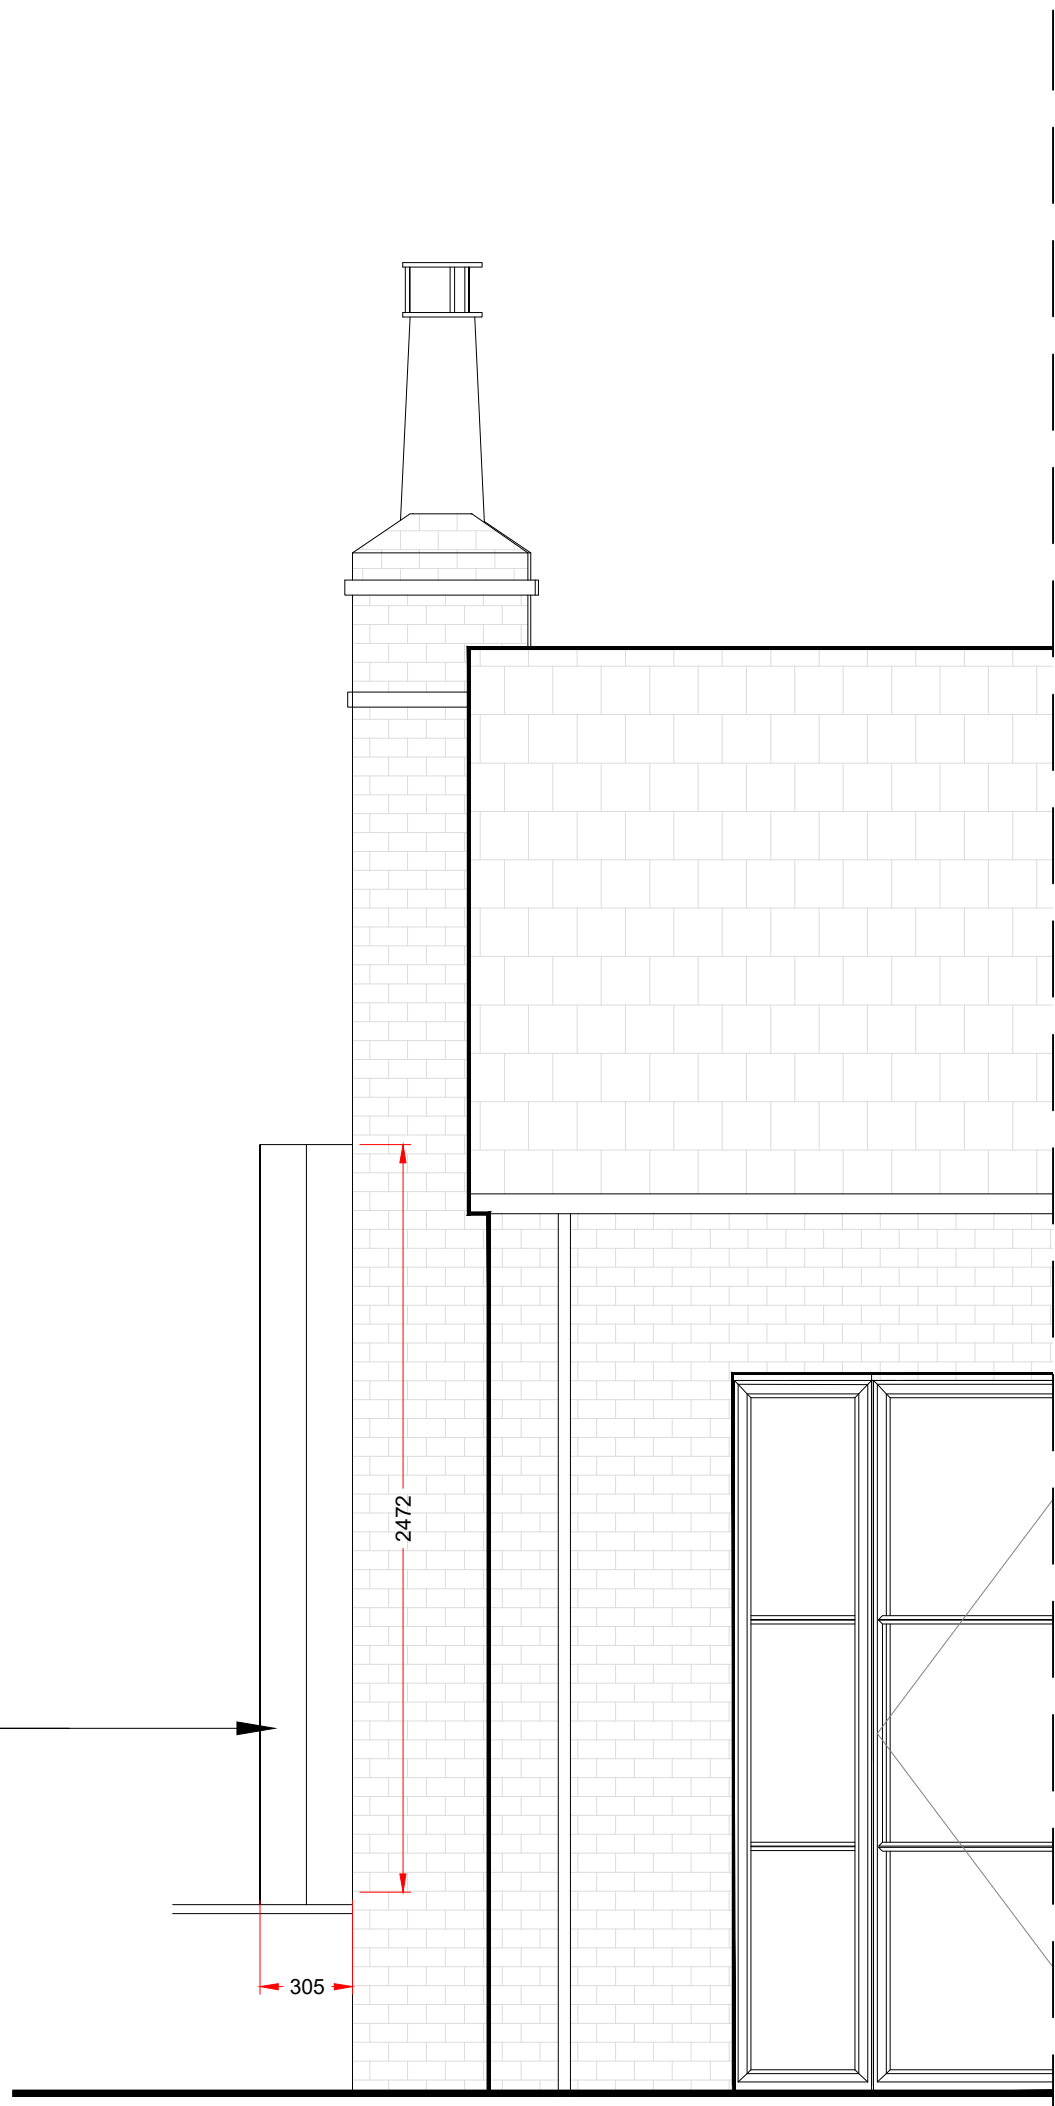


South Elevation
Scale 1:25@A1
1:50@A3

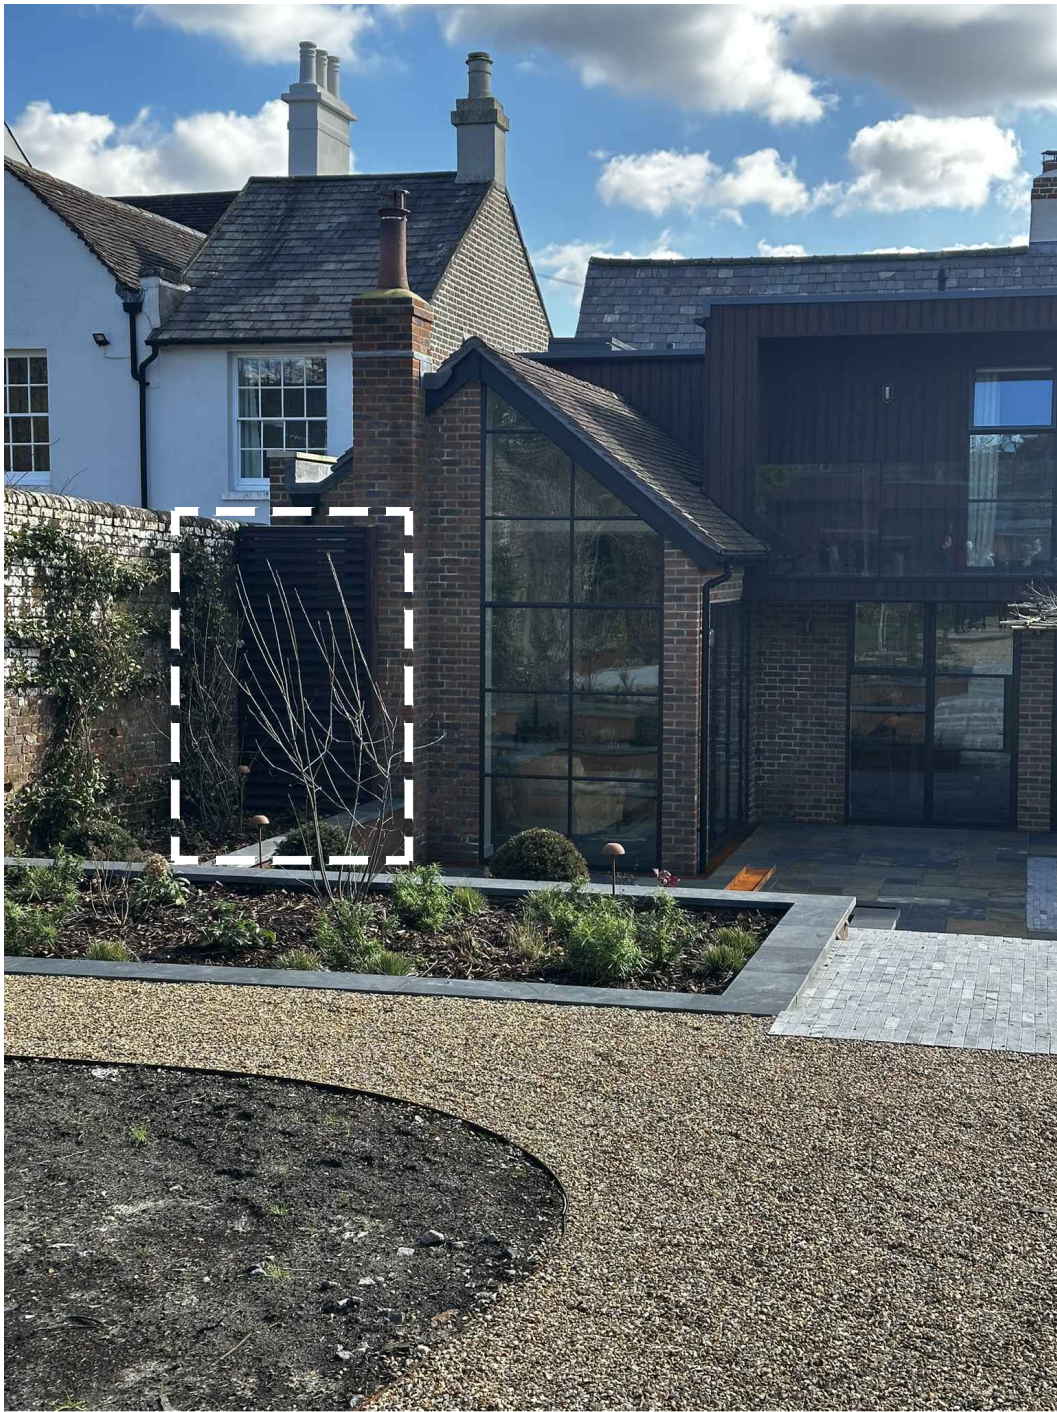

AC AHU timber enclosure

NOTE
DRAWINGS TO BE READ IN CONJUNCTION WITH SUBMITTED
DESIGN&ACCESS STATEMENT AND HERITAGE STATEMENT
MATERIALS INSTALLED IN ACCORDANCE WITH THOSE
OUTLINED IN CONDITION #9 OF APPROVAL DM/23/1605

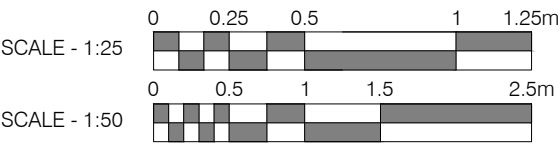

--- Height of planter in front of the bake house facade established and approved

Rev.	Comments	By:	Date:
A	Amendments as clouded.	KN	Nov 25

Do not scale this drawing All dimensions must be checked on site
All rights reserved. No reproduction in any material form is permitted without consent.

LISTED BUILDING CONSENT

Client:
Mr. Simon Dougall

Project Title:
107 High St, Lindfield, Haywards Heath, West Sussex, RH16 2HR

Drawing Title:
Detail Drawings:
AC AHU Enclosure

Scale:
1:25@A1
1:50@A3

Date:
Apr 25

Drawn:
KN

Checked:
KW

kyson

Studio
28 Scrutton Street
London
UK
EC2A 4RP

T: +44(0) 20 7247 2462
E: enquiries@kyson.co.uk
W: www.kyson.co.uk

Project No.:
900-25

Drawing No.:
5009

Revision:
A