




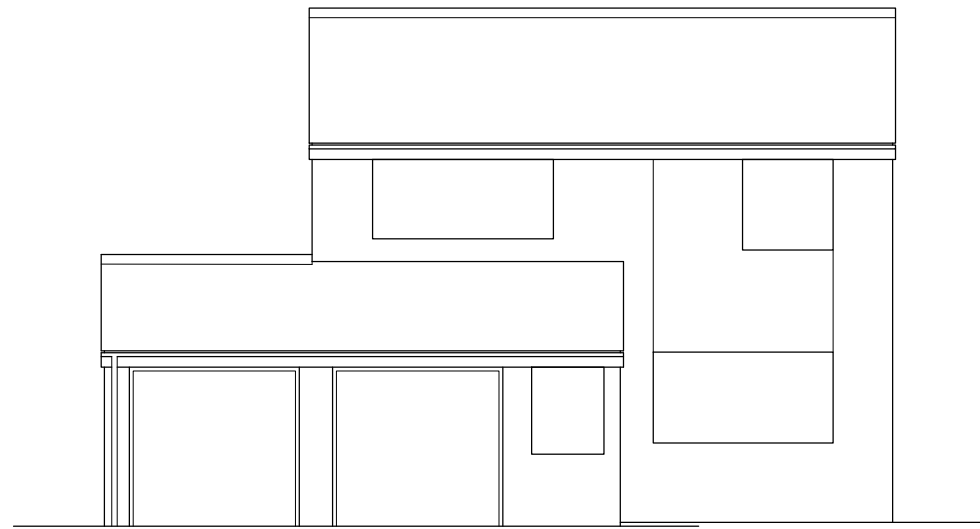


- SOUTH WEST (FRONT) ELEVATION - 1:100 -
- EXISTING -

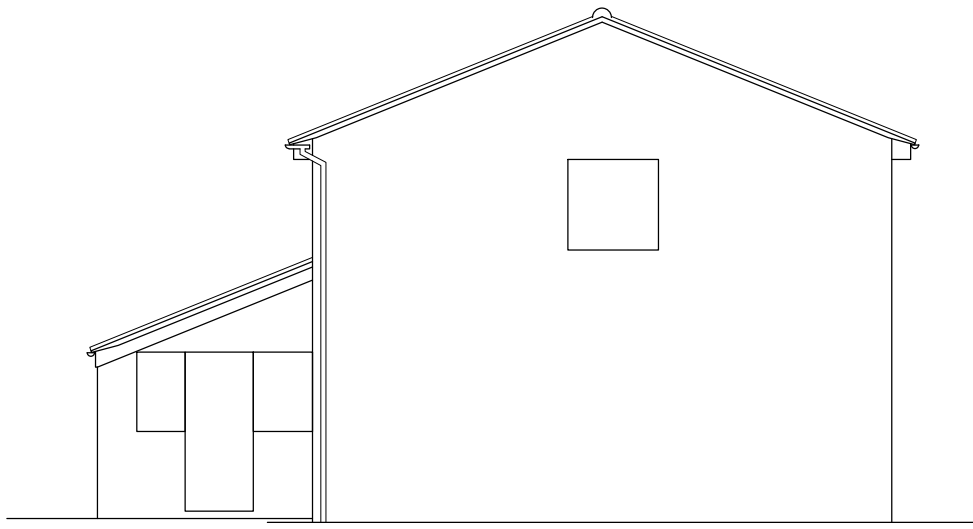


- SOUTH EAST ELEVATION -

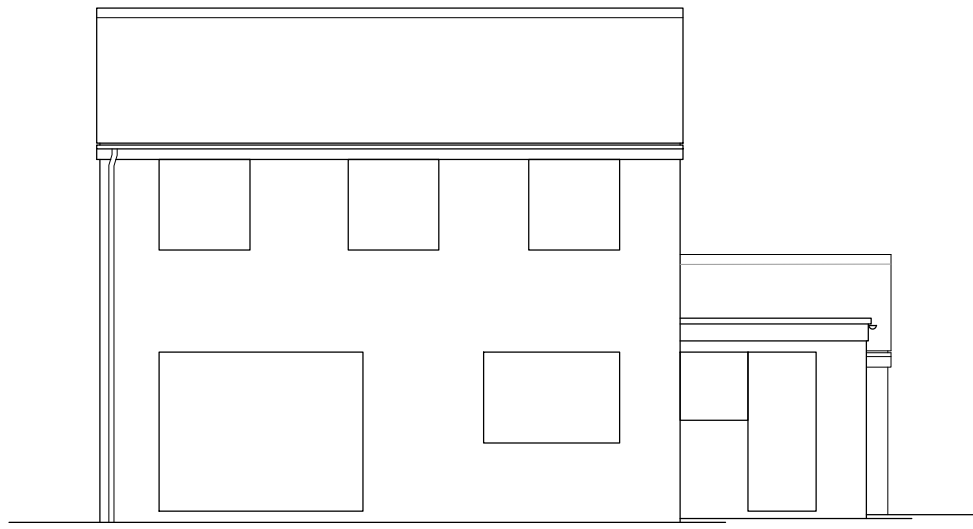

- NORTH EAST ELEVATION -

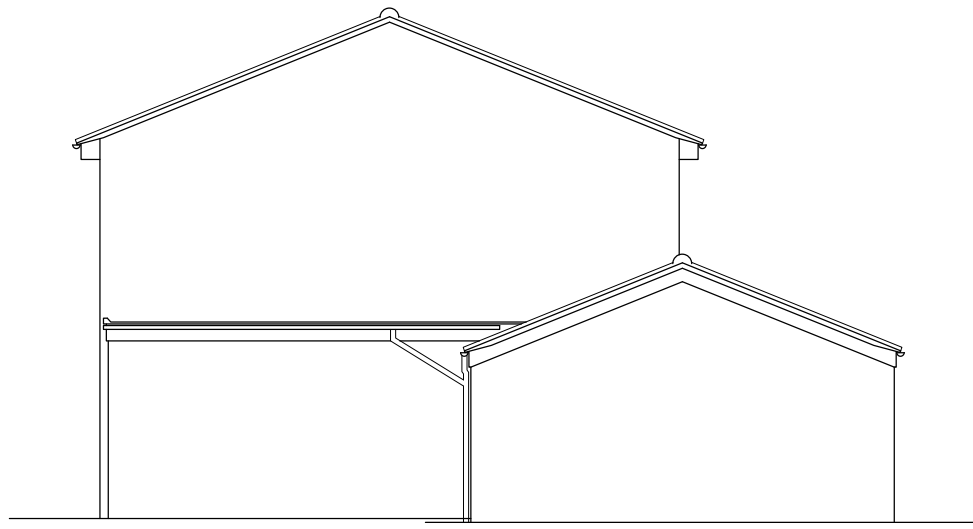


- NORTH WEST ELEVATION -

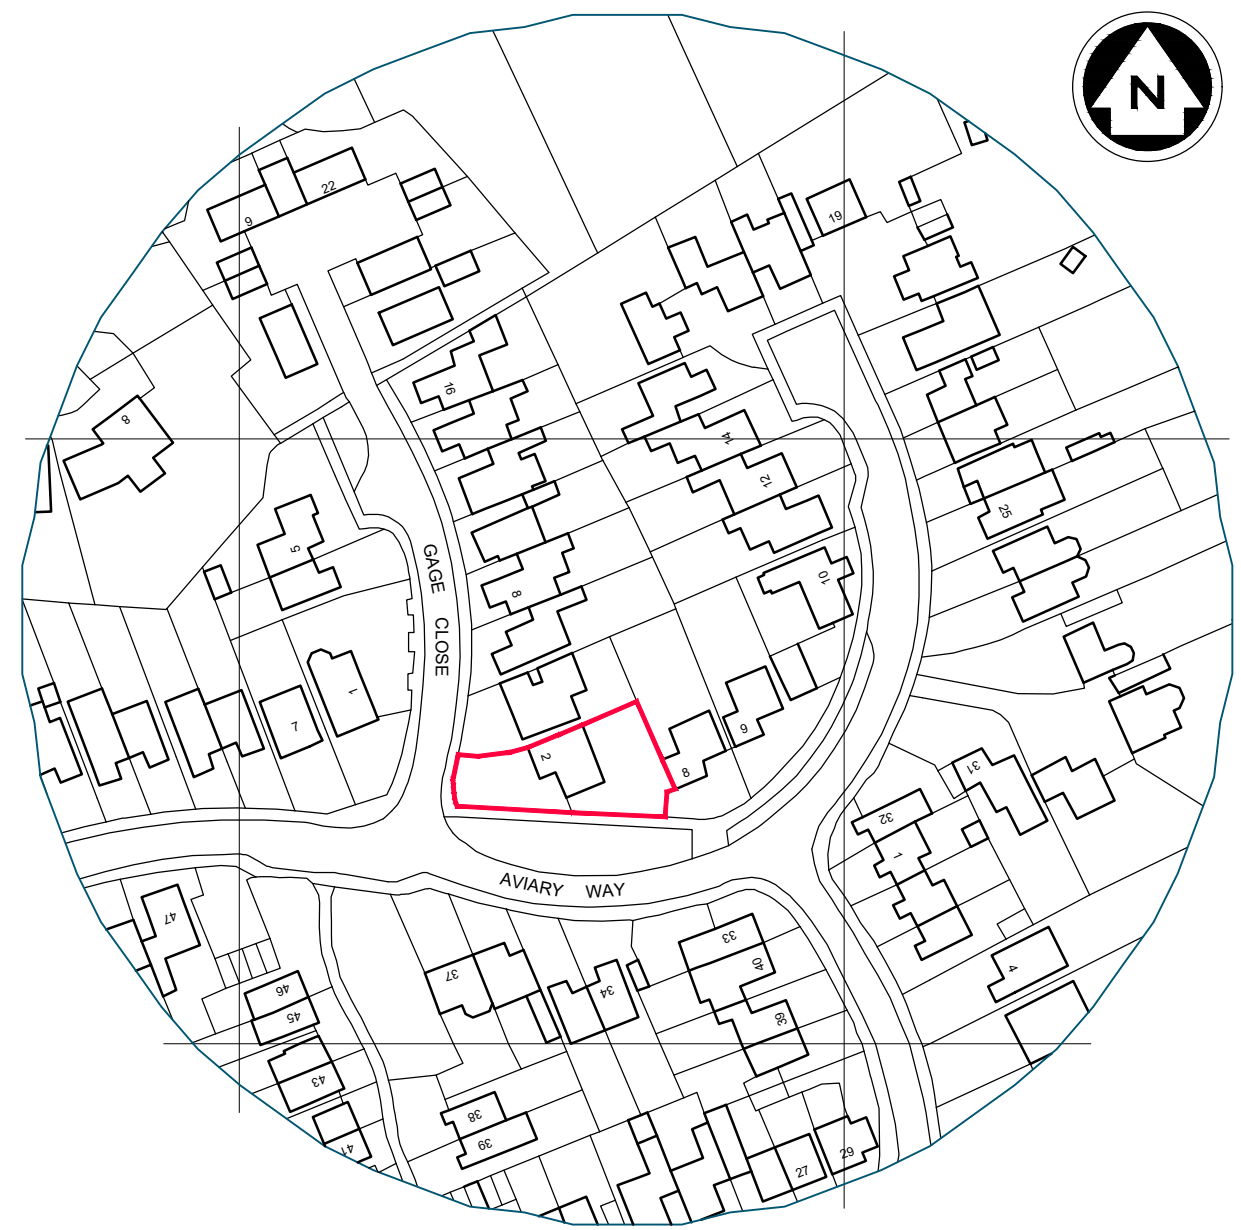


- LOCATION PLAN - 1:1250 -




- SOUTH WEST (FRONT) ELEVATION - 1:100 -
- PROPOSED -

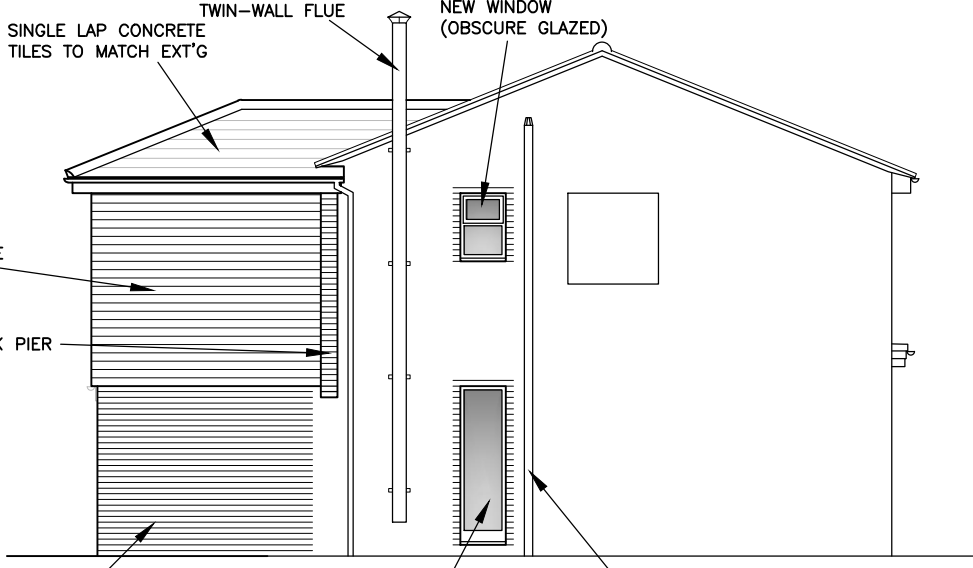


- SOUTH EAST ELEVATION -

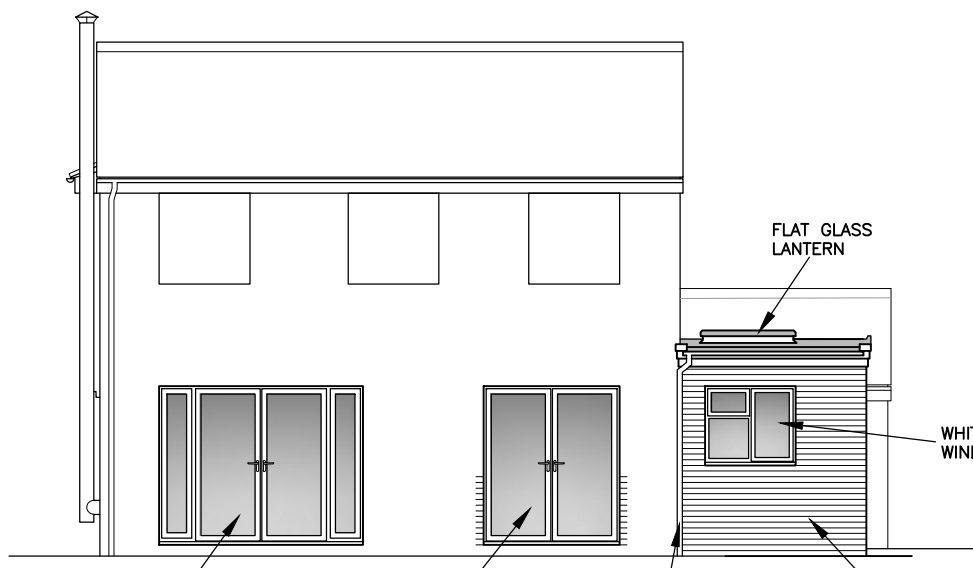


- NORTH EAST ELEVATION -

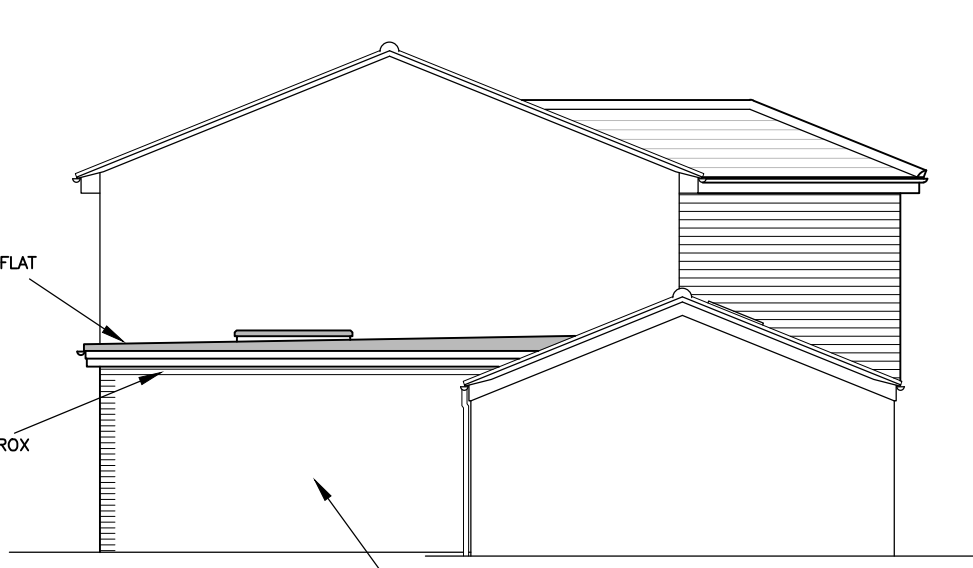


- NORTH WEST ELEVATION -

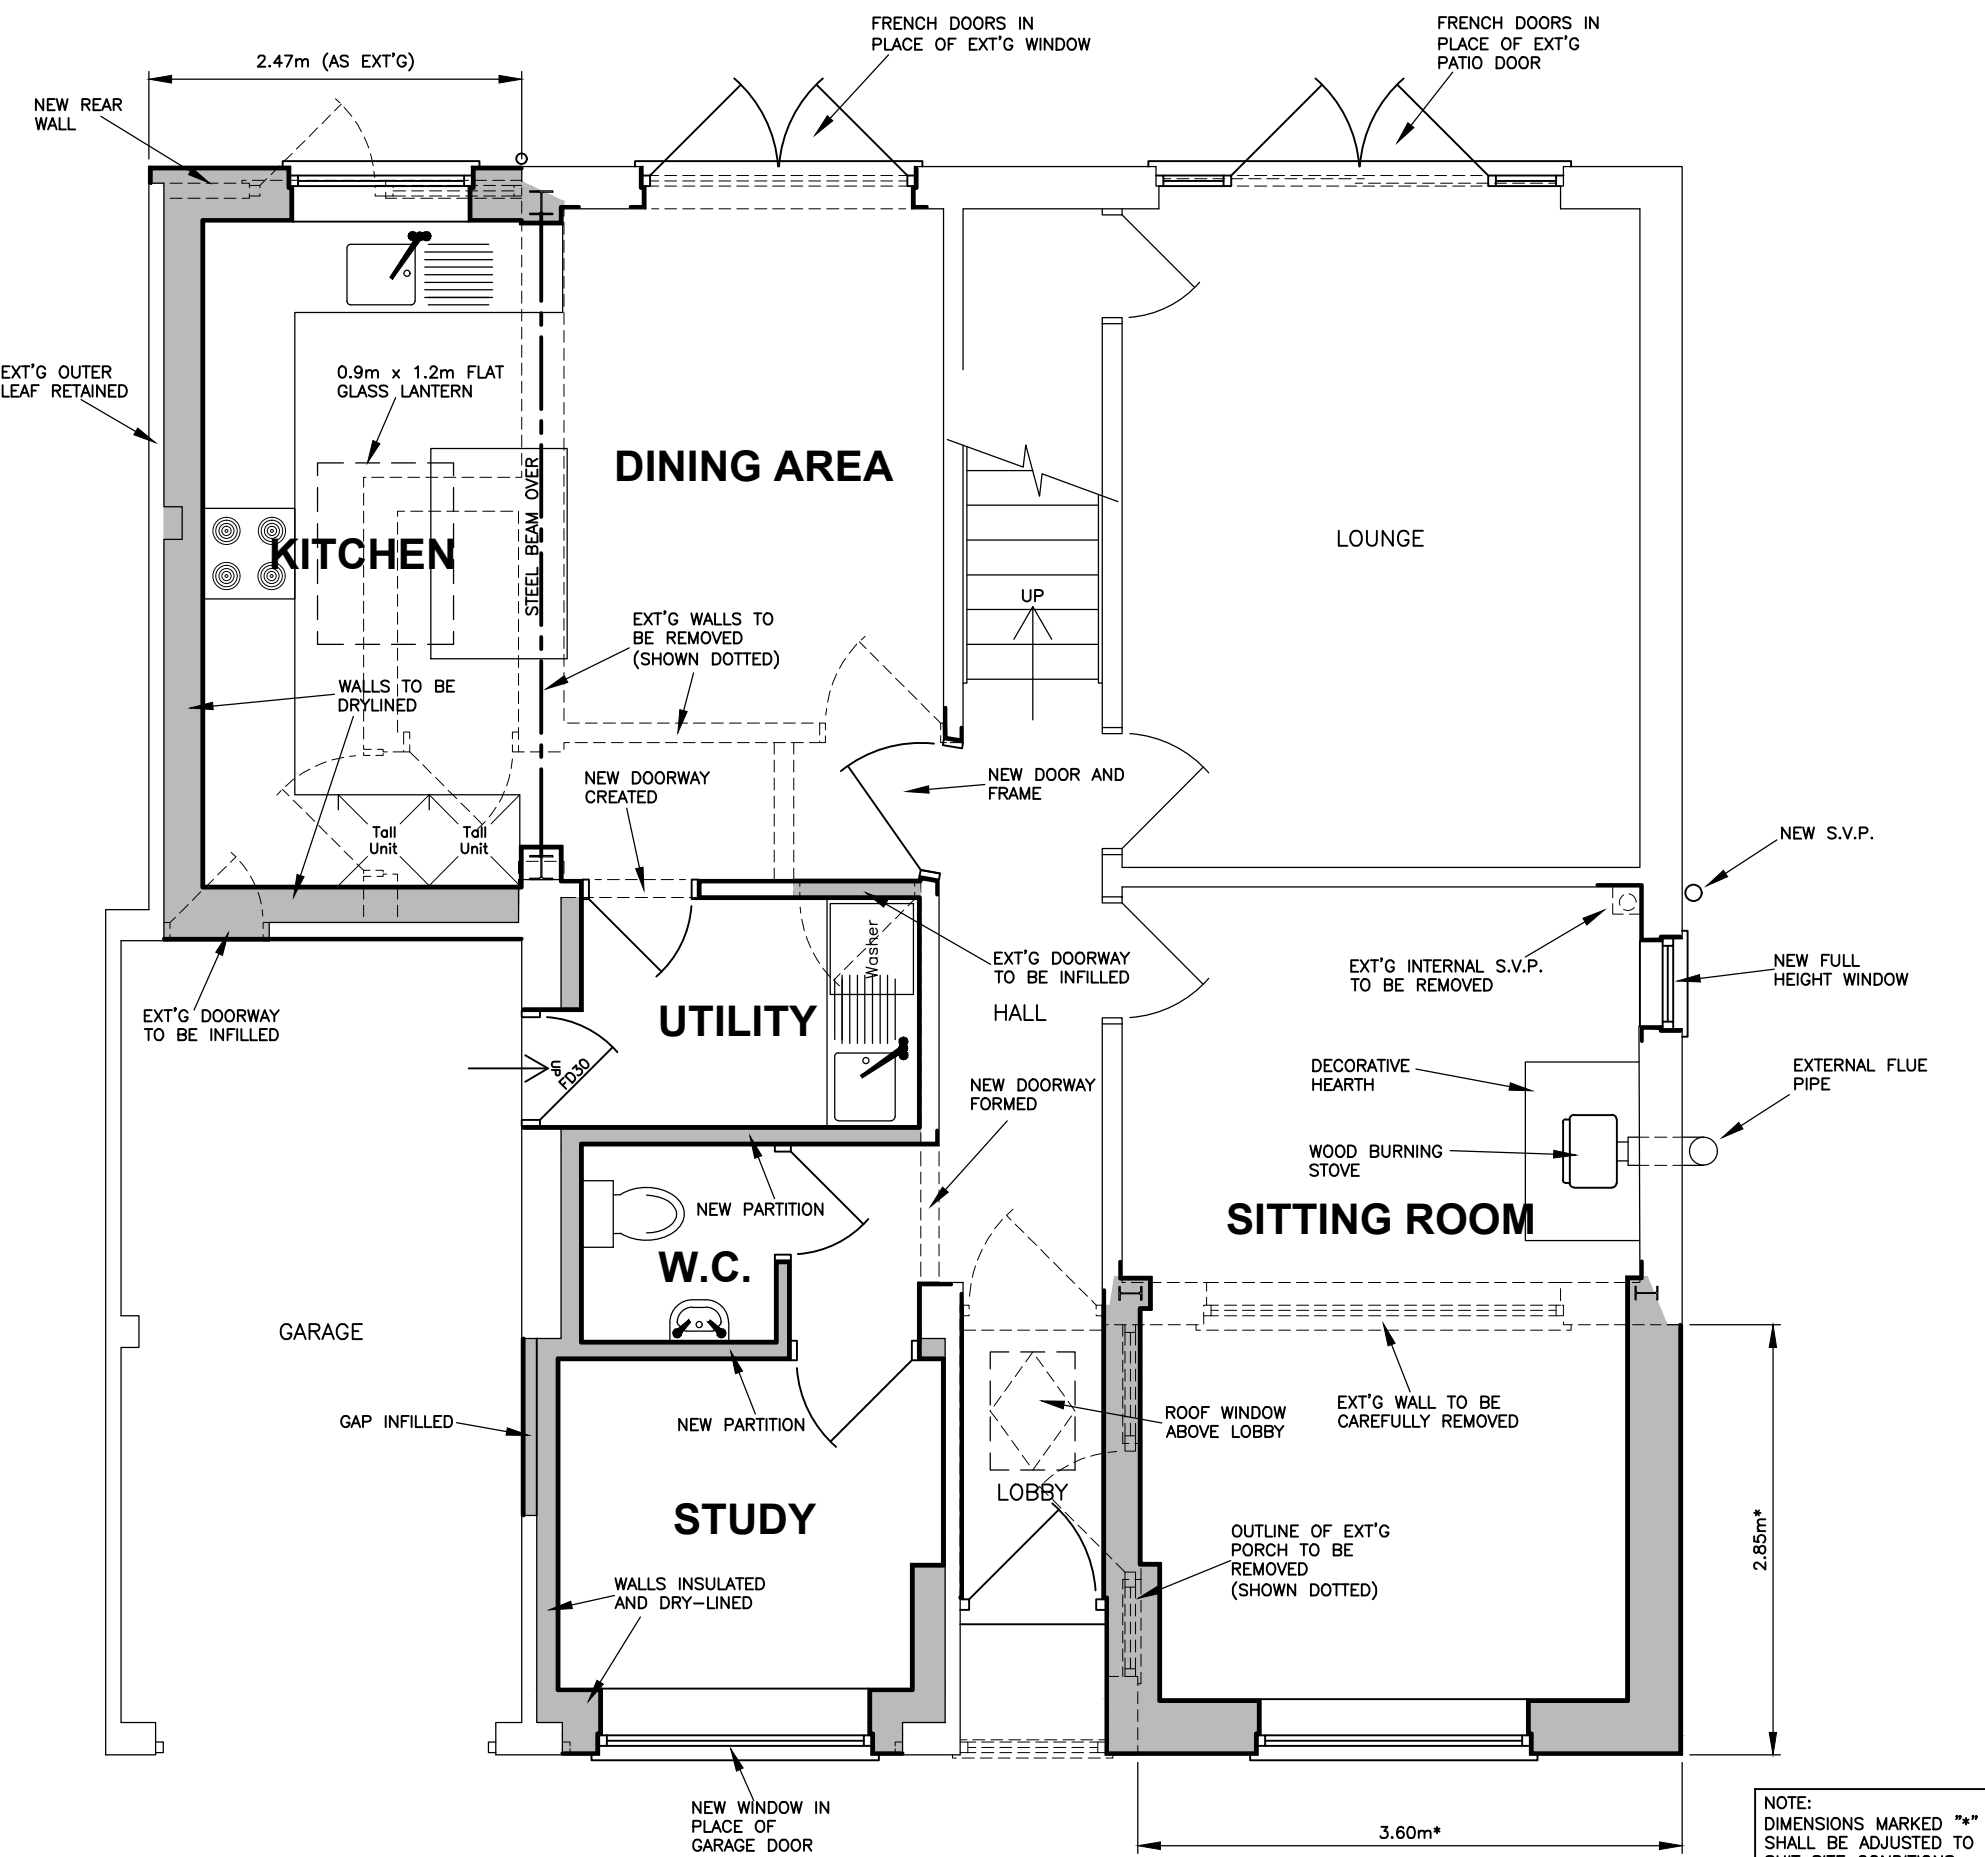


- GROUND FLOOR PLAN - 1:50 -
- PROPOSED -

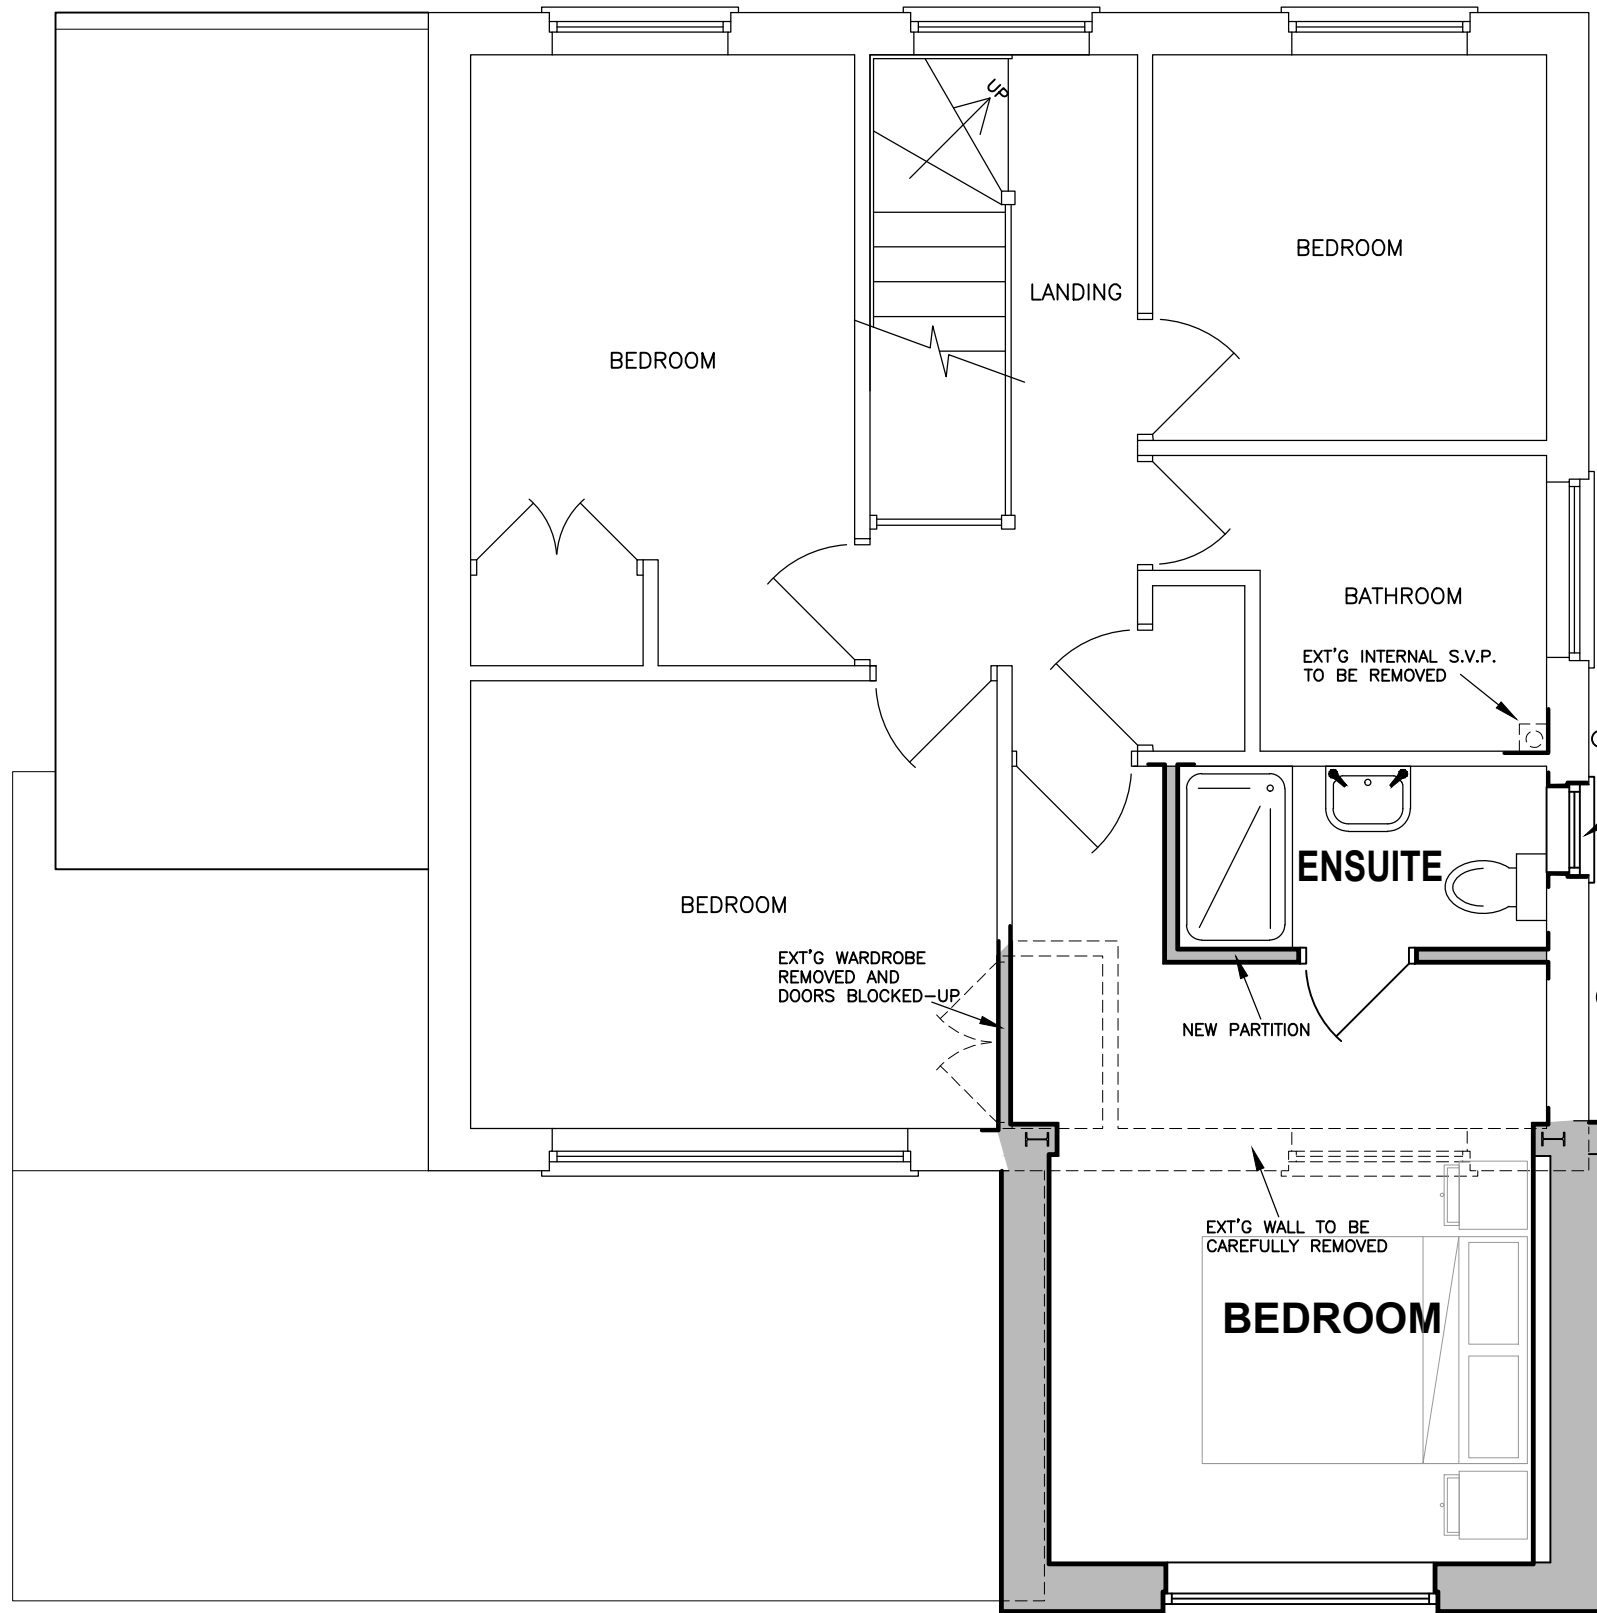


- FIRST FLOOR PLAN -

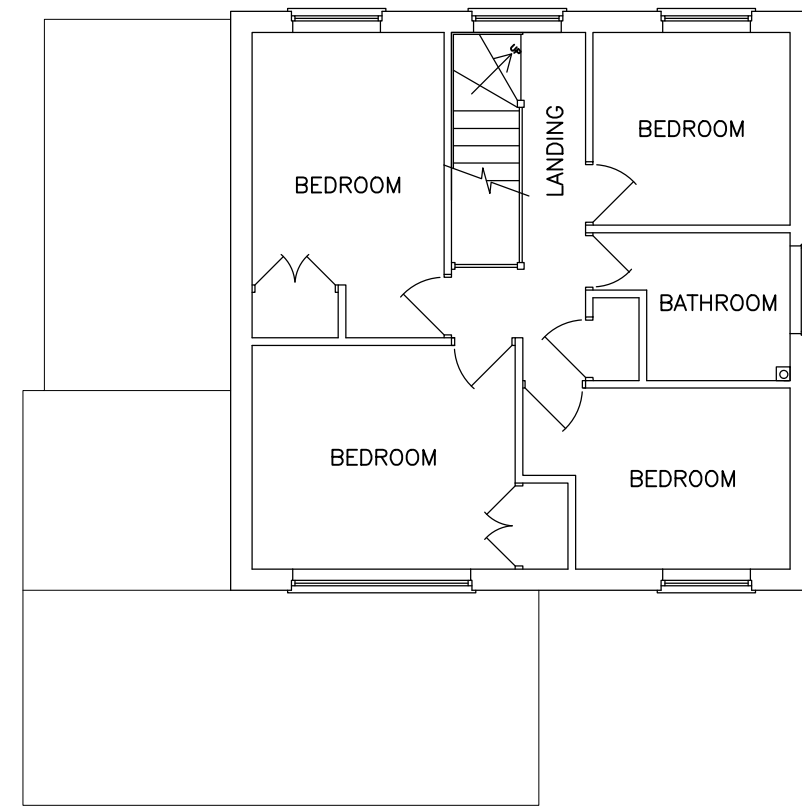

- FIRST FLOOR PLAN -

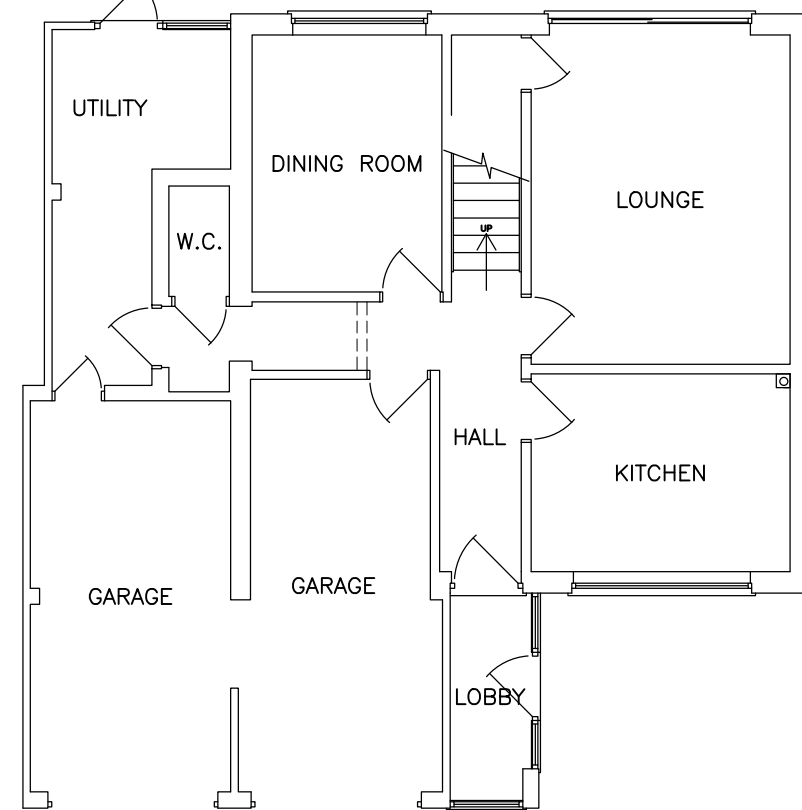

- GROUND FLOOR PLAN - 1:100 -
- EXISTING -

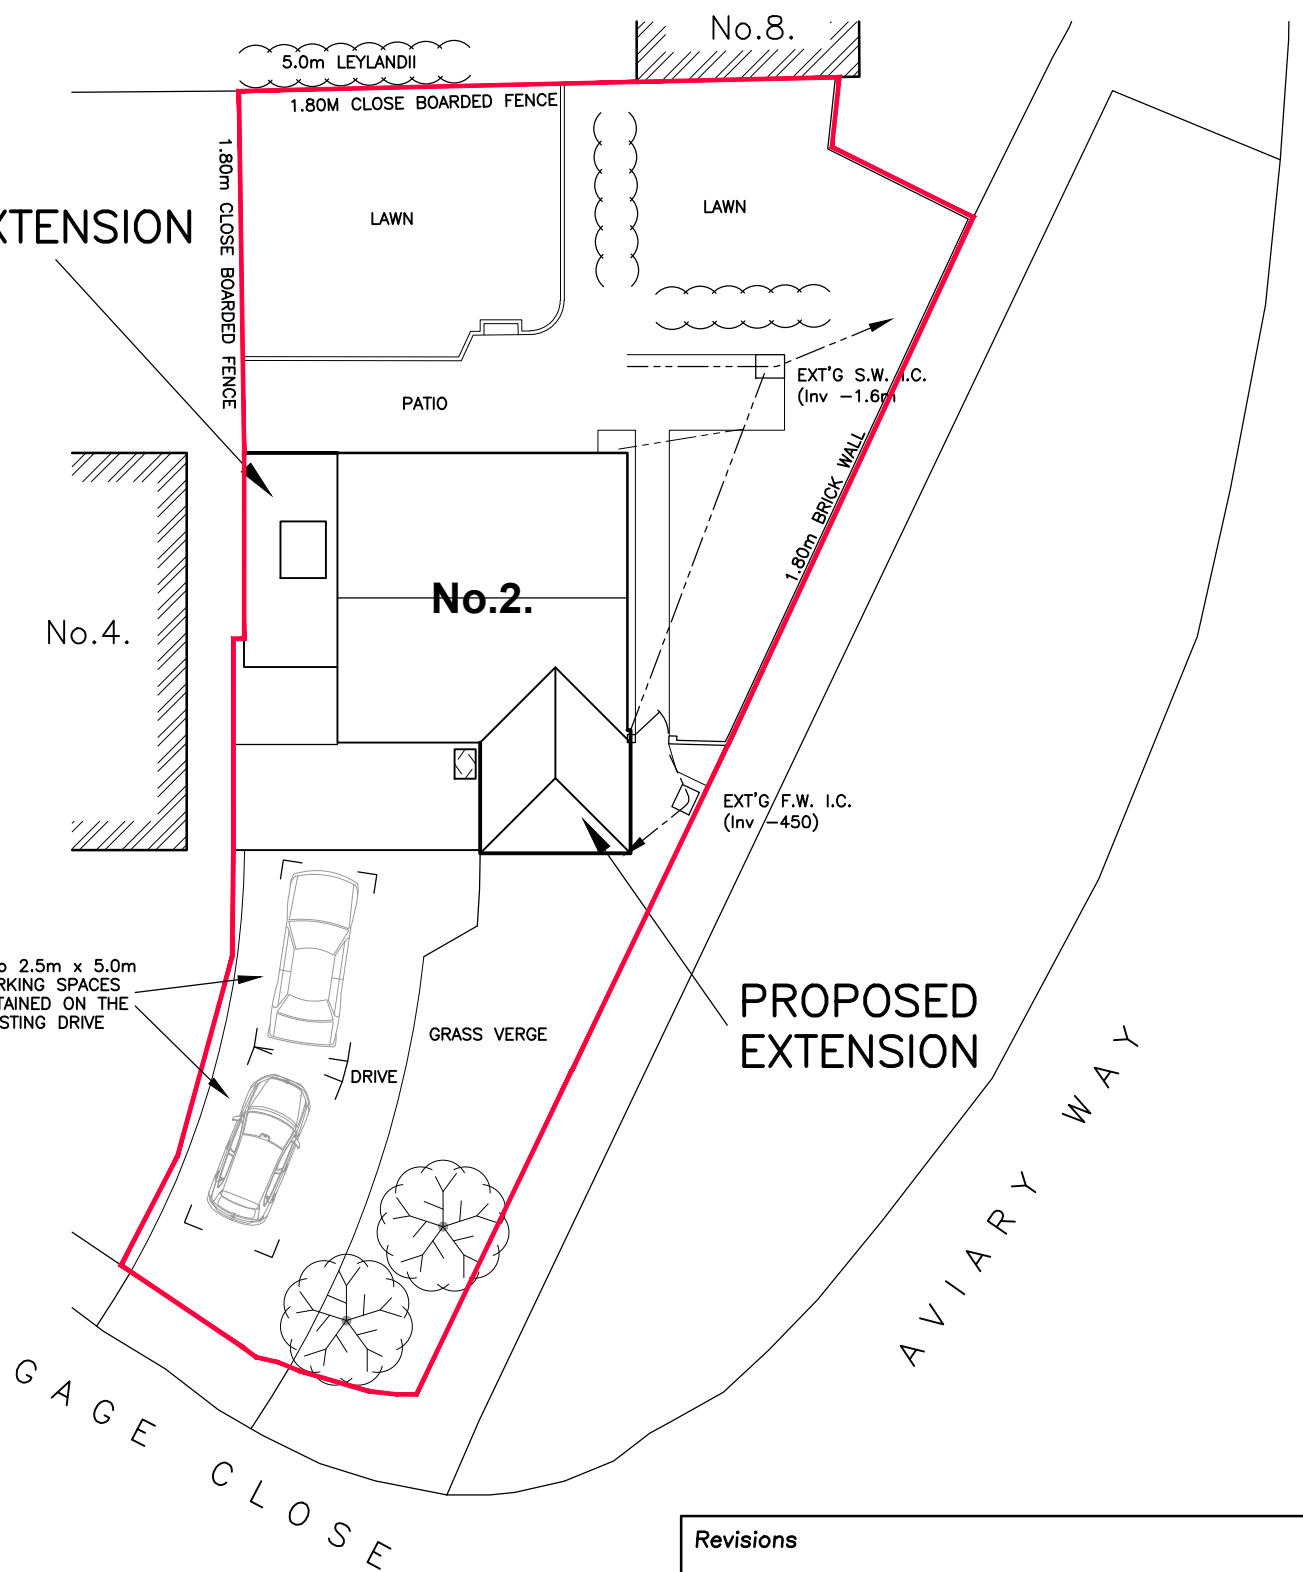

- SITE PLAN - 1:200 -

Revisions		
Rev B	24.03.25	DIRECT GARAGE ACCESS CREATED
Rev A	17.03.25	CLIENT'S COMMENTS INCORPORATED
Client		
Mr & Mrs A Duffy		
Job Title		
PROPOSED EXTENSIONS AND ALTERATIONS		
2 GAGE CLOSE CRAWLEY DOWN WEST SUSSEX RH10 4XT		
Drawing Title		
GENERAL ARRANGEMENT		
T. J. Evans Building Drawings & Technical Service		
Holly's Choice Spithurst Road Barcombe East Sussex BN8 5EF Telephone (01273) 400835 E-mail: Tim@TJEvansLtd.co.uk		
Date	February 2025	Paper Size A1
Drawing Number	5 2 5 / 0 0 2 / 0 1	B