






Front Elevation (south-east) 1:100

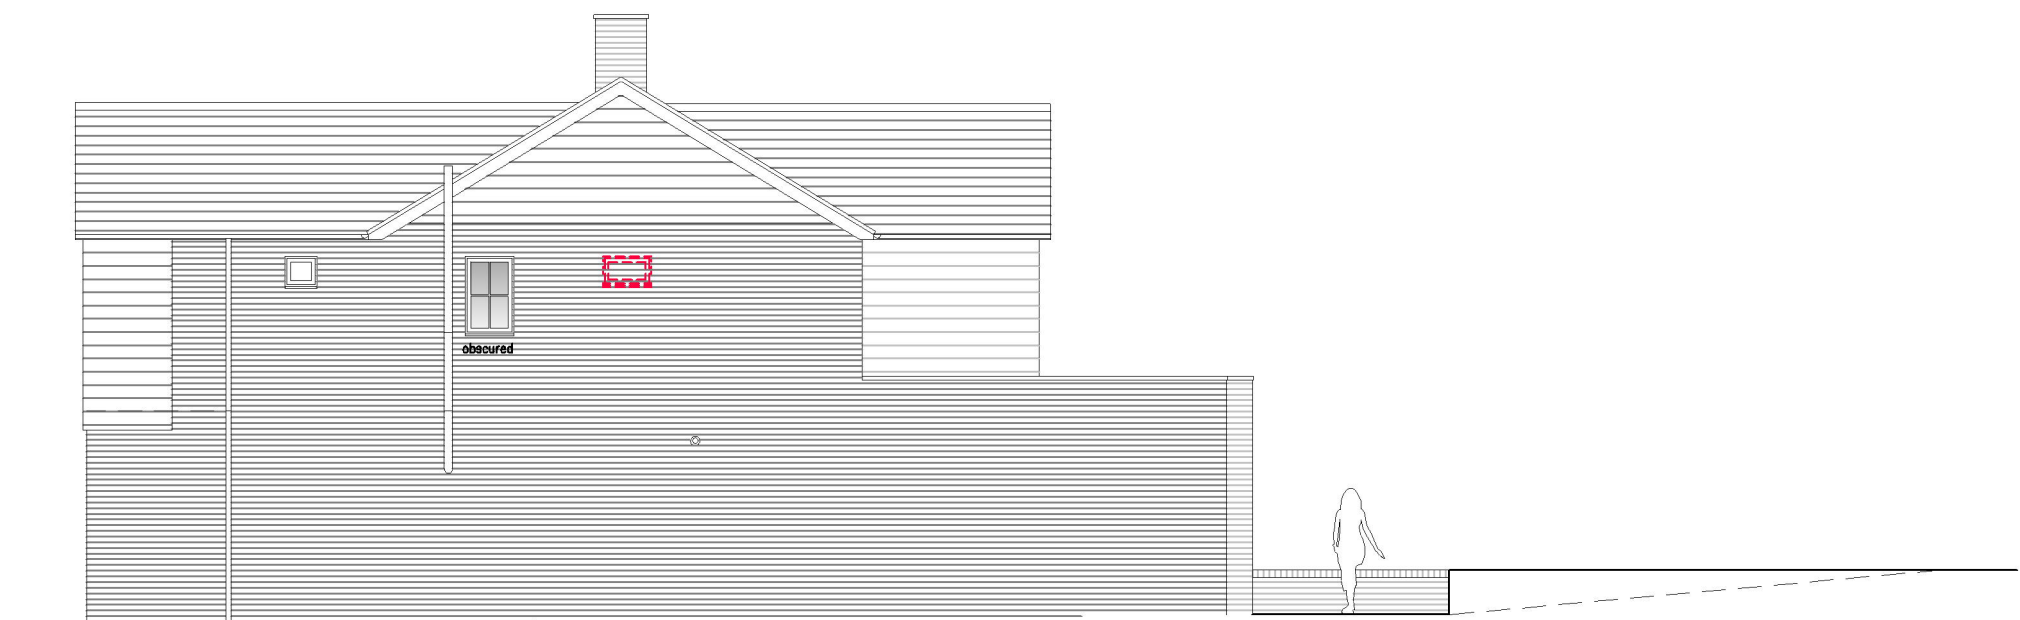


Side Elevation (north-east) 1:100

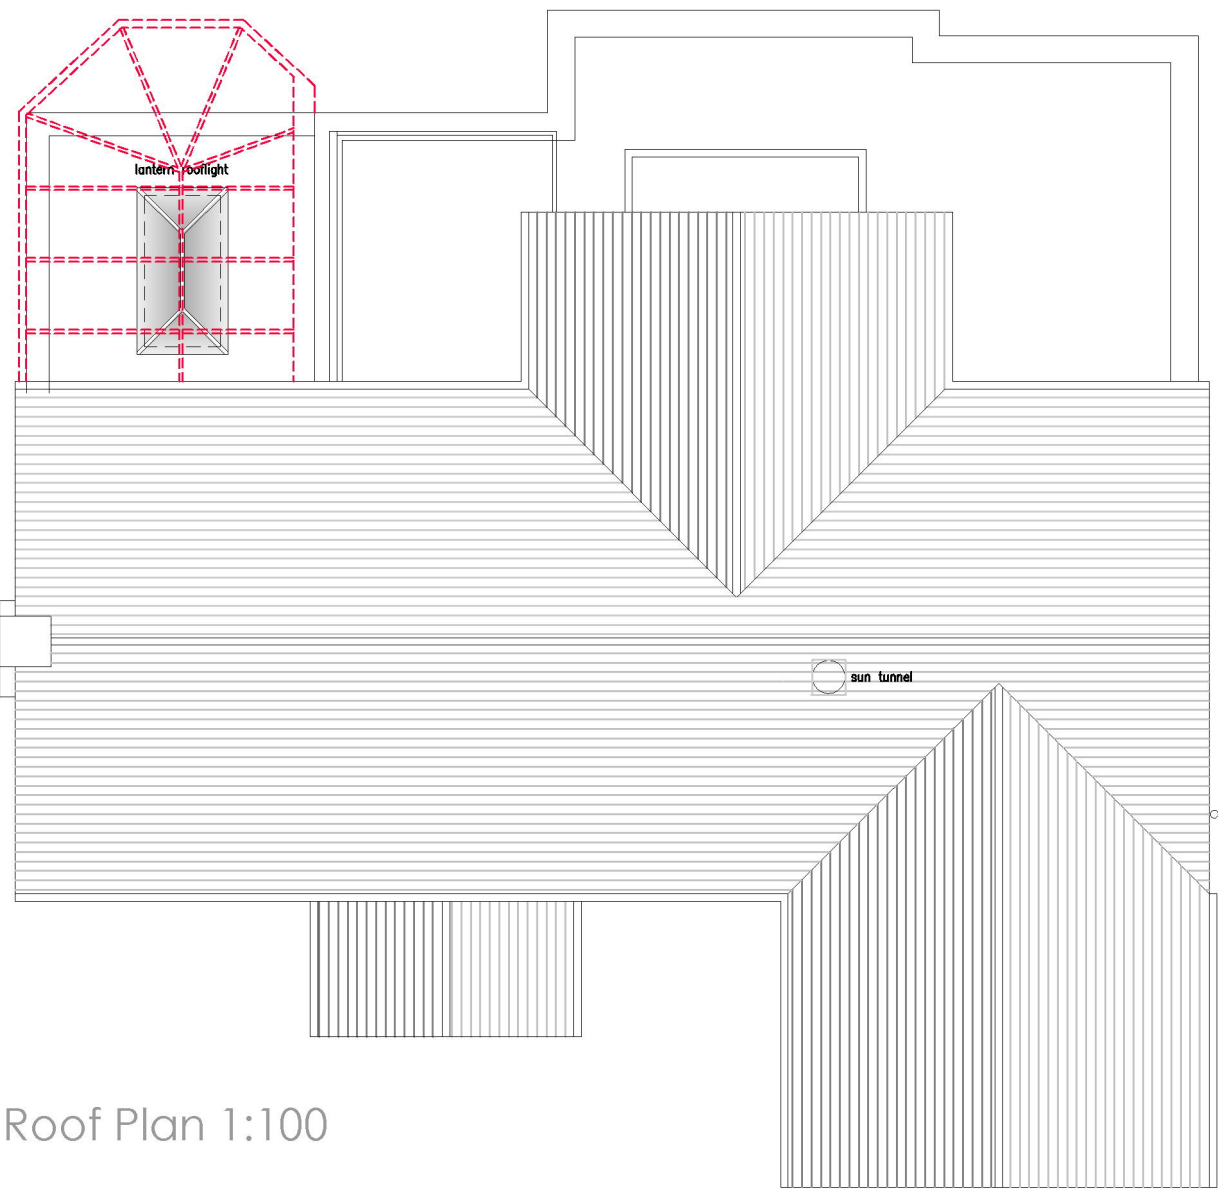

Roof Plan 1:100

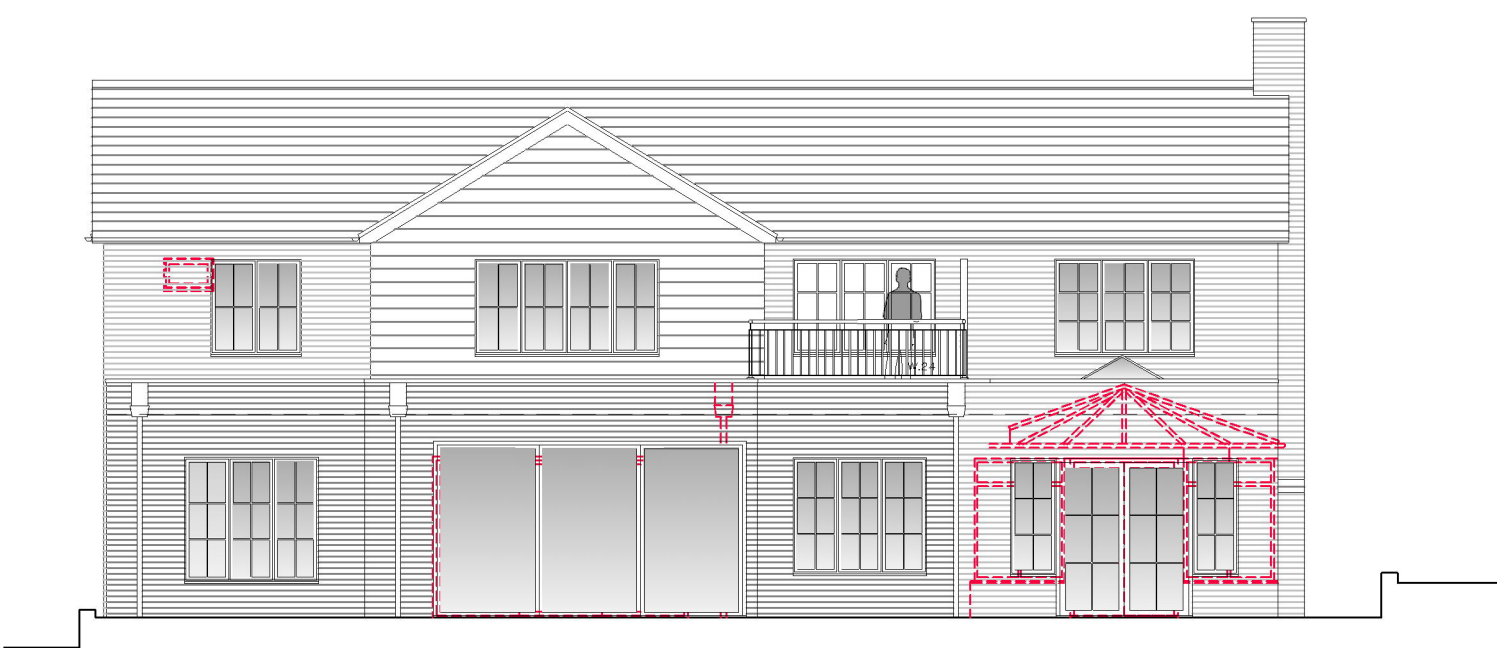


Rear Elevation (north-west) 1:100

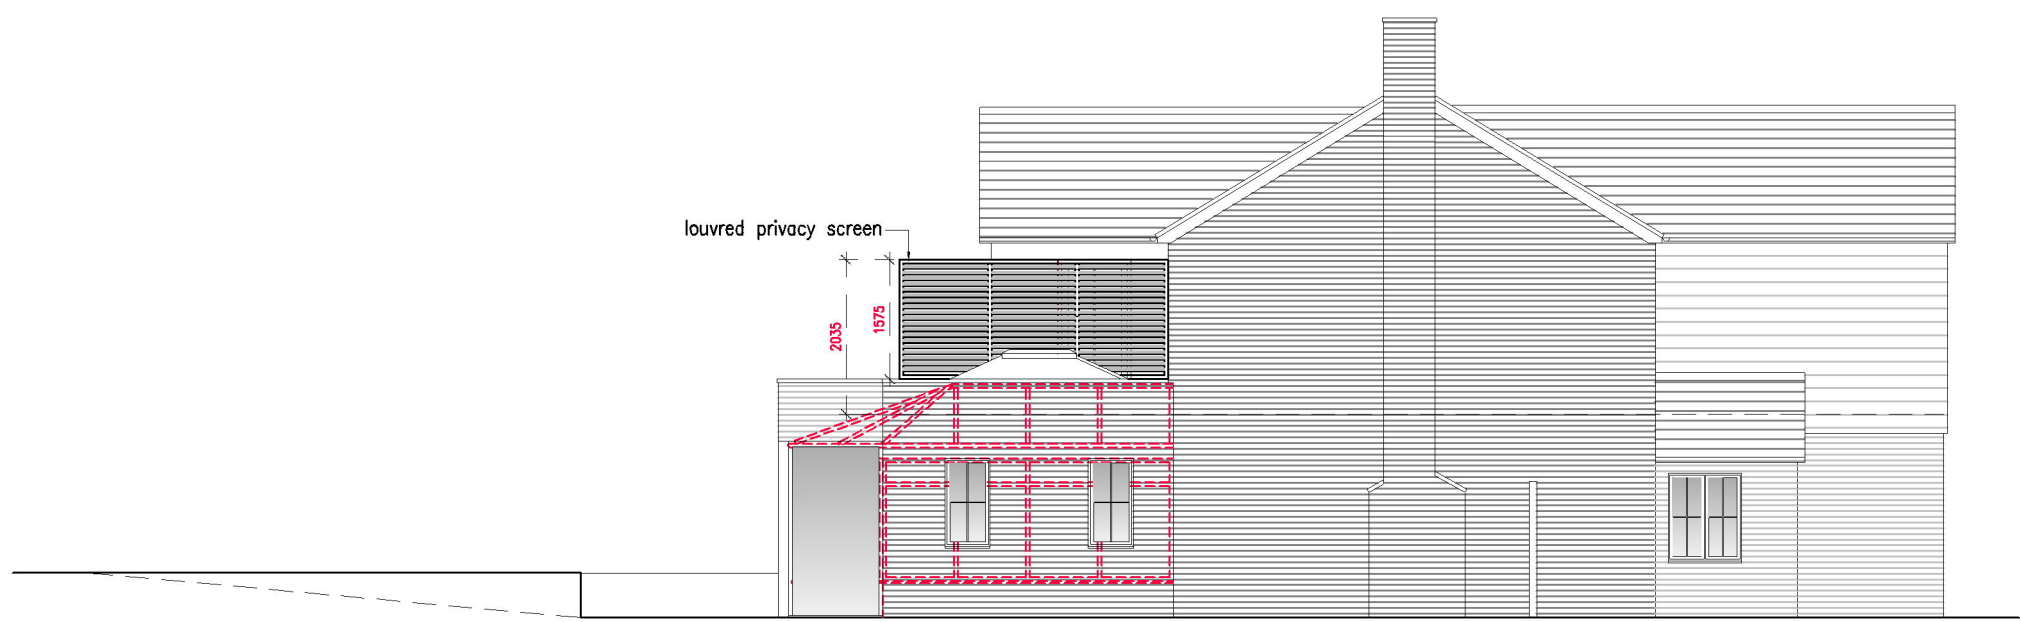

Side Elevation (south-west) 1:100

1:100
Scale In Metres

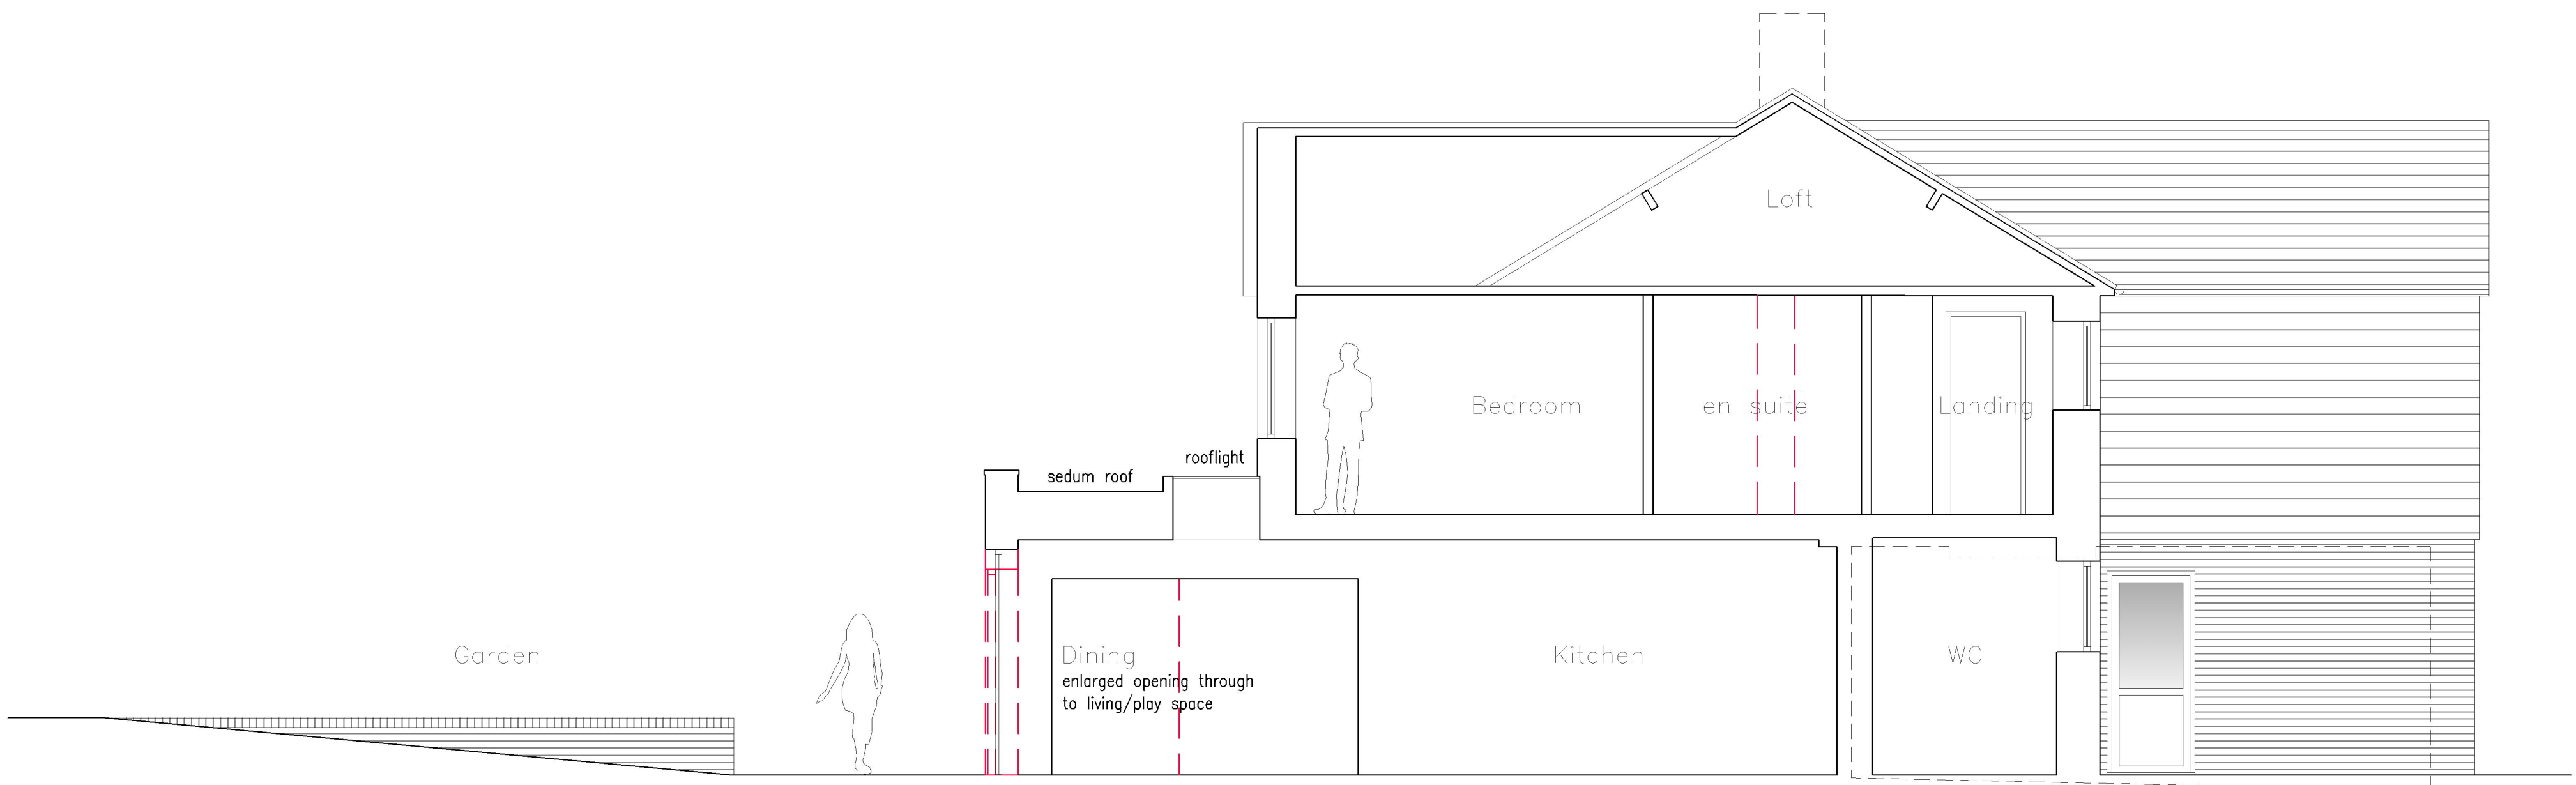

Section A-A 1:50

Scale In Metres

A.	26-8-26	Planning Amendments - privacy screen added
rev.	date	comment
amendments		
klaarchitects		
client		
Mr & Mrs J. Boardman		
job		
39 Oathall Road Haywards Heath RH16 3EG		
drawing number		
319.PL.02/A		
drawing title		
Proposed section A-A & Elevations		
date	scale/original sheet size	RIBA work stage
July'26	Varies@A1	3
Do not scale off drawing. Check all dimensions on site before all work is commenced. All goods materials and workmanship to conform with current building regulations BS and CDPs. © Copyright KLA Architects Ltd.		
KLA architects limited 27, Parkside Road Haywards Heath West Sussex RH16 1EJ		
telephone 07712 649 542 email klaarchitectsdesign@gmail.com www.klaarchitects.co.uk		
Company No. 658502 Registered Office 238 Andrews Place Leamington Spa CV32 3AN		