



NOTES
WRITTEN DIMENSIONS TO BE TAKEN IN PREFERENCE TO SCALE, AND ARE TO BE CHECKED ON SITE PRIOR TO COMMENCING WORK. THIS DRAWING IS TO BE READ IN CONJUNCTION WITH ALL OTHER DOCUMENTS RELATING TO THIS PROJECT. ANY DISCREPANCIES ARE TO BE REFERRED IMMEDIATELY TO THE ARCHITECT. THIS DRAWING IS COPYRIGHT, AND SHOULD NOT BE USED OR REPRODUCED WITHOUT PERMISSION. IT IS THE CONTRACTORS RESPONSIBILITY TO ENSURE COMPLIANCE WITH THE BUILDING REGULATIONS.

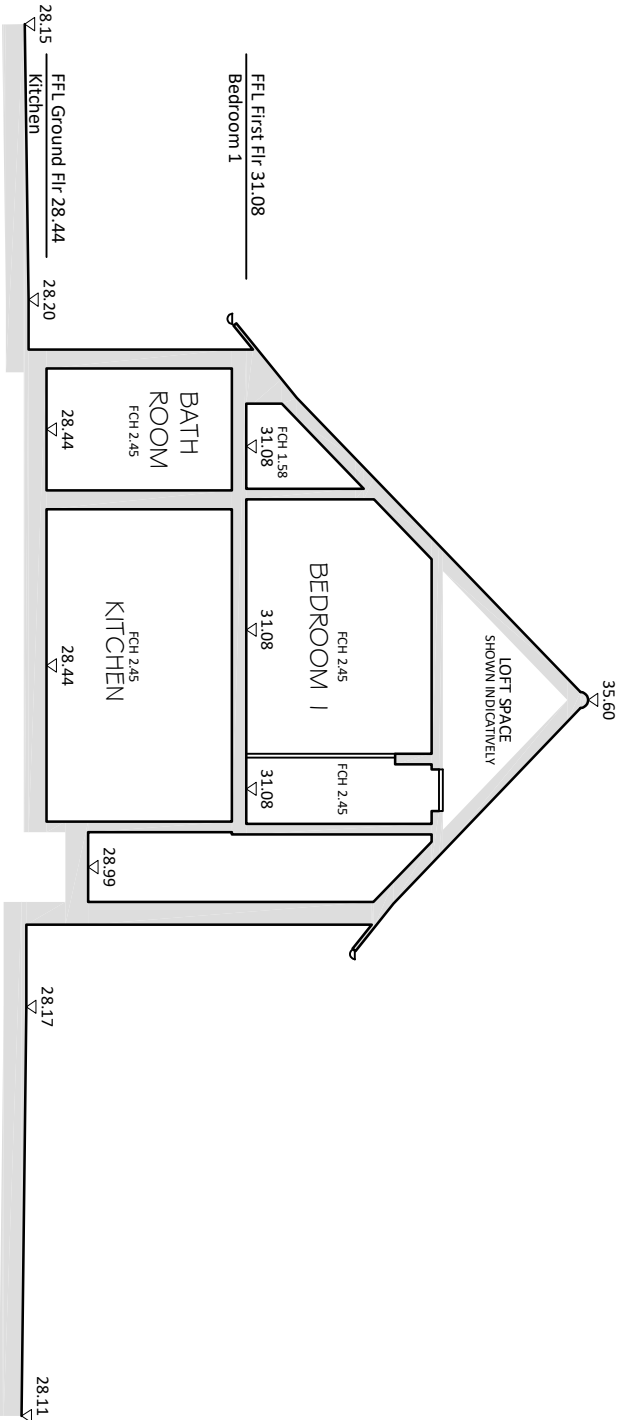


SECTION A - A

KEY:

FCH 2.85	Ceiling Height
F-C:0.78	Window - Floor to Cill
C-H:0.95	Window - Cill to Head
DH 2.02	Door Height
BH 2.38	Beam Height
	Radiator
FFL First Flr	Finished Floor Level

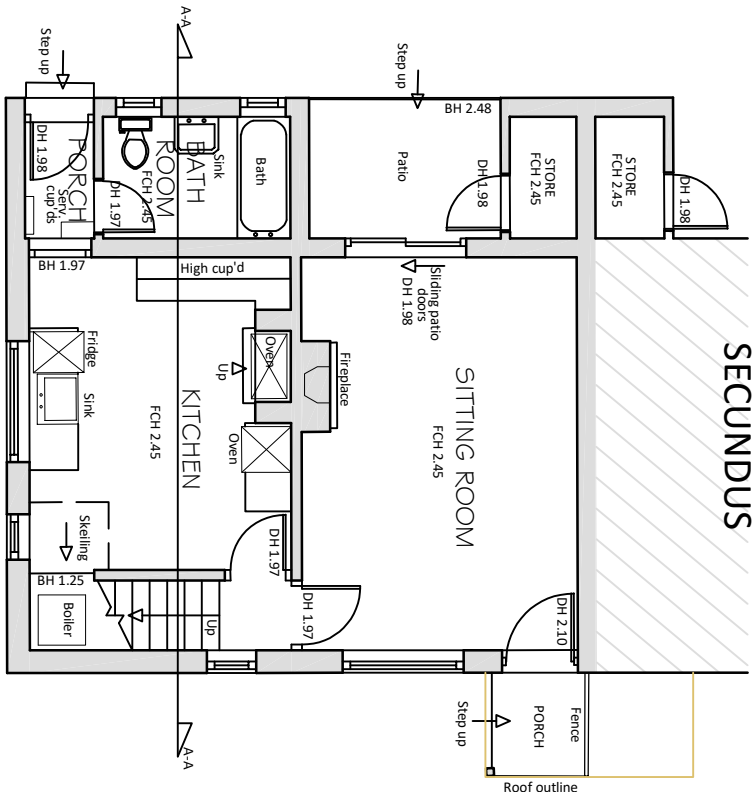

GROUND FLOOR

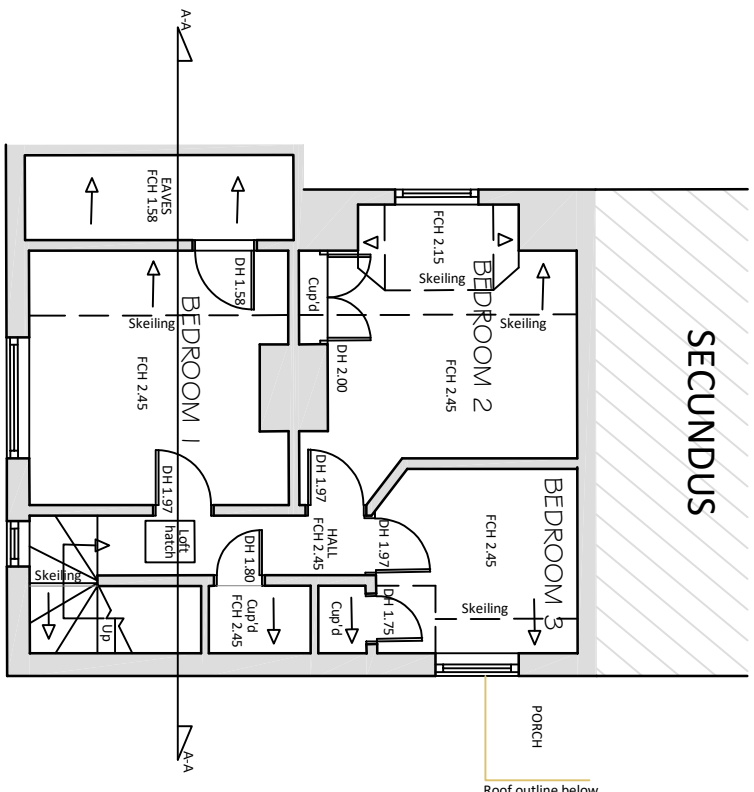

FIRST FLOOR

REV DESCRIPTION DATE

PROJECT
BOWLEYS
CHURCH LANE
ALBOURNE
WEST SUSSEX

DRAWING TITLE
EXISTING FLOOR PLANS & SECTION

SCALE
1:100 @A3
DRAWN BY
AD
DATE
DEC 24

DWG NO
1389/01
REV. -

Unit 3b Woodhorn Business Centre
Woodhorn Lane
Oving Chichester
West Sussex PO20 2BX
Tel 01243 774764
www.sloaneandbrown.co.uk

CHARTERED BUILDING SURVEYORS
SLOANE
&
BROWN
ARCHITECTURAL SERVICES