



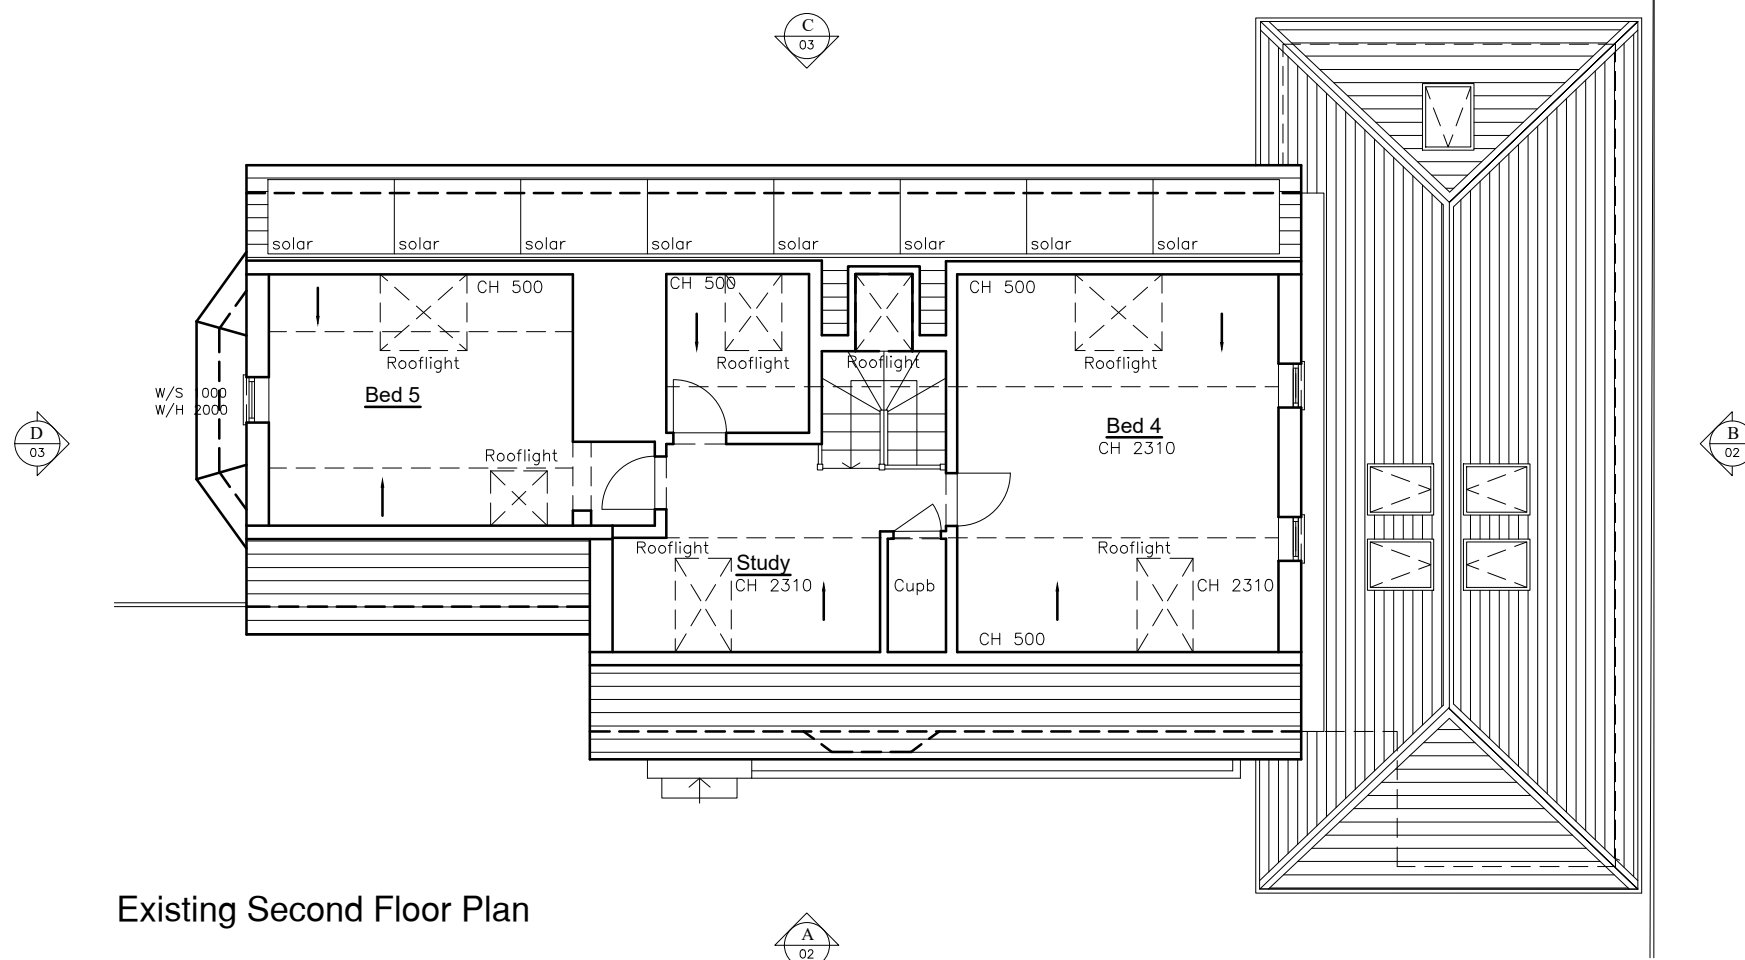


Existing Second Floor Plan

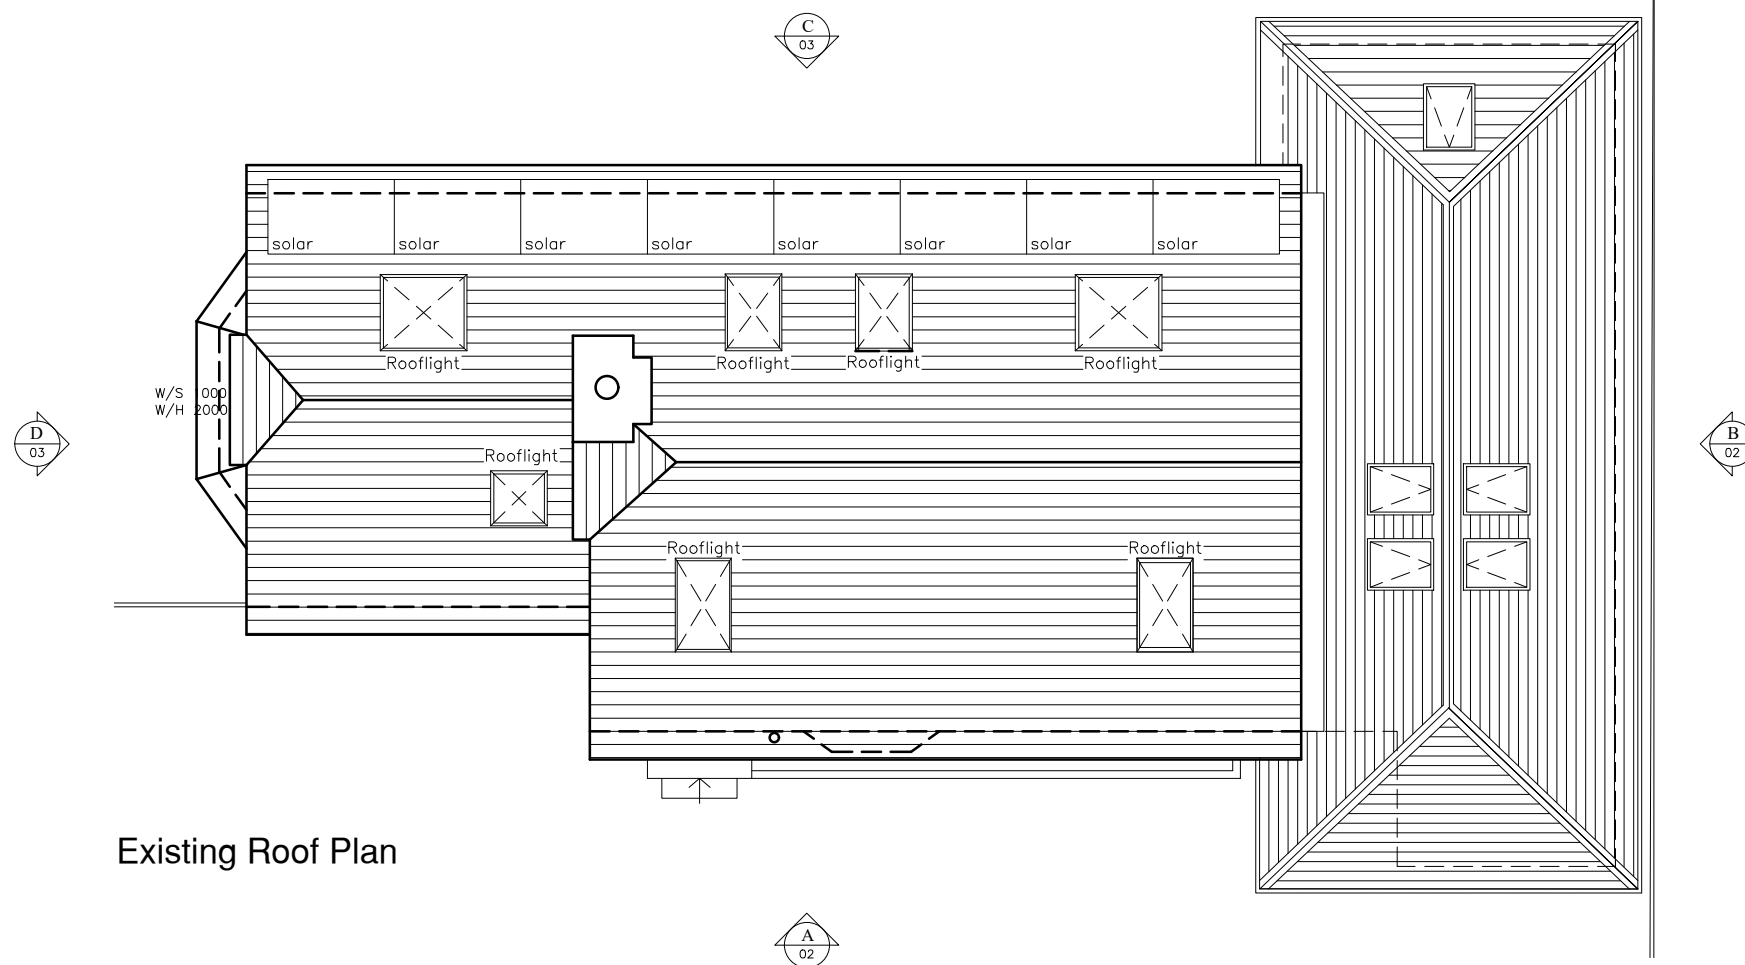

Existing Roof Plan

PLANNING DRAWING

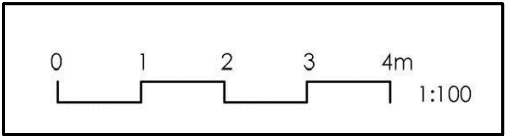

SARAH BREEZE RIBA

Client			
Will & George Hyslop			
Project			
Tyes Tylers Green, Cuckfield West Sussex RH17 5DZ			
Title			
Existing Second & Roof Plan			
Drawn by		Checked by	
SB		WH&GH	
Scale		Date	
A3 @ 1:100		29/01/25	
Project no.	Dwg. no.	Revision	Prelim.
BA169	01	--	