


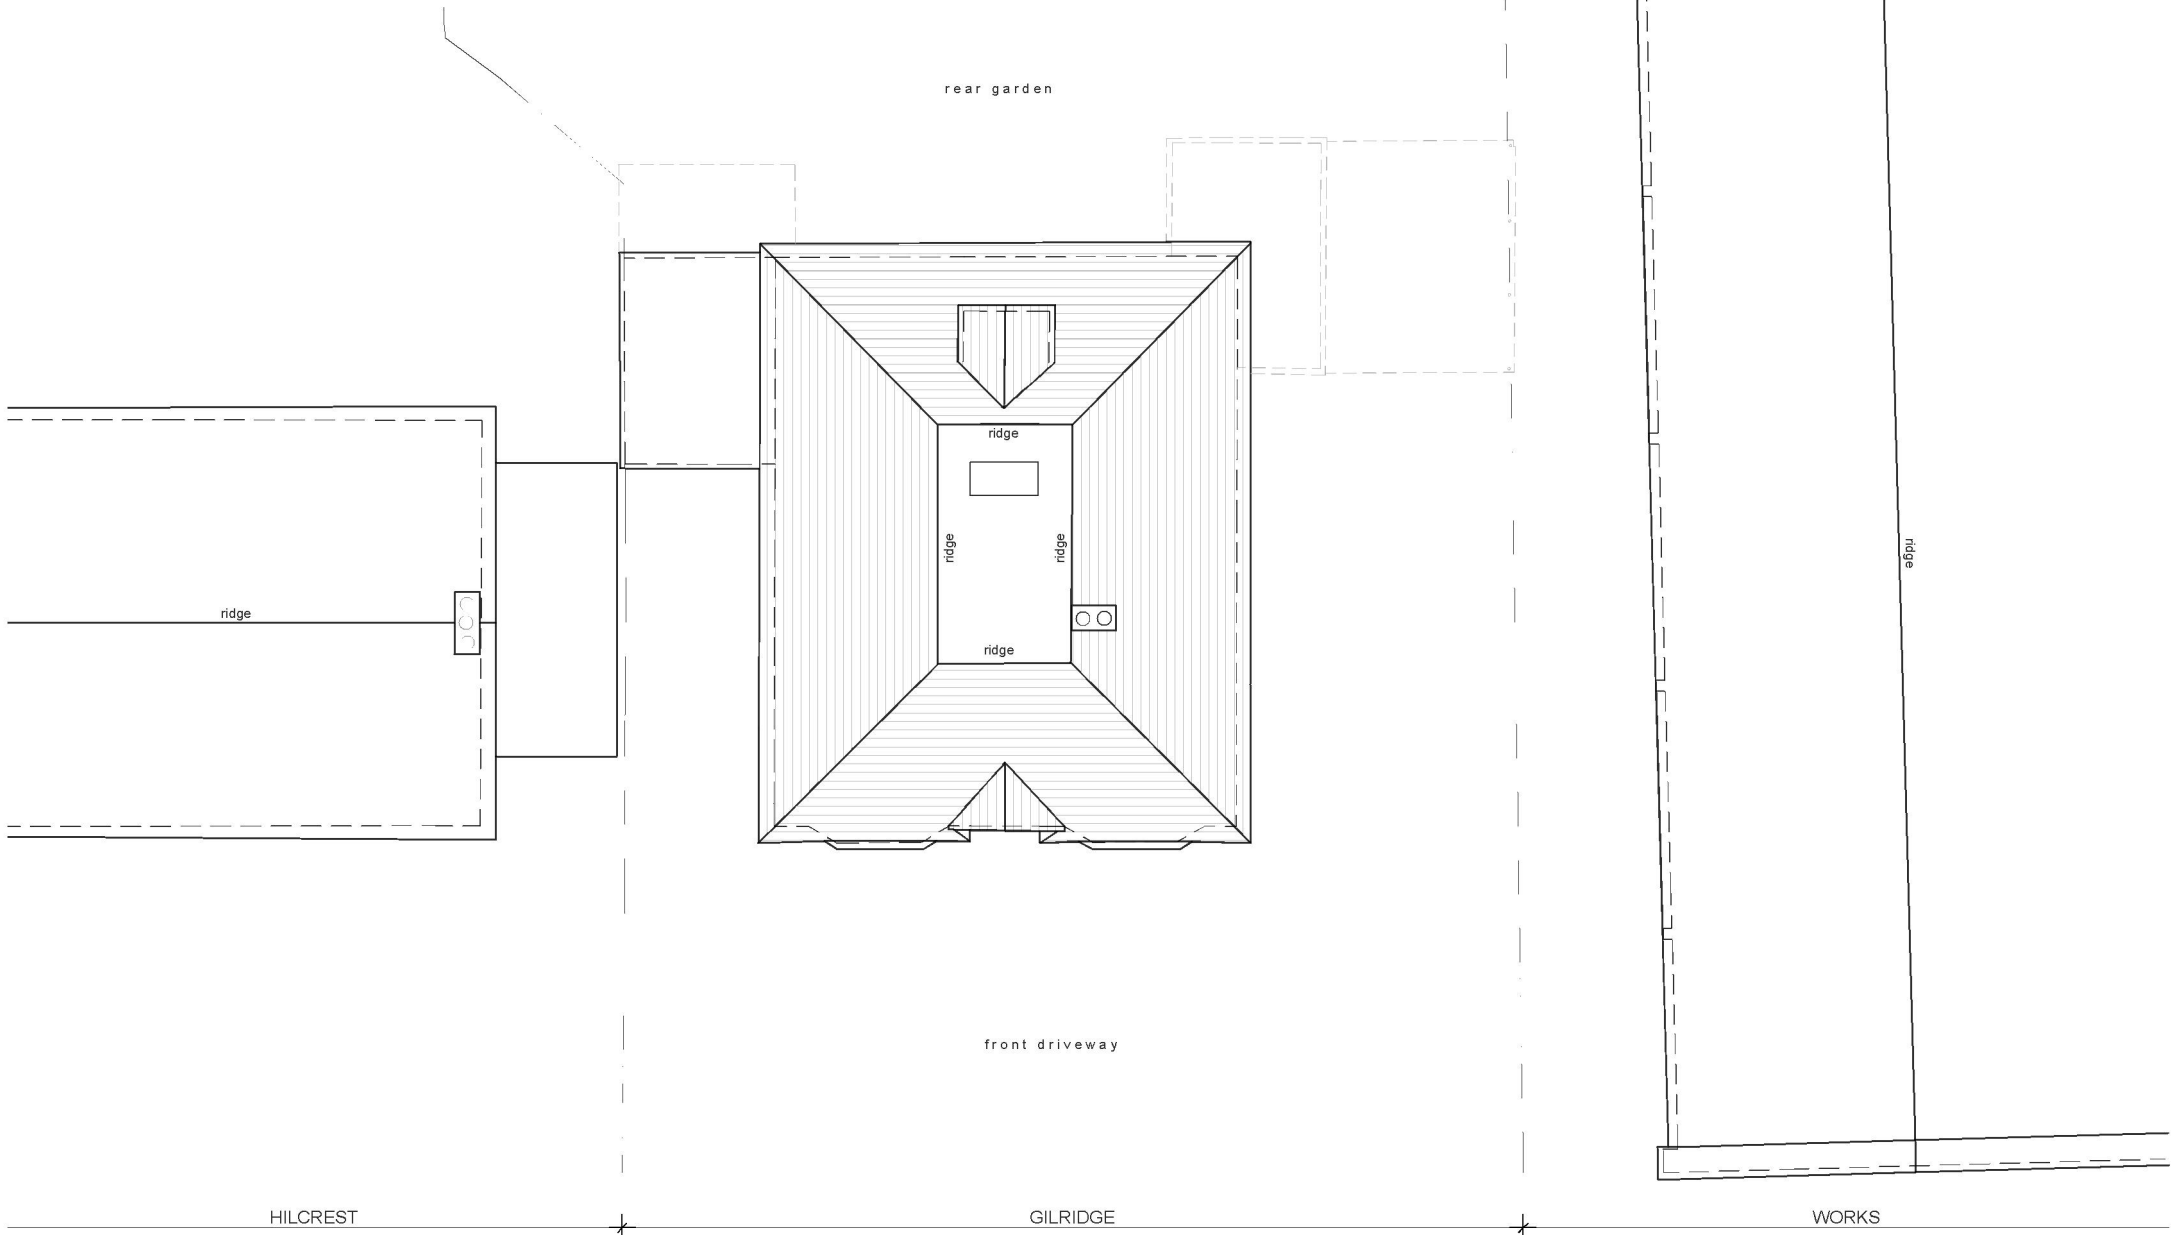

LIGHTBOX

ARCHITECTURE

LIMITED

121 Greenbank Avenue

Saltdean

East Sussex

BN2 8QP

07754 093827

email: info@lightboxarchitecture.com

web: www.lightboxarchitecture.com

© Lightbox Architecture Limited (UK) - 2019

GENERAL NOTES:
This drawing has been produced for our client and is submitted as part of a planning application / building regulations submission and is not intended for use by any other person or for any other purpose. Use of this drawing is subject to copyright.
The contractor is to check all site dimensions and levels before work starts and notify the Architect of any discrepancies. This drawing must be read and checked against all structural and other specialist drawings and specifications etc. The contractor is to comply with all current British Standards and Building Regulations whether or not specifically stated on these drawings. Do not scale from this drawing.

Client
Barry Davis & Sophie Moon
Address
"Gilridge",
Brighton Road,
Handcross,
RH17 6BZ.

Drawing "Gilridge" Proposed Roof Plan				Drawing Number		Revision	
PRELIMINARY / PLANNING / BUILDING REGS				23/114/sk06		E	
Rev.	Date	Description	By	Scale	Date	By	
E	27.11.24	Scheme revised	AB	1:100 @ A3	05.12.2023	AB	