



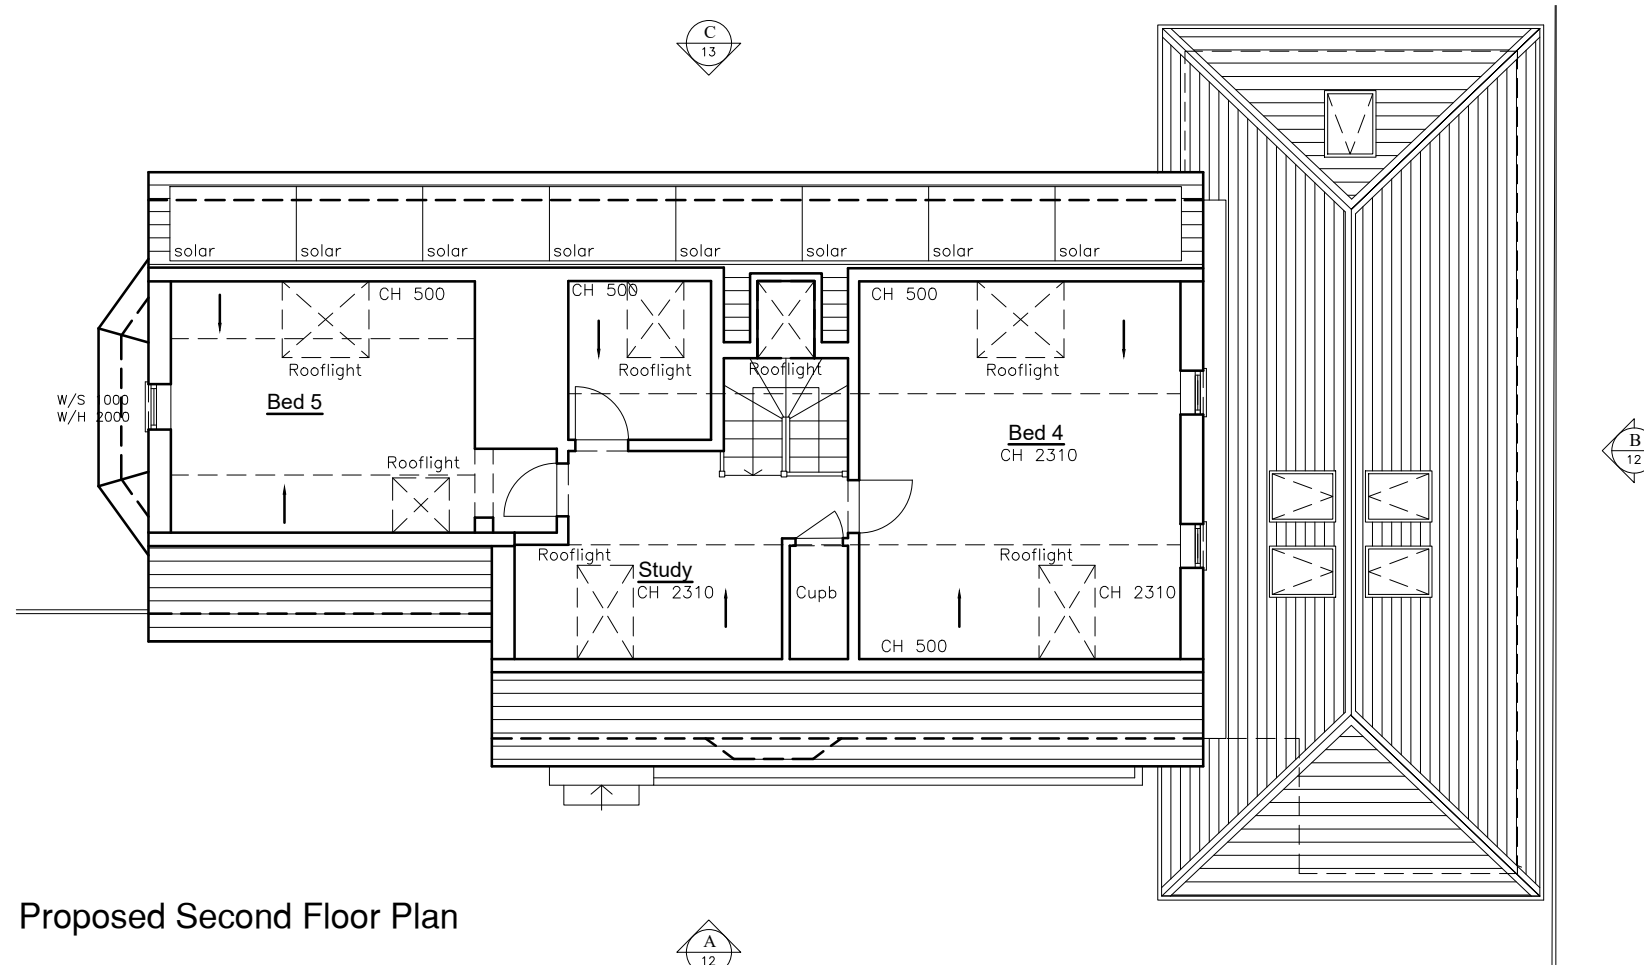


Proposed Second Floor Plan

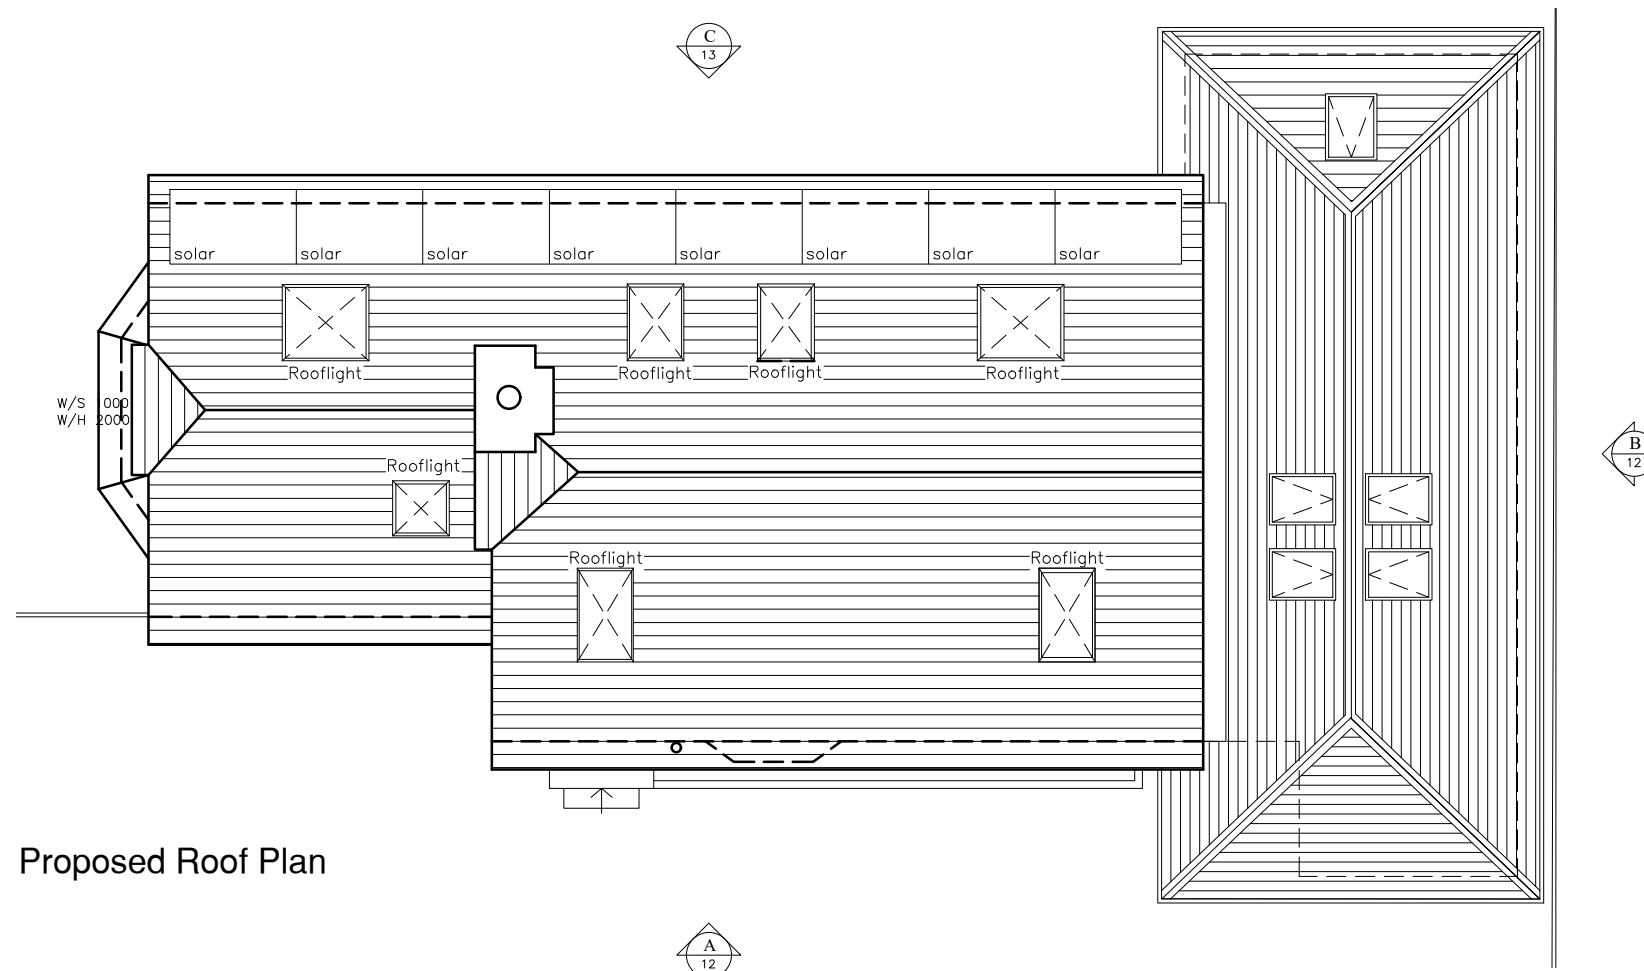

Proposed Roof Plan

PLANNING DRAWING

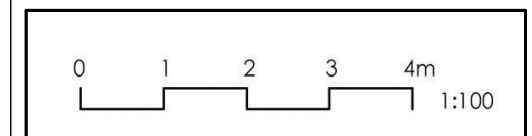

SARAH BREEZE RIBA

Client

Will & George Hyslop

Project

Tyes
Tylers Green, Cuckfield
West Sussex RH17 5DZ

Title

Proposed Second &
Roof Plan

Drawn by

SB

Checked by

WH&GH

Scale

A3 @ 1:100

Date

29/01/25

Project no.

BA169

Dwg. no.

11

Revision

--

Prelim.