



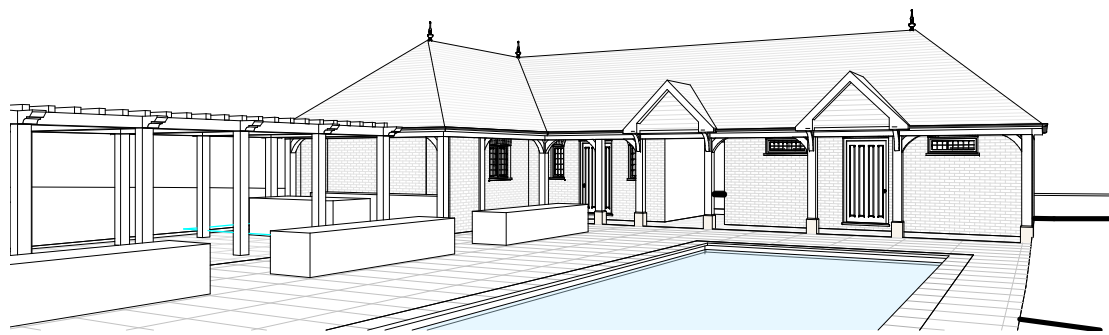

Pool House 3D View




This drawing is protected under Copyright and at no time should any portion of this drawing be reproduced or copied without the permission of the Architect (Design Copyright Act 1968)
This drawing must not be used for purposes other than that for which it was provided. It is supplied without liability for any errors or omissions.
Drawings only to be scaled for planning application purposes, all dimensions to be checked on site. All drawings subject to Statutory Authority Approval.

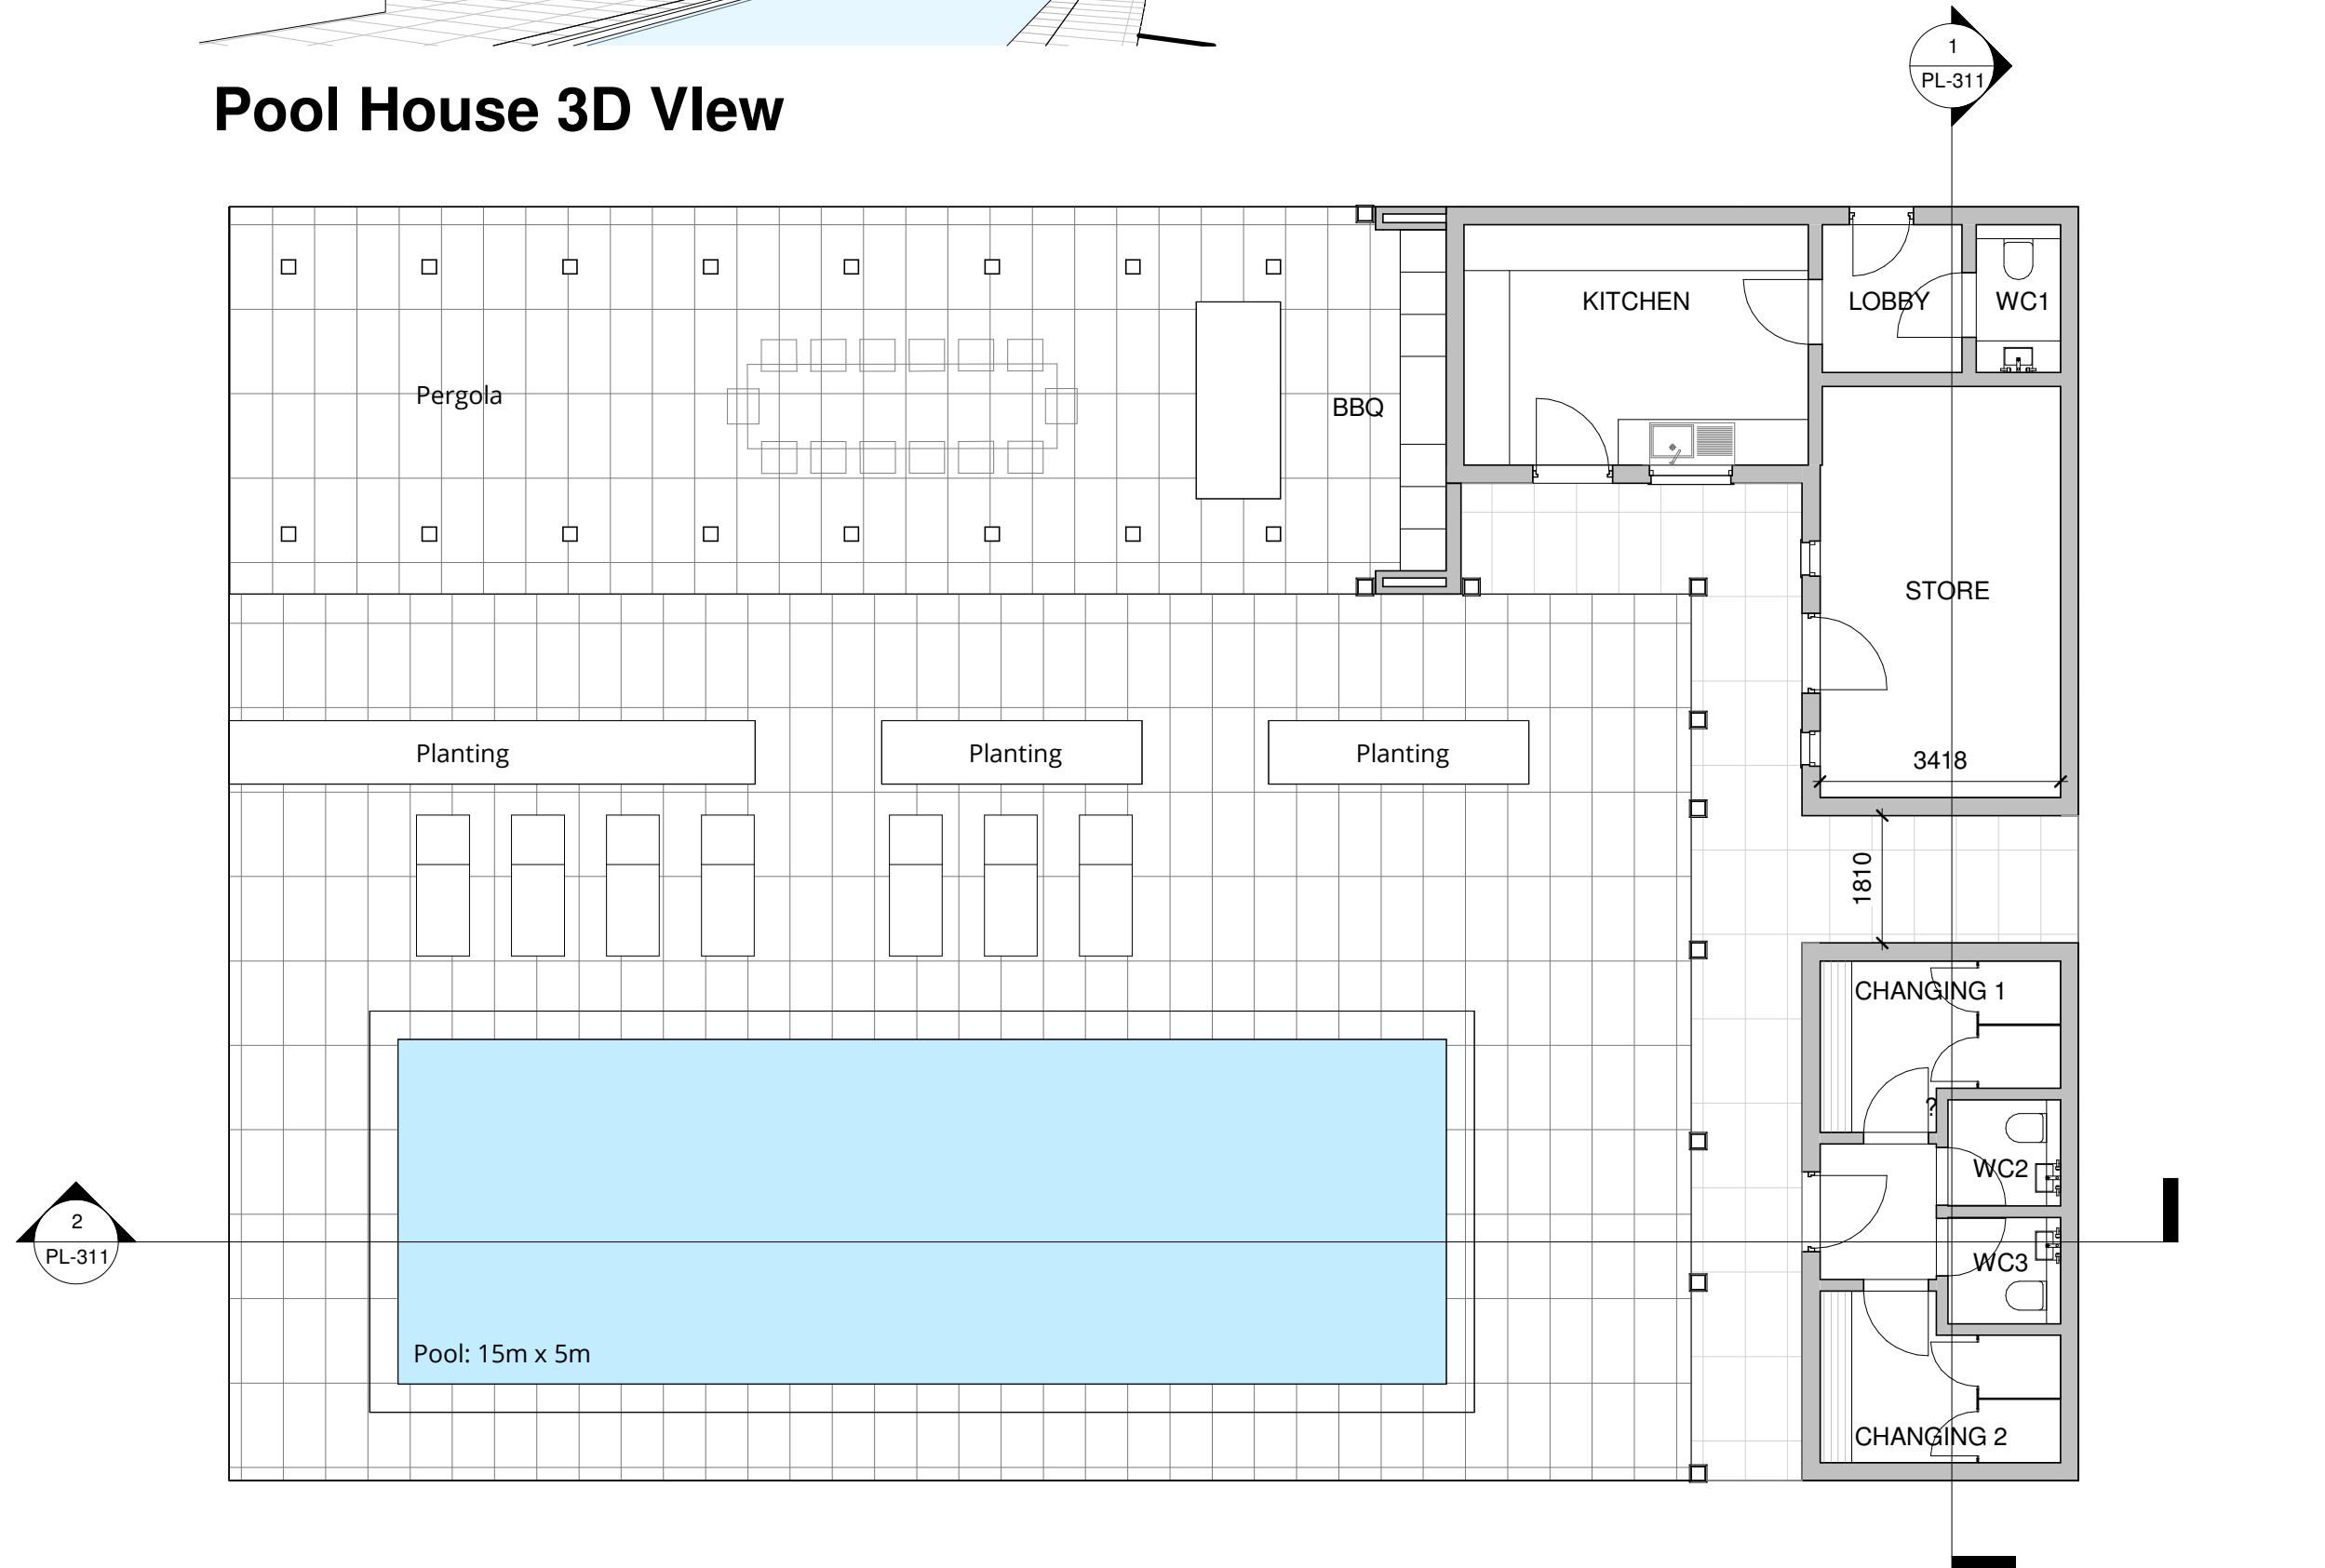

Pool House_Ground Floor Plan

1 : 100

 

0	0	241211
Rev	Description	Date
		
WOLFF ARCHITECTS		
16 lambton place		
notting hill		
london w11 2sh		
t 02072293125		
f 02072293257		
e info@wolffarchitects.co.uk		
status:		

PLANNING

project:
Lychgate Cottage

drawing title:
Pool House_Ground Floor Plan

date:	11/12/24	scale:	1 : 100
dwg no:	2414-PL-205	rev no:	0