



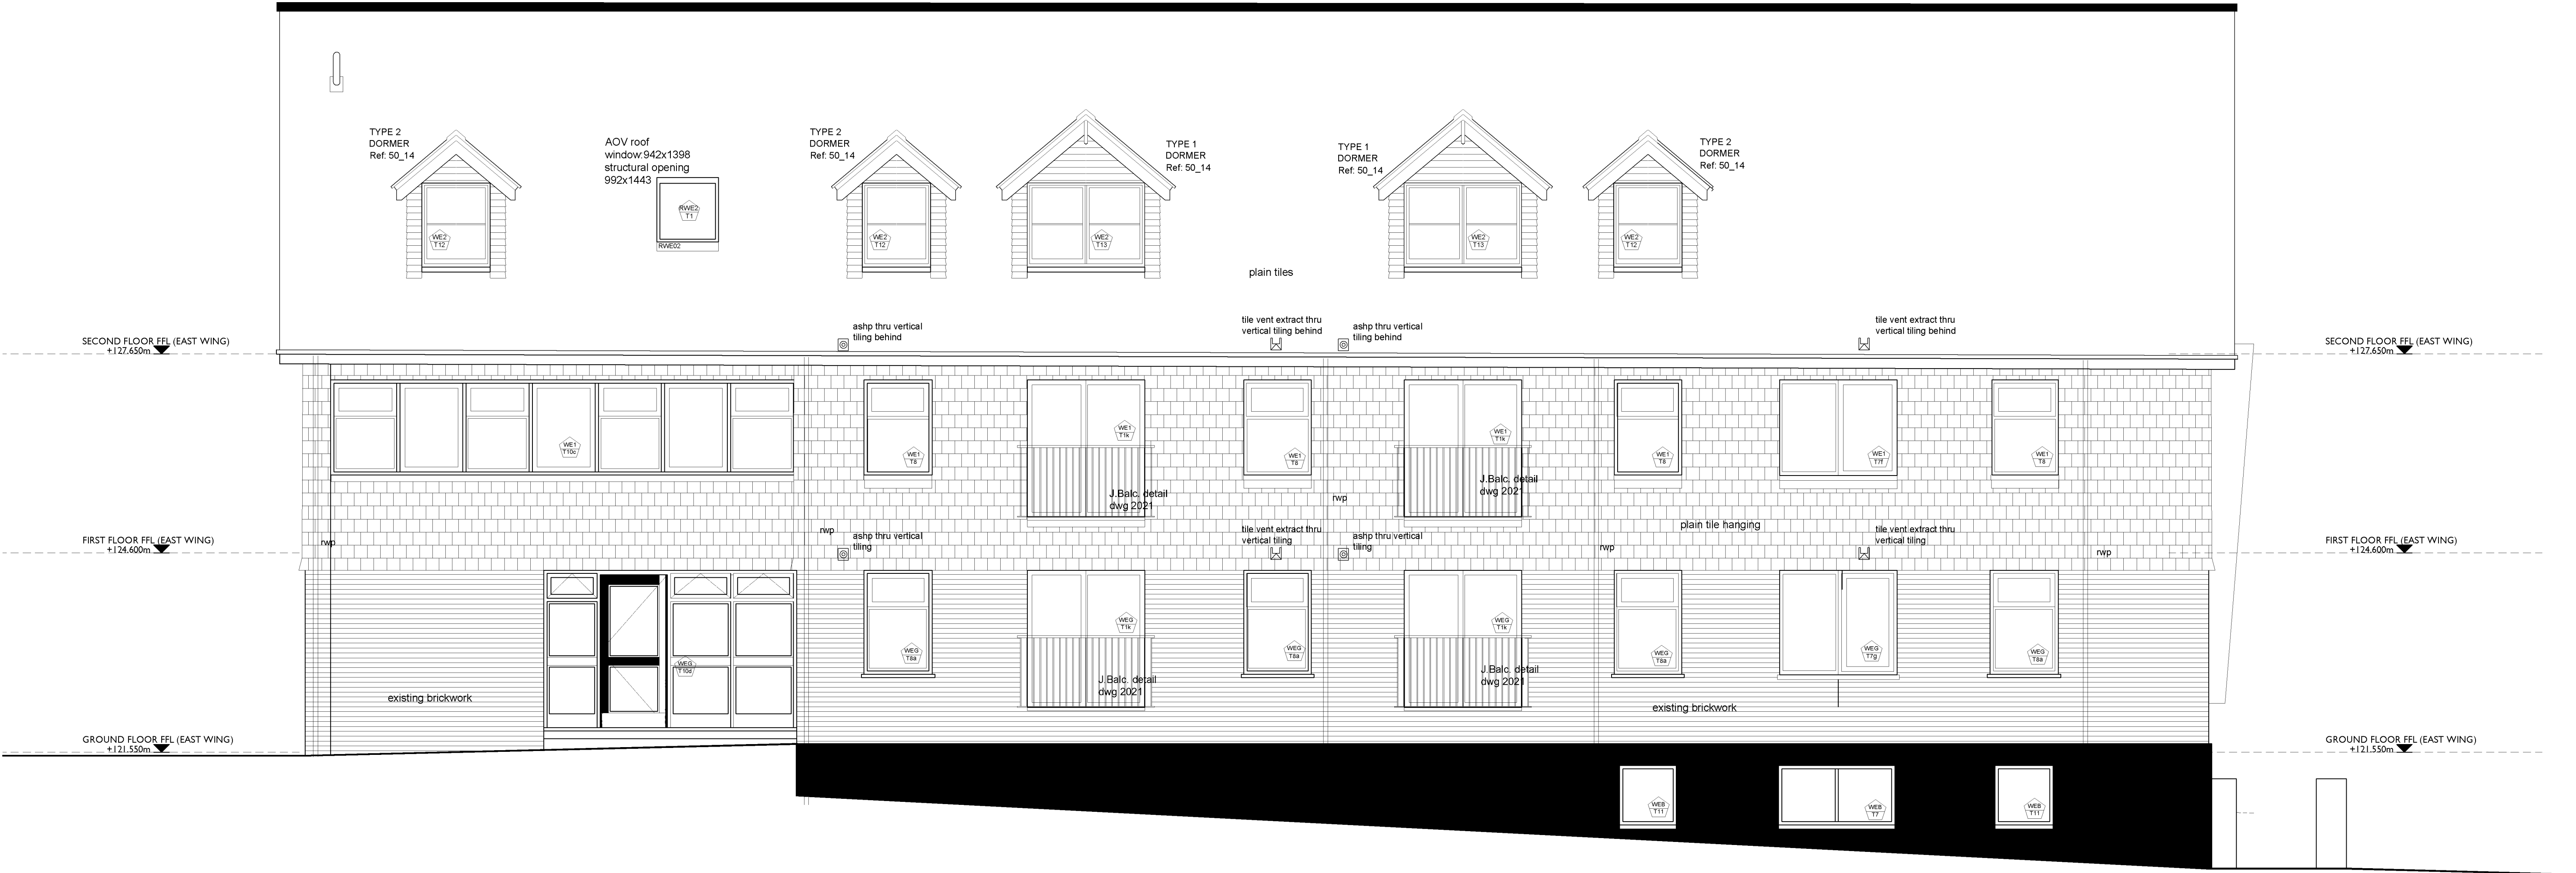

PROPOSED EAST ELEVATION EAST WING

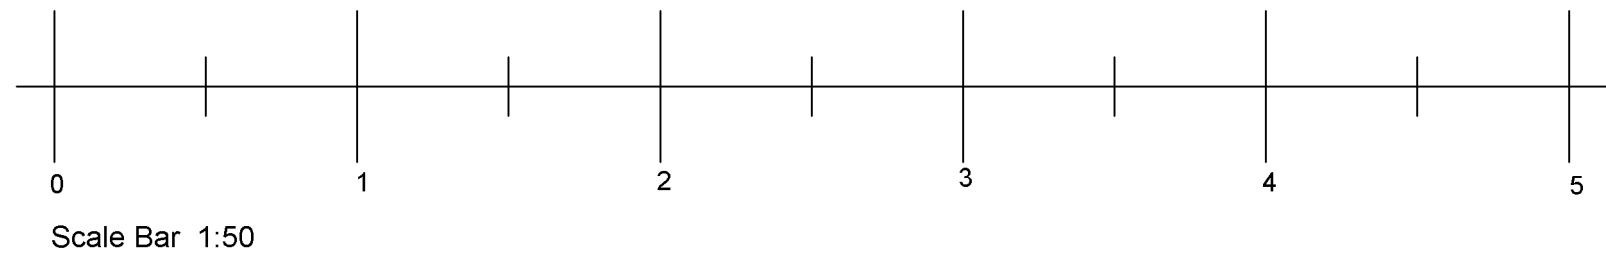


MATERIALS KEY:




Plain Clay
Roof Tiles



Existing
Masonry

 


New Brickwork -
London Yellow Stock Mix /
Knightsbridge Buff Multi (yellow)

 

Plain Clay
Tile Hanging



Existing
Brickwork

 

New Brickwork (Contrasting) -
'Crest' Yorvic Restoration (Red)

WAS

CHARTERED ARCHITECTS

UCKFIELD
Tel: 01825 768222



BRIGHTON
Tel: 01273 069042



Job Title.

REDEVELOPMENT OF EAST COURT
East Court, East Grinstead, RH19 3LT

Revisions

Date

Description.

GA ELEVATIONS 01
EAST WING - EAST FACING ELEVATION

Scale: 1:50 @A1
Date: 07/24

Drawn By: DD

Job Number:
EG.24.124

Drawing No:
3010

PLANNING

P3 - Planning Condition Discharge Application 16.05.2025
T2 - Window Refs (Rooflights) Amended 15.04.2025
T1 - Tender Issue 20.12.2024