


SOUTH WING
(SECTION)

WEST WING

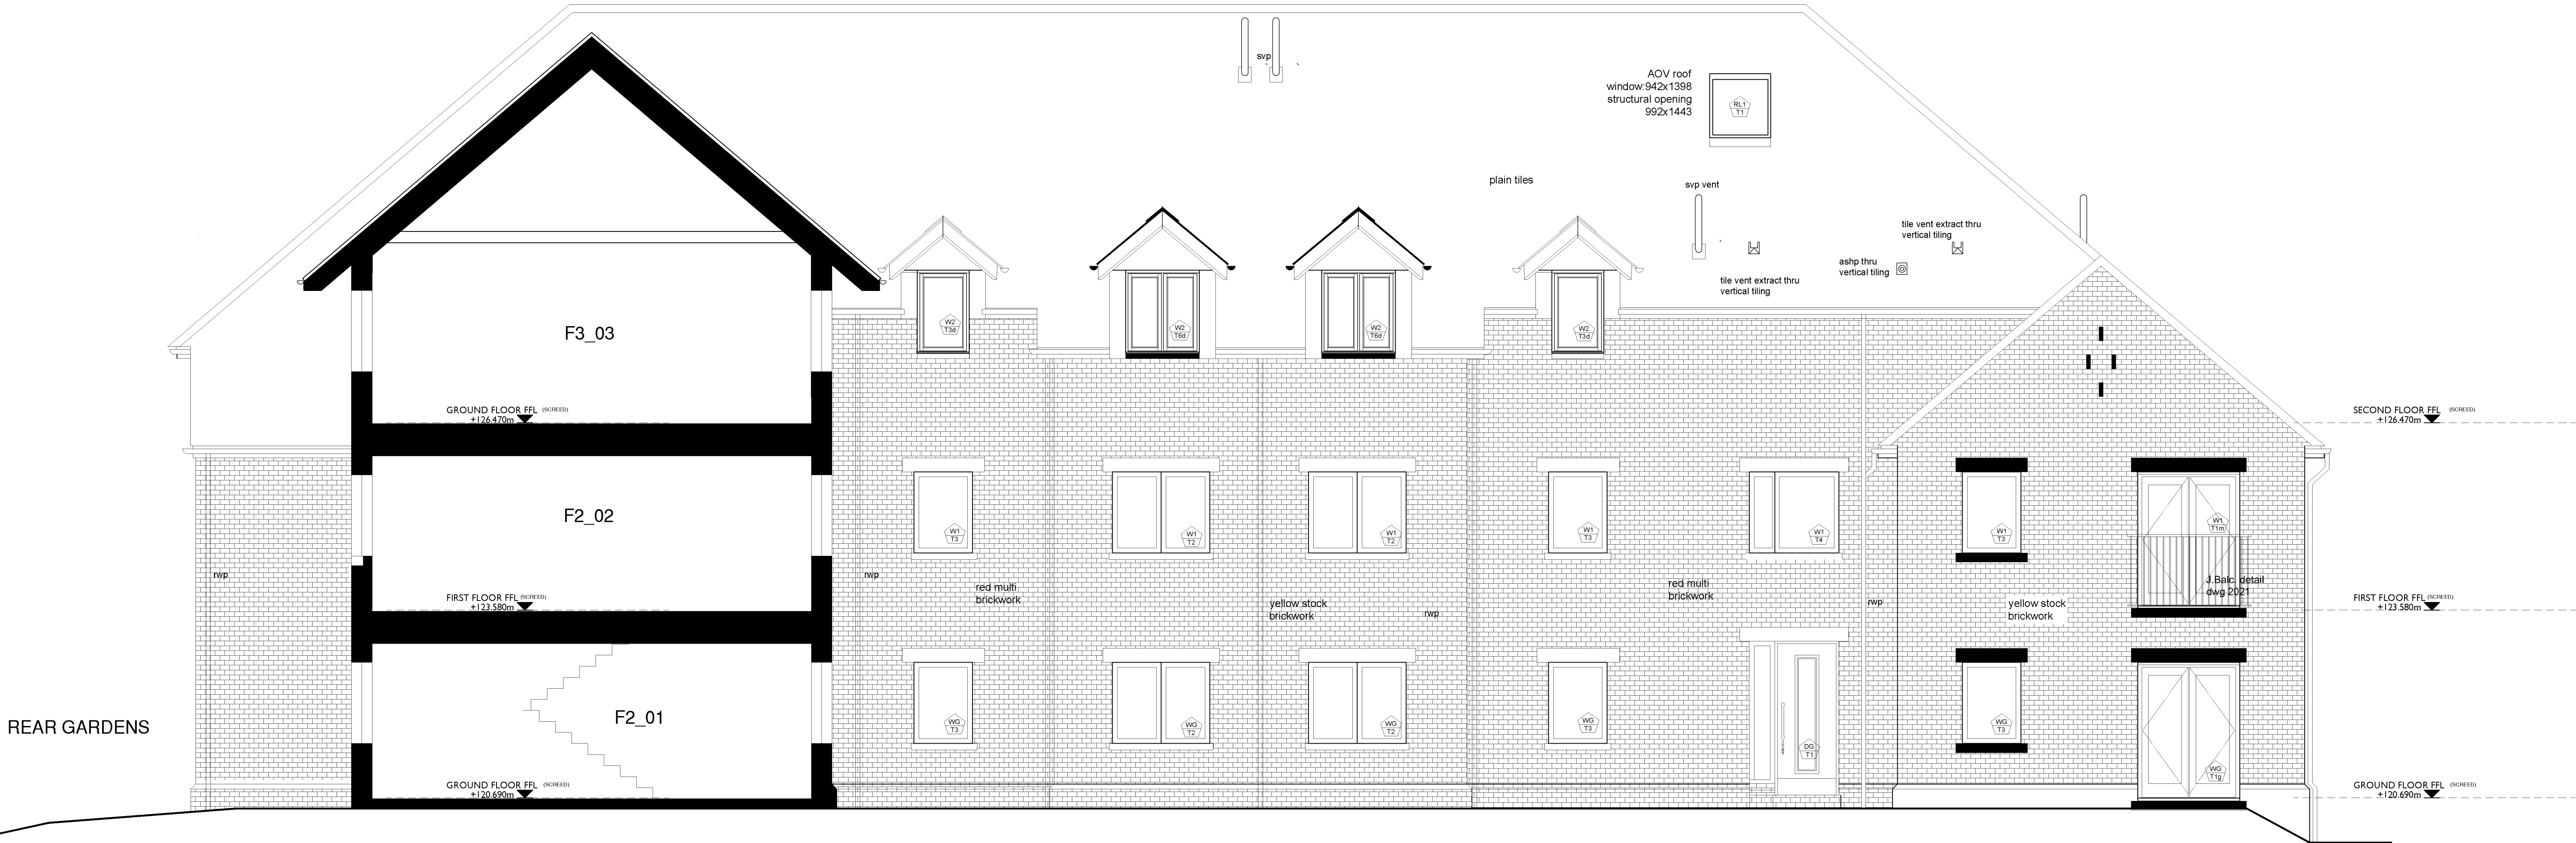

Datum 118.00m

PROPOSED EAST ELEVATION - WEST WING

PLANNING


P3 - Planning Condition Discharge Application 16.05.2025
T2 - Window Refs (Rooflights) Amended 15.04.2025
T1 - Tender Issue 20.12.2024

Revisions Date

Description.
GA ELEVATIONS 06
WEST WING - EAST FACING ELEVATION

Scale: 1:50 @A1 Drawn By: DD
Date: 07/24

Job Number: EG.24.124 Drawing No: 3060

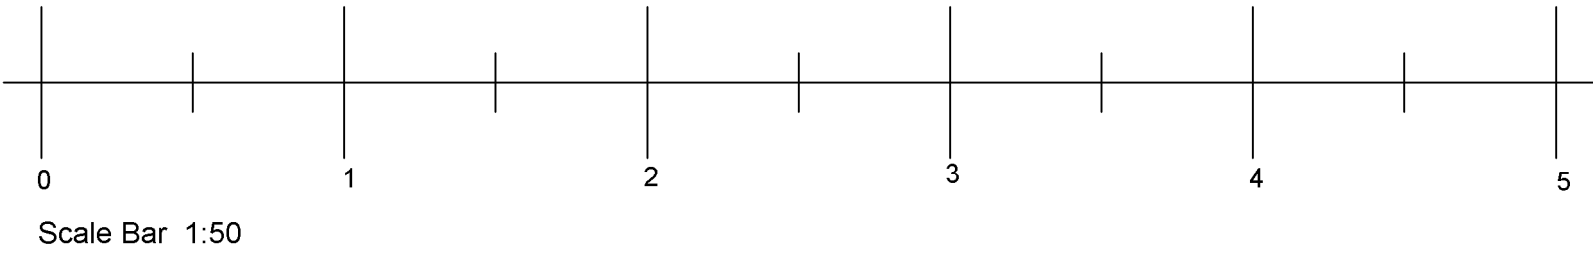


MATERIALS KEY;




Plain Clay
Roof Tiles



Existing
Masonry

 


New Brickwork -
London Yellow Stock Mix /
Knightsbridge Buff Multi (yellow)

 

Plain Clay
Tile Hanging



Existing
Brickwork

 

New Brickwork (Contrasting) -
'Crest' Yorvic Restoration (Red)

WAS

CHARTERED ARCHITECTS

UCKFIELD
Tel: 01825 768222

BRIGHTON
Tel: 01273 069042

Job Title.

REDEVELOPMENT OF EAST COURT
East Court, East Grinstead, RH19 3LT