



LITTLE HASLINGS



LITTLE HASLINGS



POCKET END HASLINGS



PROPOSED FRONT ELEVATION

APPLICATION DWELLING BEHIND TREES



3 STOREY DWELLING WITH GABLE ENDS.

APPLICATION DWELLING

ORCHARD WAY CONSISTS OF VARYING ARCHITECTURAL DESIGNS. THE DWELLINGS RANGE FROM TWO STOREY TO THREE PROPERTIES.

IT IS NOTED THAT THE THREE STOREY DWELLINGS HAVE 'VELUX' WINDOW CONVERSIONS HOWEVER THE APPLICATION SITE'S DESIGN HAS CAREFULLY BEEN CONSIDERED TO WITH DELICATE SMALL DORMER WINDOWS SUITABLE FOR ITS LOCATION AND SETTING.

THE SCALE OF THE PROPOSED ROOF IS ALSO CONSISTENT WITH THE NEIGHBORING THREE STOREY STRUCTURES. THE FACT THAT THESE HABITABLE ROOMS FUNCTION WITHOUT DORMER WINDOWS IS TESTAMENT TO THE SCALE.

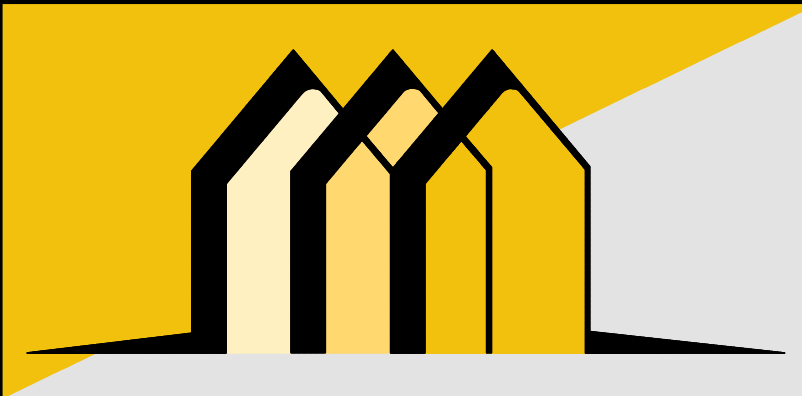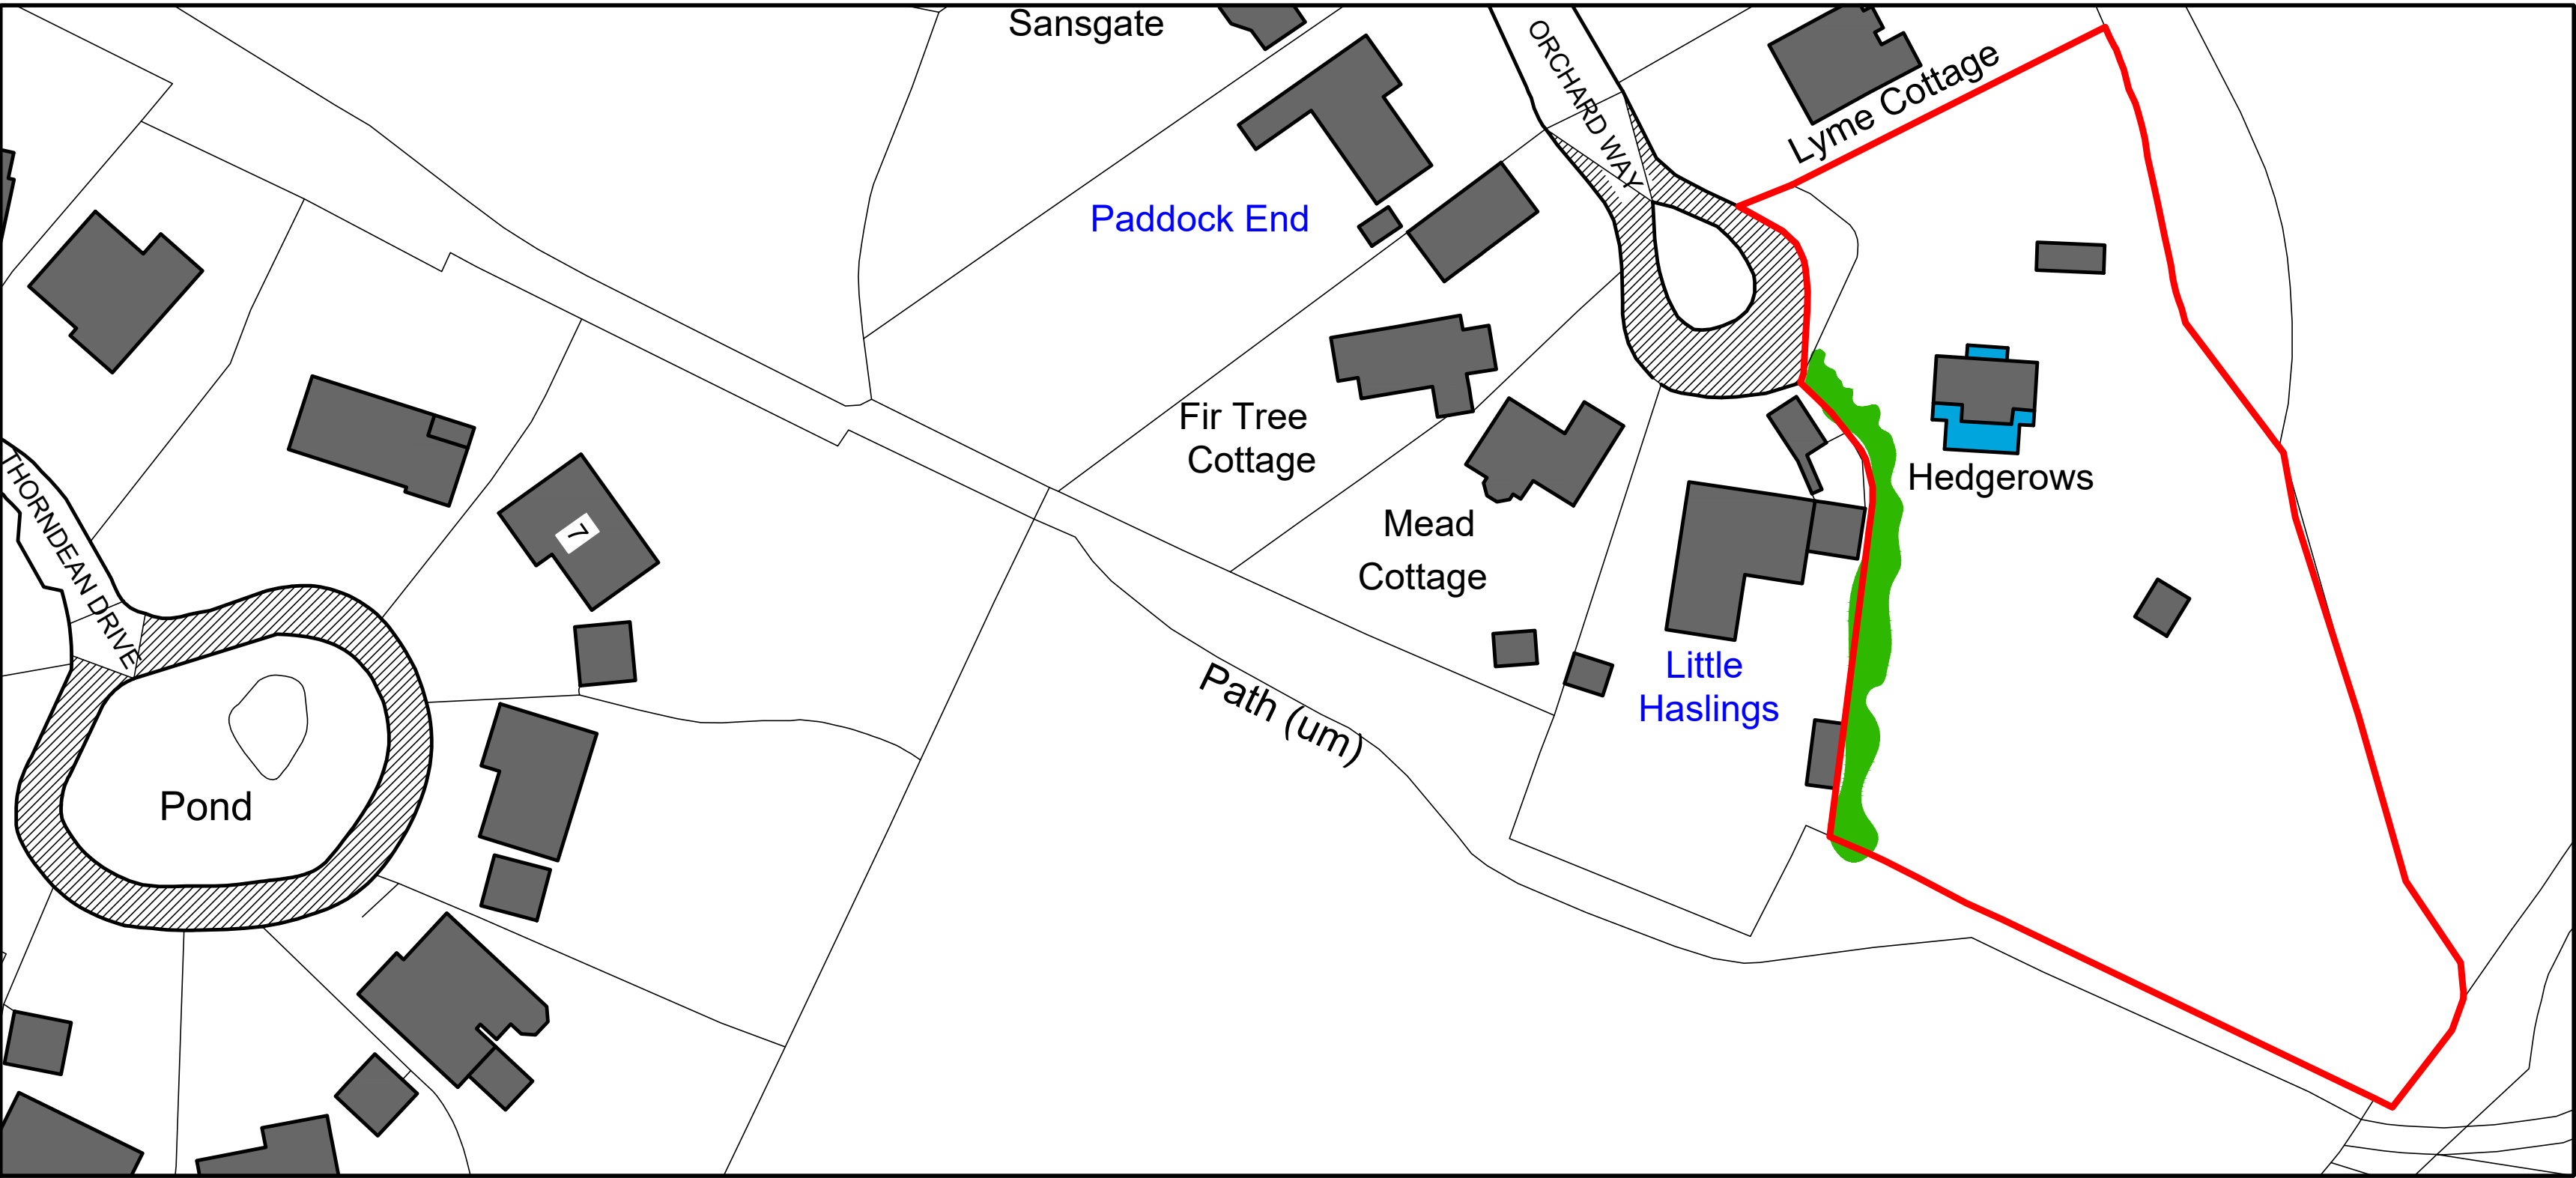

CONTACT INFO

E: Scott@EllisdonArchitecturalAssociates.co.uk
W: WWW.EllisdonArchitecturalAssociates.co.uk
M: 07828 189525

SCALE BARS

REVISION	DESCRIPTION	STATUS:	CLIENT:	MR & MRS CHARMAN	SITE ADDRESS:
0	FIRST ISSUE	PLANNING	JOB REF:	627	HEDGEROWS ORCHARD WAY HAYWARDS HEATH RH17 5ST
			DRG. NO:	10	
			DRG. TITLE:	ROOF JUSTIFICATION	
			DATE:	MARCH 2025	
			SCALE:	NTS	