

This drawing is the property of Crawford & Company and must not be produced in whole or in part without the prior permission of Crawford & Company.
Do not scale from this drawing. All dimensions are to be verified on site and any discrepancies reported back to the issuer immediately.

Unless otherwise specified, all dimensions are stated in millimetres

Notes

Rev	Date	Drawn	Designed	Checked
-----	------	-------	----------	---------

Drawing Status	LISTED BUILDING CONSENT			
----------------	-------------------------	--	--	--

Project Title	Copyhold Hollow
---------------	-----------------

Project Location	Copyhold Hollow Lindfield RH16 1XU
------------------	--

Drawing Title	Existing Floor Plans
---------------	----------------------

Client	Mrs Frances Druce
--------	-------------------

Originator

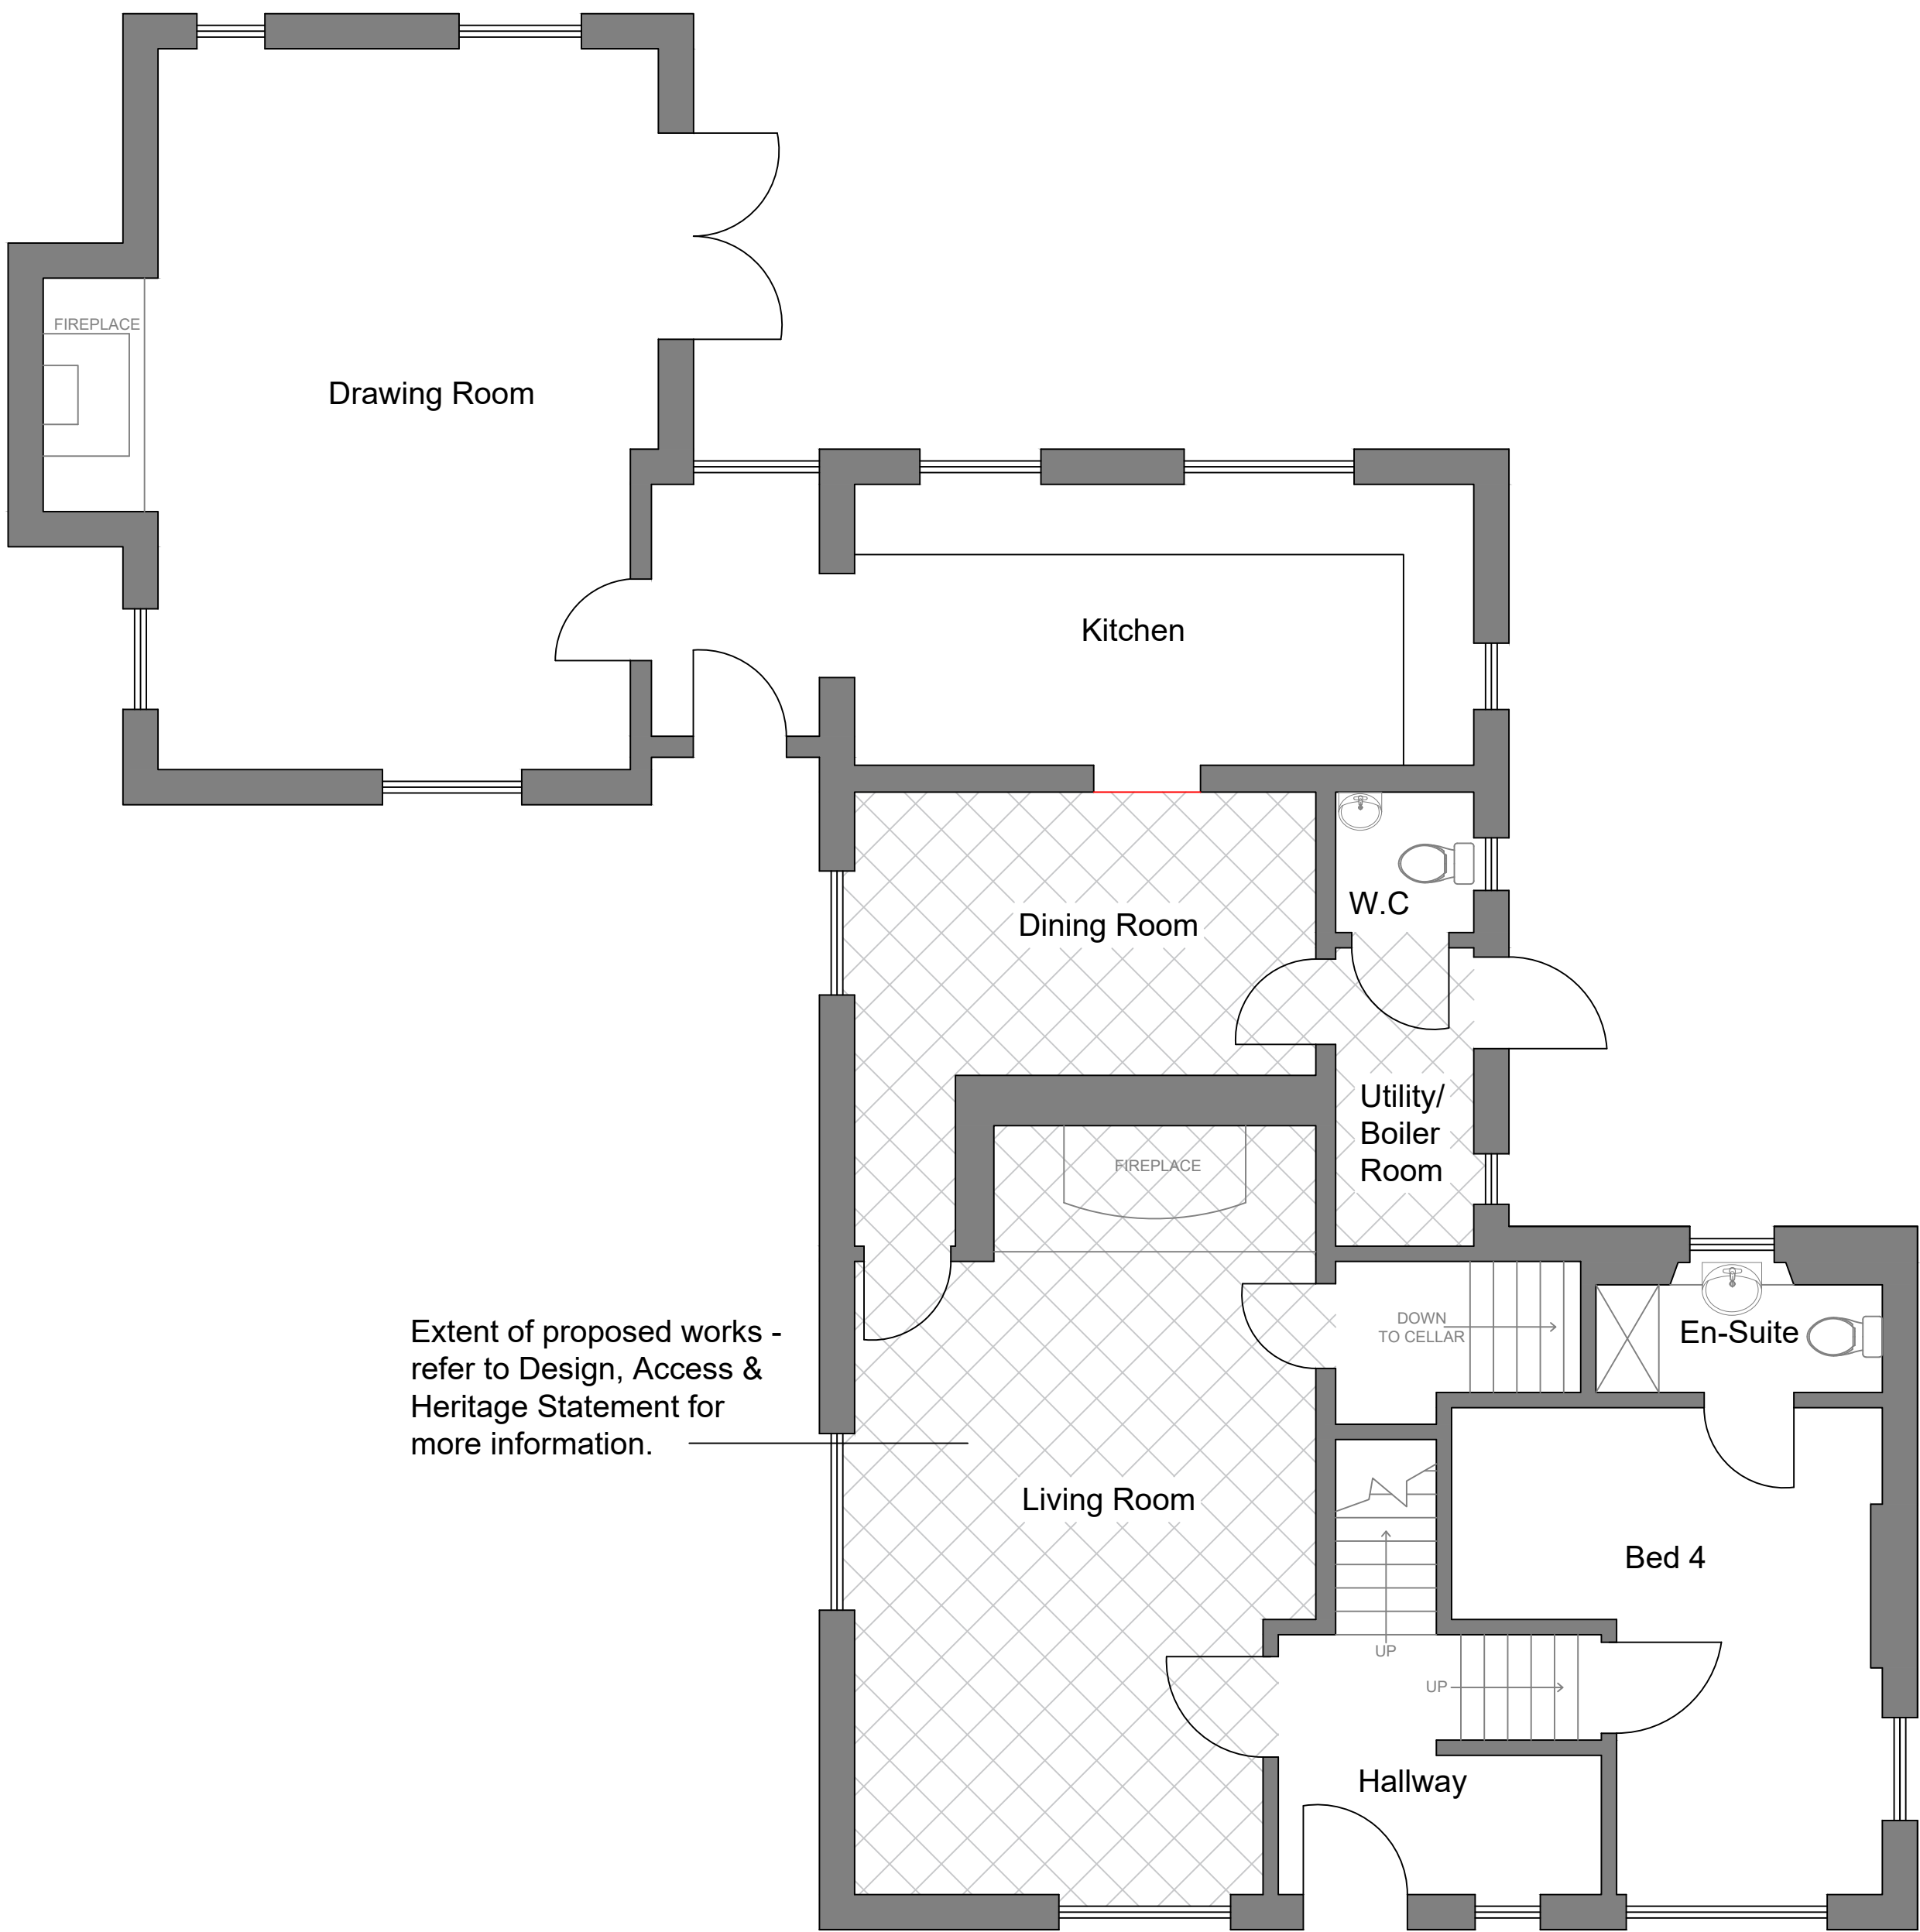

Crawford[®]

Crawford Building Consultancy
Eleven Brindley Place, 2 Brunswick Square, Birmingham, B1 2LP
tel: 0121 200 3600
email: callum.winstone@crawco.co.uk


www.crawco.com

Project No	1938394	Division	Design	Scale at A1	1:50
Date	29.04.2026	Drawn	CW	Designed	-
				Checked	-

Drawing number	PL-002	Revision	-
----------------	--------	----------	---



Existing Ground Floor Plan
1:50

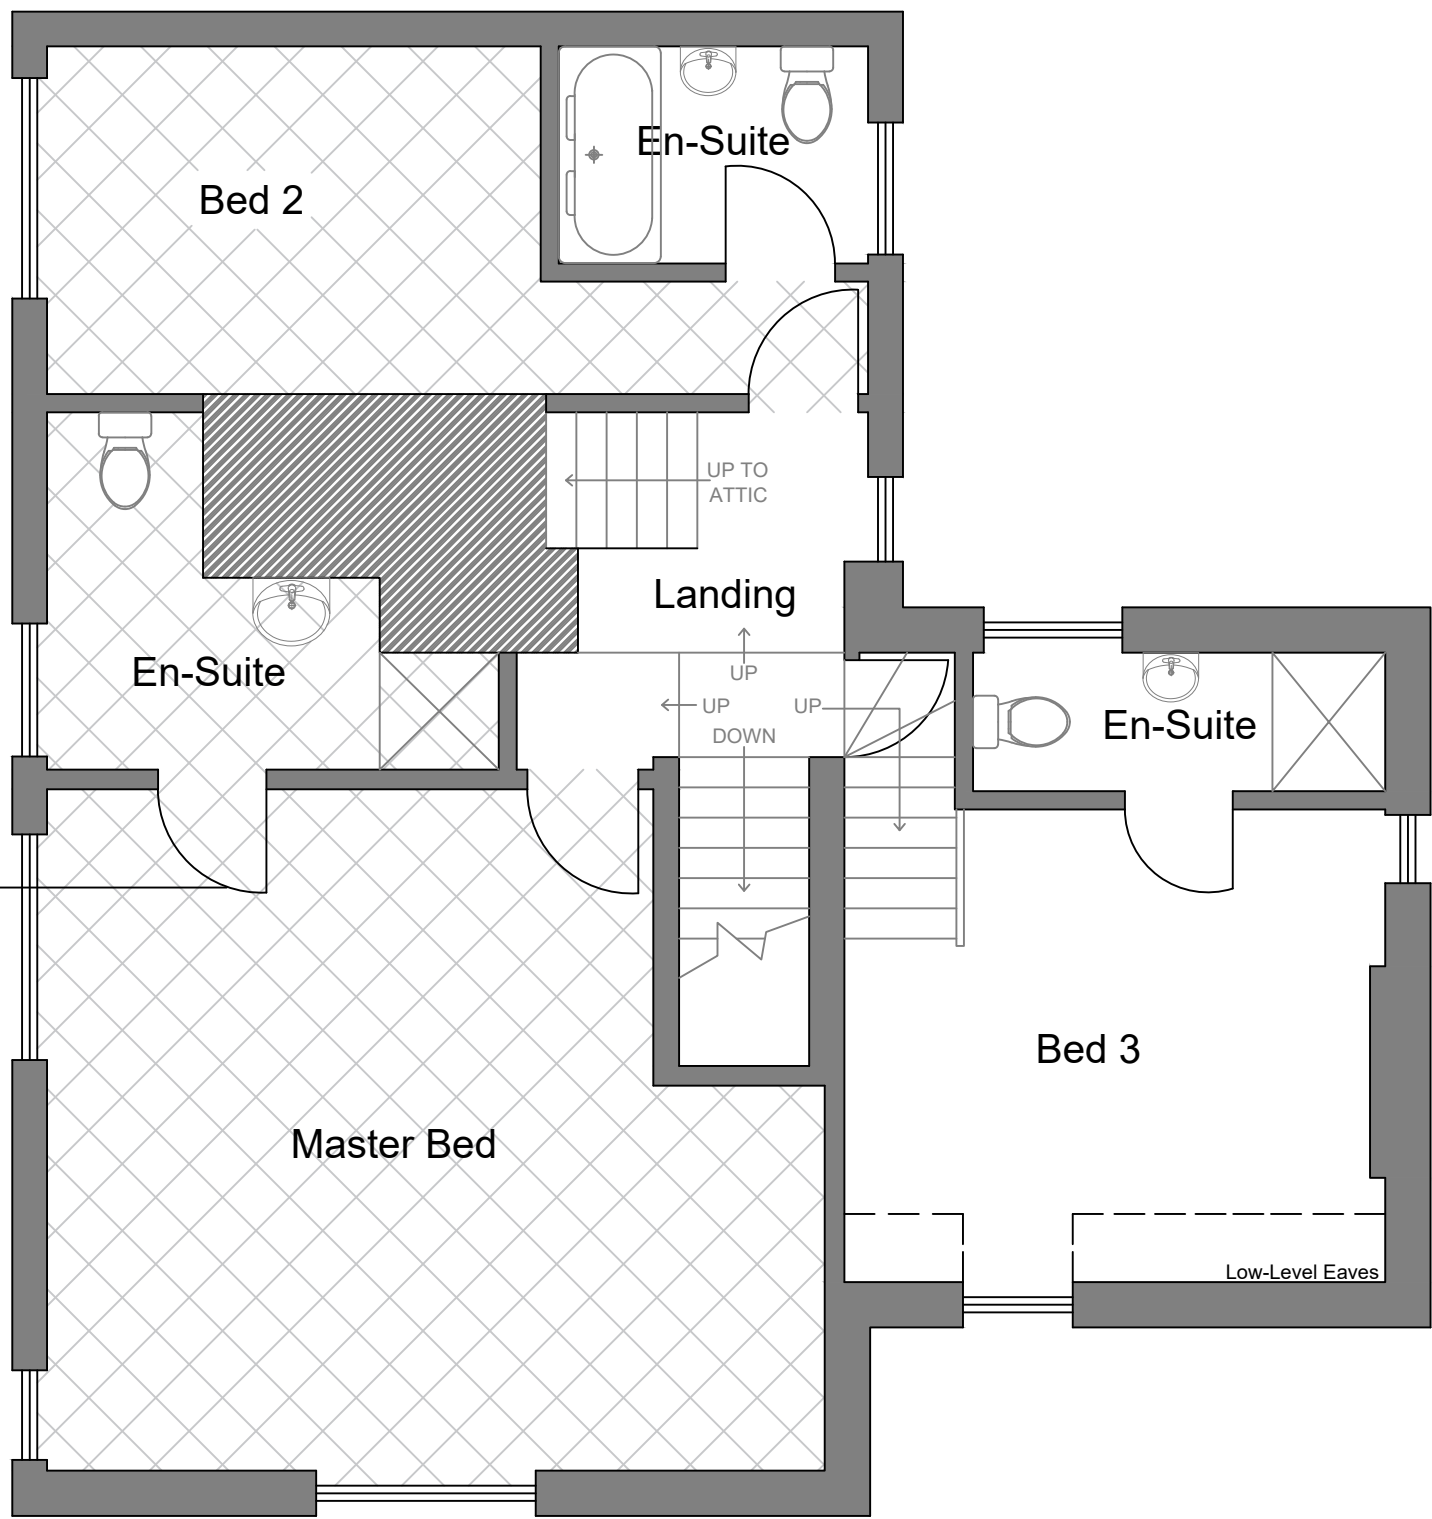

Existing First Floor Plan
1:50

