




Key

- 1 New Trees
 - 2 Proposed Cycle Store
 - 3 Existing Tree Removed
 - 4 Proposed Bin Store - Residential & Fine Baps
 - 5 Proposed Bin Collection Zone - Residential & Fine Baps
 - 6 Green Roof
 - 7 Proposed Planting
 - 8 Lower Ground Floor Studio Amenities Space
 - 9 Roof Access Hatch
 - 10 1st Floor Terrace with Private Screens
 - 11 2nd Floor Terrace
 - 12 Rear Access
 - 13 Commercial Access
 - 14 Residential Access
 - 15 Brick Planter - 750mm
- Residential Bins - Recycling & General Waste
- Residential Bin - Shared Food Waste
- Fine Baps Bins

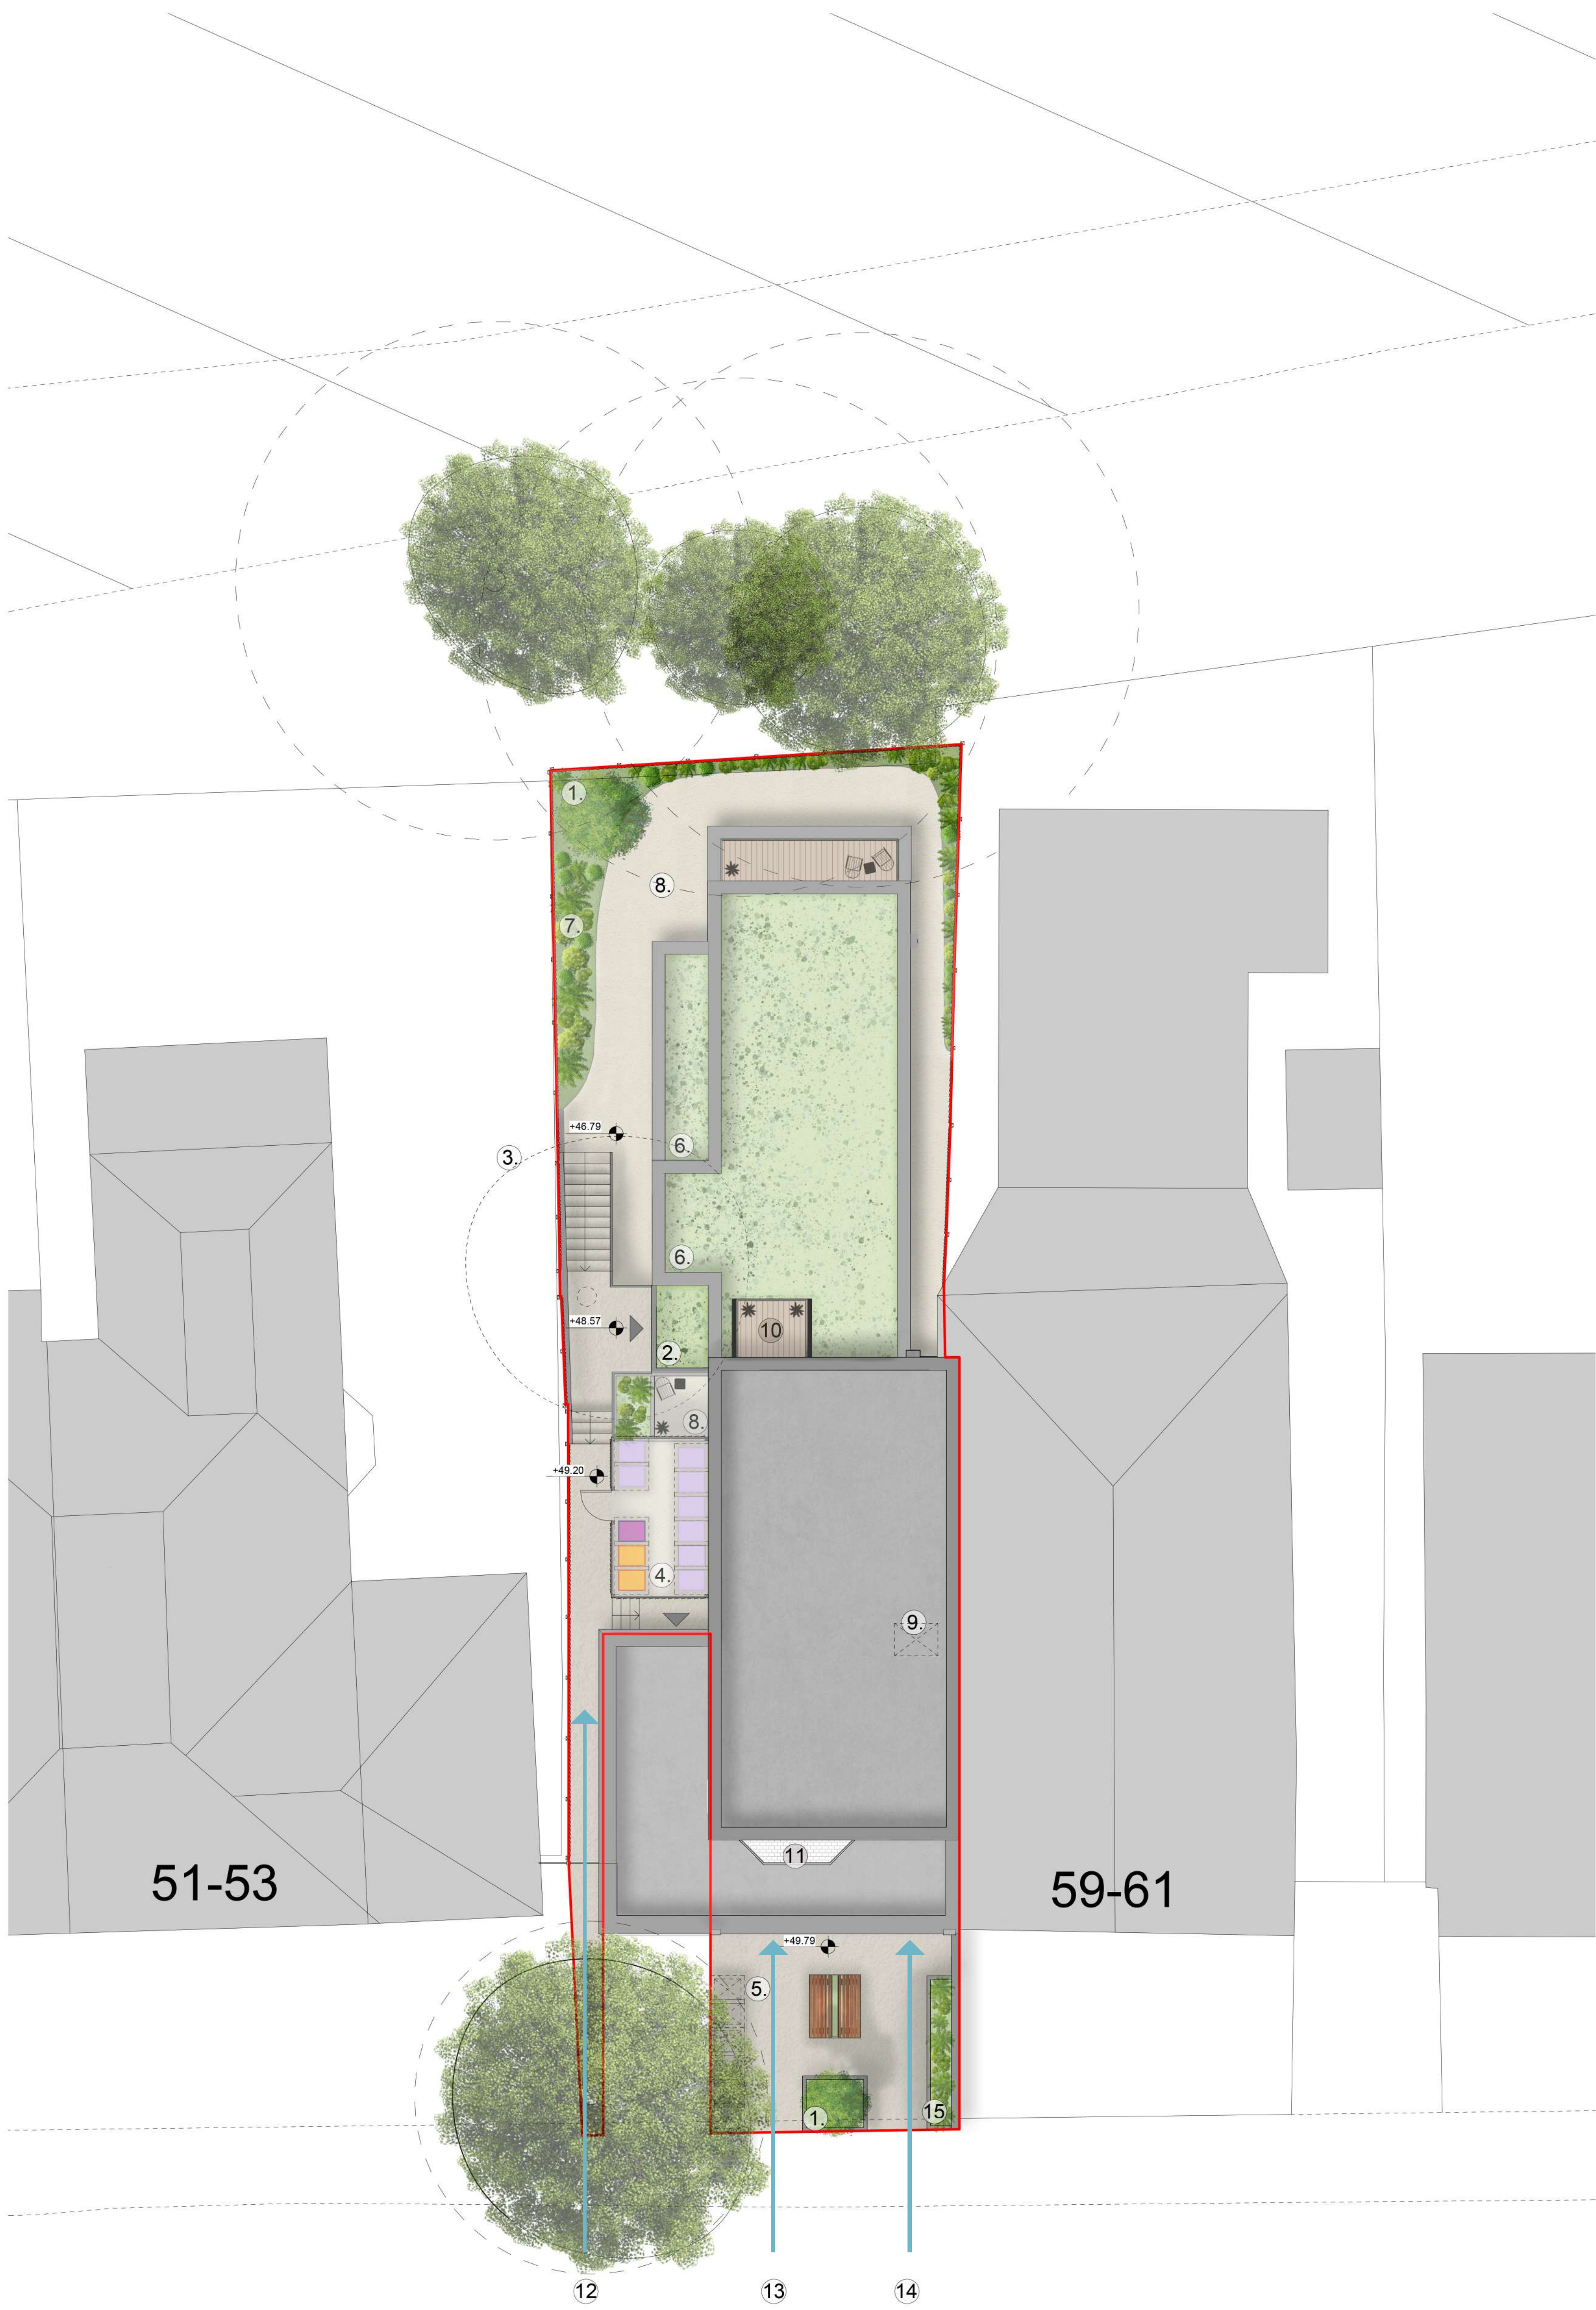

The Broadway

Roof Level.
1 : 100

C	11/09/26	Post-submission updates	EB	MG
B	02/04/26	Presentation Amendments	EB	MG
A	18/03/26	Layout Updates	EB	MG

Rev	Date	Revision Details	Dr	Ch
-----	------	------------------	----	----



Client Name
ROBLEWOOD ESTATES

Job Title
57 The Broadway, Haywards Heath

Drawing Title
Proposed Site Layout - Roof Plan

Scale
1:100 @ A1 / 1:200 @ A3

metres	2	4	6	8	10
Drawn	EB	MG	23.01.26		

Project	Drawing No	Rev
7626	PL 03	C

Status

PRELIMINARY