
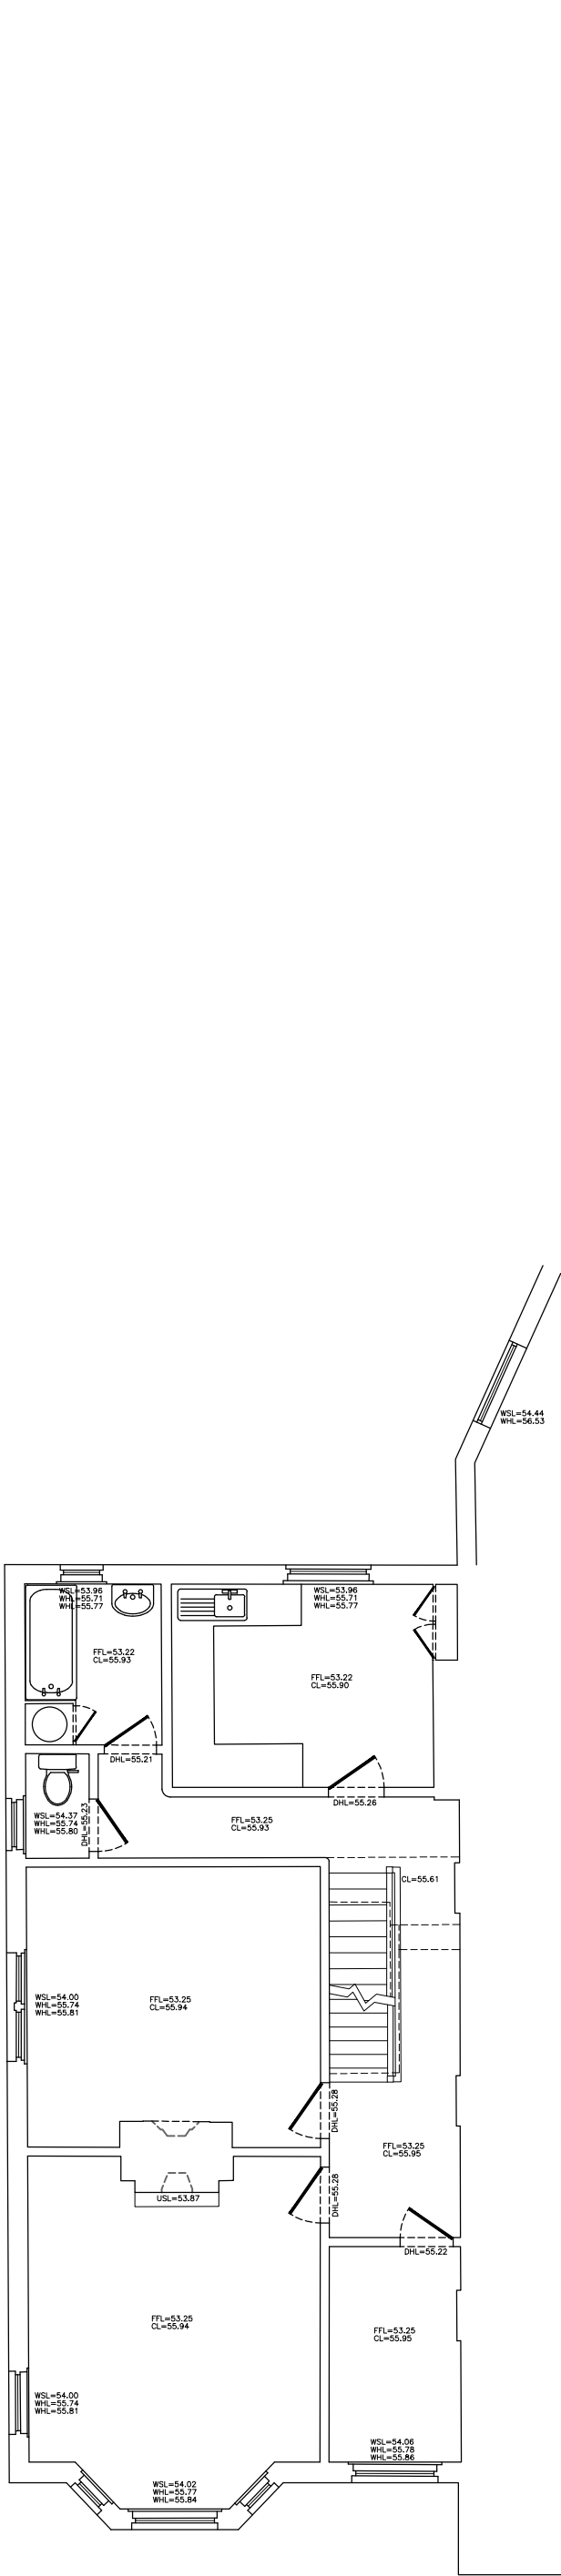
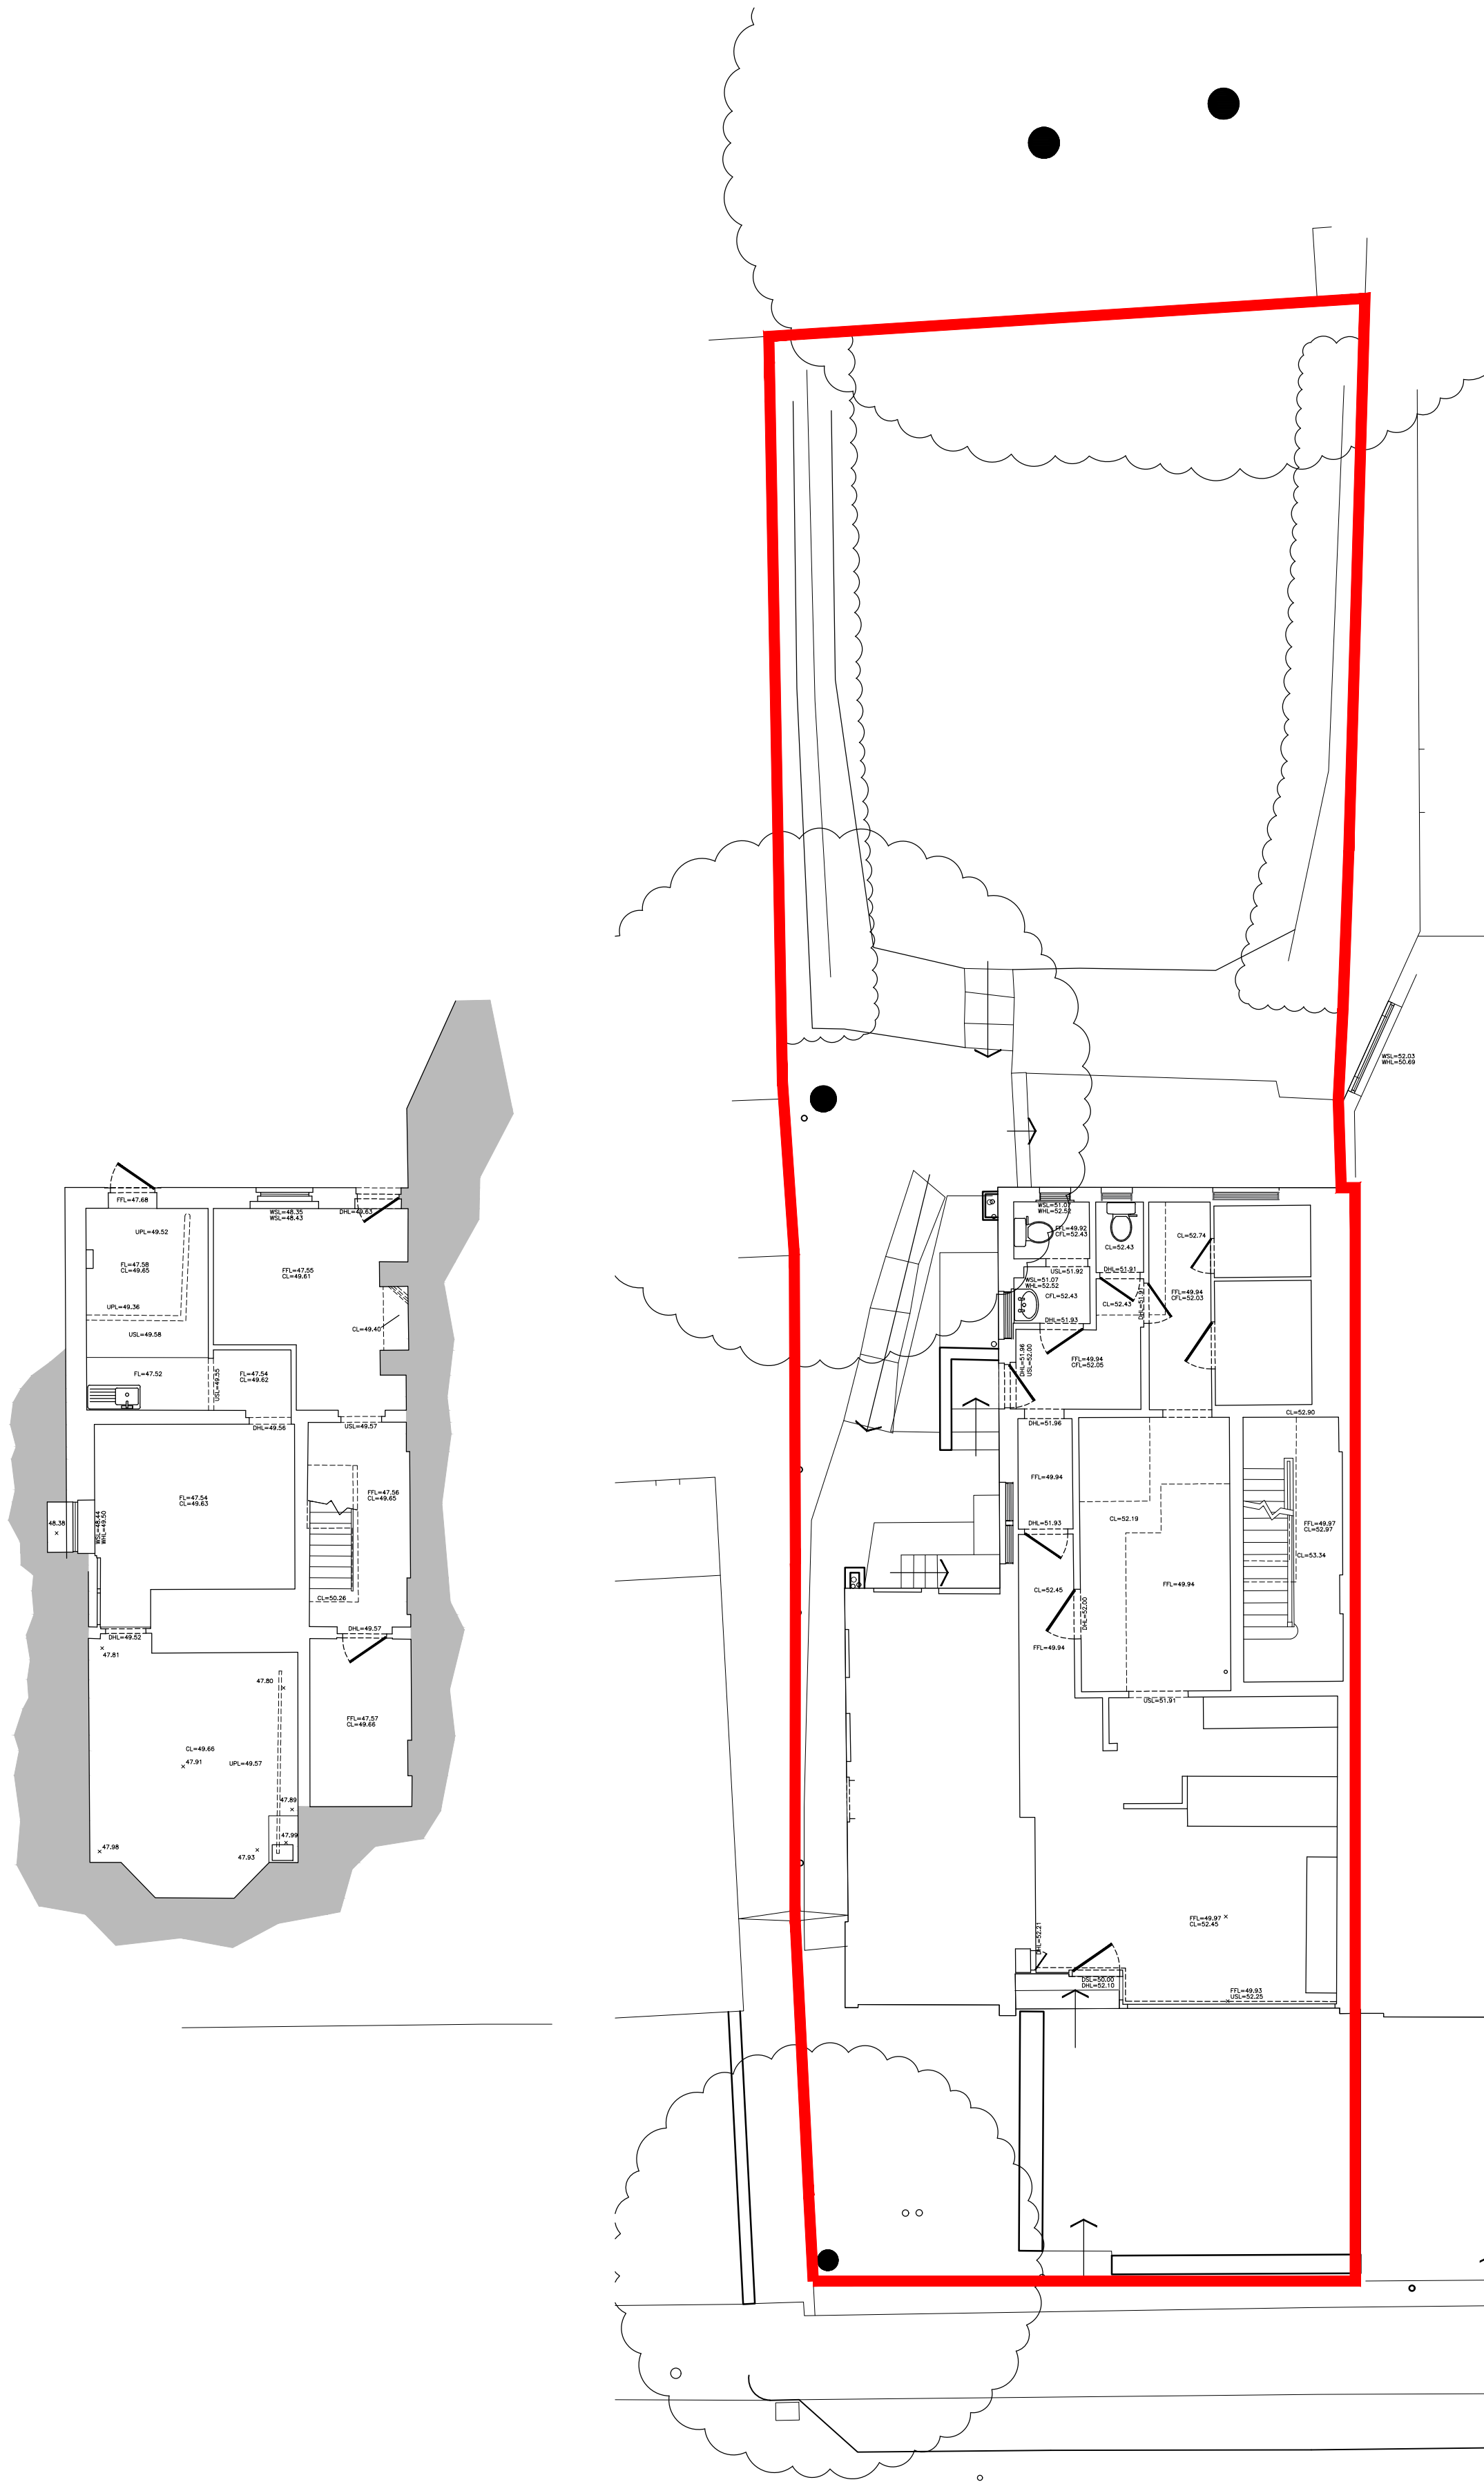


CDM 2015 Health & Safety Information

This information relates only to 'Significant Hazards' identified on this drawing and is to be read in conjunction with the Designer's Risk Assessment Register.

Note:
Survey Produced by
Ross Mason Suveys

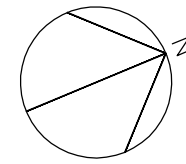

B	11.09.26	Post-submission updates	EB	MG
A	02.04.26	Presentation amendments	EB	MG
Rev	Date	Revision Details	Dr	Ch



London: Unit 1, West Coate, House
3 Coate Street, London, E2 9AG
T 020 7729 5505 E london@ecearchitecture.com

Sussex: Brooklyn Chambers, 11 Goring Road
Worthing, West Sussex, BN12 4AP
T 01903 248777 E sussex@ecearchitecture.com

Bristol: Westworks, St. Nicholas House
31-34 High Street, Bristol, BS1 2AW
T 0117 315 8557 E bristol@ecwestworks.com

ECE Architecture
www.ecearchitecture.com

Client's Name
ROBLEWOOD ESTATE

Job Title
57 The Broadway, Haywards Heath

Drawing Title
Existing Floor Plans

Scale
1:100 @ A1 / 1:200 @ A3



Drawn	Checked	Date
EB	MG	01.12.2025

Job No	Drawing No	Rev
7626	PL 04	B

Status
PRELIMINARY