



Key

- 1B2P
- Commercial
- 2B4P
- Commercial Storage

Site Boundary

Residential Bins - Recycling & General Waste

Residential Bin - Shared Food Waste

Fine Baps Bins

Commercial Bins

Bin Store Ventilation System

1. Proposal partially encroaches into retained tree RPA (9.8sqm). Foundations within the RPA to accord with Treesafe detail provided by Abbey Pynford, minimising excavation and disturbance to retained roots.

Rev	Date	Revision Details	Dr	Ch
D	11/09/26	Post-submission updates	EB	MG
C	21/04/26	Note added	EB	MG
B	02/04/26	Presentation Amendments	EB	MG
A	18/03/26	Layout Updates	EB	MG



Client Name
ROBLEWOOD ESTATES

Job Title
57 The Broadway, Haywards Heath

Drawing Title
Proposed Lower Ground & Ground Floor Plans - Sheet 1


Scale
1:100 @ A1 / 1:200 @ A3

Drawn	Checked	Date
EB	MG	23.01.26


Project	Drawing No	Rev
7626	PL 07	D
Status		

PRELIMINARY

Revit Plot Date: 14/09/2026 16:08:50

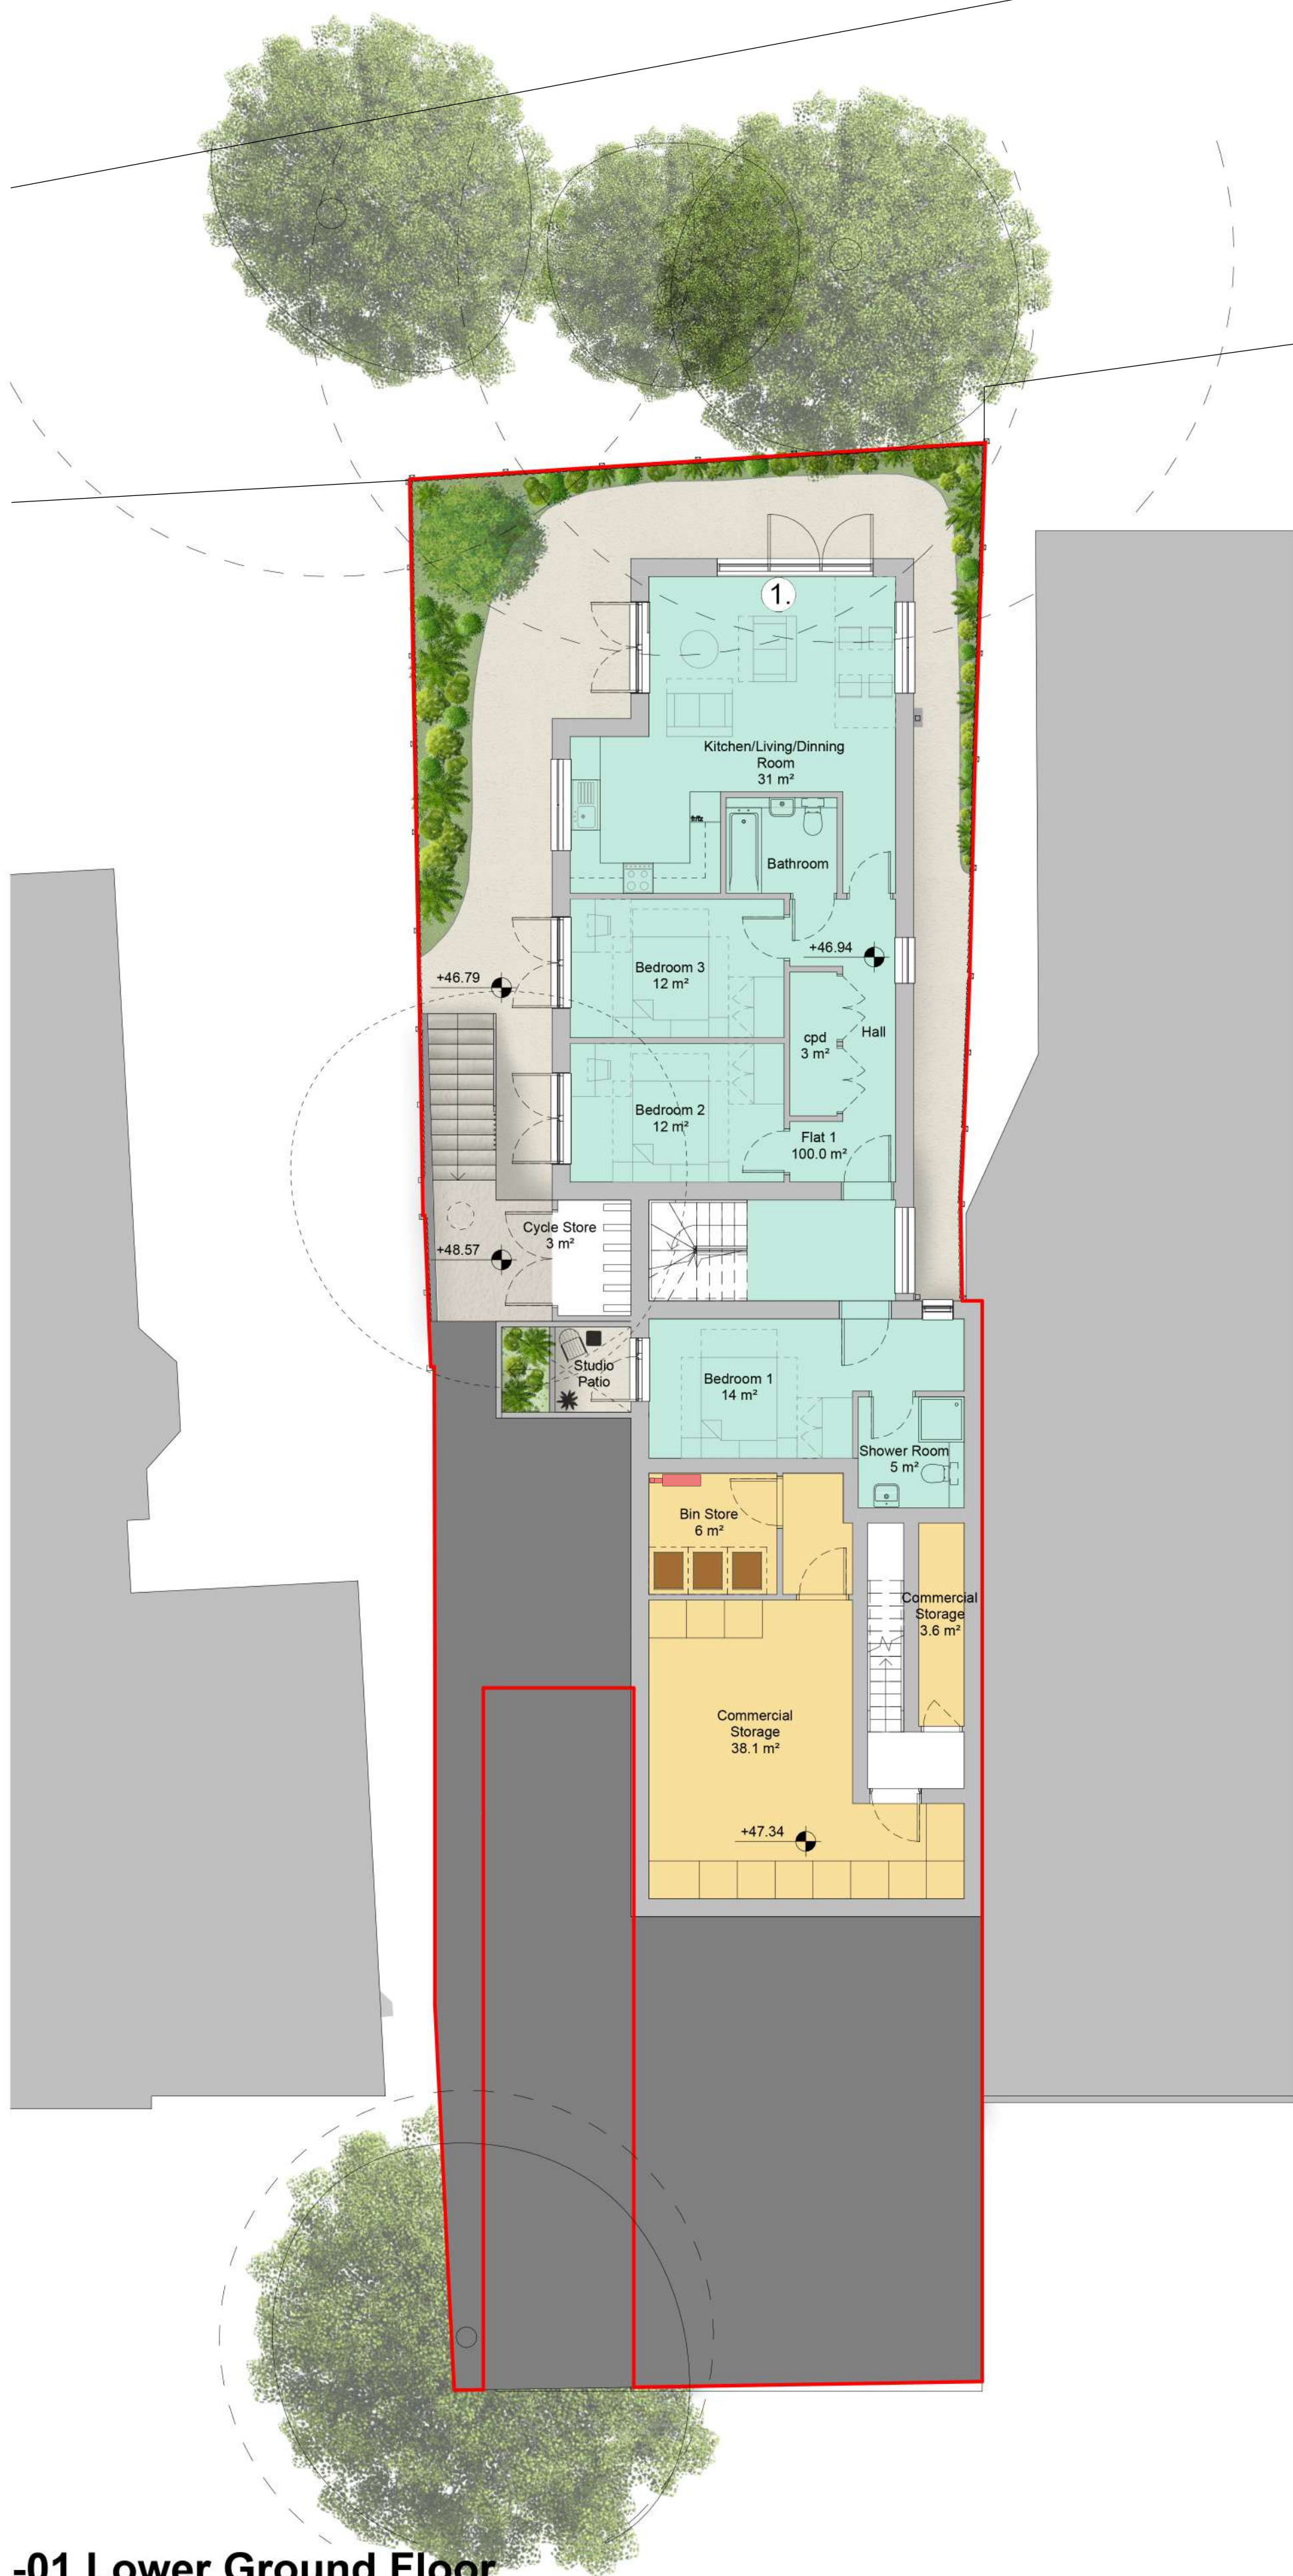

-01 Lower Ground Floor
1 : 100

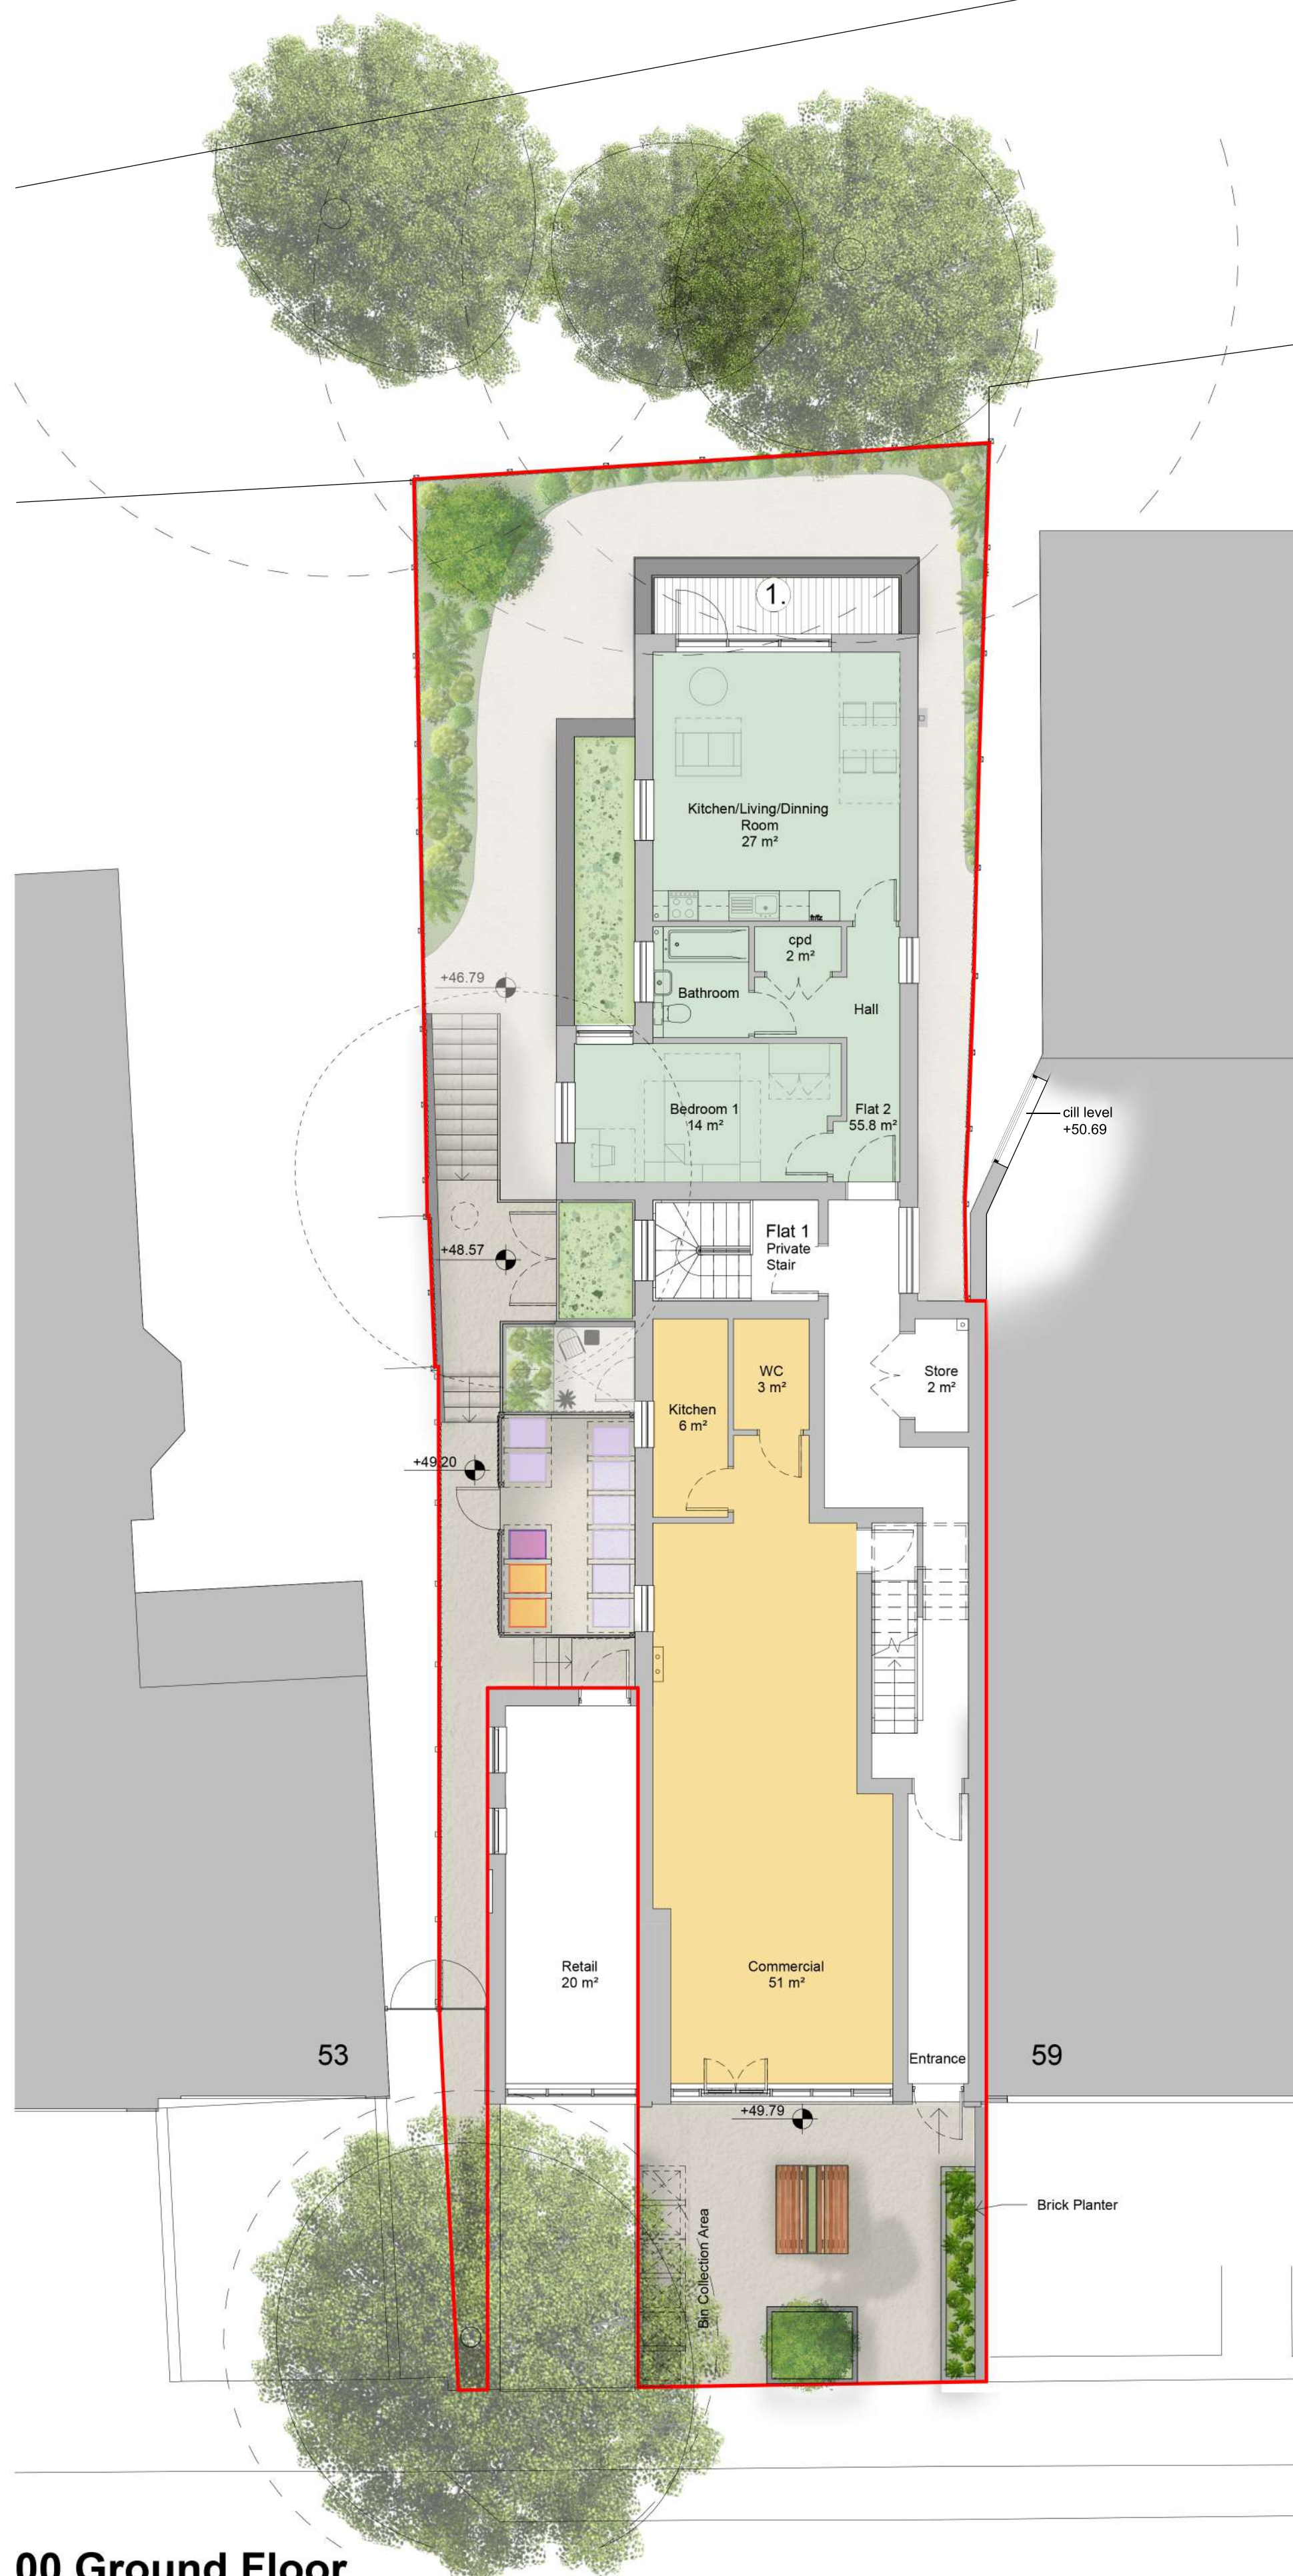

00 Ground Floor
1 : 100