


site plan - scale 1:500 @ A3

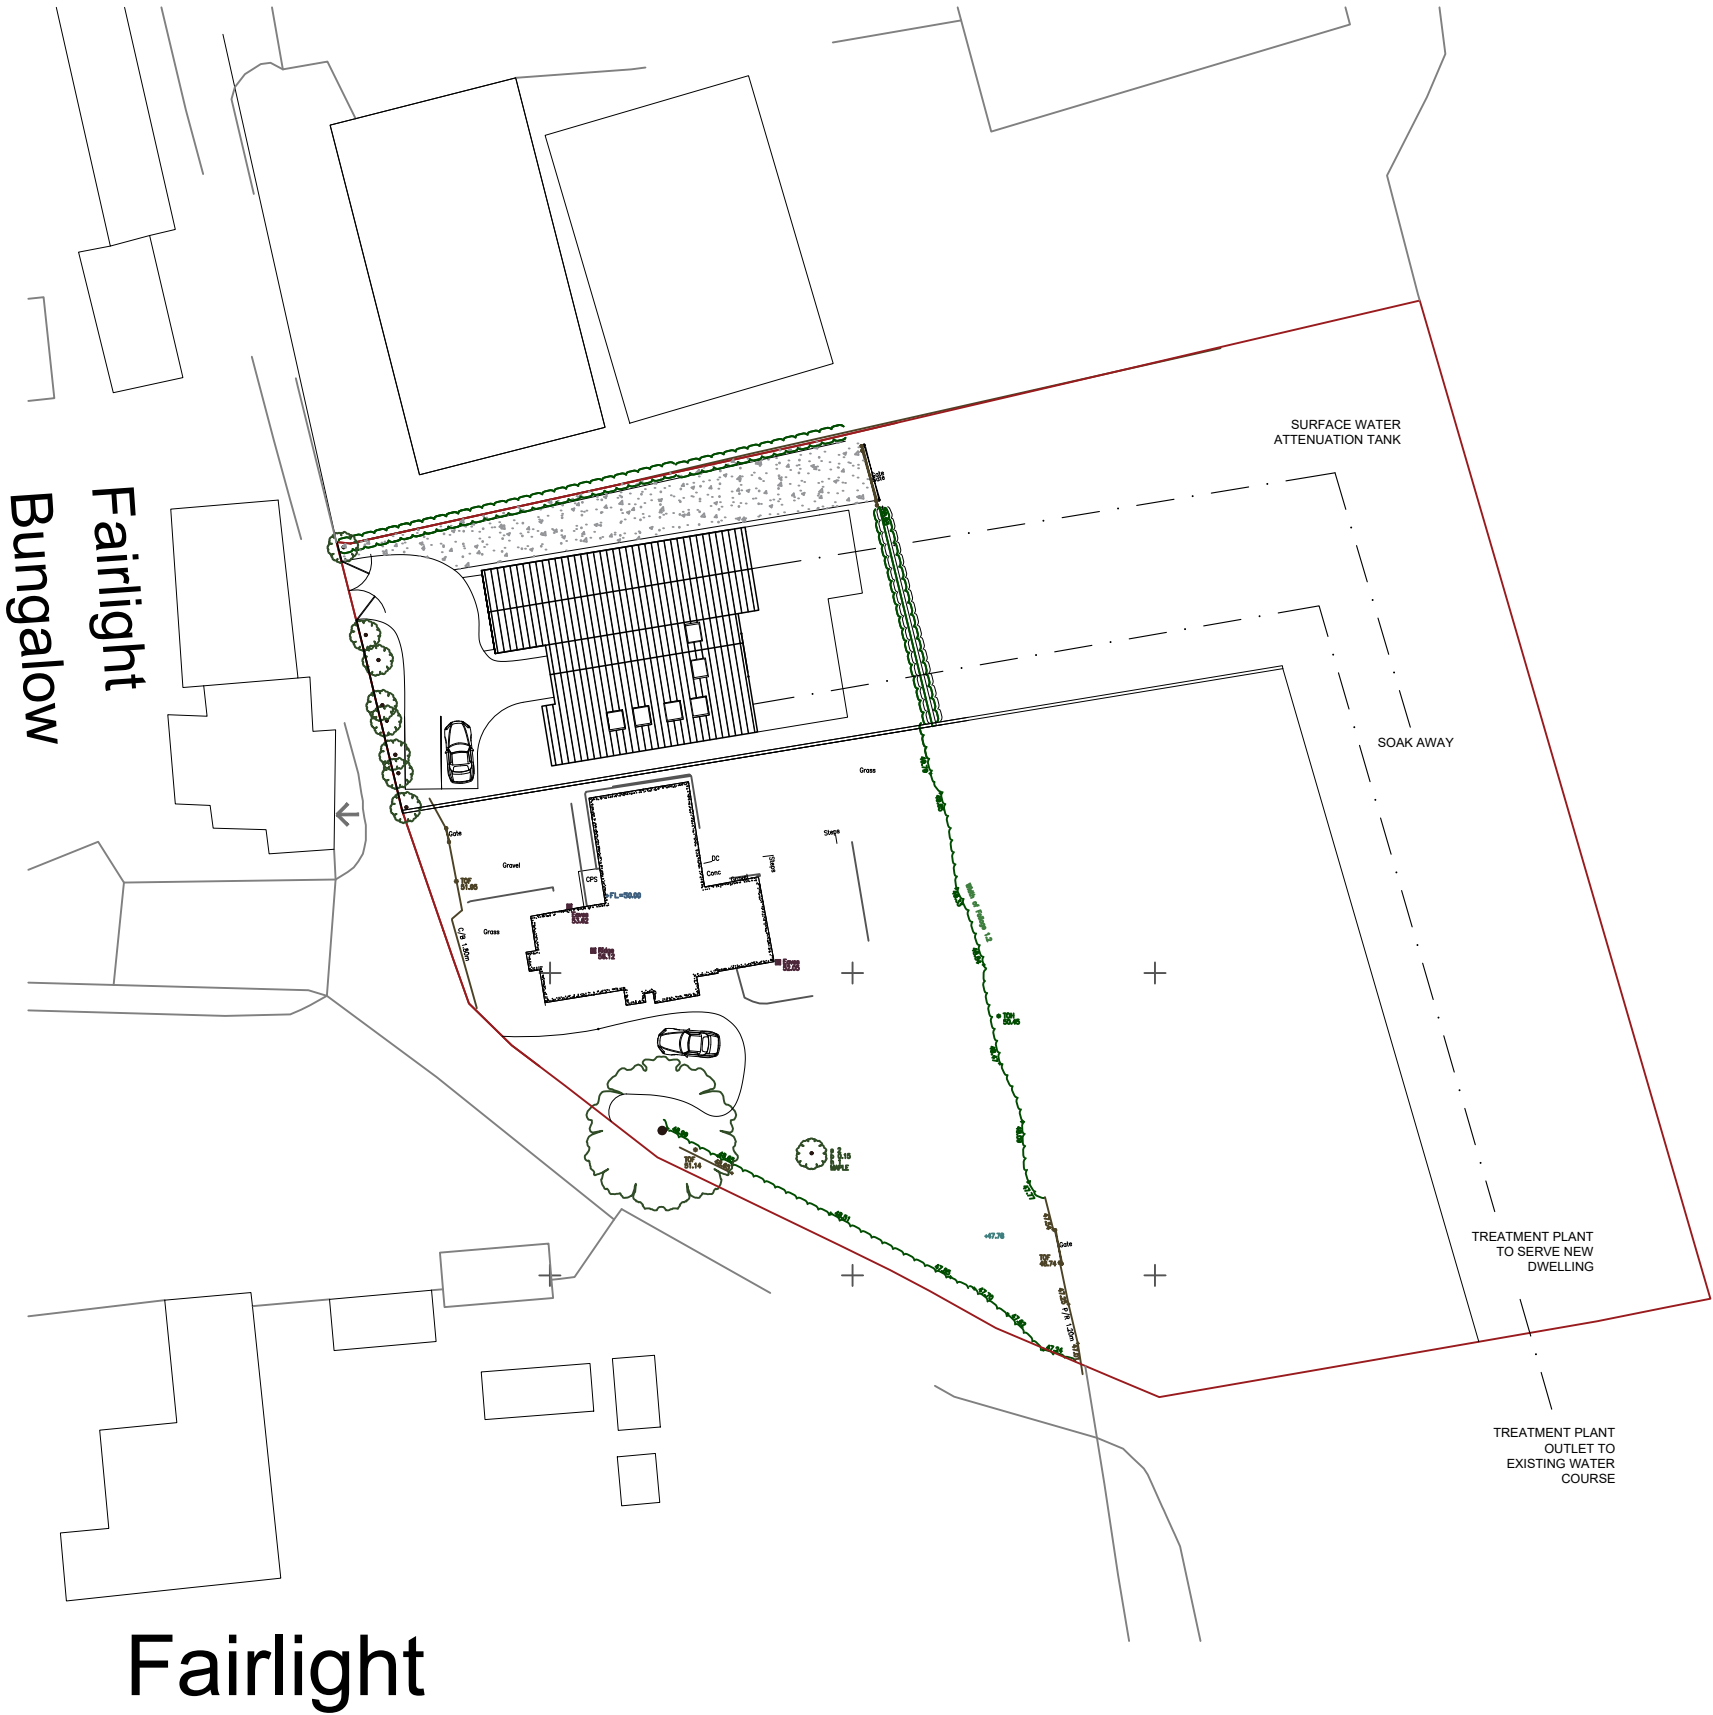

- GENERAL NOTES:**
- 1 - THIS DRAWING IS THE COPYRIGHT OF BENTLEY & CARTER AND IS NOT TO BE REPRODUCED OR TRANSMITTED IN ANY FORM OR BY ANY MEANS WITHOUT PRIOR WRITTEN CONSENT.
 - 2 - Do not scale from this drawing unless for planning purposes. All dimensions shall be taken from the drawing.
 - 3 - All dimensions to be verified on site prior to any works starting and any discrepancies to be reported to Bentley & Carter.
 - 4 - This drawing is intended for planning purposes only. It is not to be used for construction without relevant consultation and specialist drawings.
 - 5 - All works to comply with the relevant British Standards, Codes of Practice and Building Regulations.

PROJECT :
the croft, fairlight farm, holtye road,
east grinstead, west sussex, rh19 3qf

DRAWING :
waste and surface water
proposed

DRAWING STATUS :
planning submission

JOB NO:
jer - 0291

DRAWING NO:
102

SCALE:
as indicated @ A3

DATE:
march 2024

DRAWN BY:
pc

REVISIONS:
none



B+C ARCHITECTURE

t: 07751 878997
e: pc@bandcarchitecture.co.uk
w: www.bandcarchitecture.co.uk