


80 MEADOW LANE
 BURGESS HILL
 WEST SUSSEX

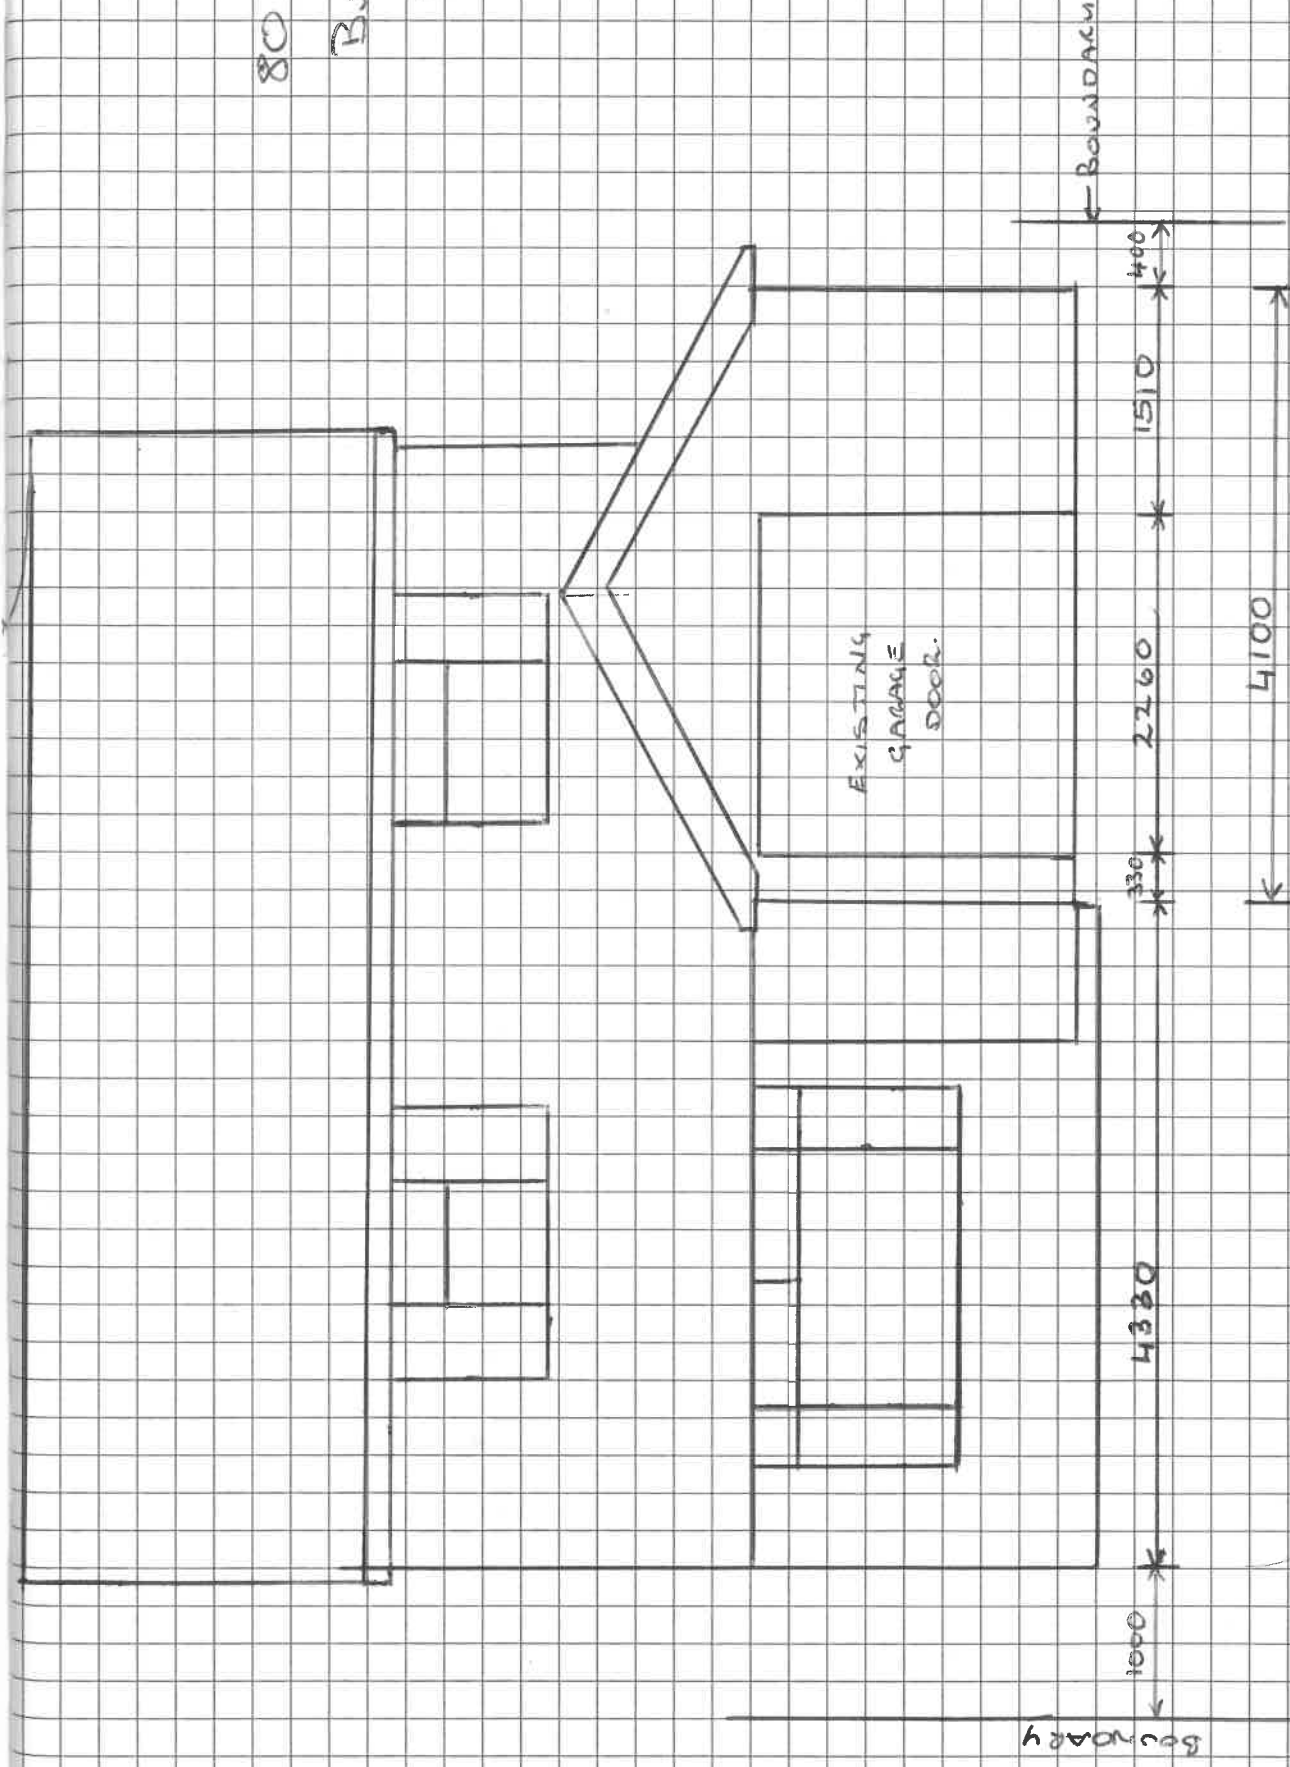

EXISTING EAST ELEVATION SCALE 1:50