


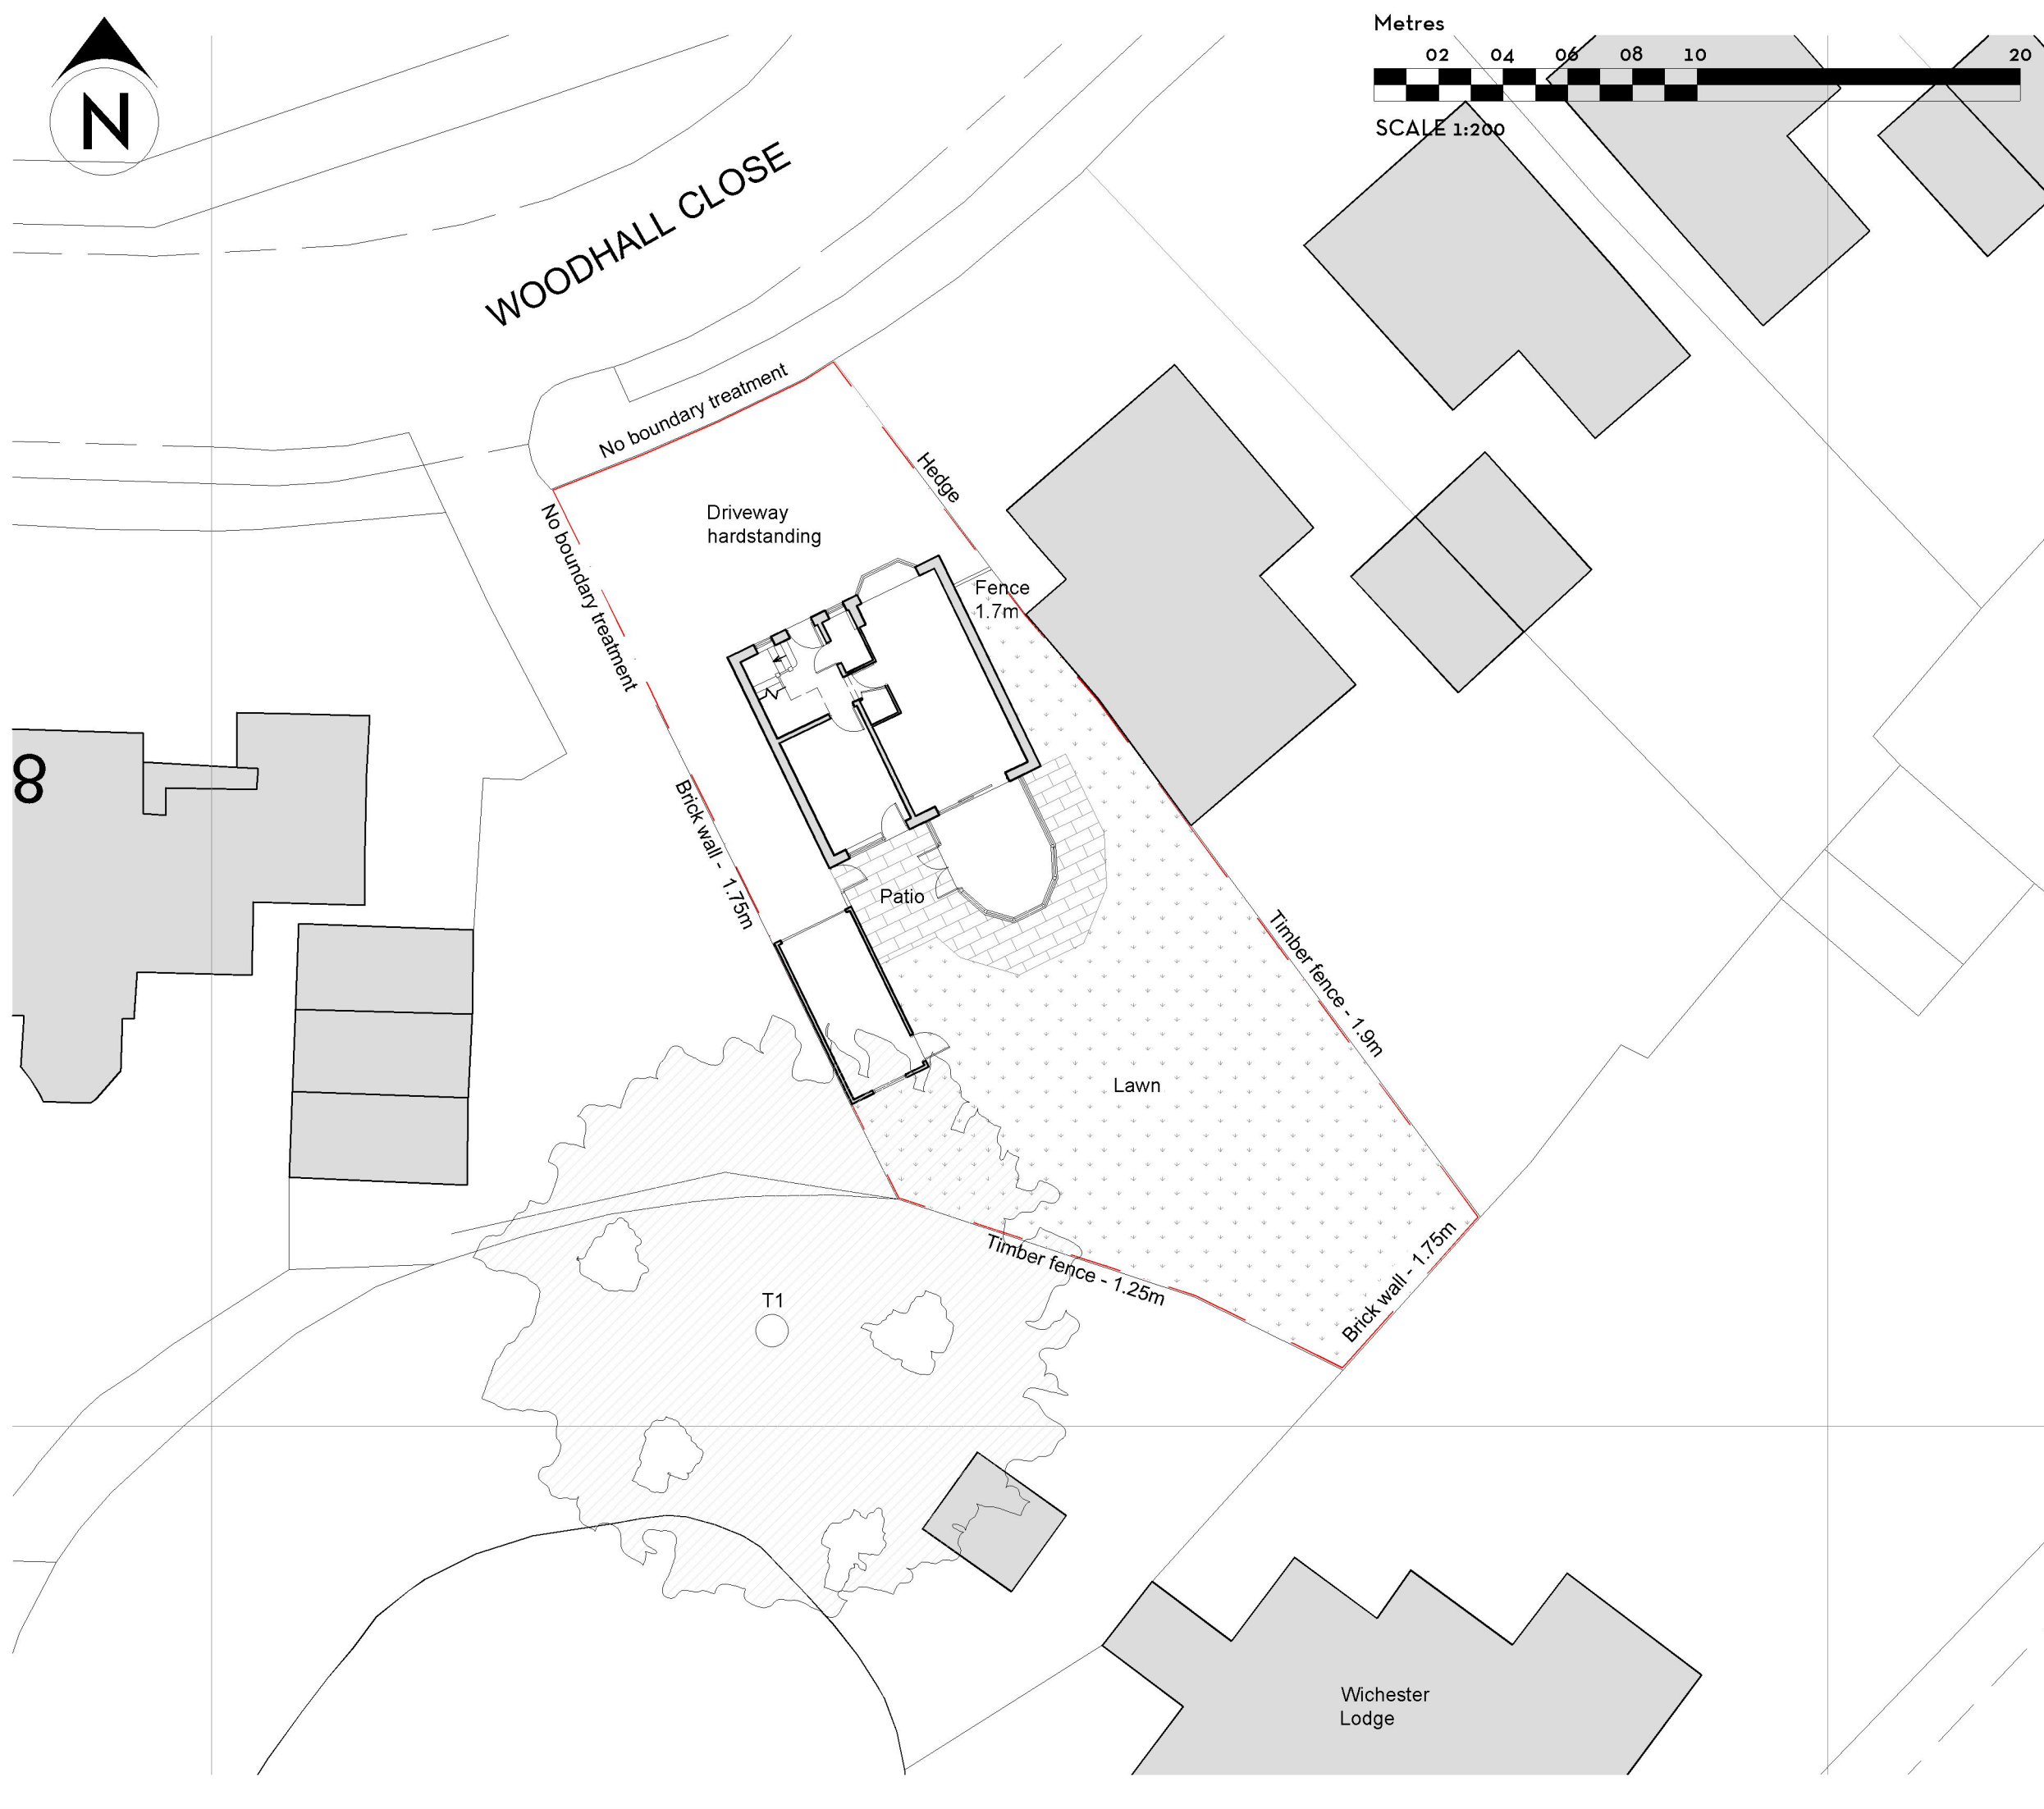

revisions

ref	date	drawn
-	x	x

DESIGN INTENT ONLY NOTES FOR CONSTRUCTION:

1. Dimensions shall be checked and verified prior to work being commenced on site.
2. This drawing is issued for the sole and exclusive use of the named recipient. Distribution to any third party is on the strict understanding that no liability is accepted by KM Architecture for any discrepancies, errors or omissions that may be present and no guarantee is offered as to the accuracy of the information shown.

PLANNING DRAWING

KM ARCHITECTURE CHARTERED ARCHITECT

46 VALEBRIDGE DRIVE
BURGESS HILL
WEST SUSSEX
RH15 0RW

07862 093 254
kelly@kmarchitecture.co.uk
www.kmarchitecture.co.uk

job
**10 WOODHALL CLOSE
CUCKFIELD
WEST SUSSEX
RH17 5HJ**

title
SITE PLAN AS EXISTING

scale	1:200 @ A3	
date	28/07/25	
drawn	KMM	
drawing number	2093_00_02	revision -