


- GENERAL NOTES:**
1. Do not scale from this drawing. Use figured dimensions only. Contractor to check dimensions on site prior to construction and notify CA of any discrepancy.
 2. This drawing is to be read in conjunction with all other relevant contract drawings, specifications & Schedules.
 3. If in doubt: Ask
 4. Martin Ashley Architects shall be notified in writing of any discrepancies.

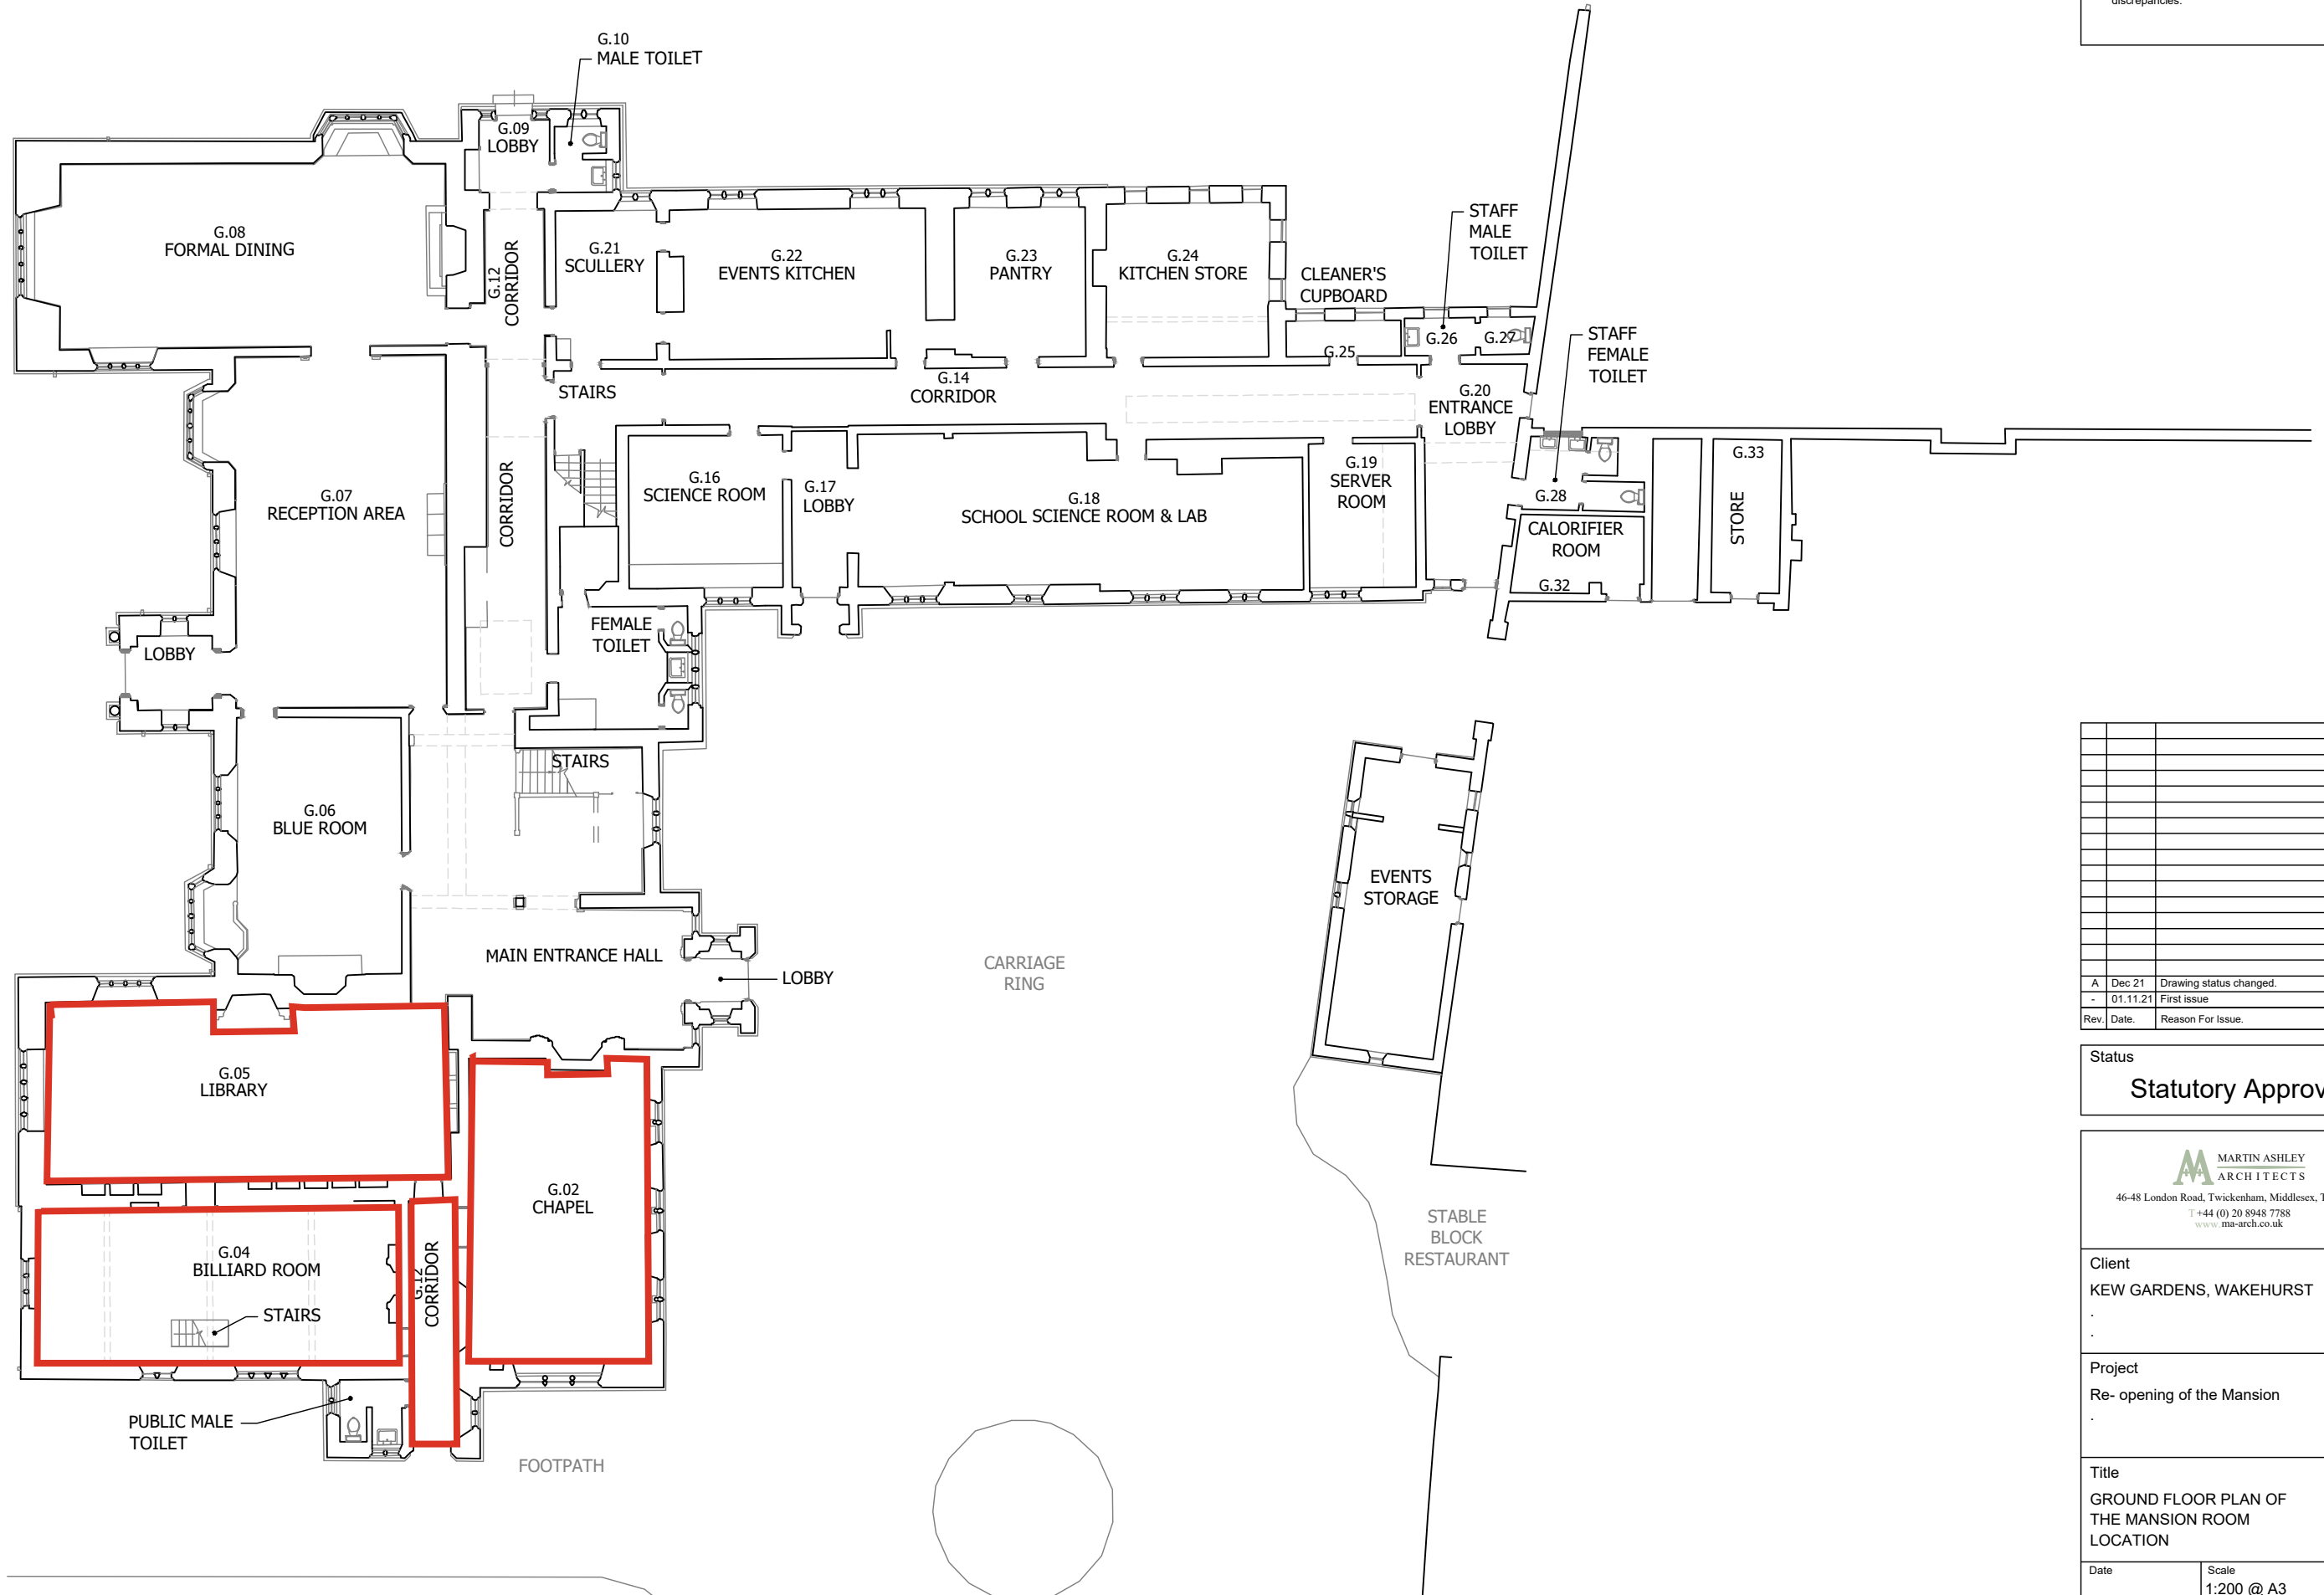

GROUND FLOOR PLAN

Room Location, 1:200

A	Dec 21	Drawing status changed.	AH
-	01.11.21	First issue	AH
Rev.	Date.	Reason For Issue.	Chk.

Status	Statutory Approval
--------	--------------------

 **MARTIN ASHLEY**
ARCHITECTS

46-48 London Road, Twickenham, Middlesex, TW1 3RJ
T +44 (0) 20 8948 7788
www.ma-arch.co.uk

Client
KEW GARDENS, WAKEHURST
.

Project
Re- opening of the Mansion

Title	GROUND FLOOR PLAN OF THE MANSION ROOM LOCATION
-------	--

Date	Scale 1:200 @ A3
Checked By	Drawn By

Drawing Number
2280-01/00/04

Revision
B