





SIDE ELEVATION
PROPOSED

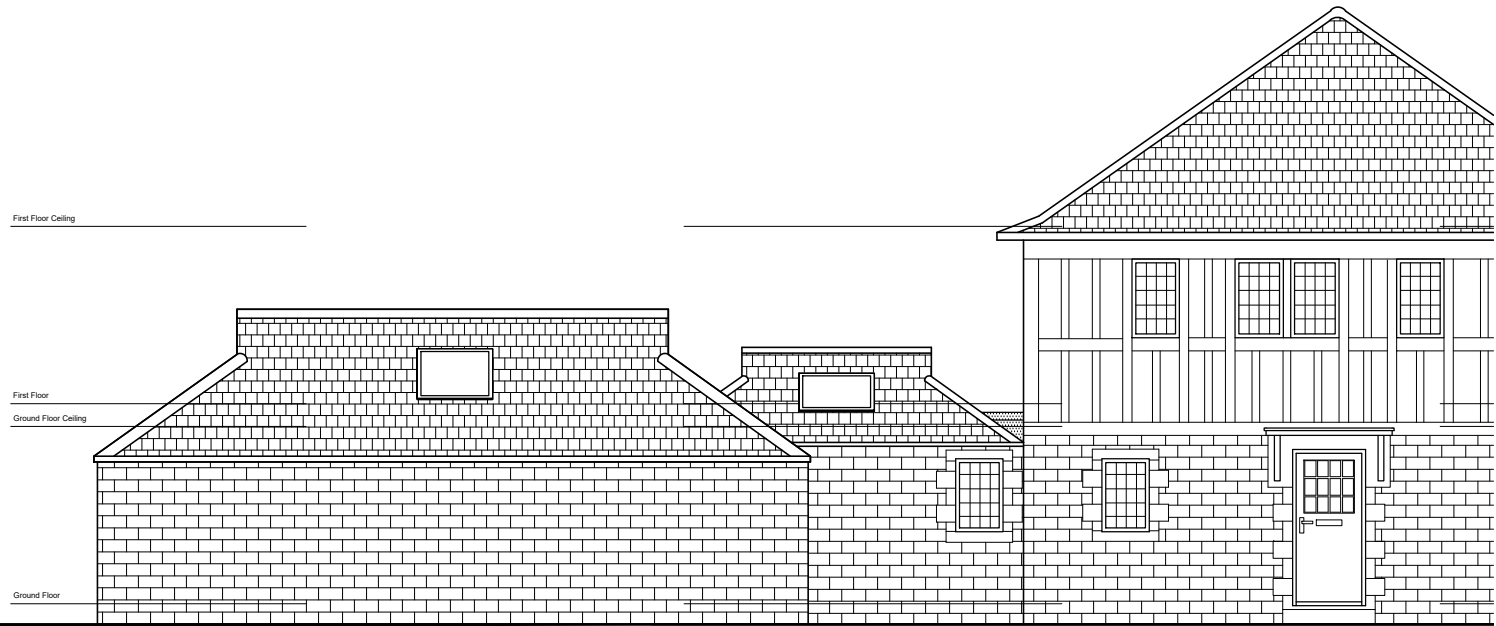

FRONT ELEVATION
PROPOSED

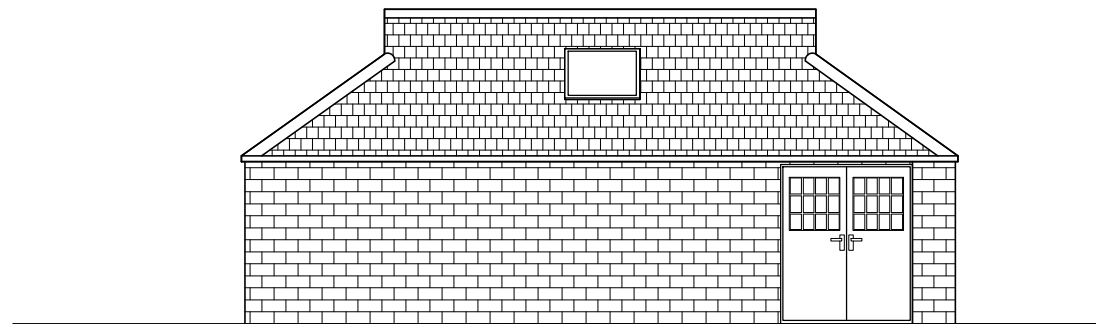

GARAGE SIDE ELEVATION
PROPOSED



REAR ELEVATION
PROPOSED



Rev	Description	By	Date
-----	-------------	----	------

MBA
MIKE BLISS ARCHITECTURE
3 High Street East Grinstead RH19 3AF
T: 01883 717237 M: 07768 156406
E: mike@mikeblissarchitecture.co.uk
www.mikeblissarchitecture.co.uk

Client	Mr & Mrs Gardner	
Project	9 Newstone Cottages Turners Hill	
Drawing	Elevation as proposed New garage	
DWG No	230/001/P/211	
Drawn MRB	Scale 1/100@A3	Date Sept 2022