


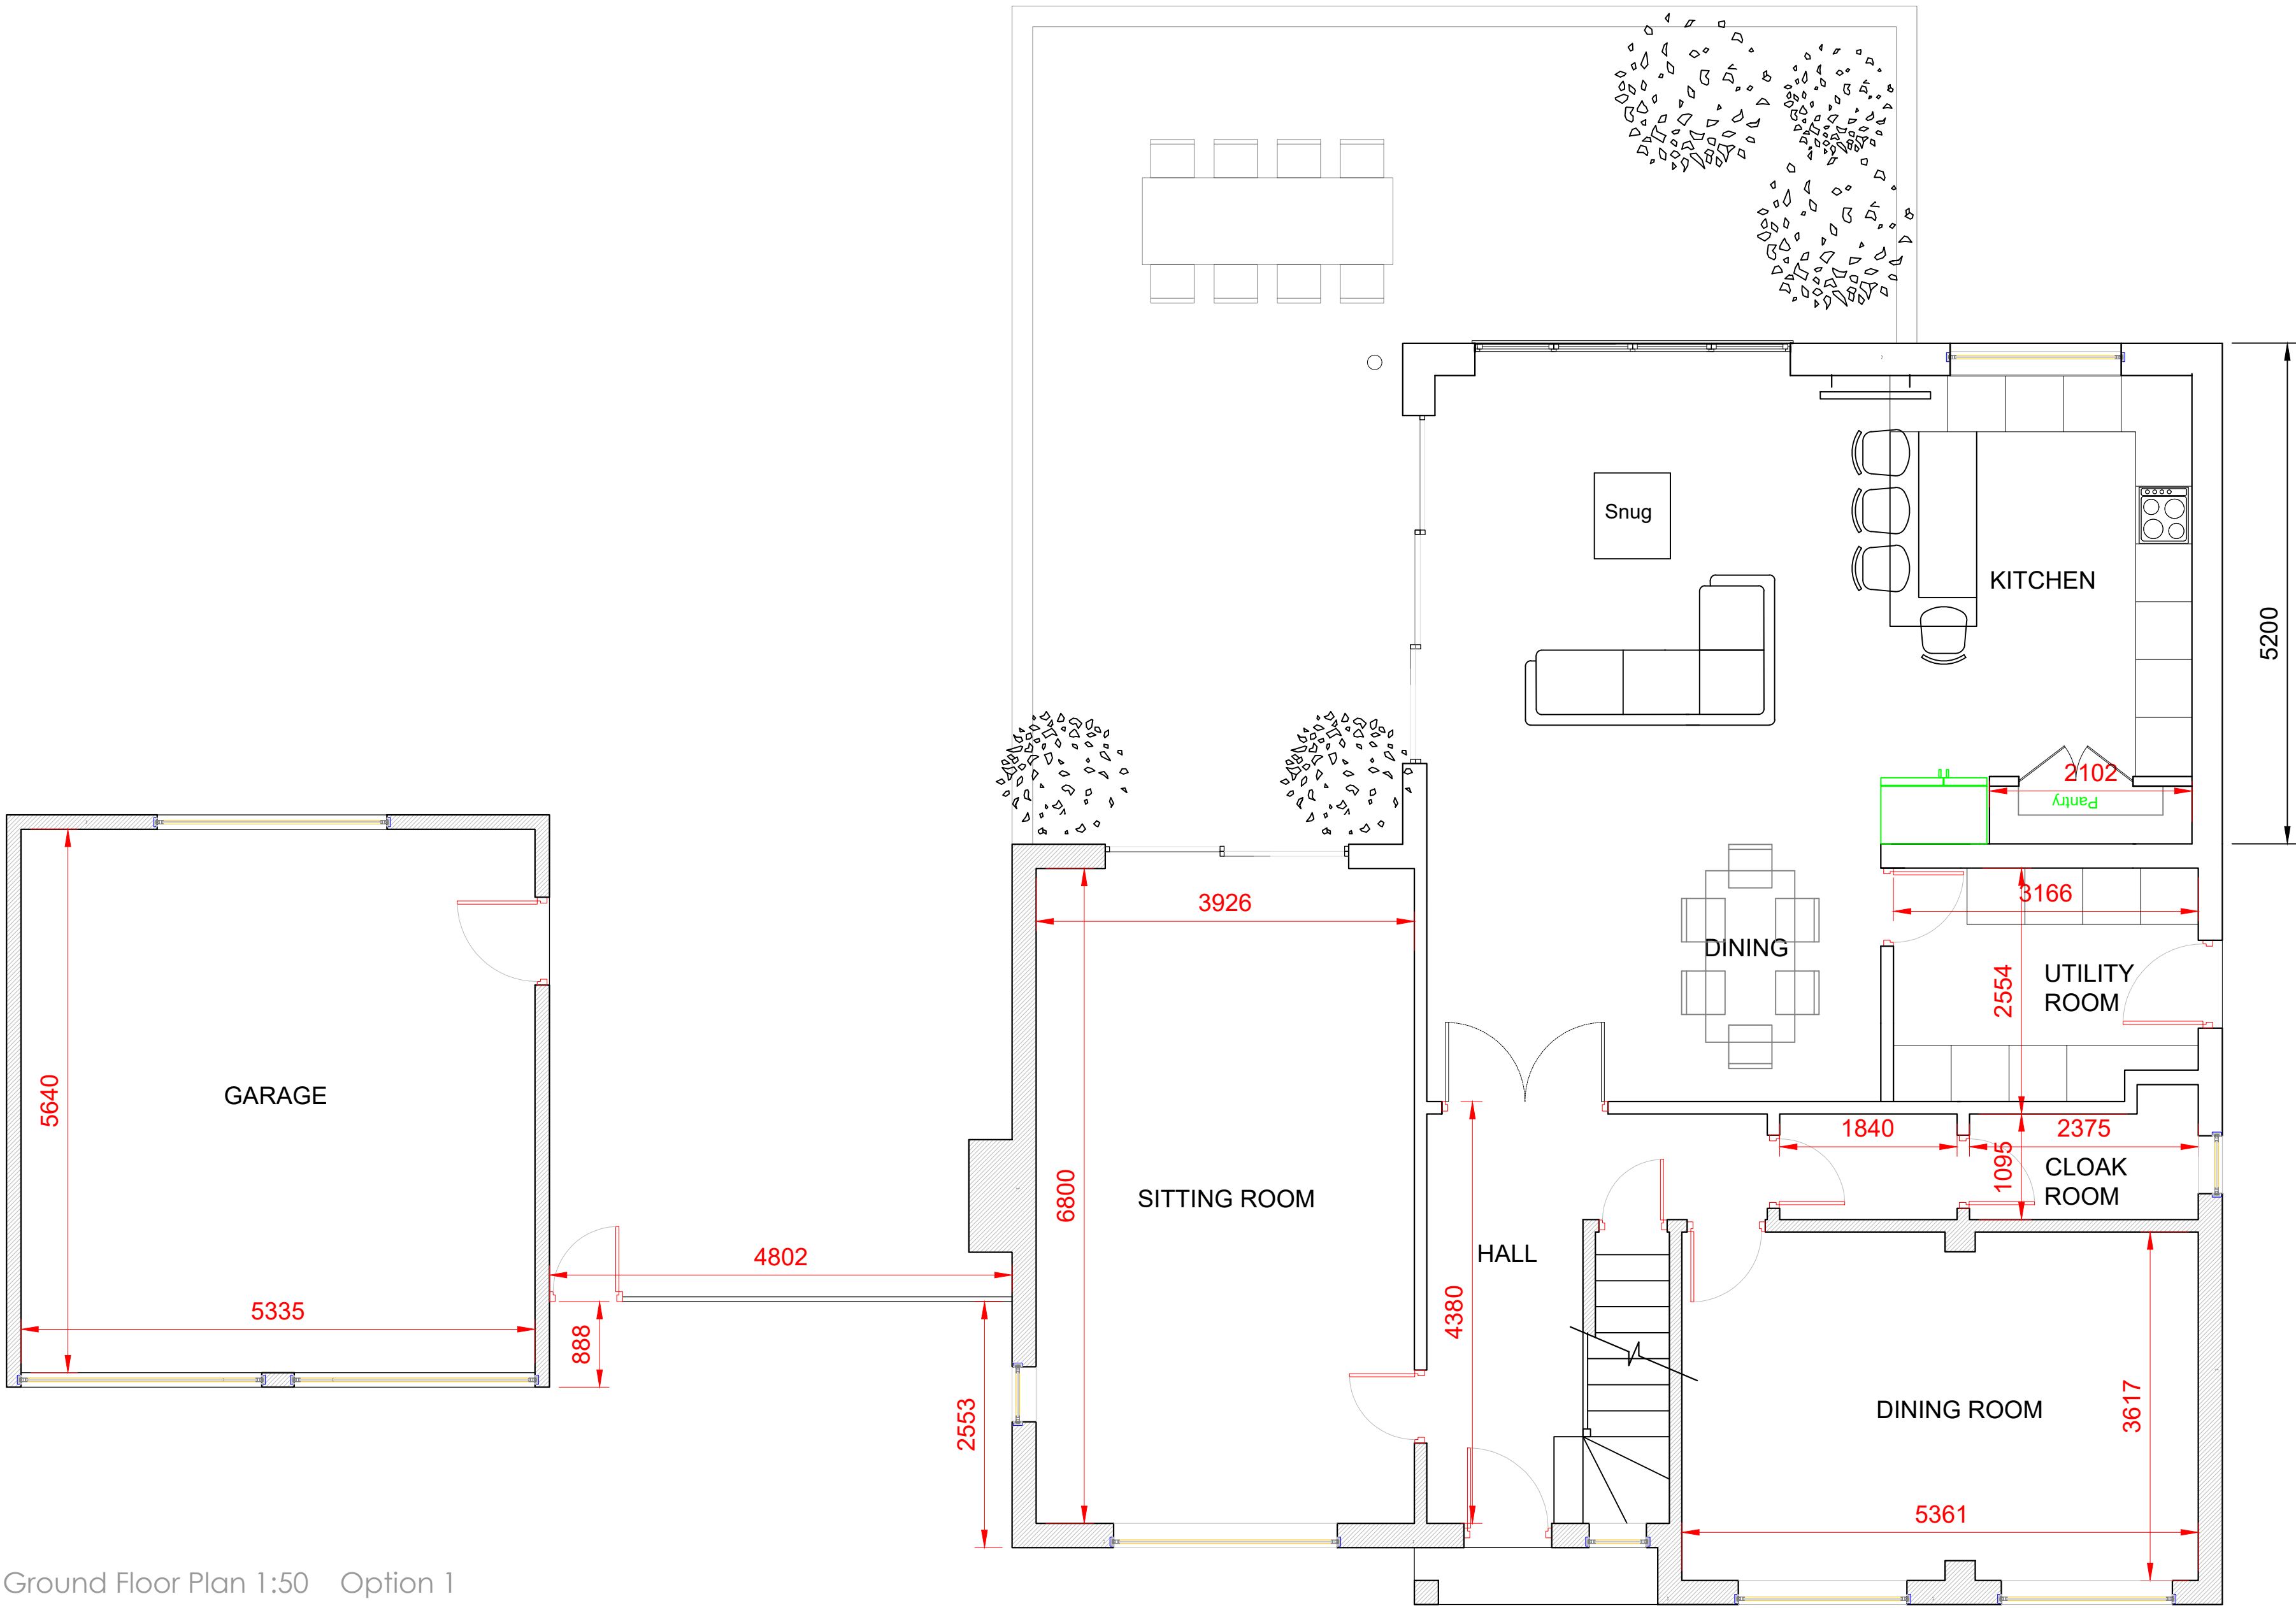

Ground Floor Plan 1:50 Option 1

SKETCH
DRAWING

NOTES:

- ~ Copyright of this drawing remains the property of Buchan Rum Architects Limited and should not be reproduced in full or parts or re-issued without written permission from Buchan Rum Architects
- ~ These drawings must be read in conjunction with the structural engineers drawings & details, and with all other consultants, sub-contractor and specialist's drawings & details.
- ~ All dimensions are in millimetres, unless stated otherwise.
- ~ All goods materials workmanship to conform with current building regulations BBS and COP's.
- ~ All dimensions must be checked on site, and any discrepancies verified with the architect.
- ~ Do not scale from the drawing
- ~ Any discrepancies between the drawings, details and specification must be reported to the architect immediately before work is put in hand.
- ~ All works to be carried out in full accordance with current Building Regulations, British Standards and all Health & Safety Regulations
- ~ If in doubt please ask.

rev.	date	comment
Client		
Site address		
1 The Dell, Haywards Heath West Sussex RH16 1JG		
Job Title		
Extension and refurbishment		
Proposed Ground Floor Plan Option 1		
BUCHAN RUM 9 SAVILL ROAD LINDFIELD WEST SUSSEX RH162NY E : info@buchanrumarchitecture.co.uk		
Scale	Size	A1
1:50	1:50	BR
Drawing number	Rev	
25_001_PL_100	01	