




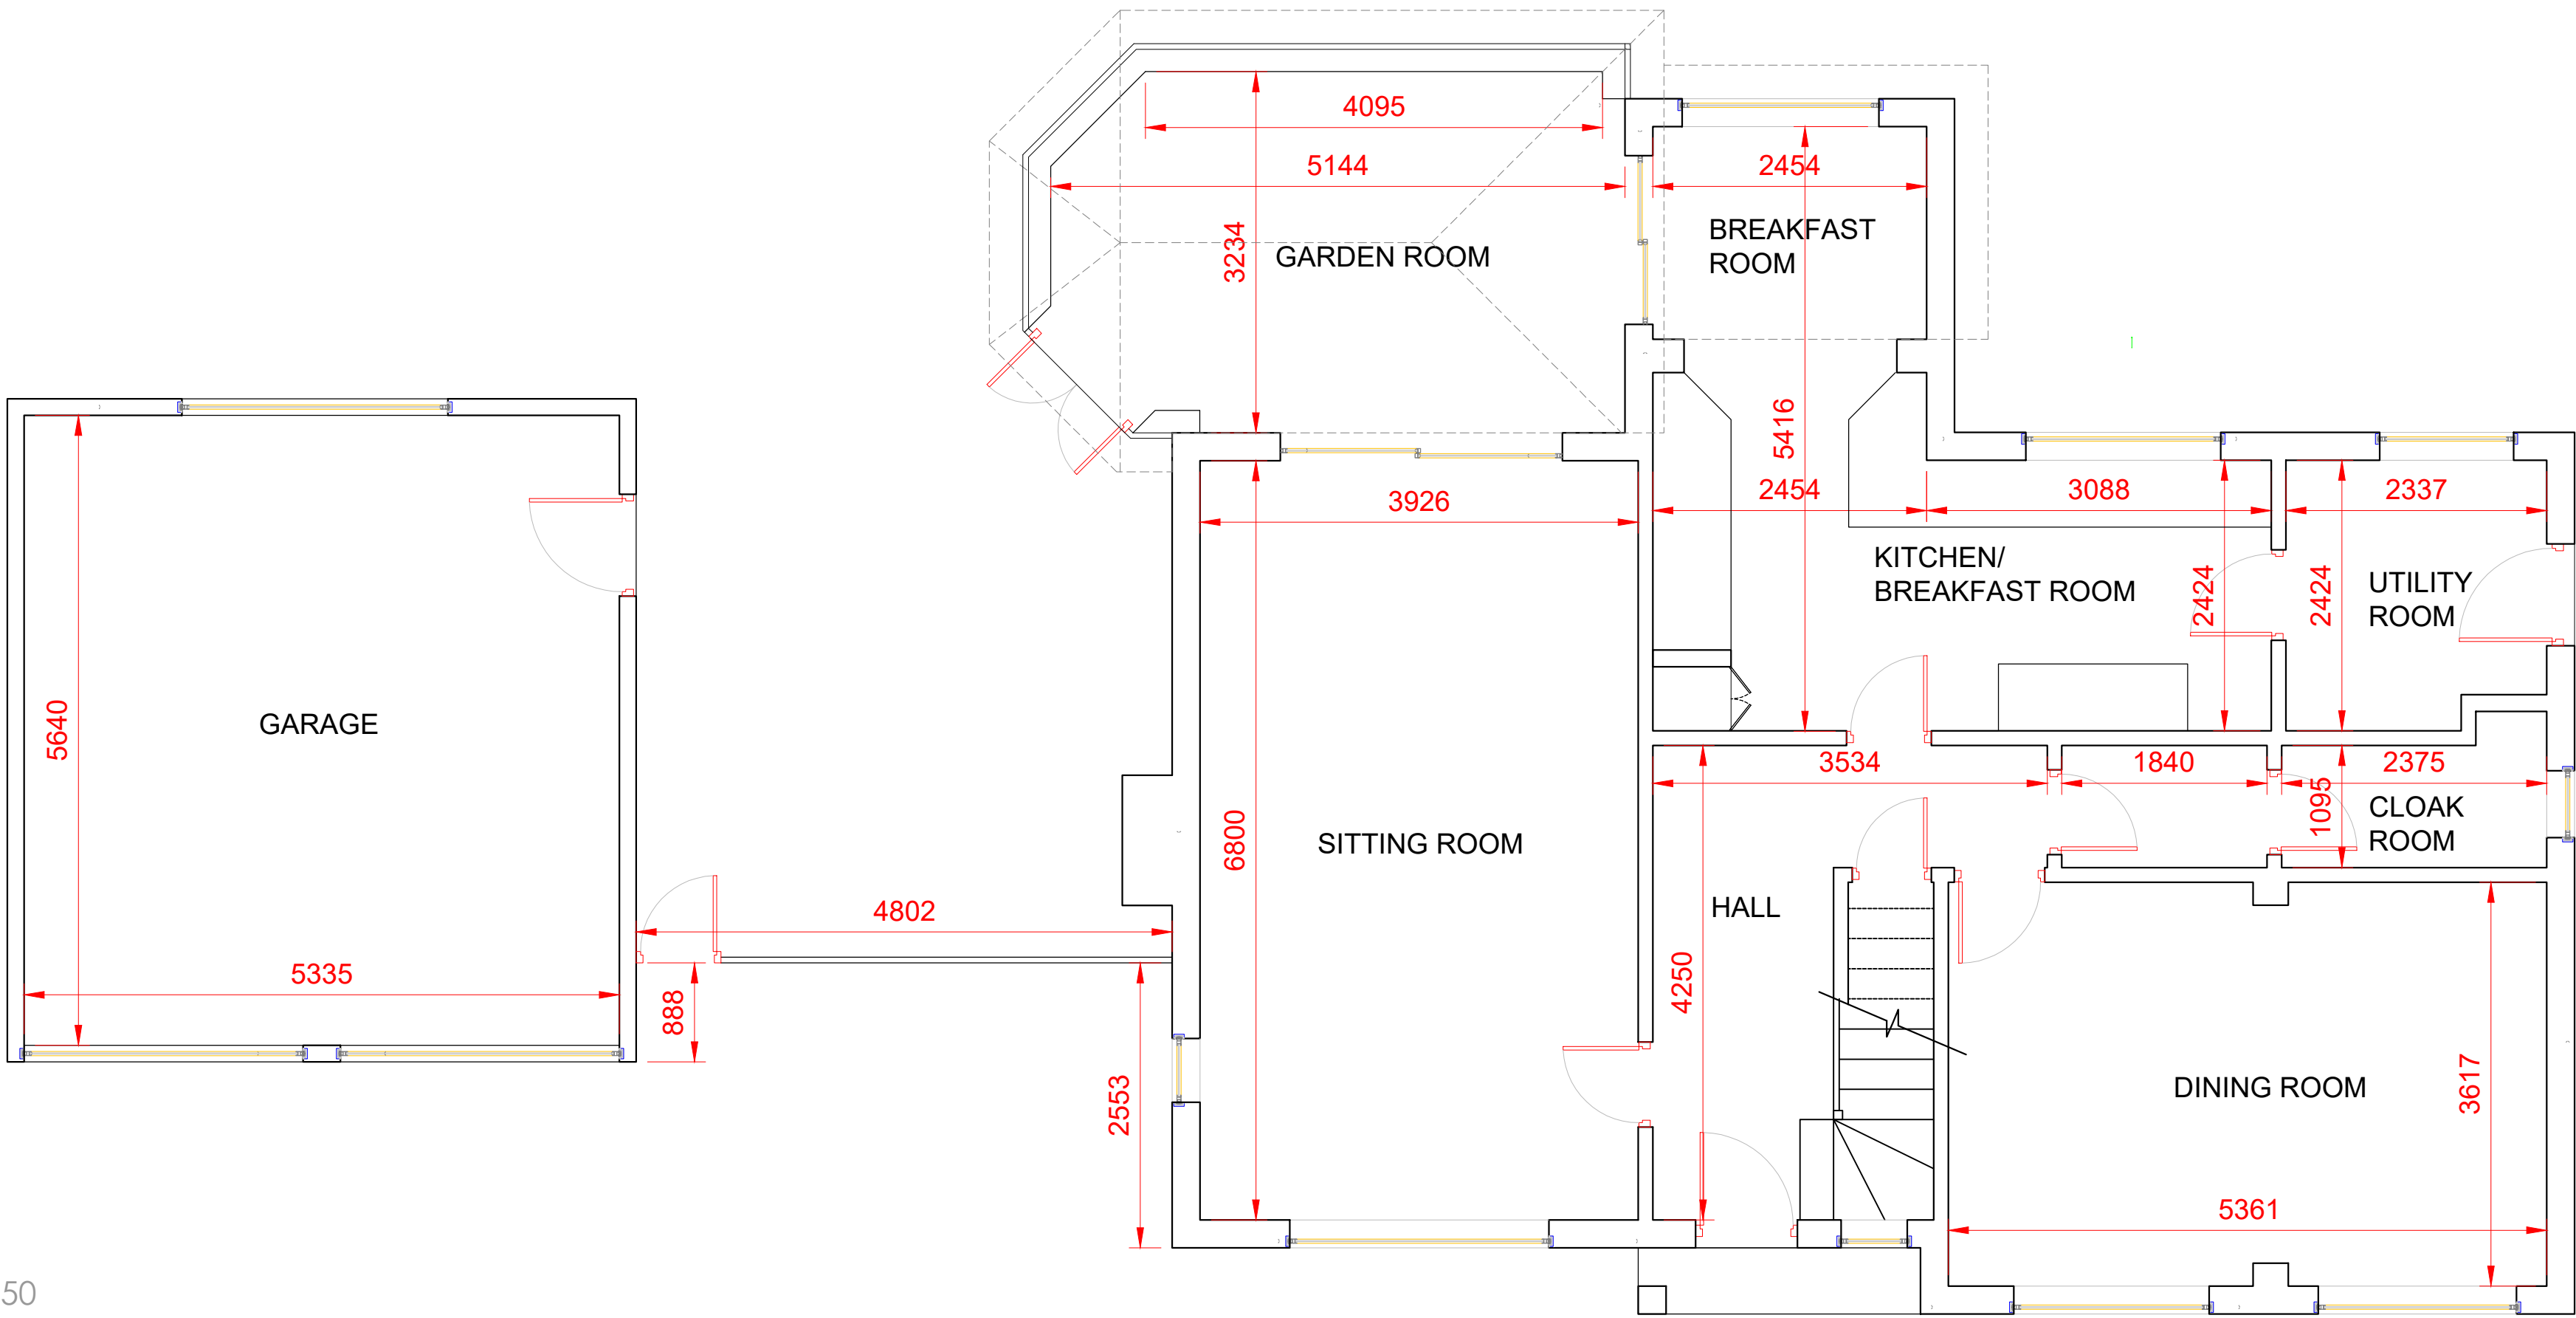

Existing Ground Floor Plan 1:50

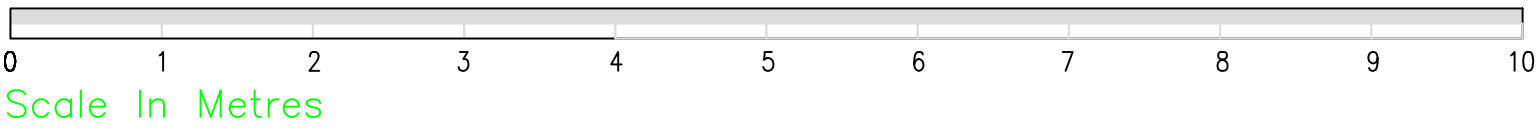

Existing First Floor Plan 1:50

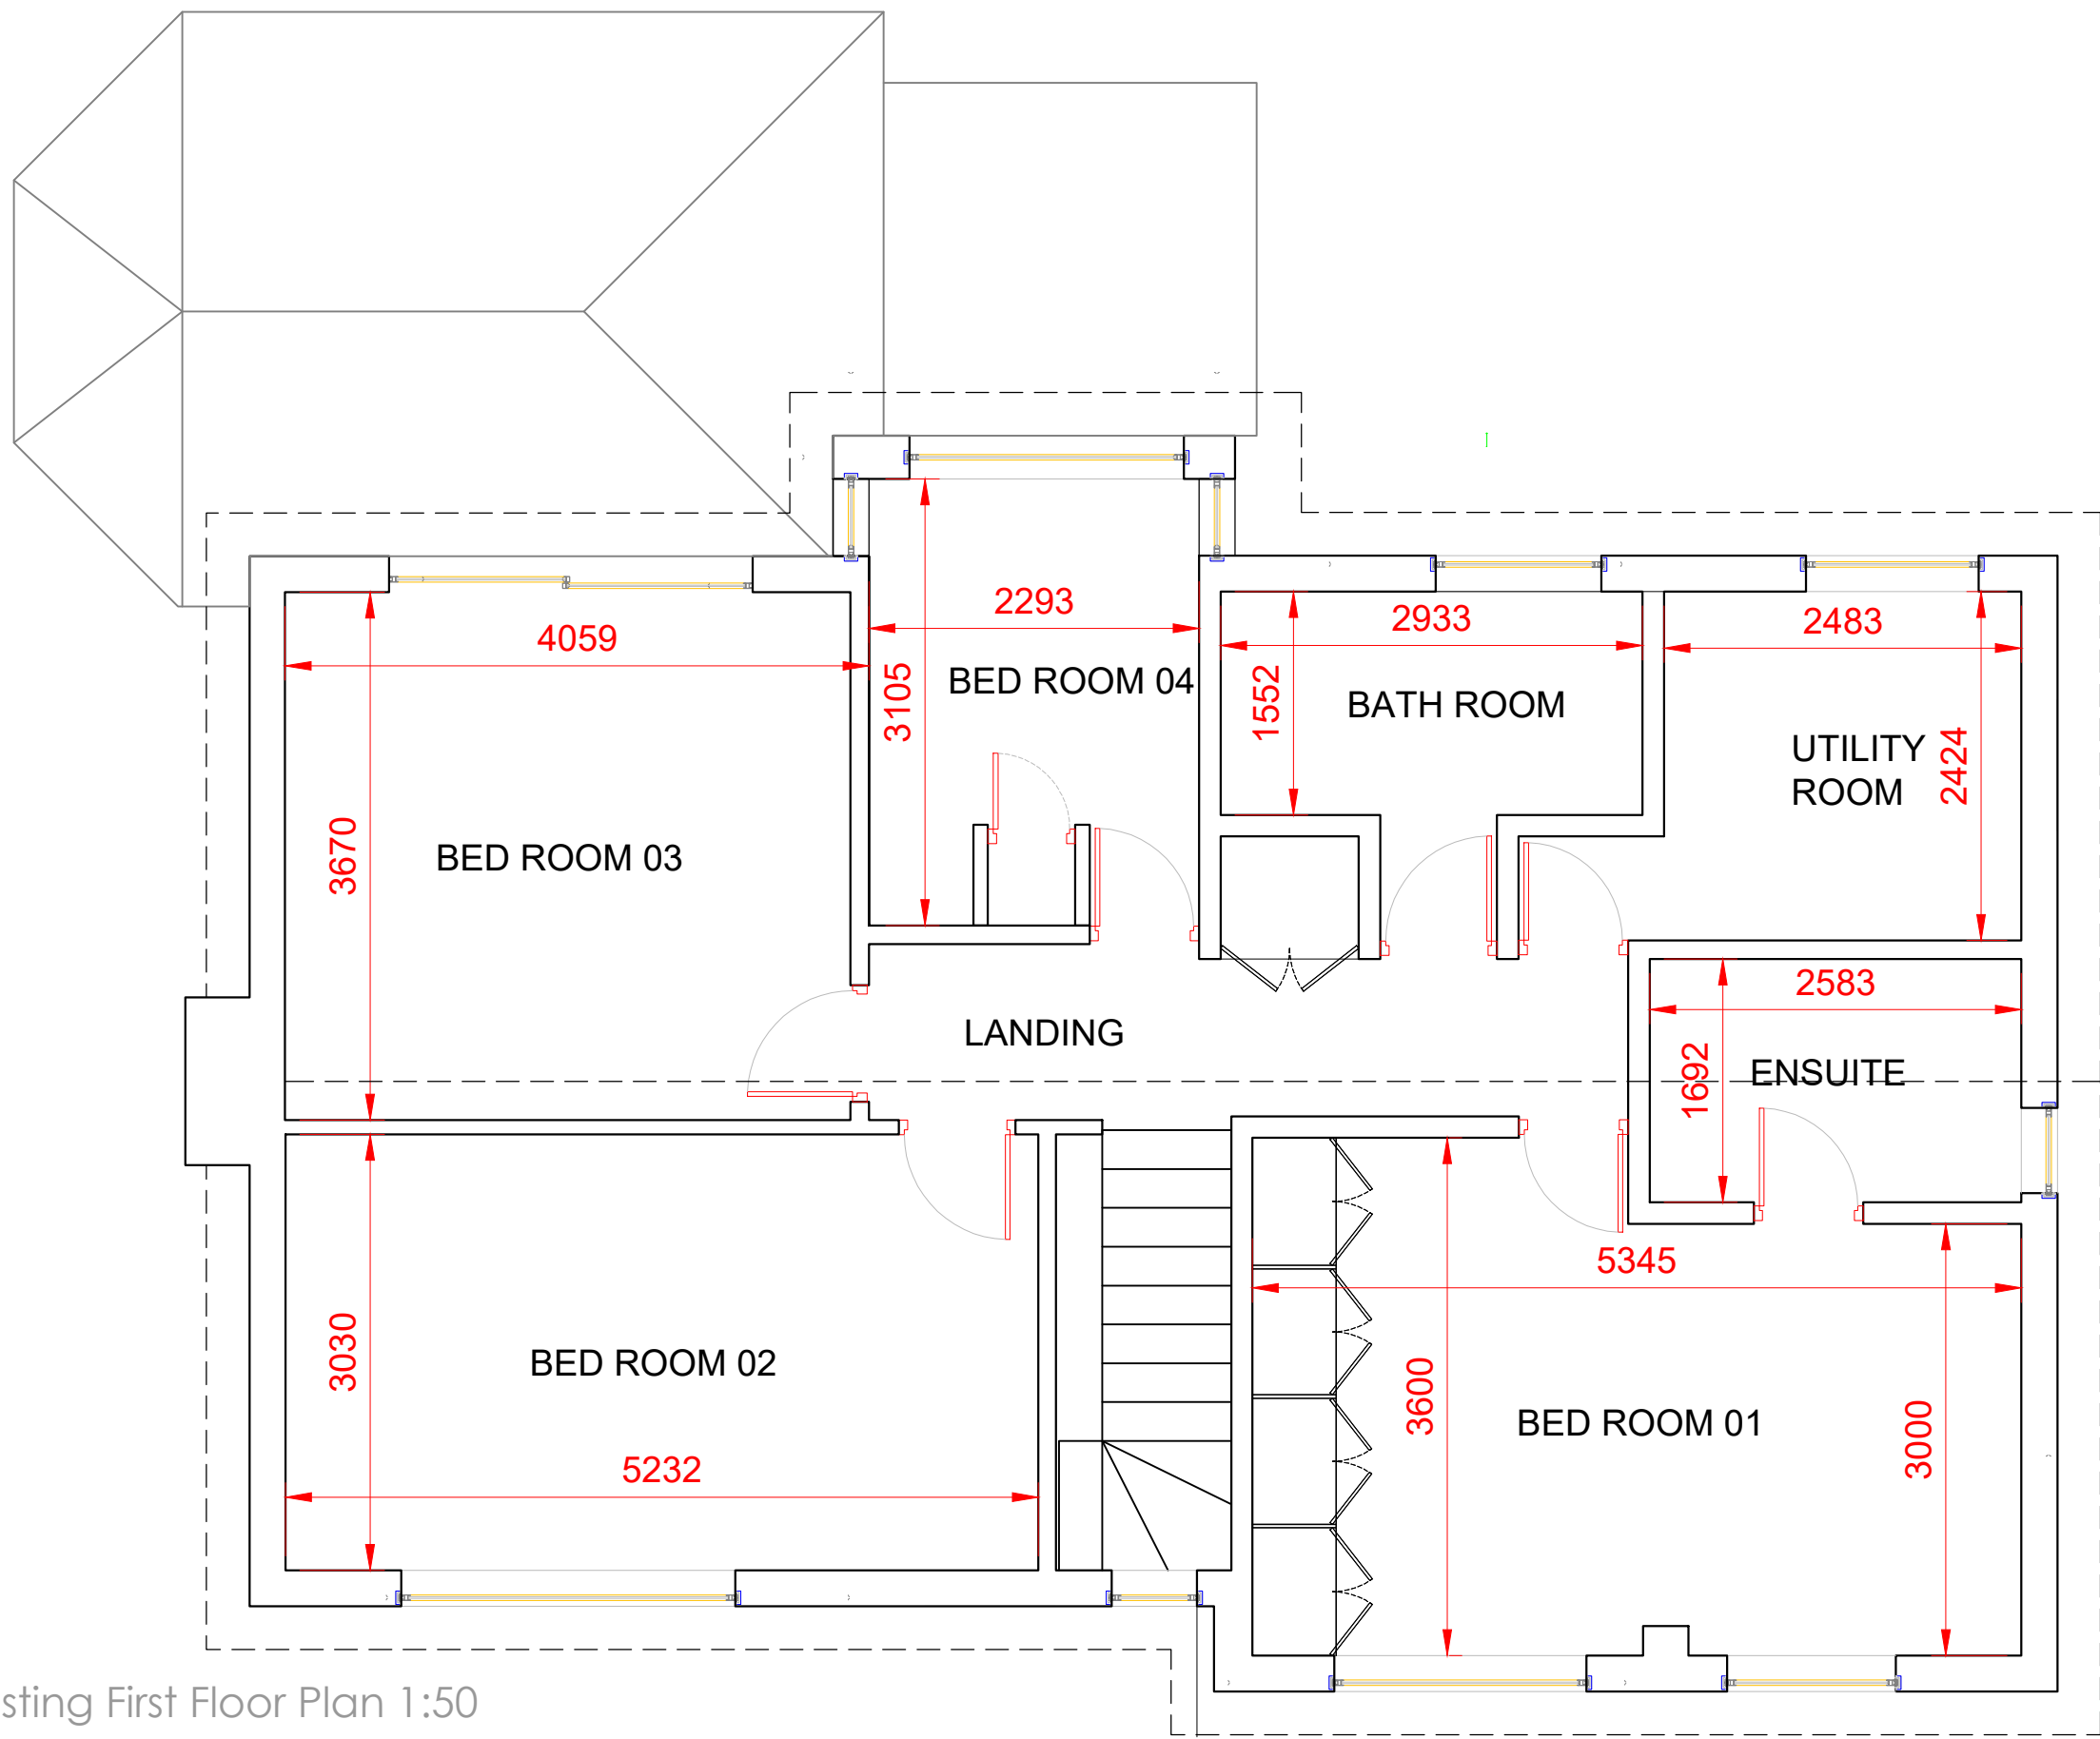

Existing Roof Plan 1:50

SKETCH DRAWING		
NOTES:		
- Copyright of this drawing remains the property of Buchanan Rum Architects Limited and should not be reproduced in full or parts or re-issued without written permission from Buchanan Rum Architects		
- These drawings must be read in conjunction with the structural engineers drawings & details, and with all other consultants, sub-contractor and specialist drawings & details.		
- All dimensions are in millimetres, unless stated otherwise.		
- All goods materials workmanship to conform with current building regulations BBS and COP's.		
- All dimensions must be checked on site, and any discrepancies verified with the architect.		
- Do not scale from the drawing		
- Any discrepancies between the drawings, details and specification must be reported to the architect immediately before work is put in hand.		
- All works to be carried out in full accordance with current Building Regulations, British Standards and all Health & Safety Regulations		
- If in doubt please ask.		
rev.	date	comment
Client		
Site address		
1 The Dell, Haywards Heath West Sussex RH16 1JG		
Job Title		
Extension and refurbishment		
Existing Plans		
BUCHAN RUM		
9 SAVILL ROAD LINDFIELD WEST SUSSEX RH162NY		
E : info@buchanrumarchitecture.co.uk		
Scale	1:50	Size A1
Drawn by	BR	Rev
Drawing number	25_001_PL_010	