



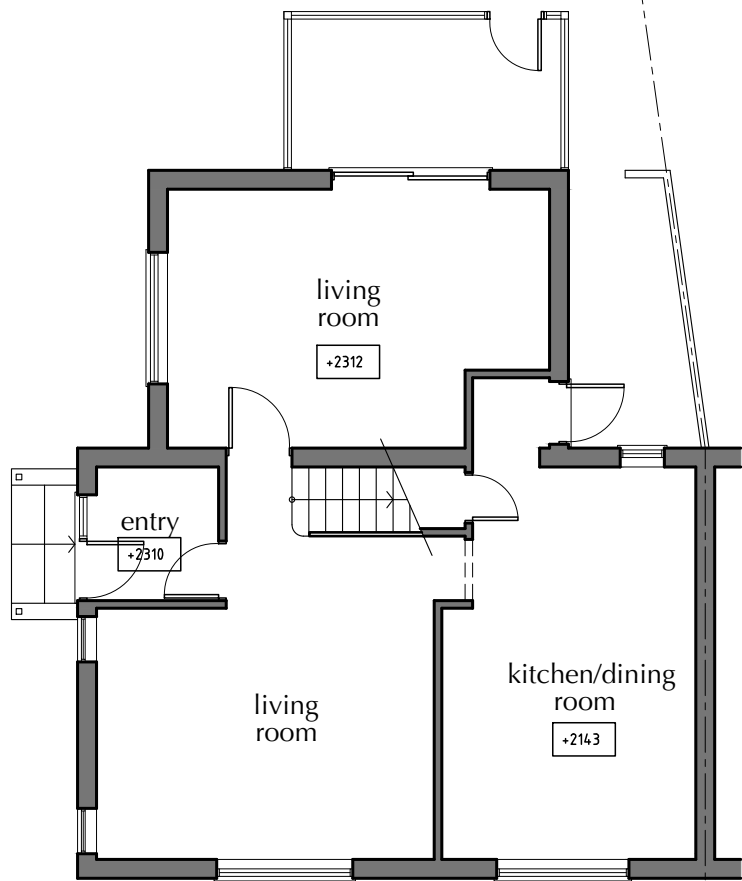


1 ground floor plan as existing
scale 1:100



scale 1:100@A3

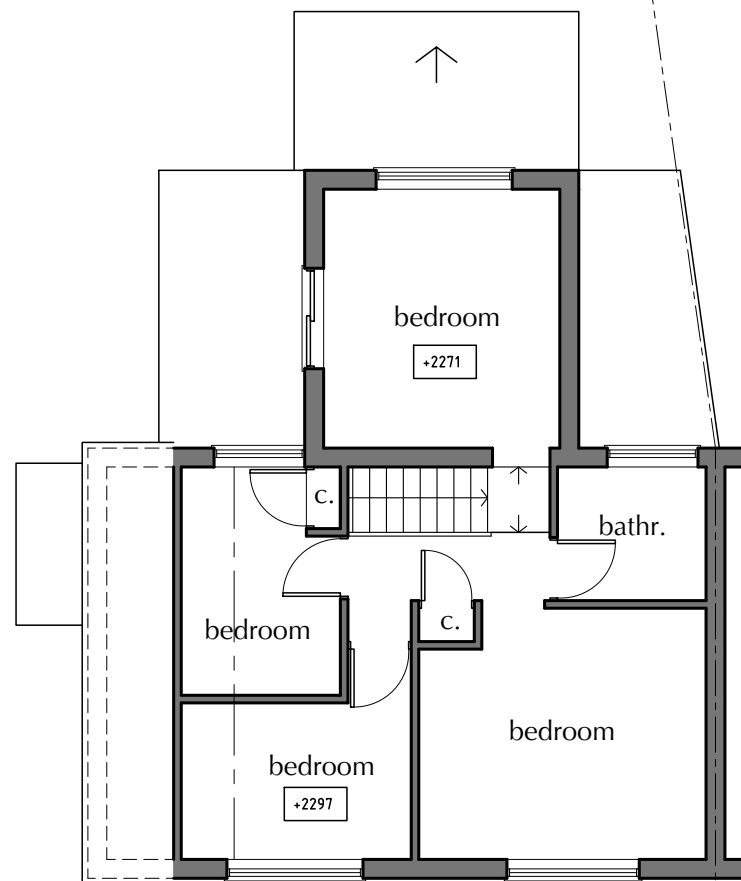

2 first floor plan as existing
scale 1:100

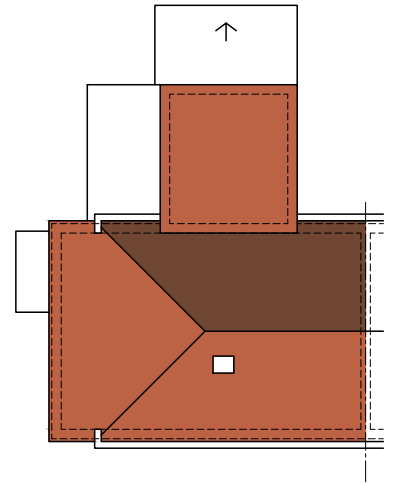

3 roof plan as existing
scale 1:200



scale 1:200@A3

planning

This drawing is to be used for planning purposes only.

project
65 PENN CRESCENT
HAYWARDS HEATH RH16 3HP

drawing title
PLANS AS EXISTING

G D ARCHITECTS

MADDISON HOUSE 226 HIGH STREET CROYDON CR9 1DF
TEL: 020 8405 9782
E: studio@gd-architects.com

Scale 1:100 AT A3		Project no. 02257	
Date OCT '24		Drawing number 2257_P02	
By GD	CAD filename GA.DWG.2257	Rev © gdarchitects	