




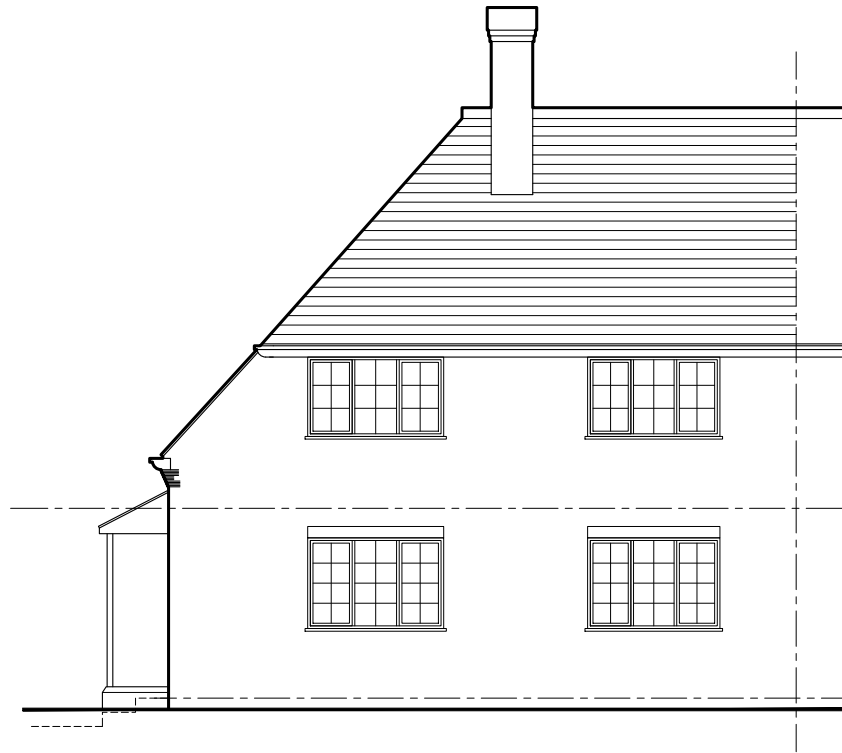


1 front elevation as existing
scale 1:100

 

scale 1:100@A3

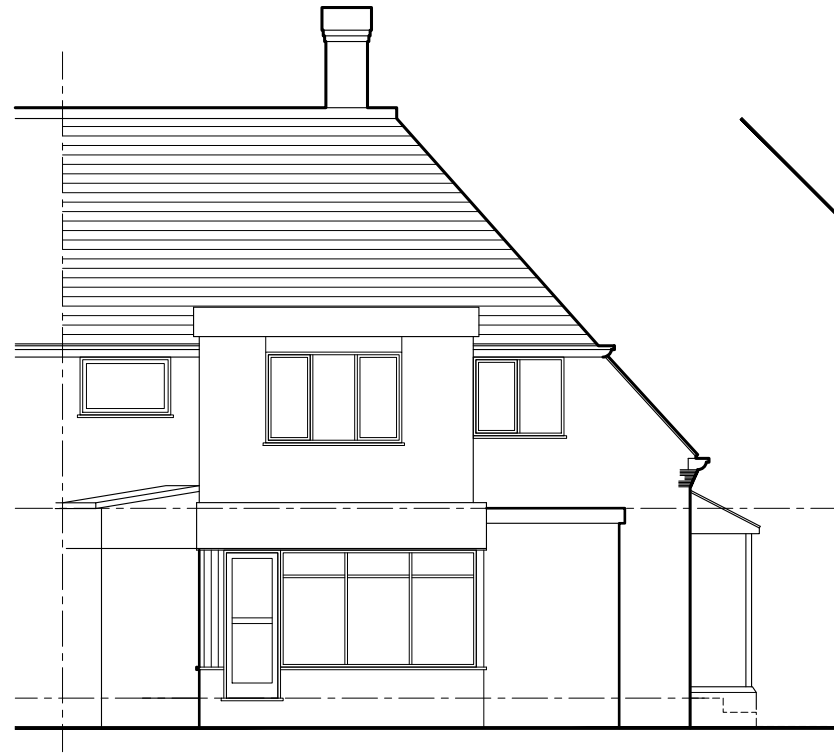


2 back elevation as existing
scale 1:100

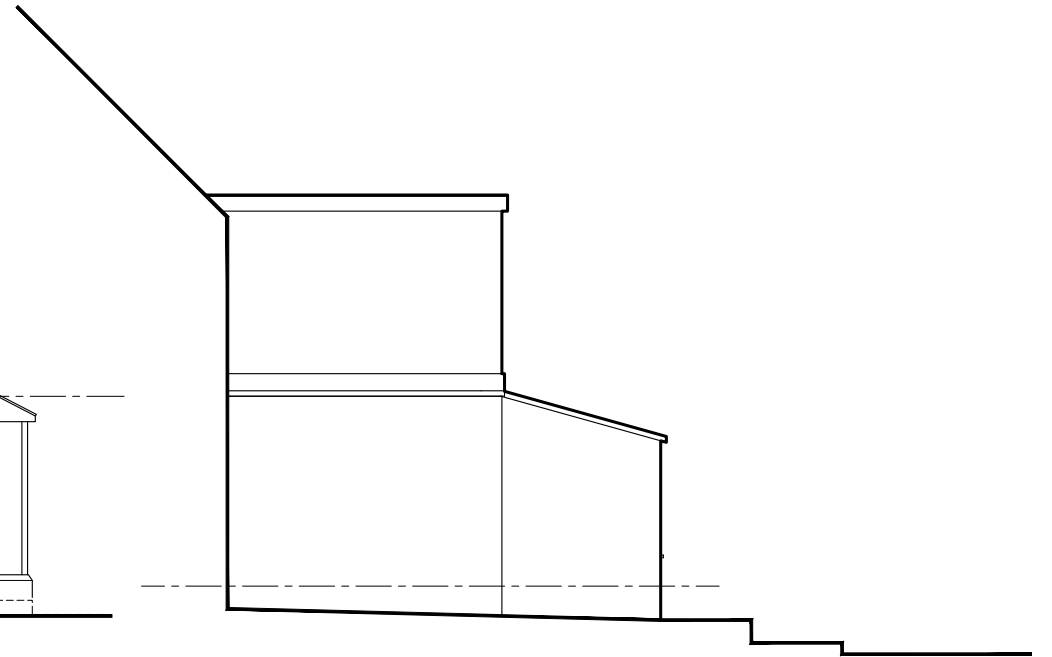

3 side elevation as existing
scale 1:100



4 side elevation as existing
scale 1:100

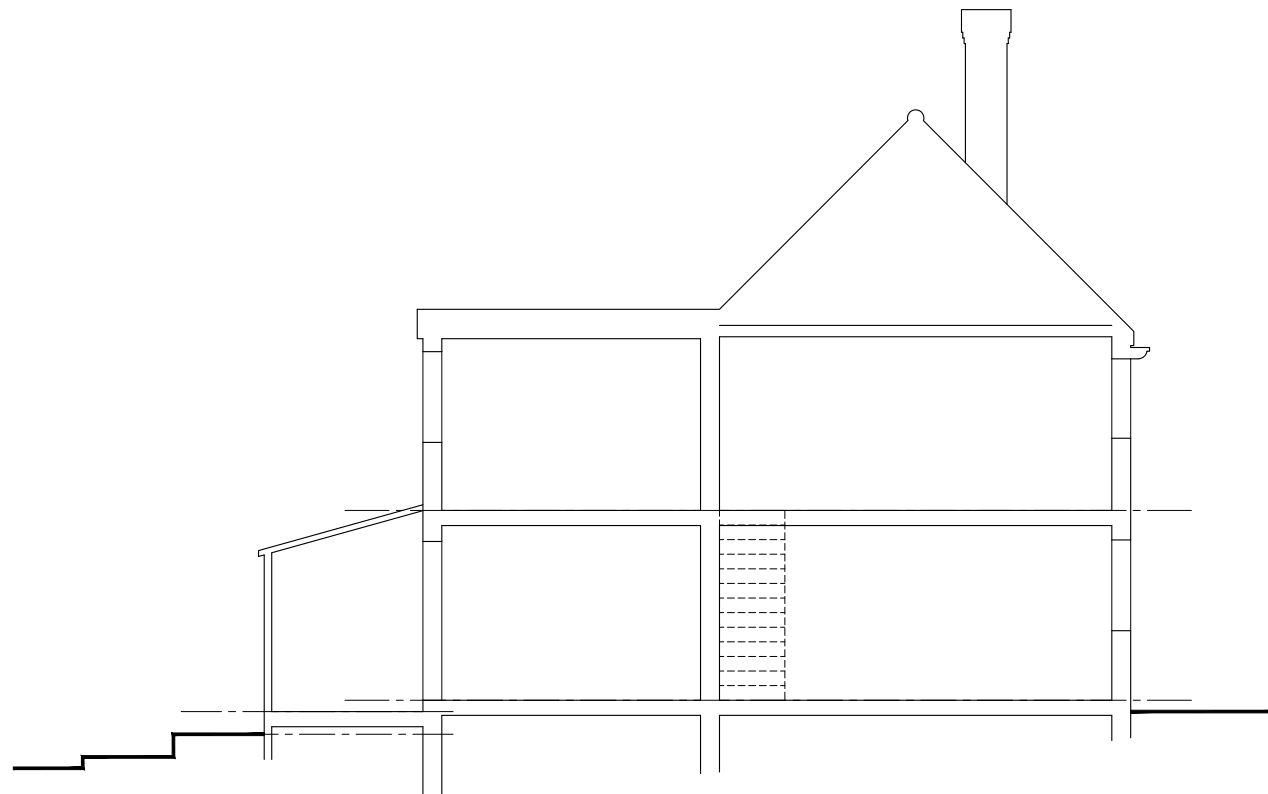

5 section as existing
scale 1:100

planning

This drawing is to be used for planning purposes only.

project
65 PENN CRESCENT
HAYWARDS HEATH RH16 3HP

drawing title
ELEVATIONS AS EXISTING

G D ARCHITECTS ■

MADDISON HOUSE 226 HIGH STREET CROYDON CR9 1DF
TEL: 020 8405 9782
E: studio@gd-architects.com

Scale 1:100 AT A3		Project no. 02257	
Date OCT '24		Drawing number 2257_P03	
By GD		CAD filename G1.DWG.2257	
		Rev © gdarchitects	