



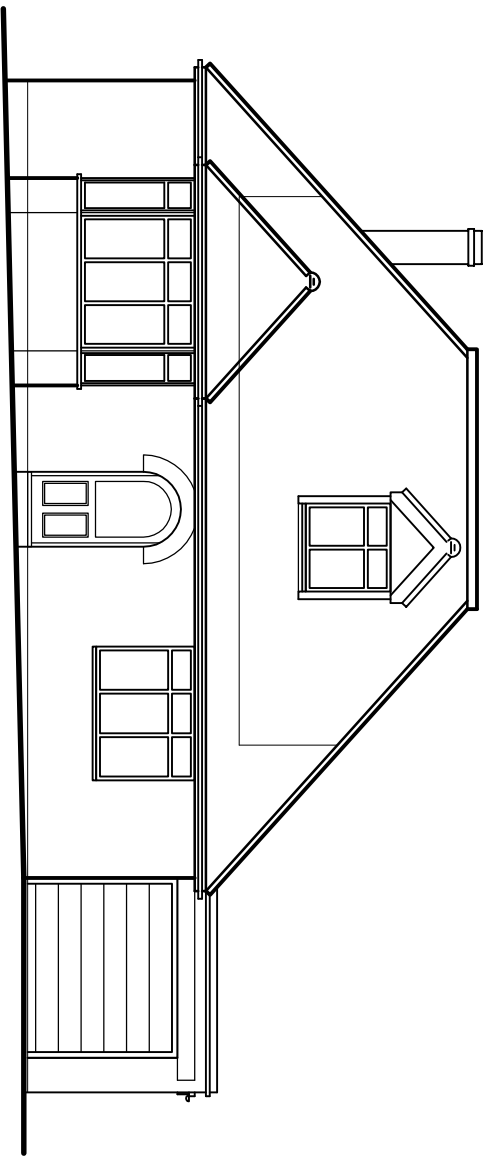


West Elevation

As Existing
1:100

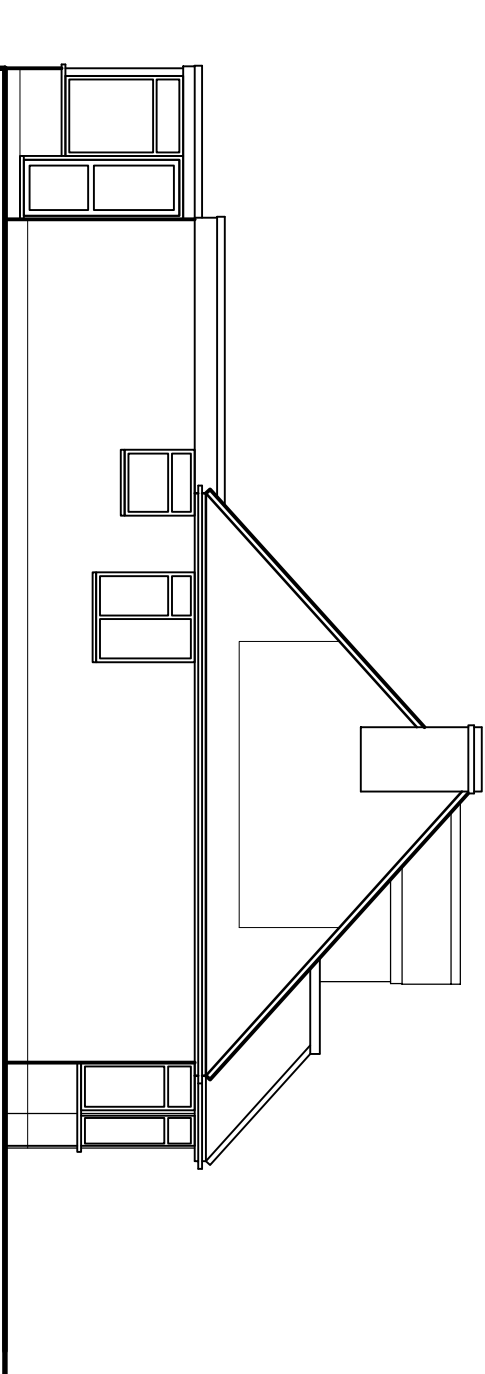


North Elevation

As Existing
1:100

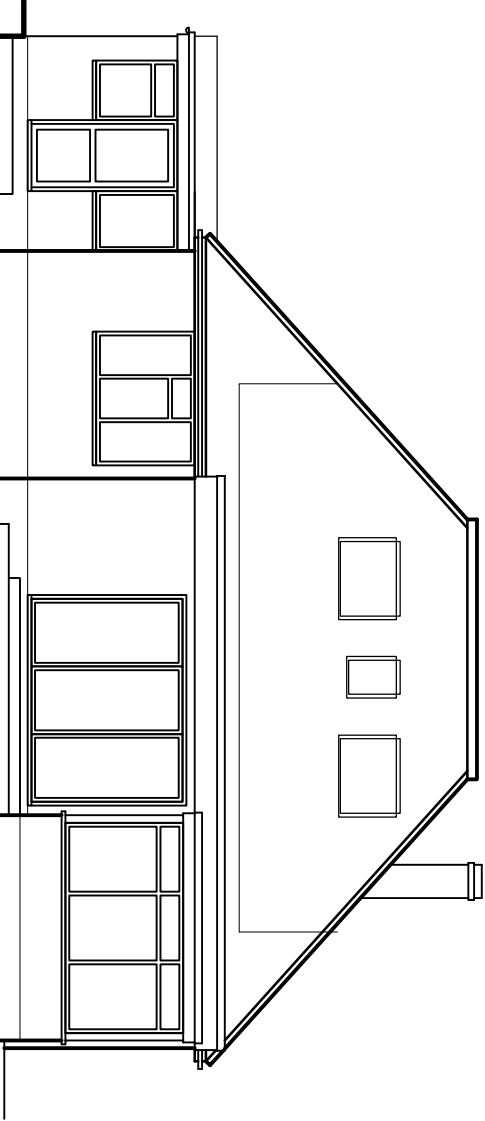


East Elevation

As Existing
1:100

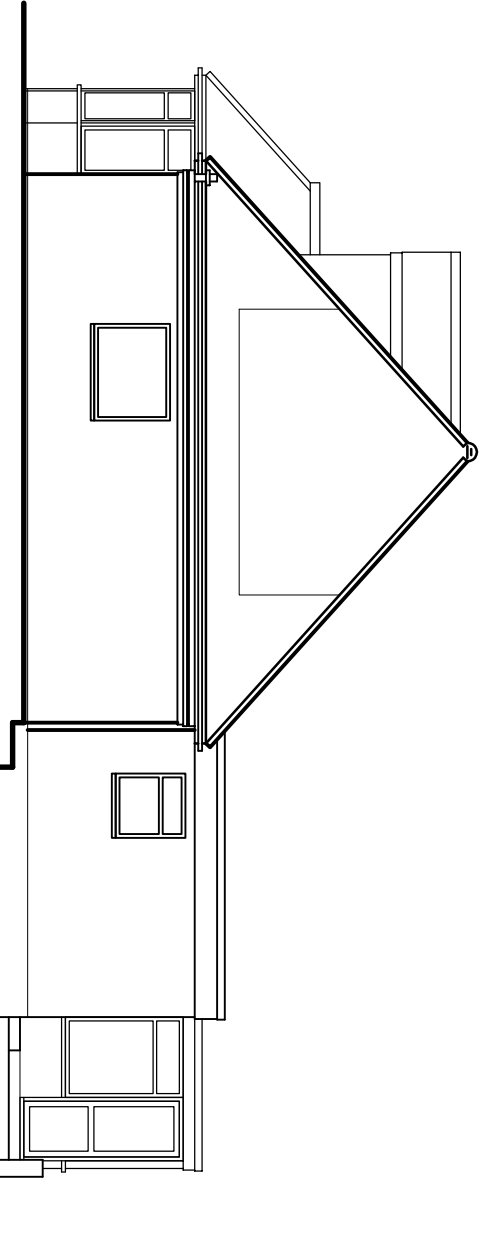


South Elevation

As Existing
1:100

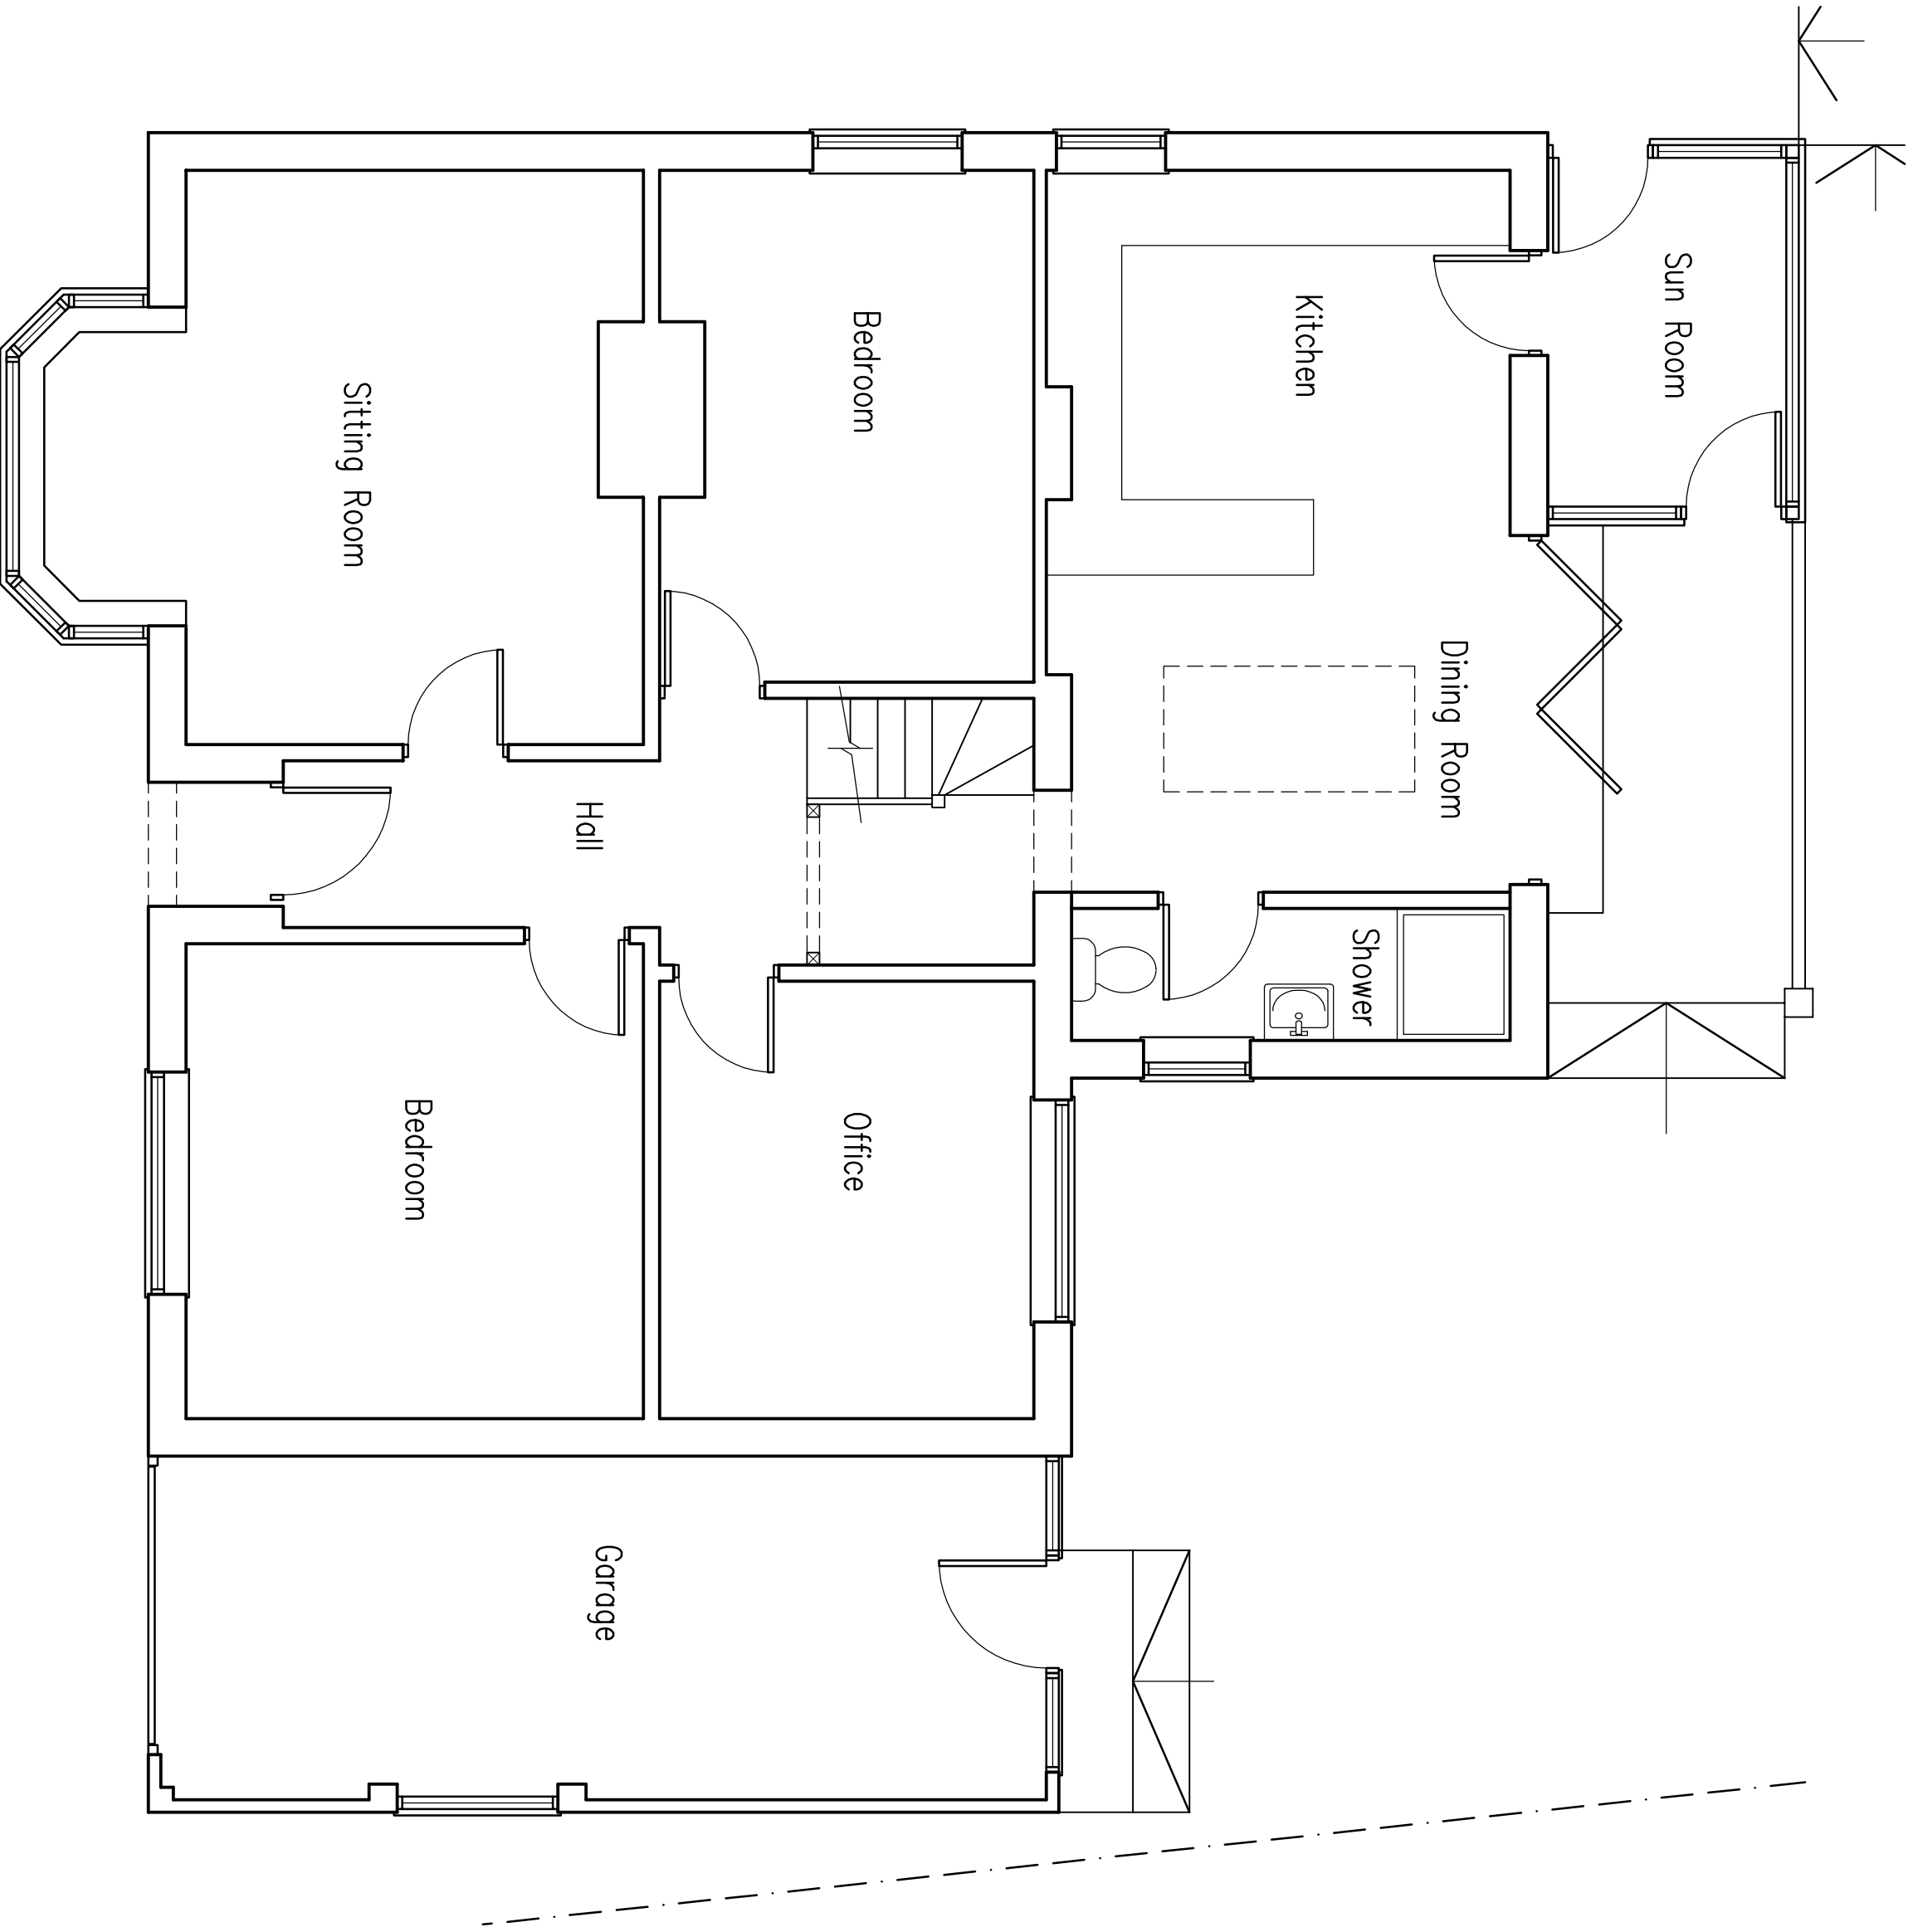


Ground Floor Plan

As Existing
1:50

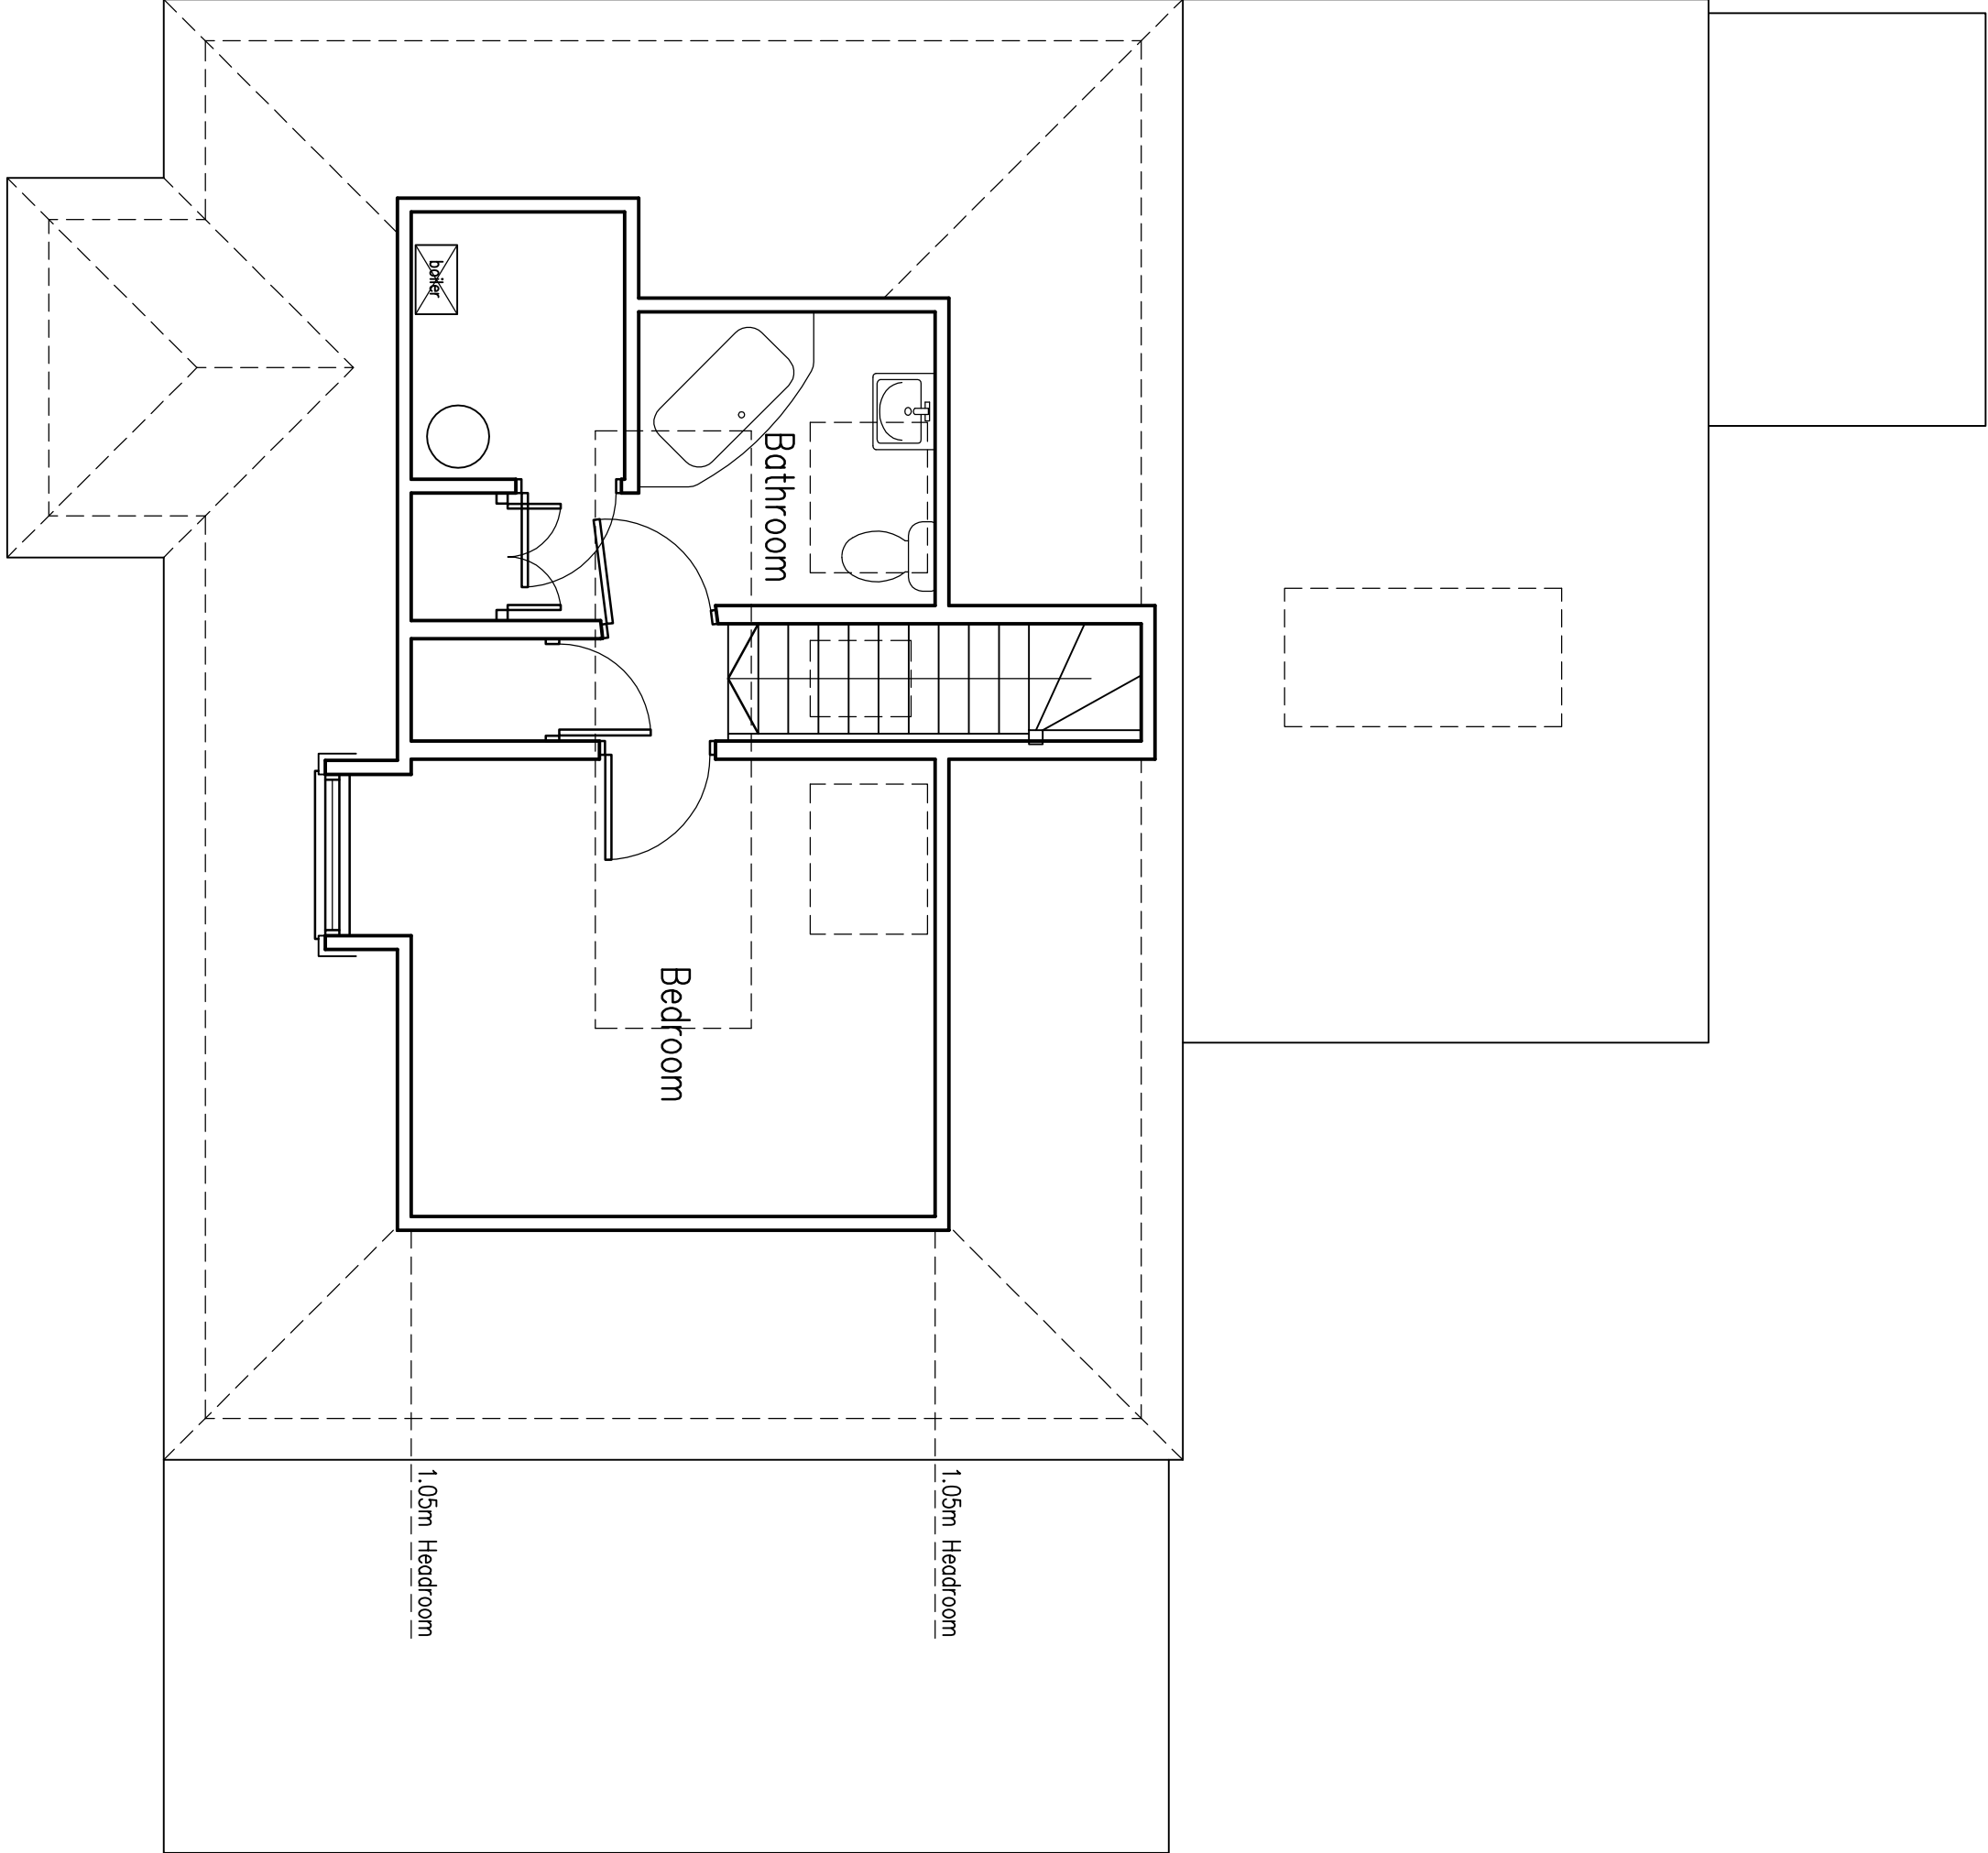

First Floor Plan

As Existing
1:50

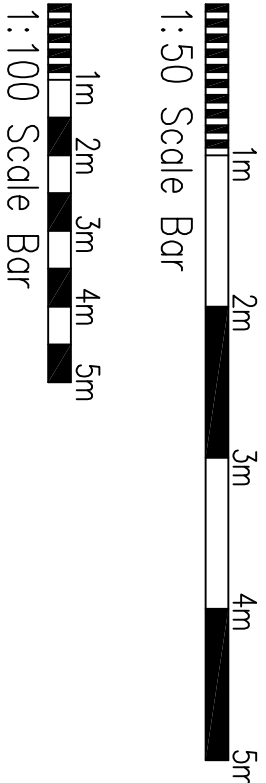

1:50 Scale Bar

1:100 Scale Bar

Project:
Proposed Works at:
54 Woodland Road
Hassocks

Drawing title:
Floor Plans & Elevations
As Existing
Block & Location Plans

Client:
Mr & Mrs. Fogg

Copyright of:
Clive Voller Associates
Chartered Building Surveyors
15 Station Road
Burgess Hill
West Sussex
RH15 9DE
Tel: 01444 871010
Fax: 01444 870099
Web: www.clivevoller.com



Scale:
1:50, 1:100, 1:500, 1:1250 @ A1

Date:
Aug 2025

Drawn:

Dwg. No. 4142-01

Rev'n