


Client
Mr & Mrs Carter
Project
21 Sunte Close, Haywards Heath, RH16 1QT

Drawing Title
Proposed Ground Floor Plan
Drawing No.
25-5023-P-05


Scale
1:50 @ A1
Rev
-

Drawn	Checked
MB	LF
Issued For	
PLANNING	

Rev	Note	Date
-	First issue	18/07/25

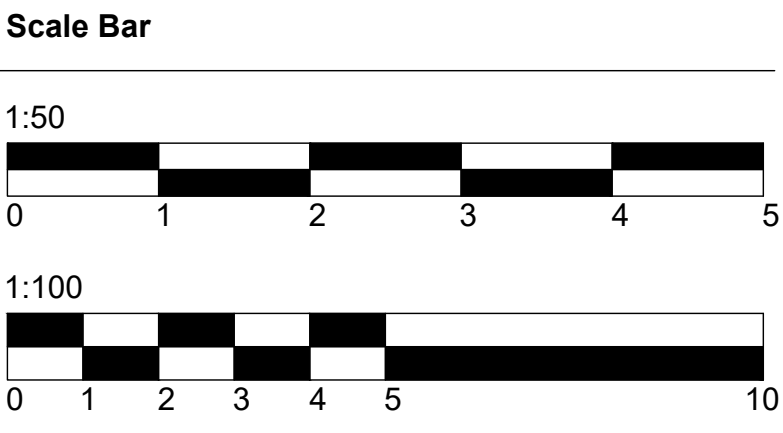

Disclaimer
Drawing to be read in conjunction with all information by architects, structural engineers & consultants. Do not scale from this drawing. All written dimensions to be checked on site before work commences. Discrepancies, where identified, must be reported to the architect immediately. This drawing is the property of Vesta Architects Ltd and must not be reproduced or disclosed to any unauthorised person either wholly or in part without written consent.

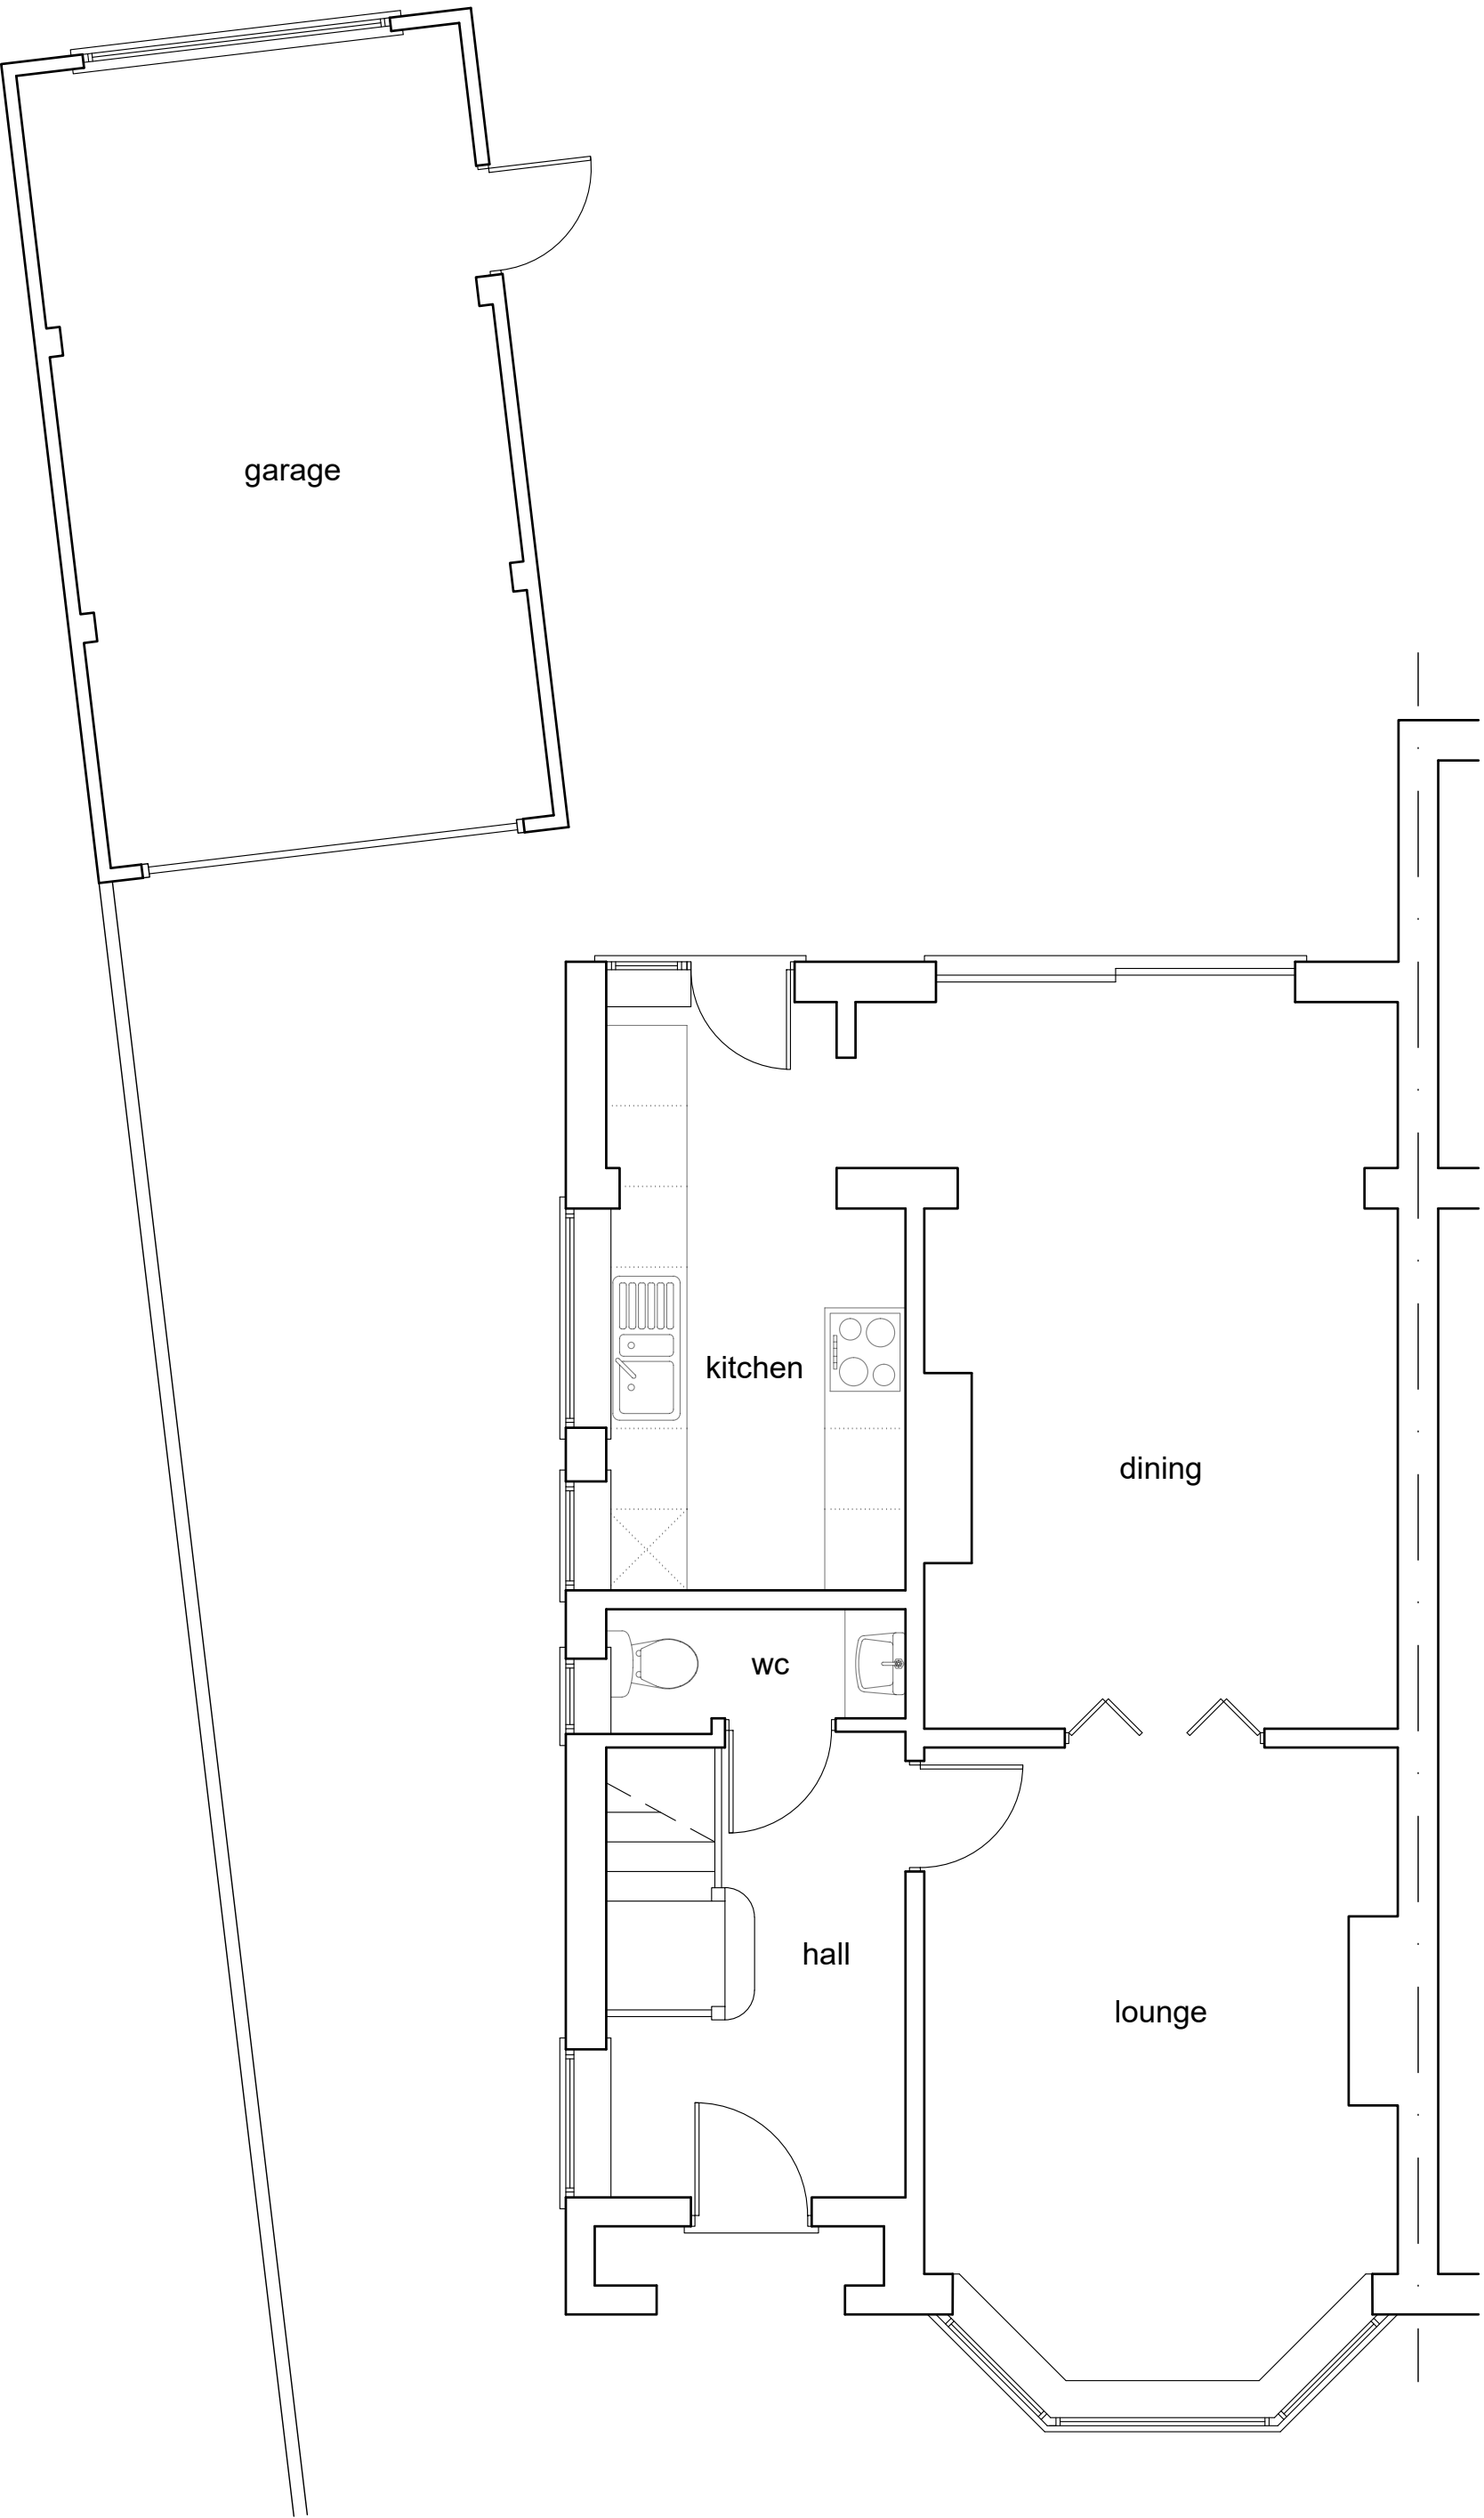

GROUND FLOOR PLAN