


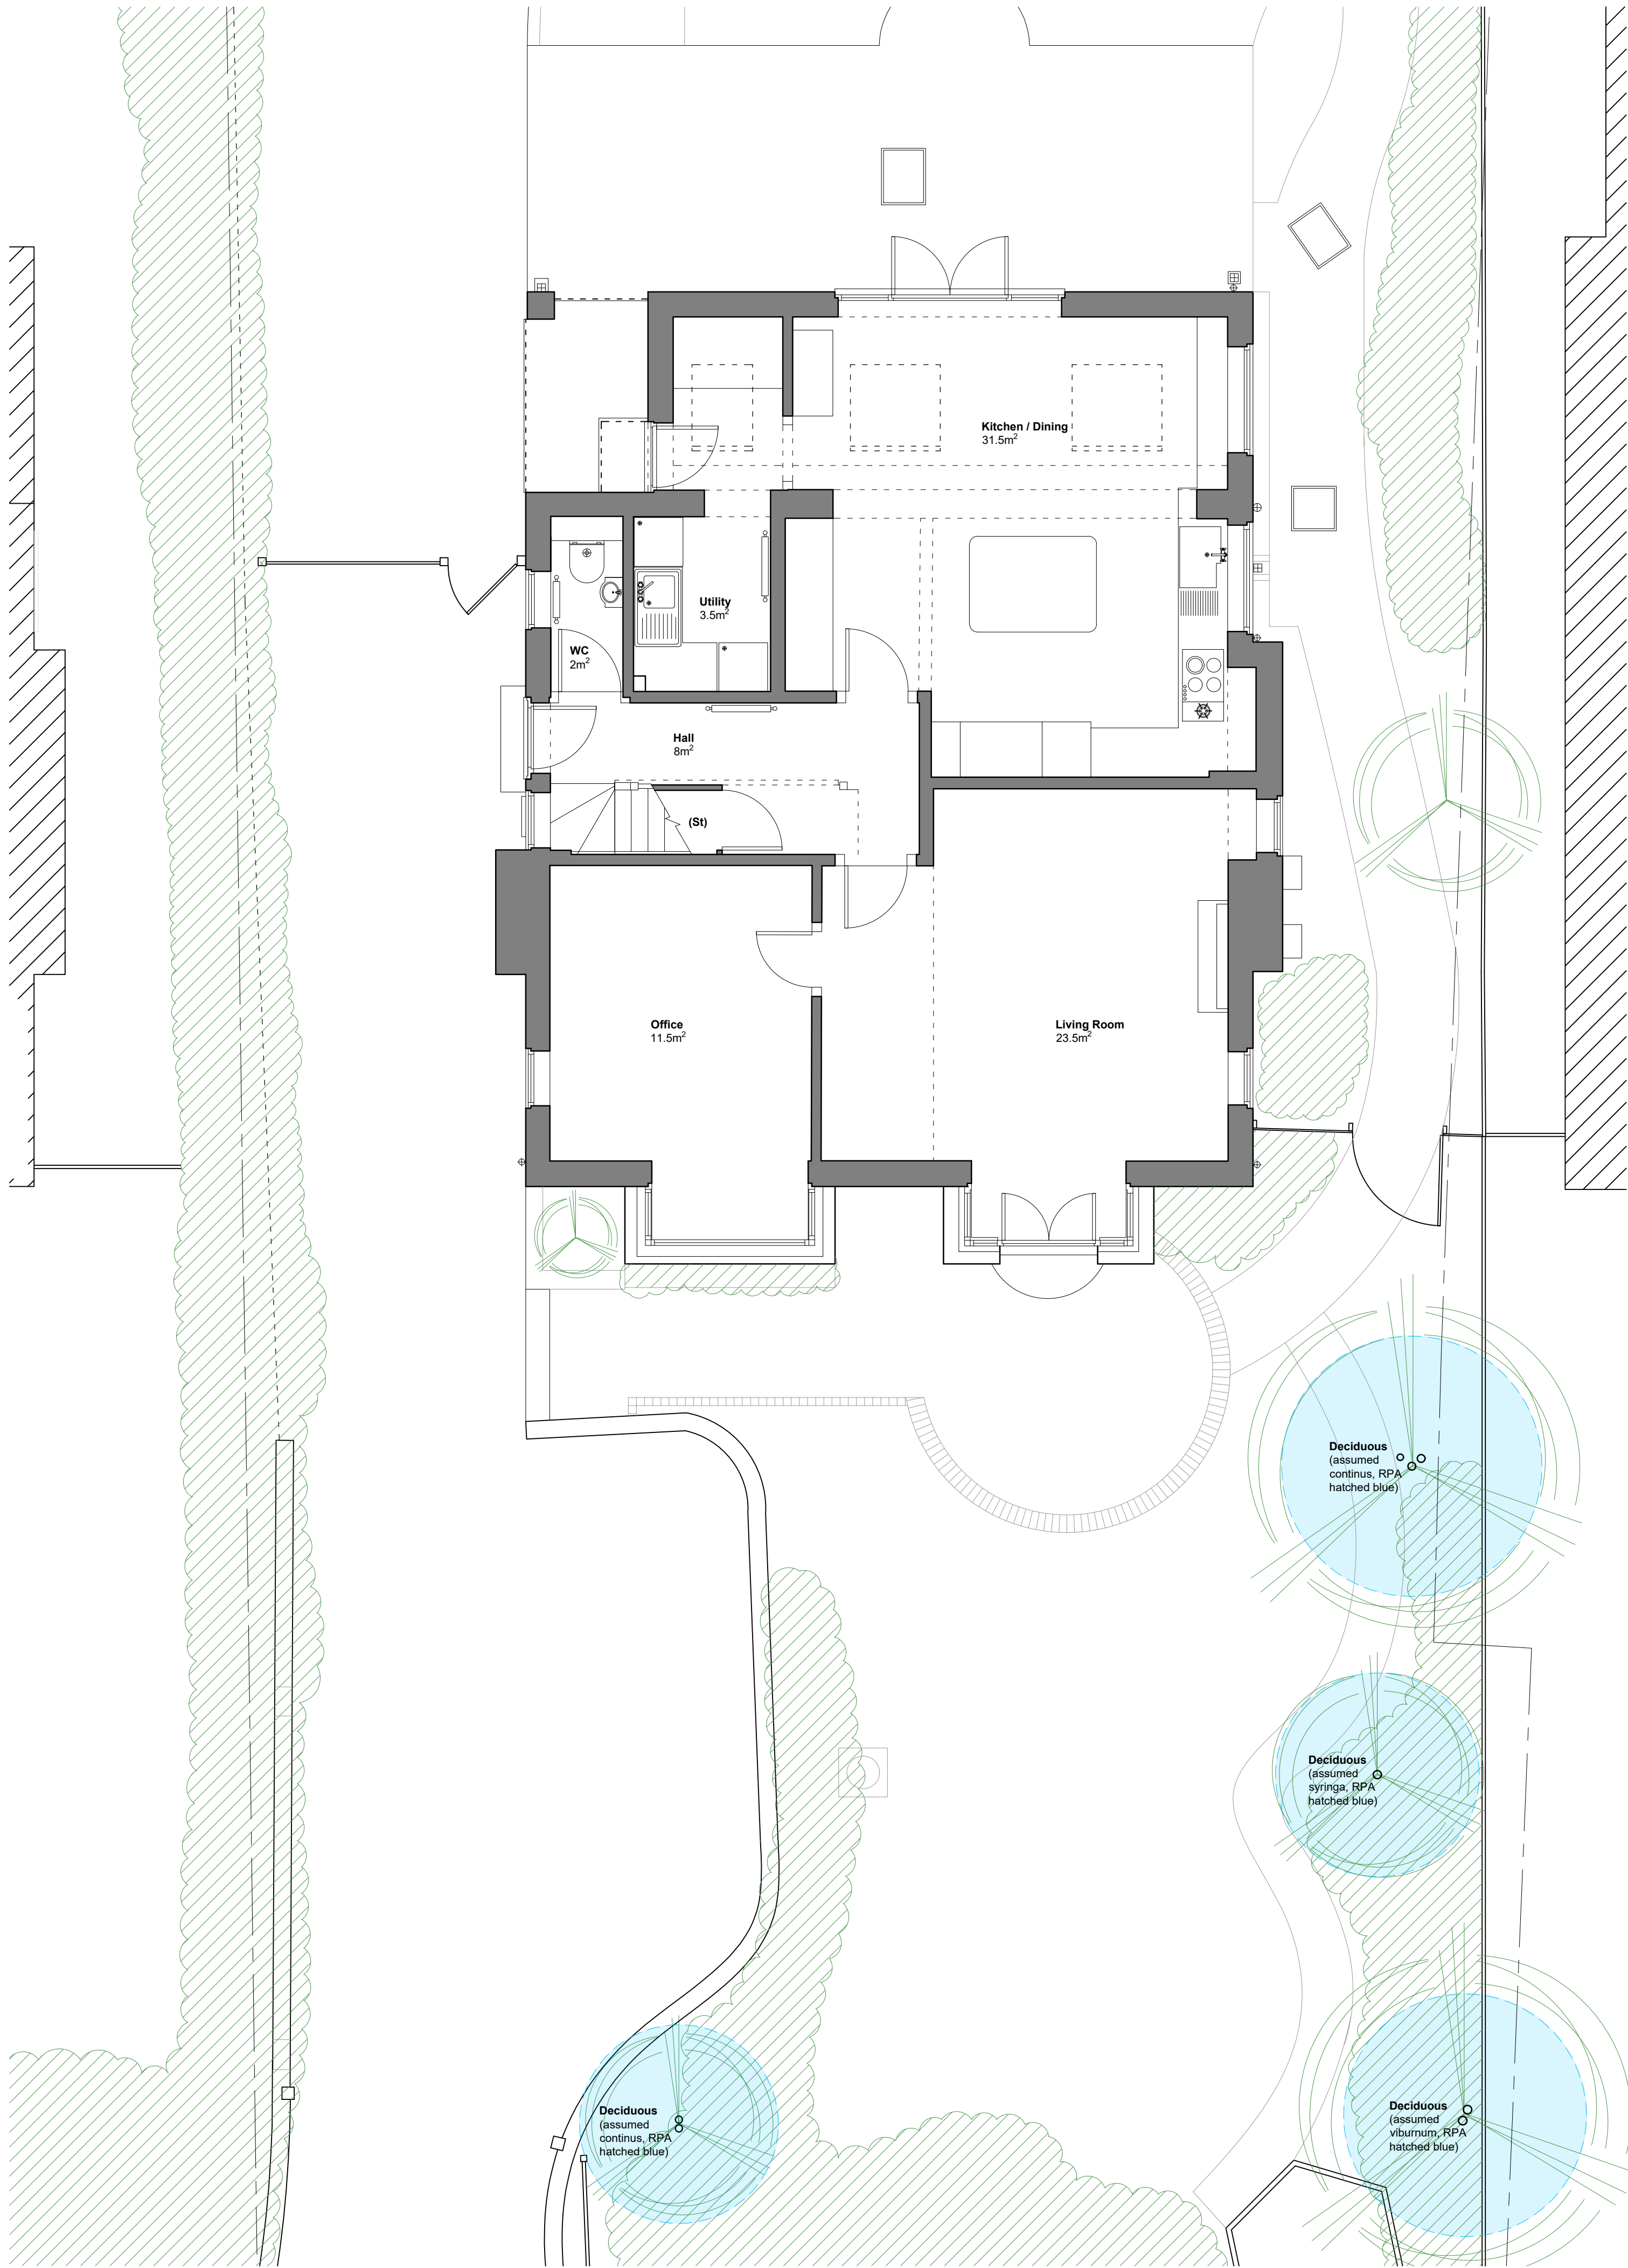


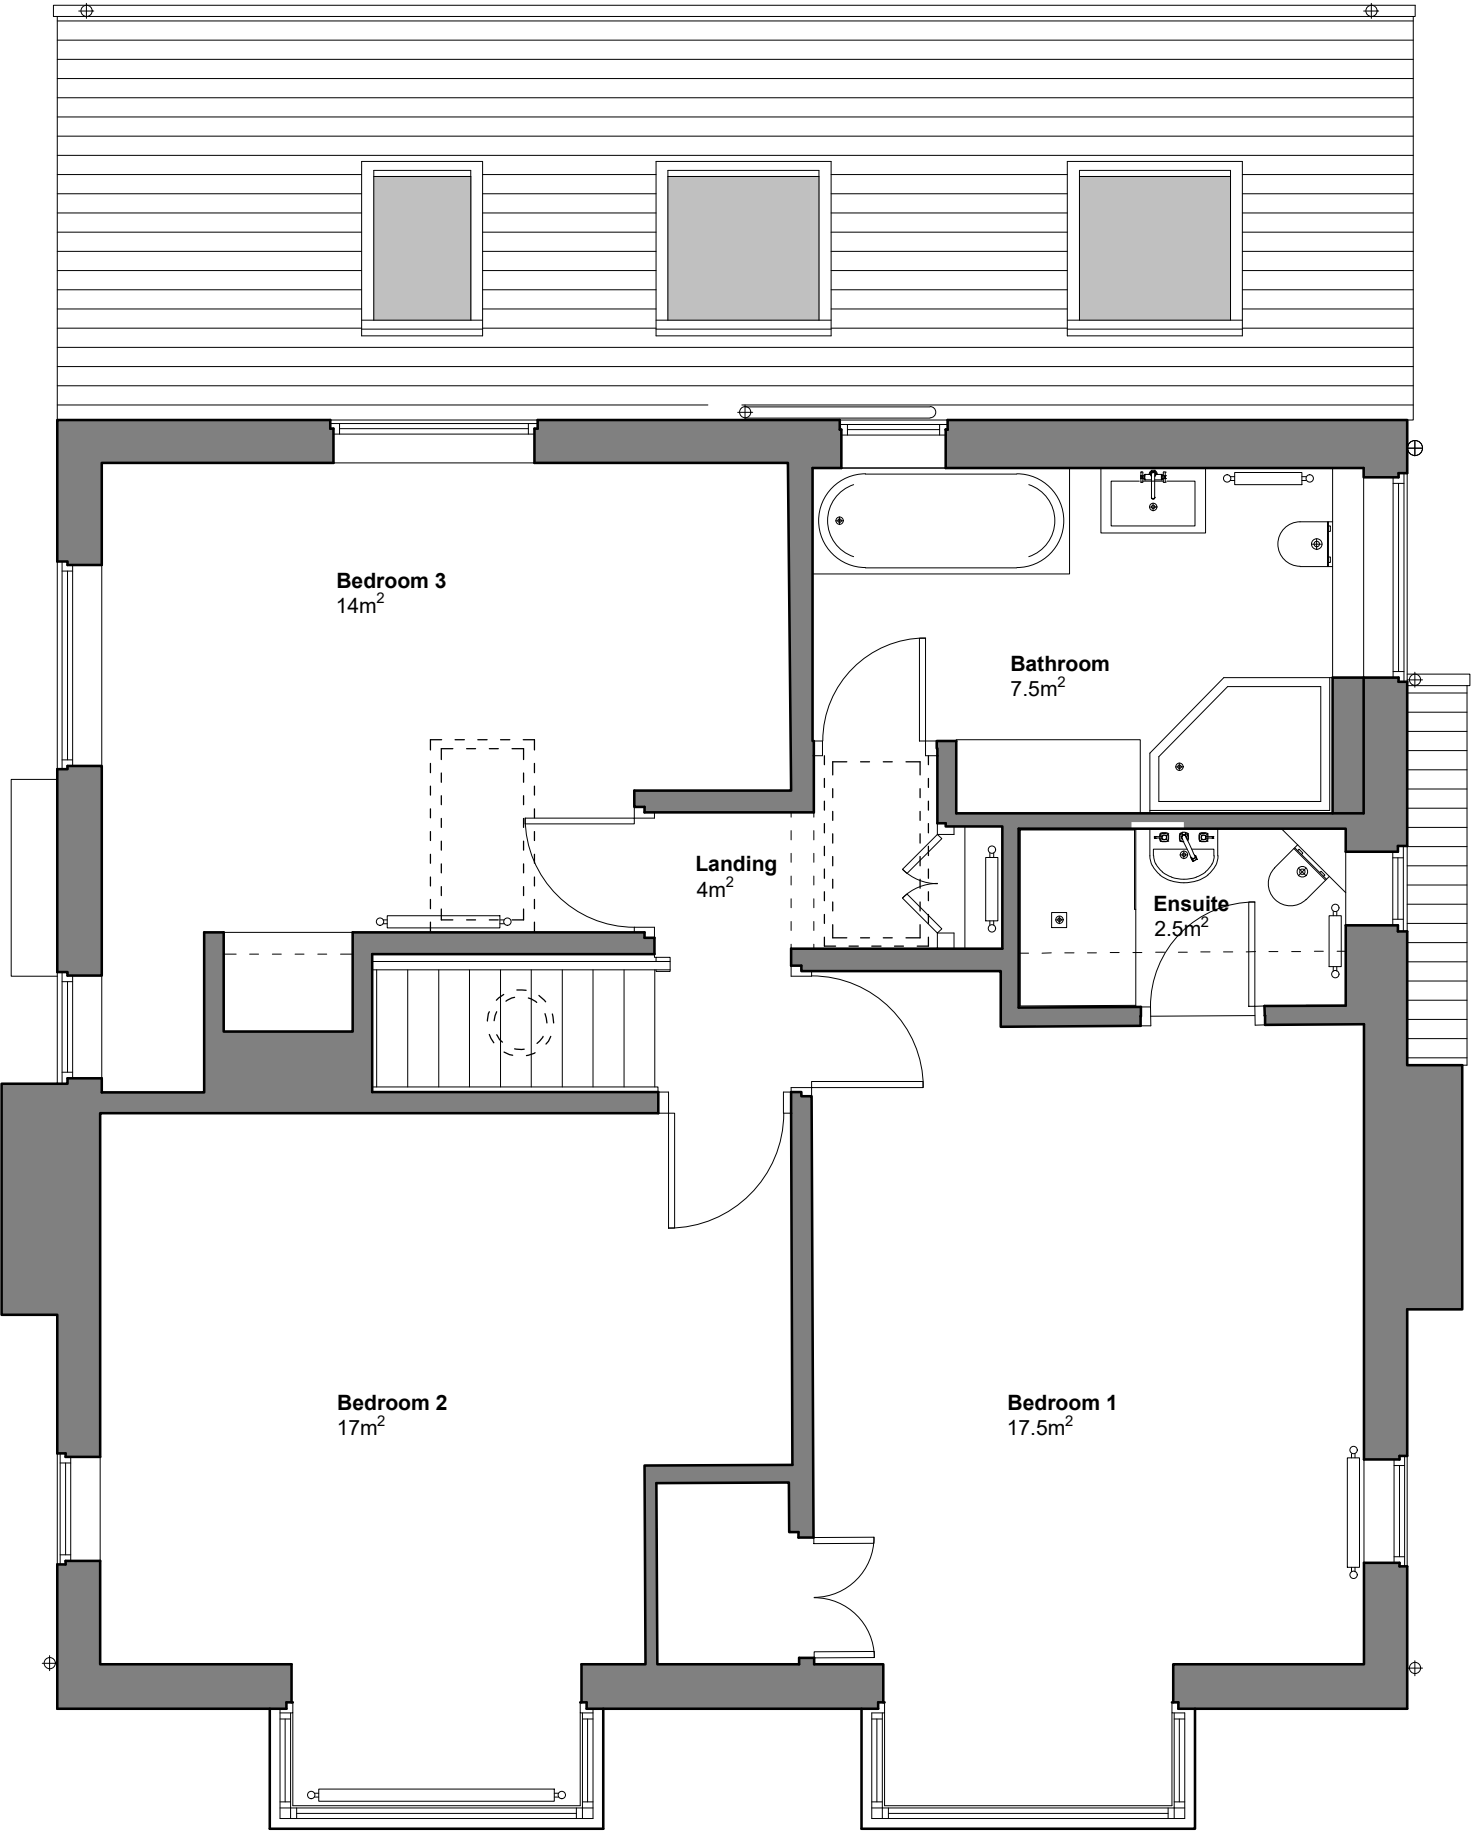

Ground Floor Plan as Existing
1:50 @ A1

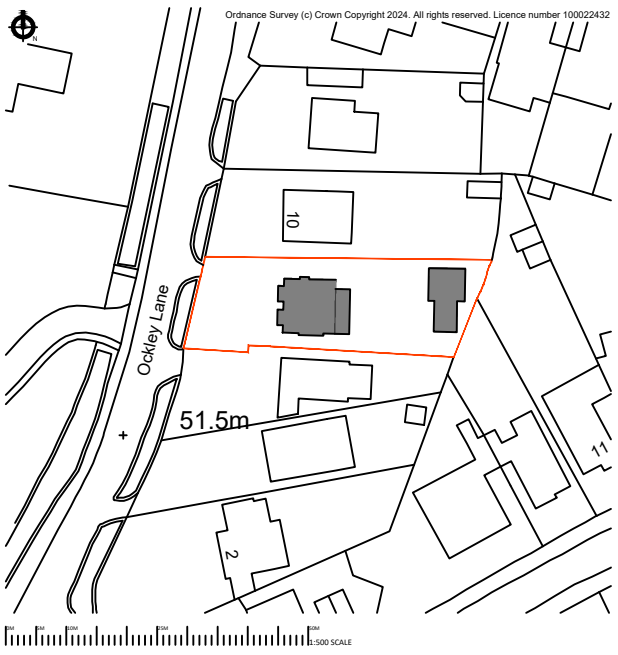

First Floor Plan as Existing
1:50 @ A1

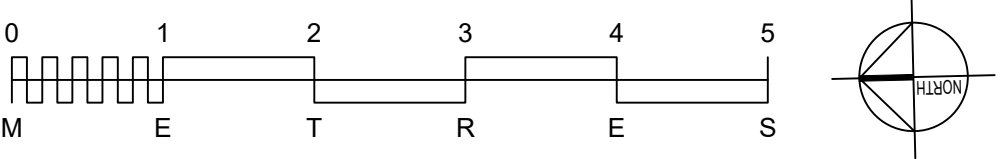

Location Plan as Existing
1:1250 @ A1

REV	DATE	DESCRIPTION
A	03.03.25	Approximate tree RPAs and species added

This drawing should be read in conjunction with all other drawings. Do not scale.
All dimensions must be site checked.
Copyright © Catherine Whitby Architects



Drawing Status
PLANNING

Project
Mr & Mrs Louden
8 Ockley Lane
Hassocks

Title
Ground, First Floor and
Location Plans as Existing

Project No. 02415	Drawn By cw	Checked By cw
----------------------	----------------	------------------

Drawing No. 001	Revision A
--------------------	---------------

Scale Varies @ A1	Date Feb 24	Revision A
----------------------	----------------	---------------