




East Elevation as Existing
1:50 @ A1



South Elevation as Existing
1:50 @ A1



West Elevation as Existing
1:50 @ A1

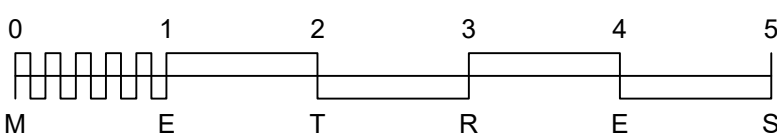

North Elevation as Existing
1:50 @ A1

REV	DATE	DESCRIPTION
A	29.01.25	Titles corrected

This drawing should be read in conjunction with all other drawings. Do not scale.
All dimensions must be site checked.
Copyright © Catherine Whitby Architects



Drawing Status
PLANNING

Project
Mr & Mrs Louden
8 Ockley Lane
Hassocks

Title
Existing Elevations

Project No. 02415	Drawn By cw	Checked By cw
Drawing No. 002		
Scale 1:50 @ A1	Date Feb 24	Revision A