



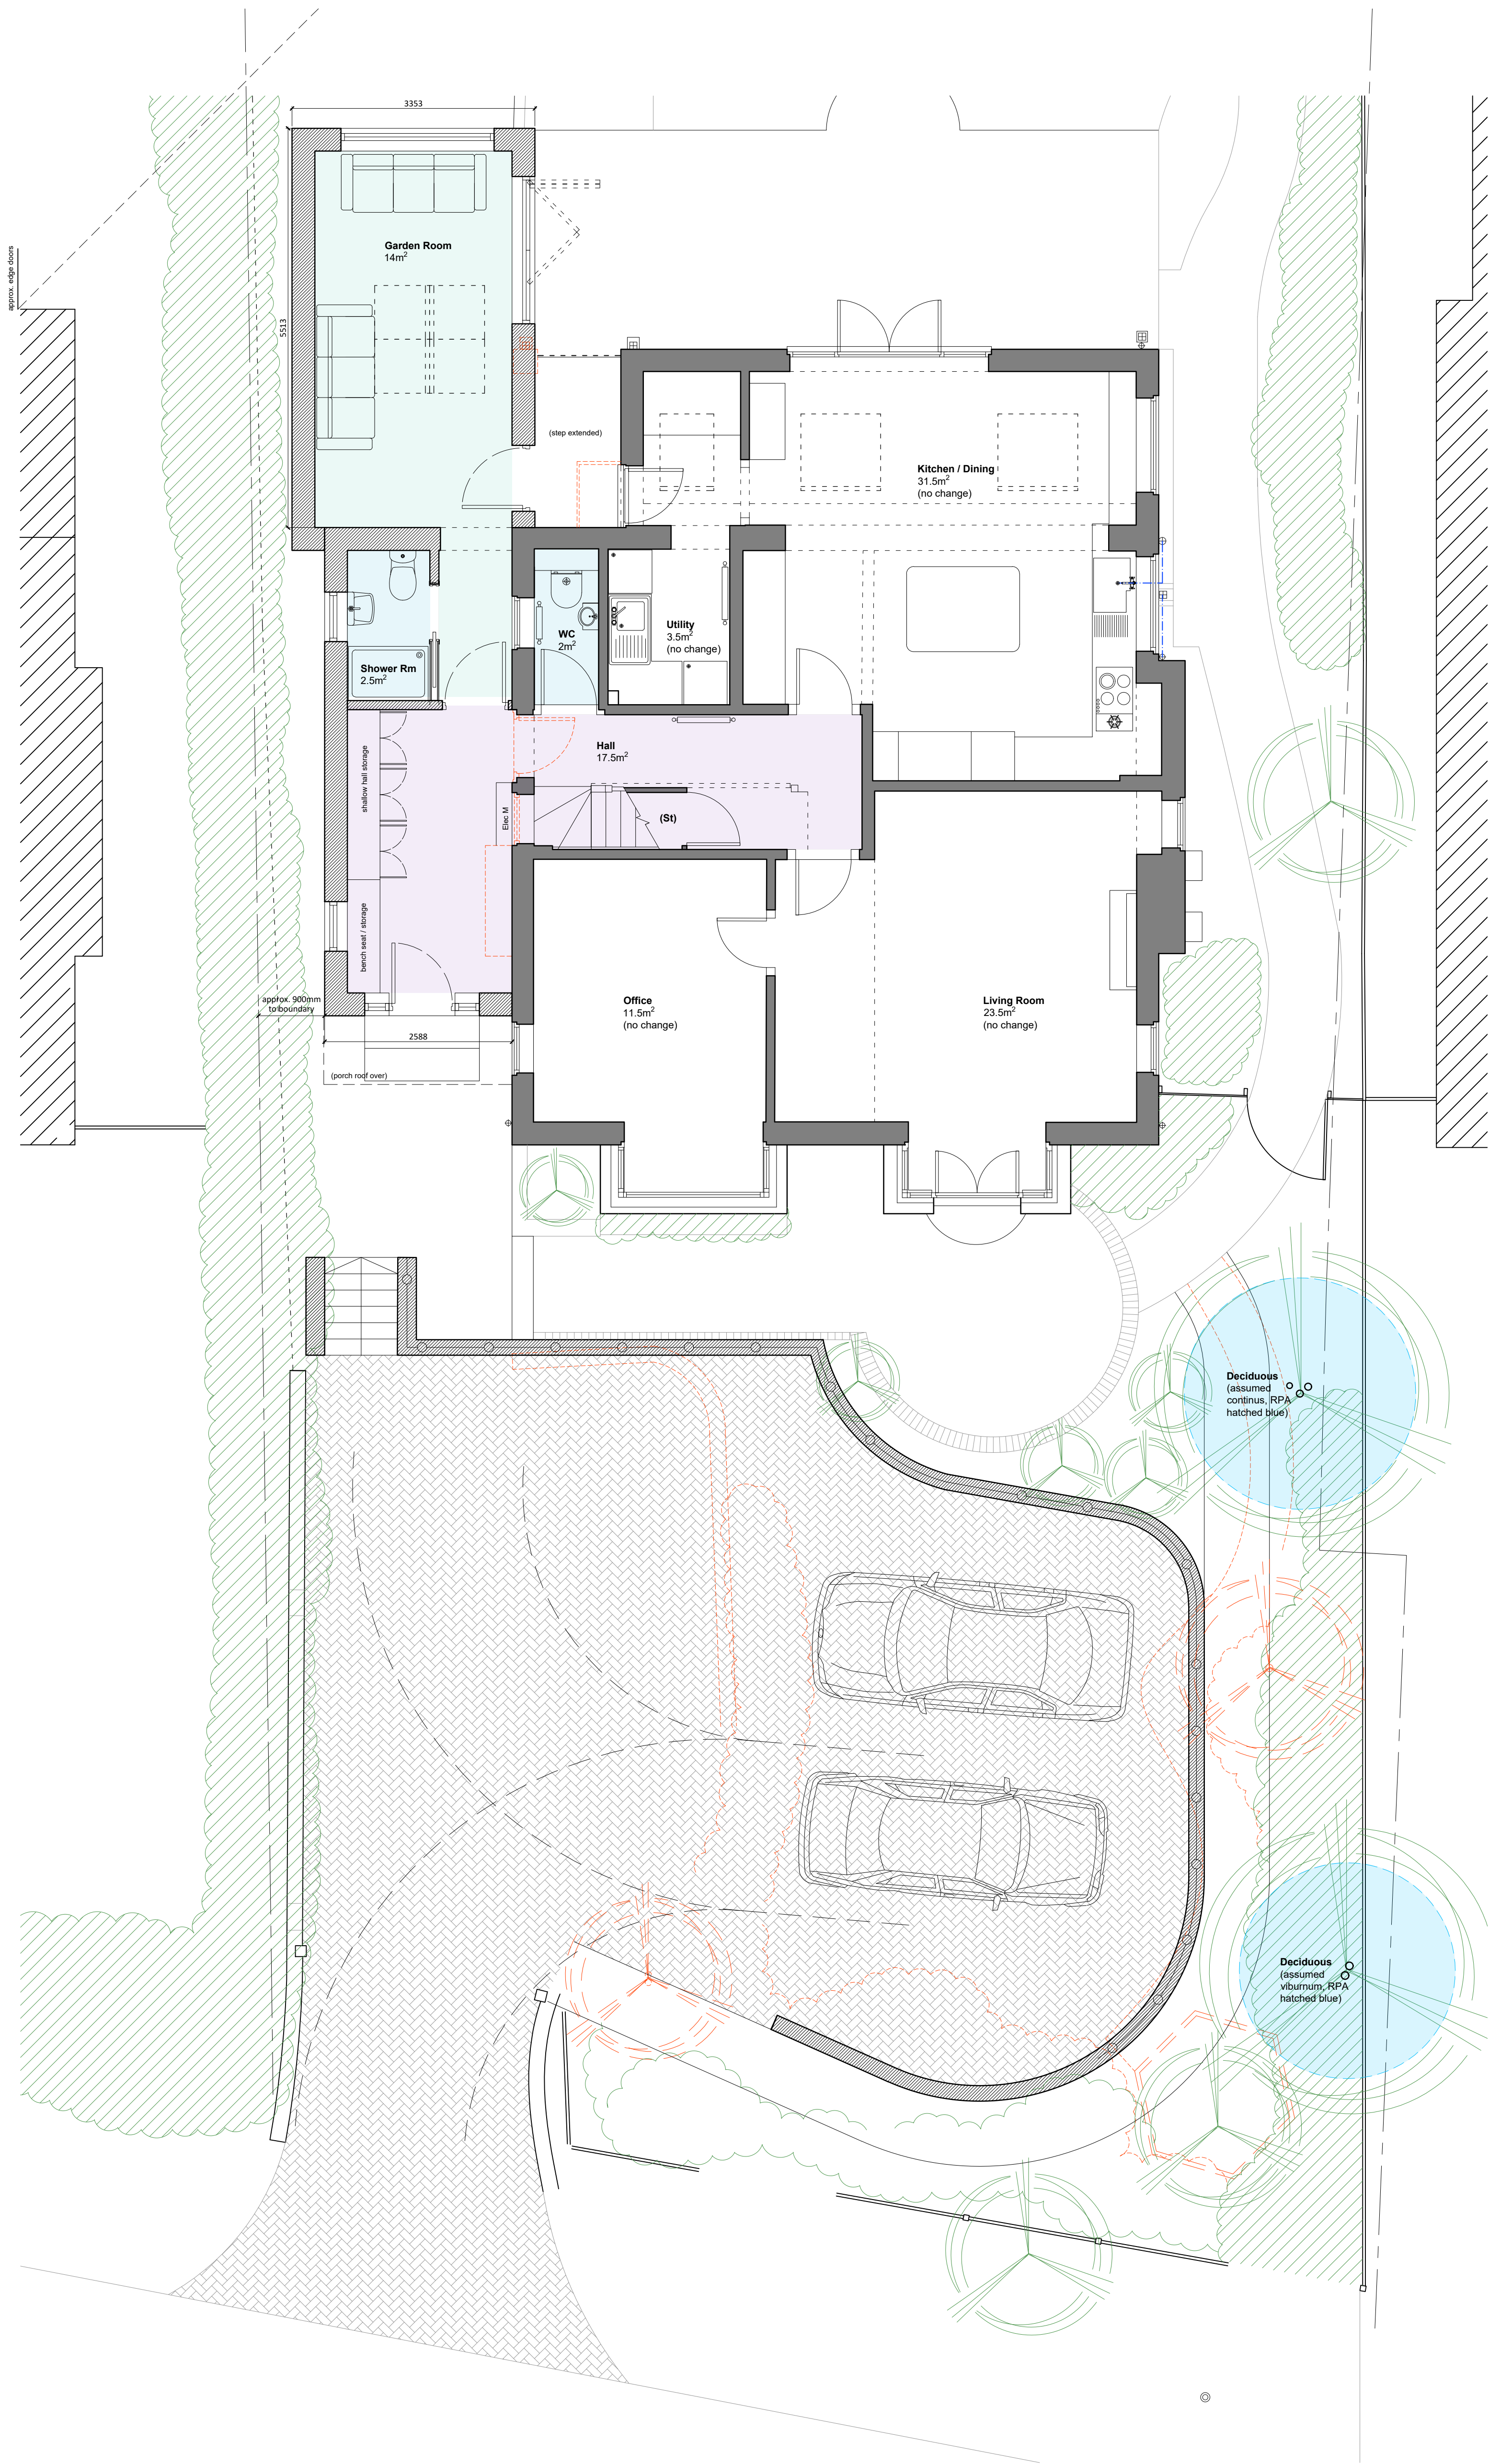

Ground Floor Plan as Proposed
1:50 @ A1

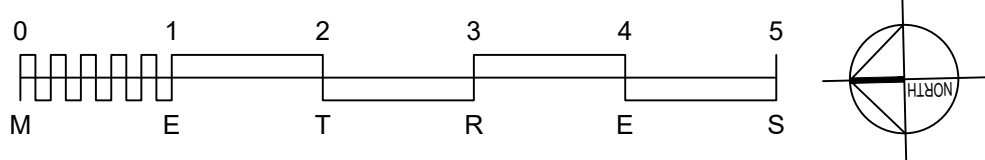

REV	DATE	DESCRIPTION
C	03.03.25	Tree info added
B	05.02.25	Rooflights over garden room amended
A	28.01.25	Chimney omitted, rooflights to garden rm rev'd, window to WC retained as extg

This drawing should be read in conjunction with all other drawings. Do not scale.
All dimensions must be site checked.
Copyright © Catherine Whitby Architects

catherine whitby
ARCHITECTS

arb Architects
Registration
Board
REG NO: 069618H

Drawing Status
PLANNING

Project
Mr & Mrs Loudon
8 Ockley Lane
Hassocks

Title
Proposed Ground Floor Plan

Project No. 02415	Drawn By cw	Checked By cw
Drawing No. 003		
Scale 1:50 @ A1	Date Dec 24	Revision C