


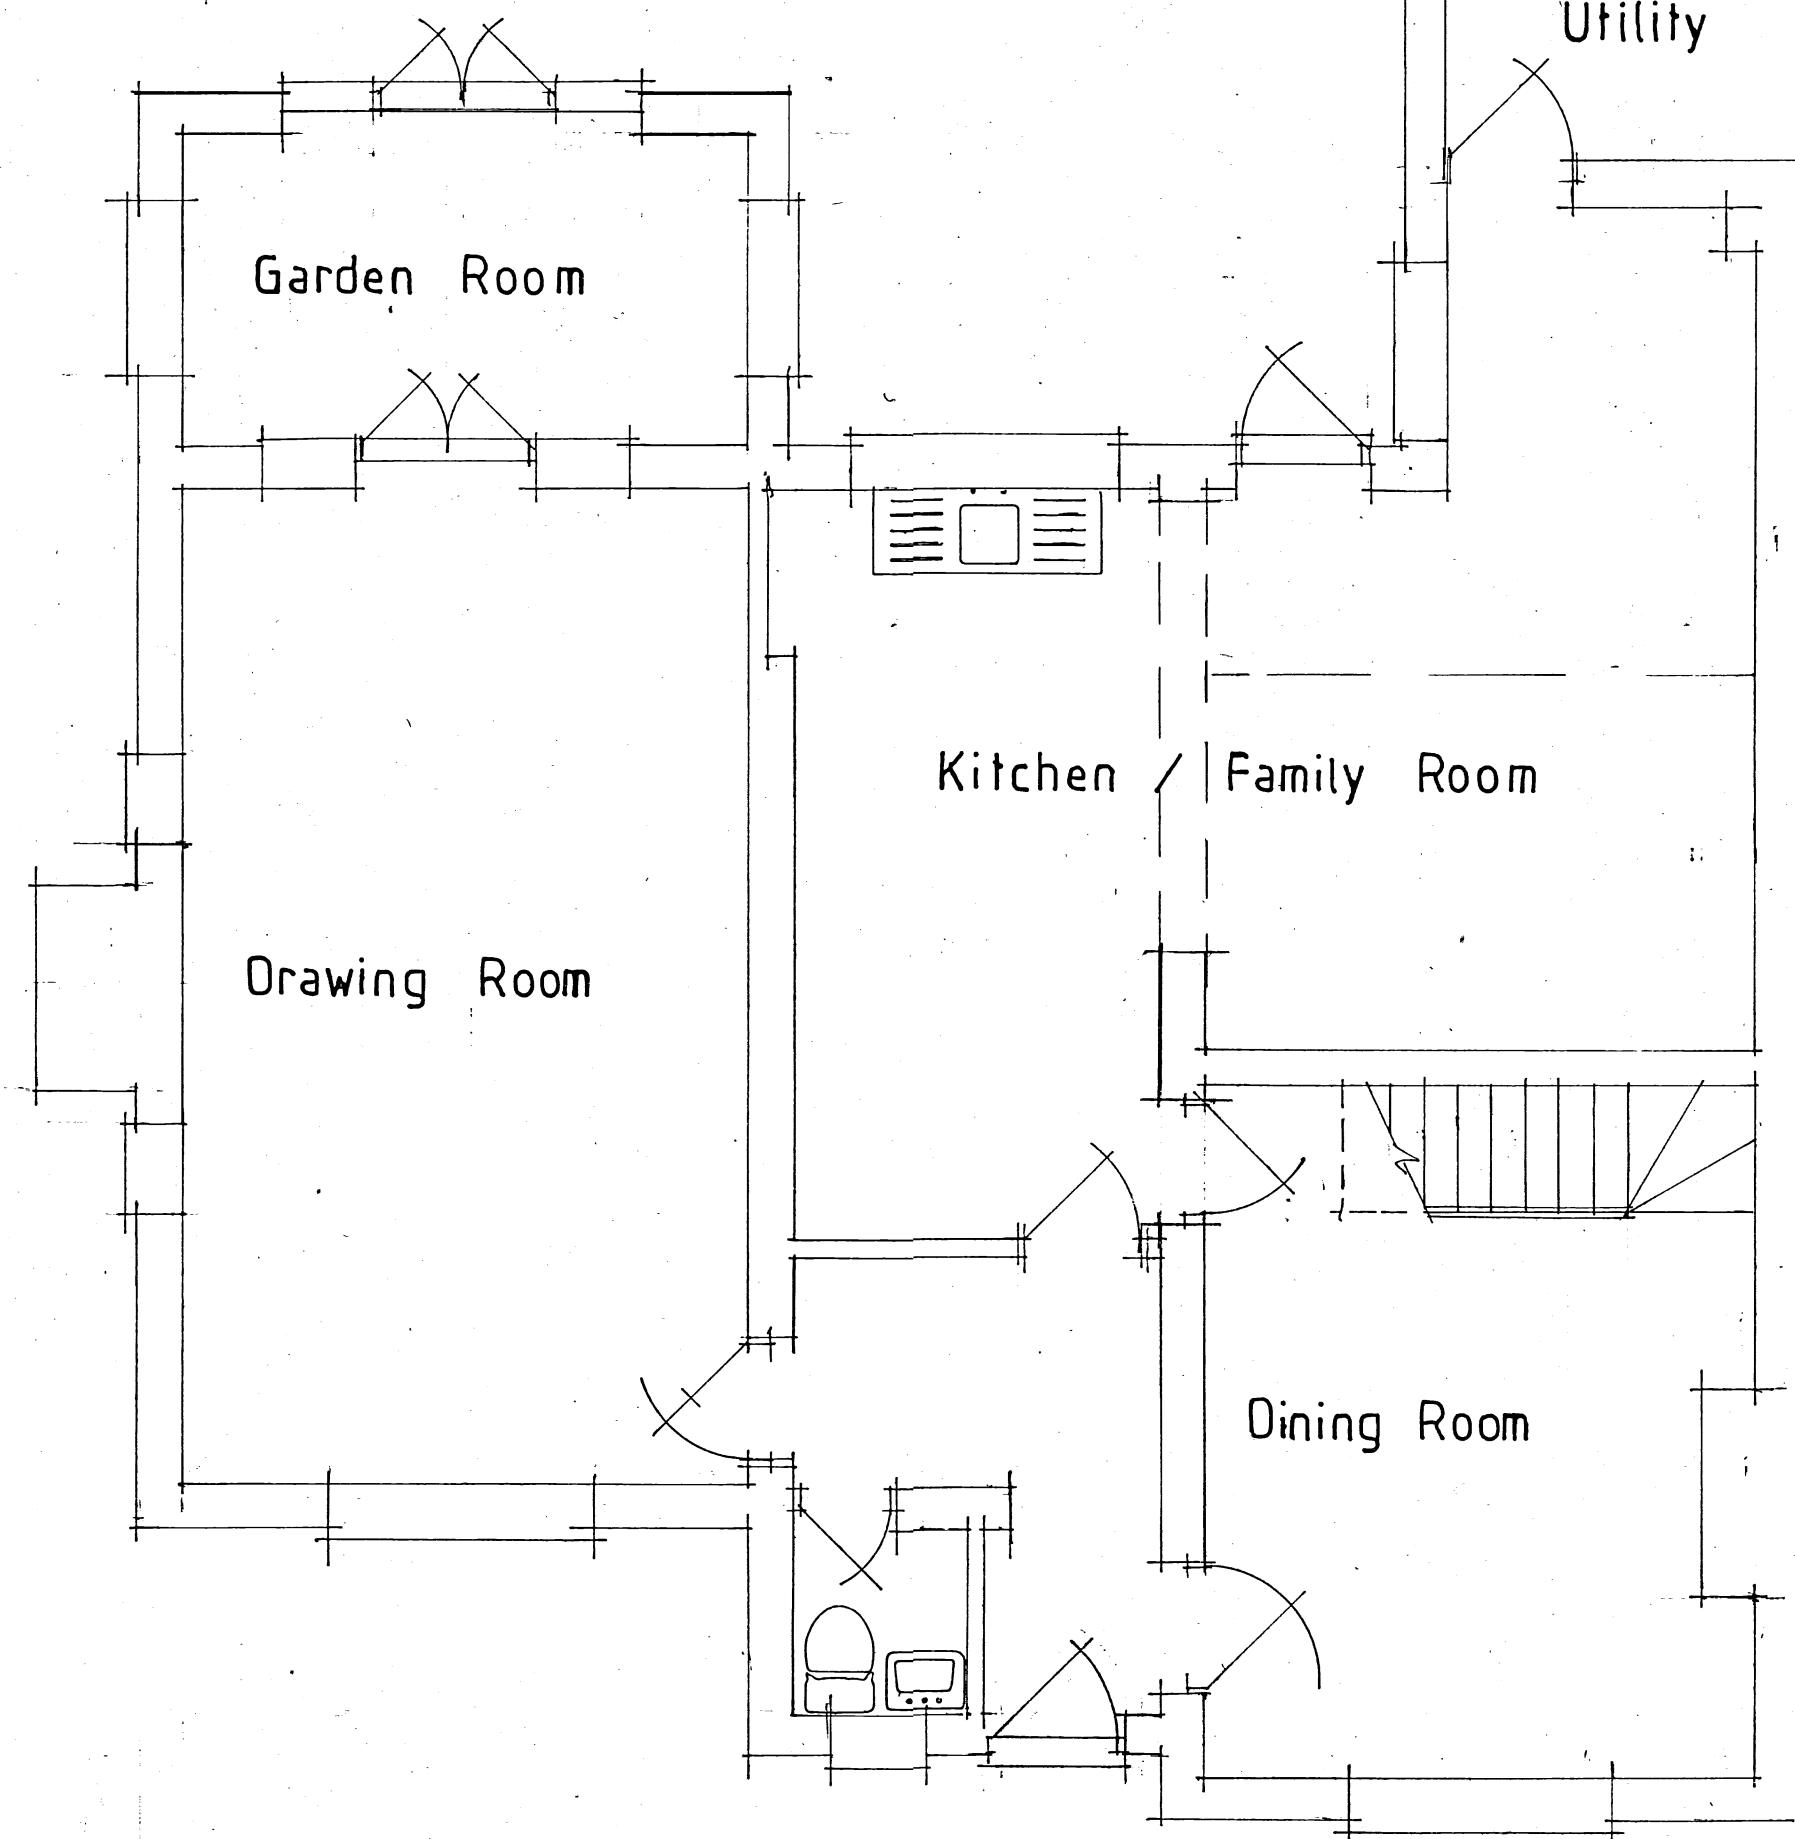
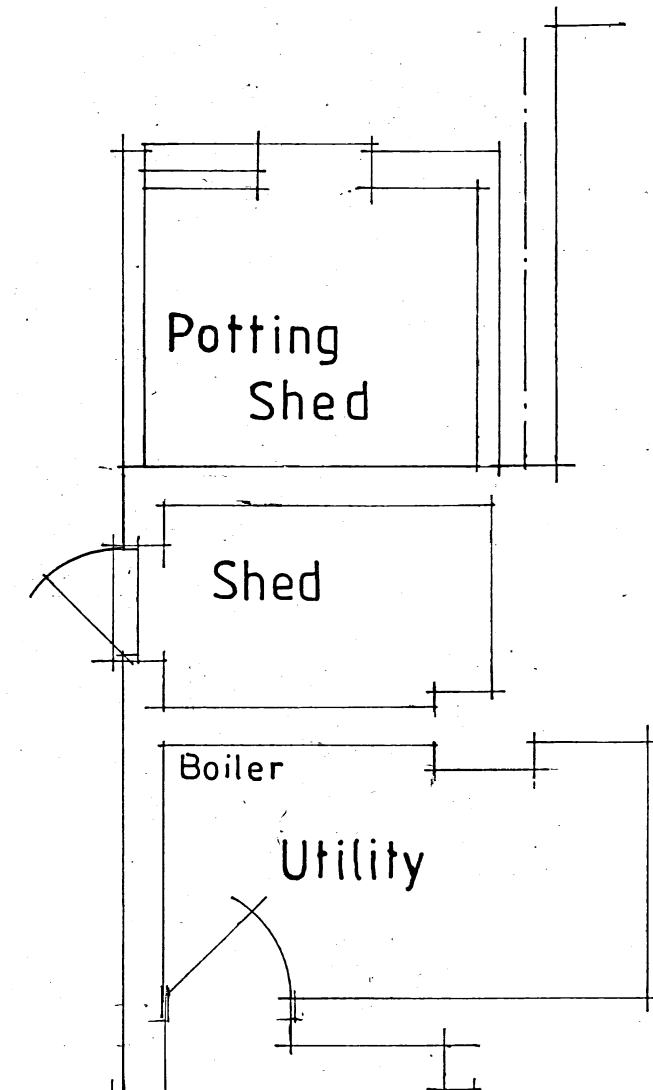
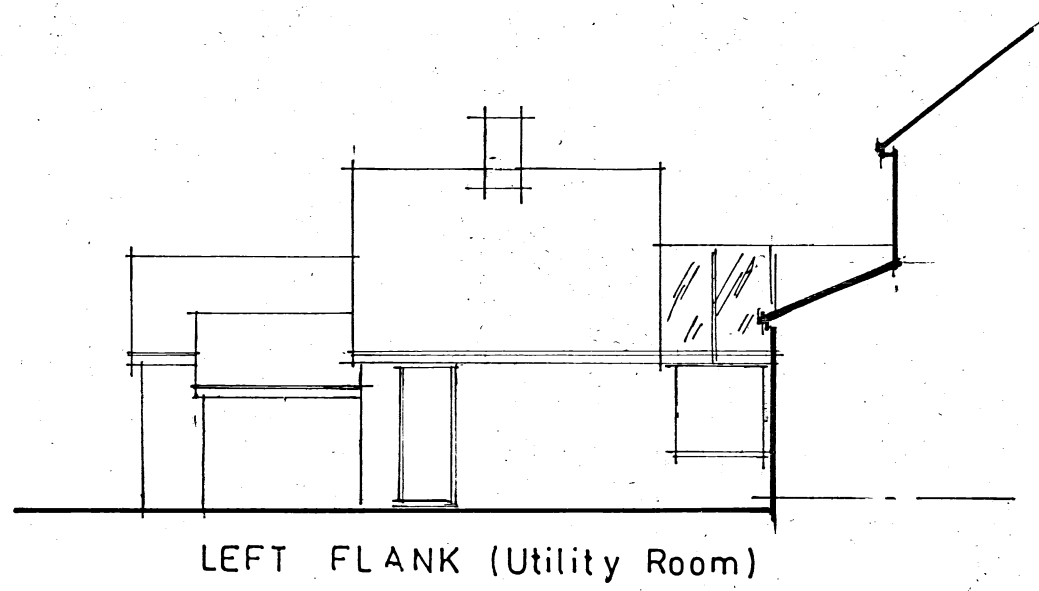
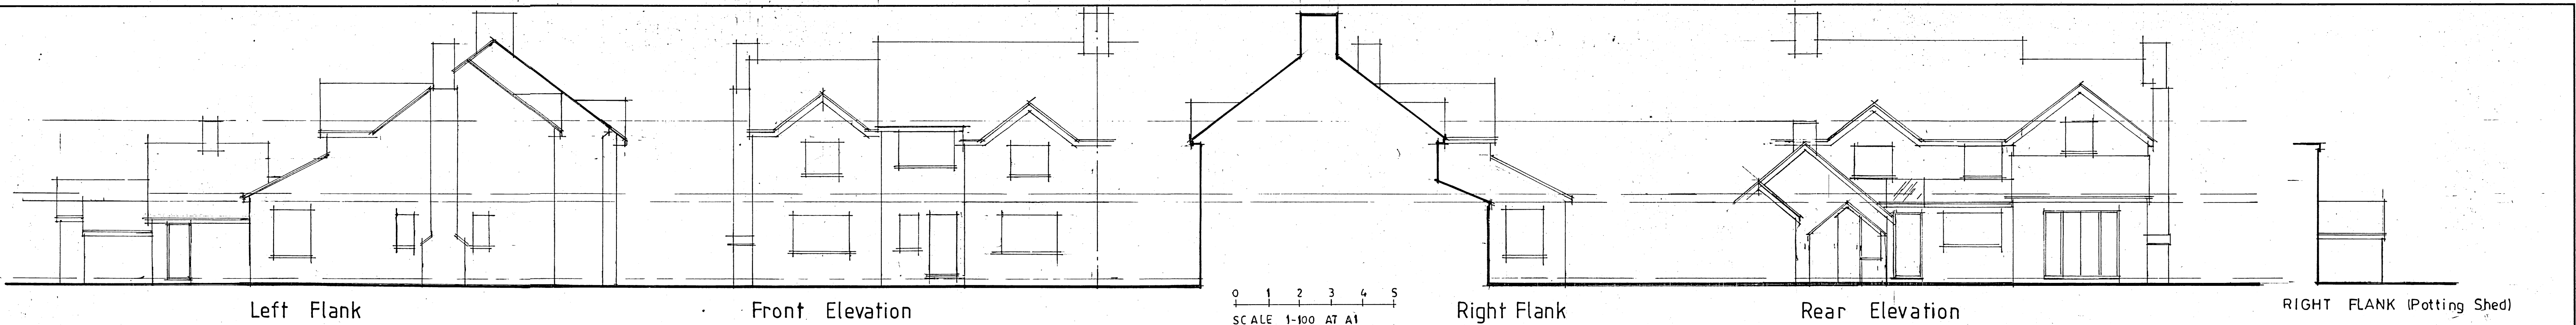
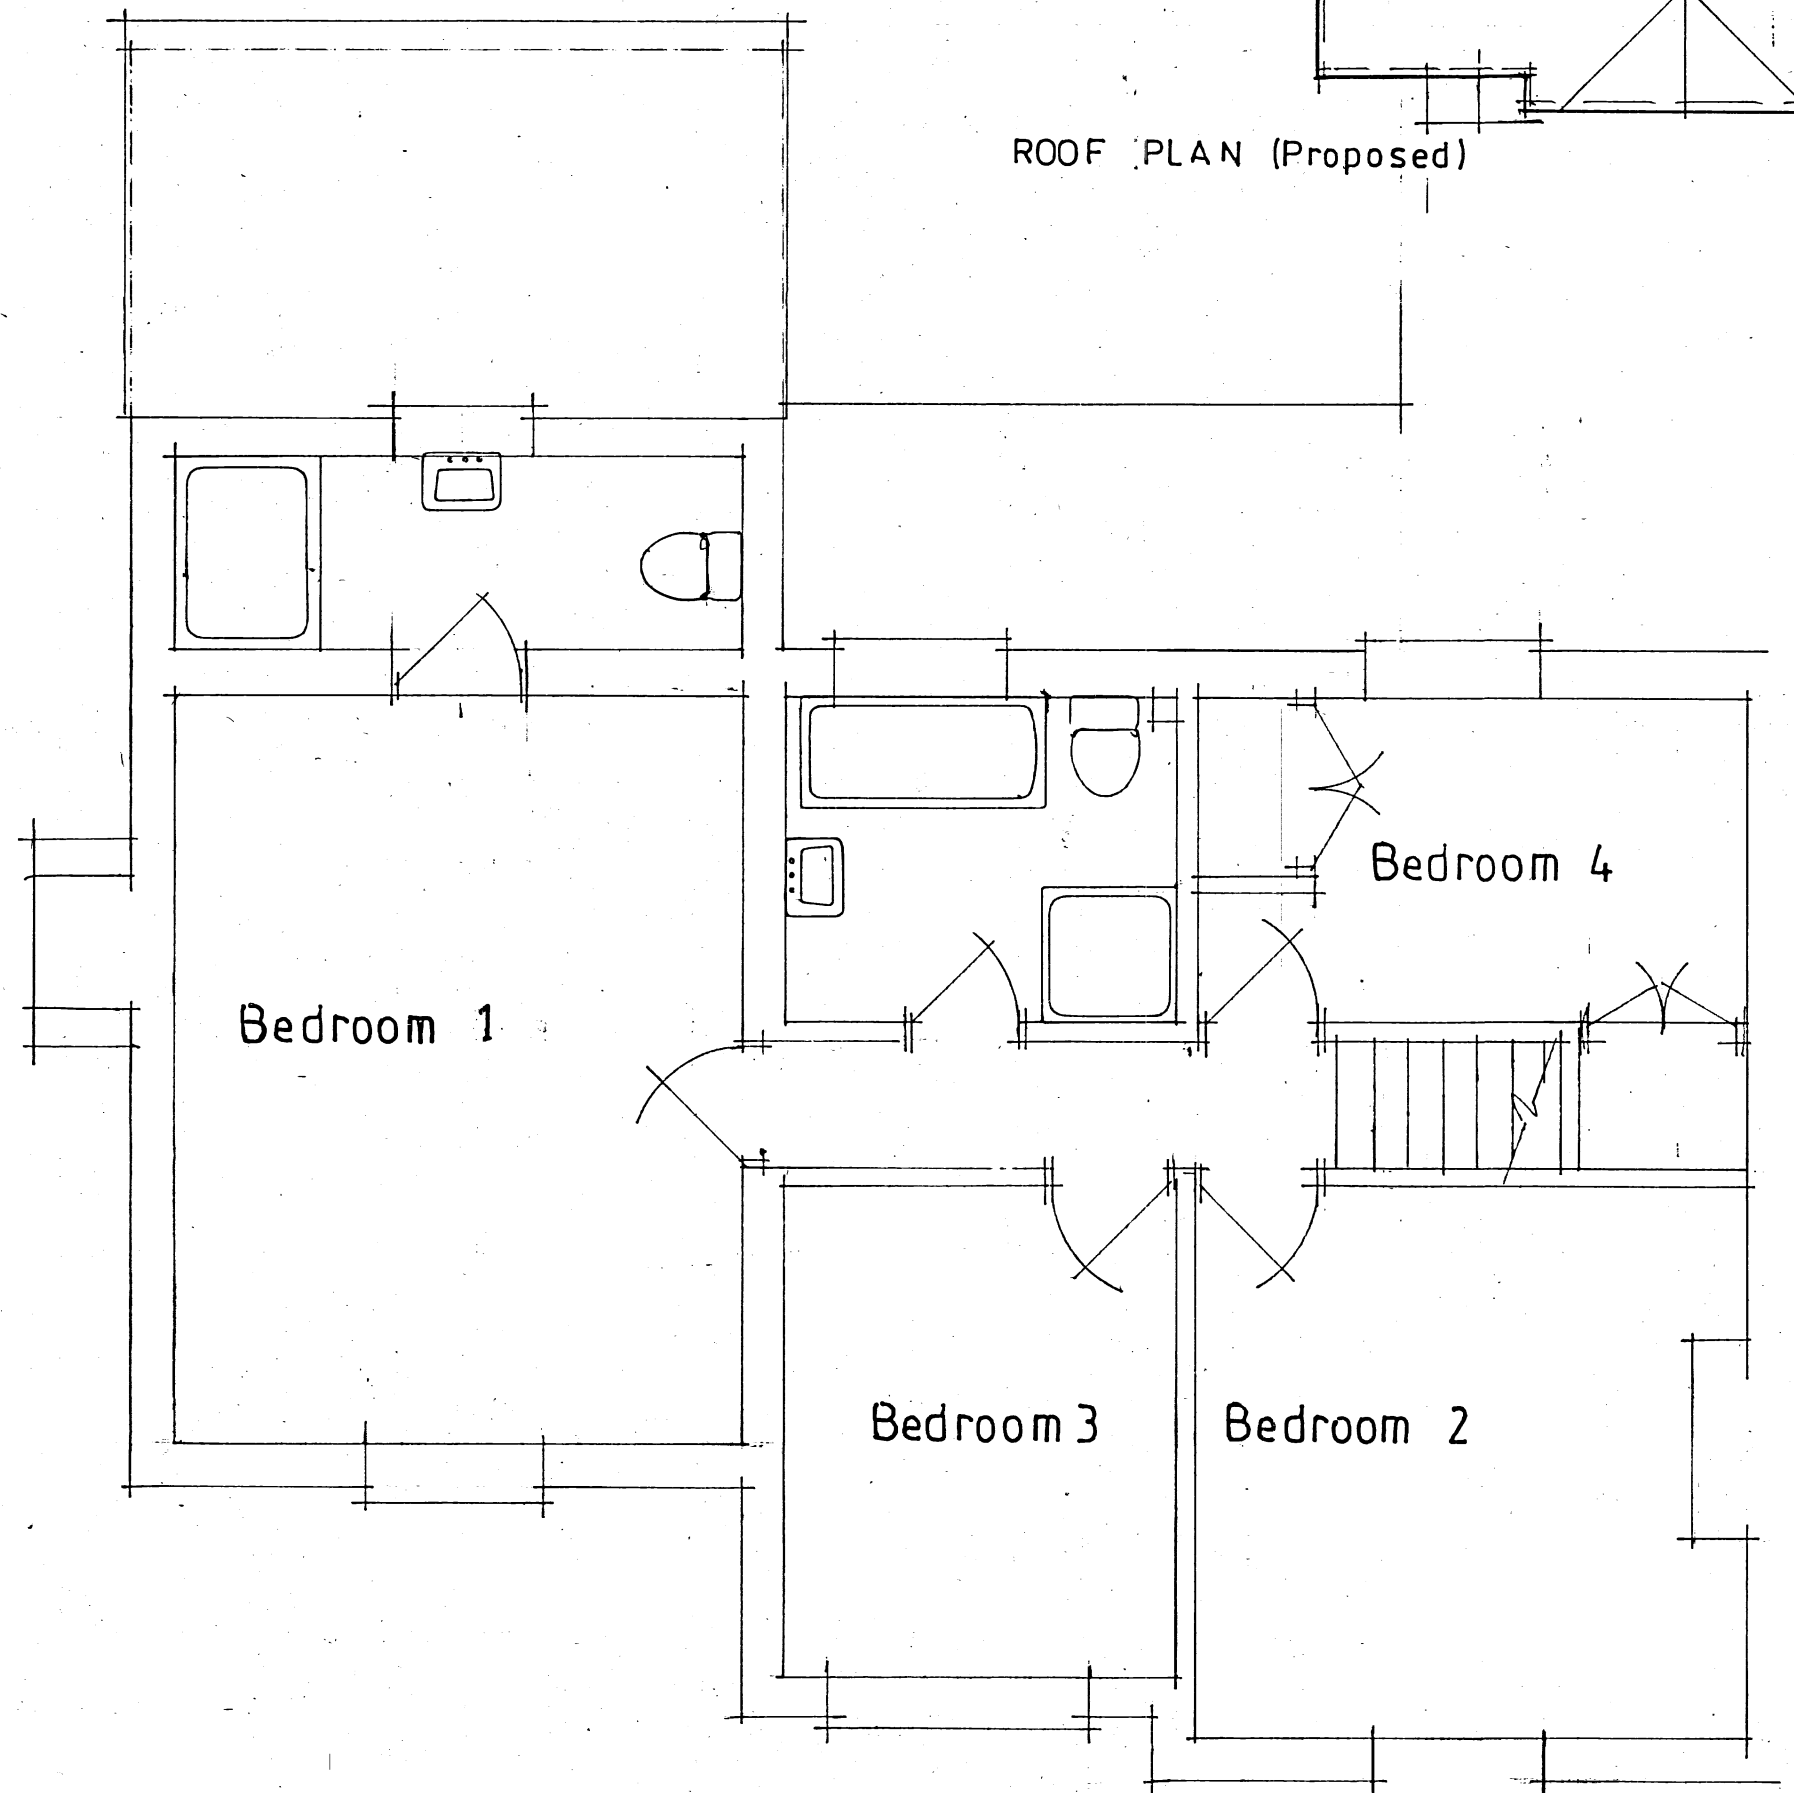
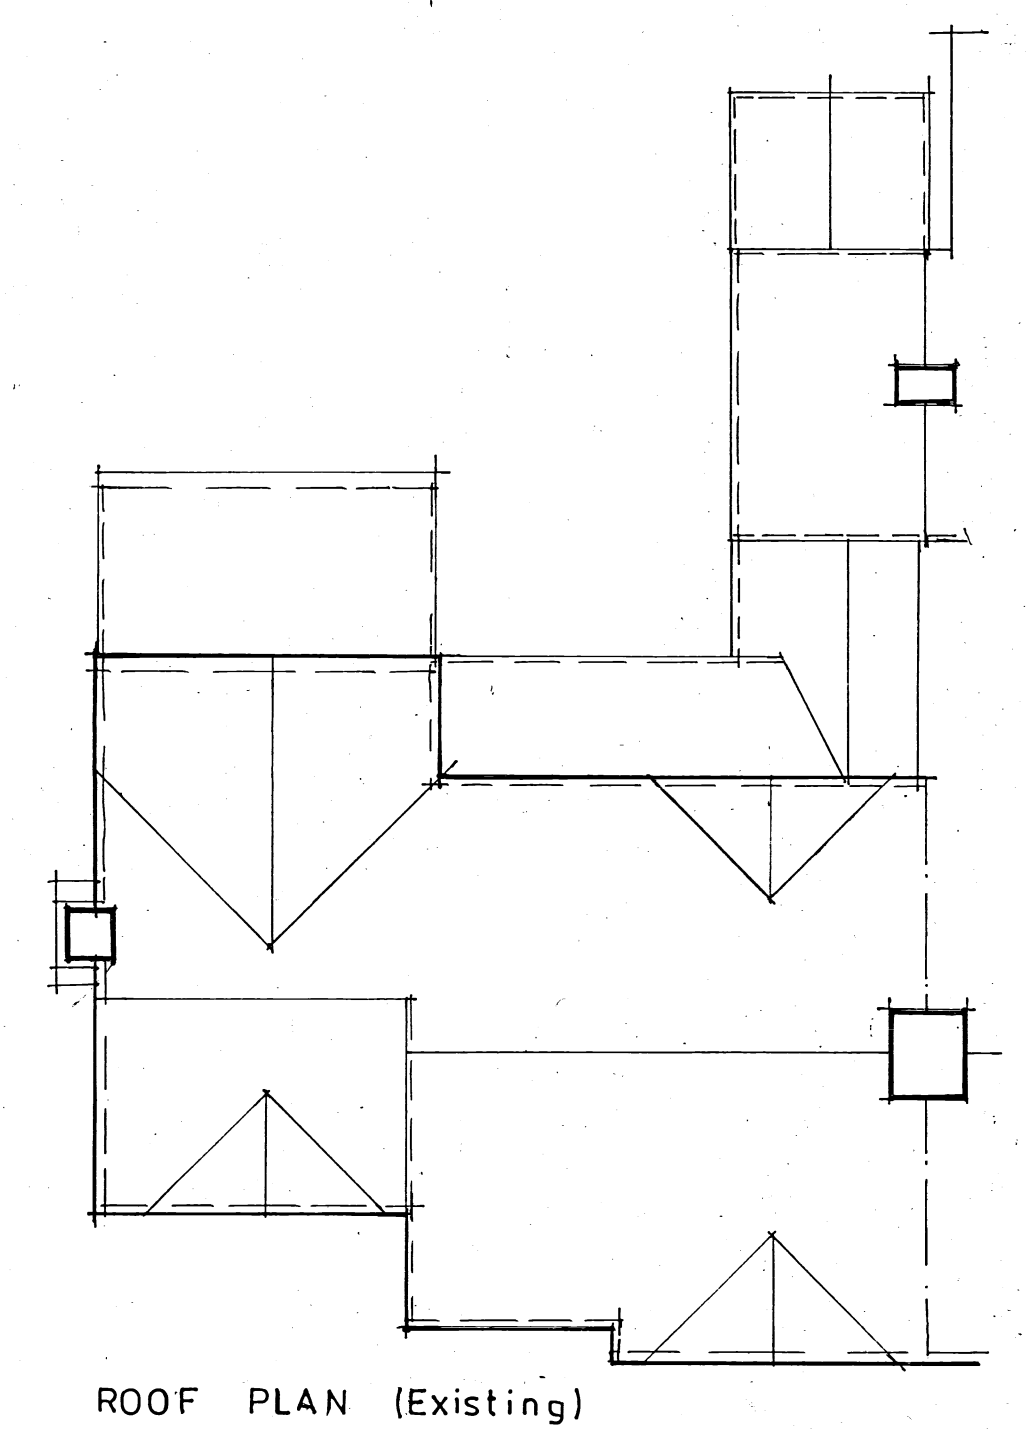


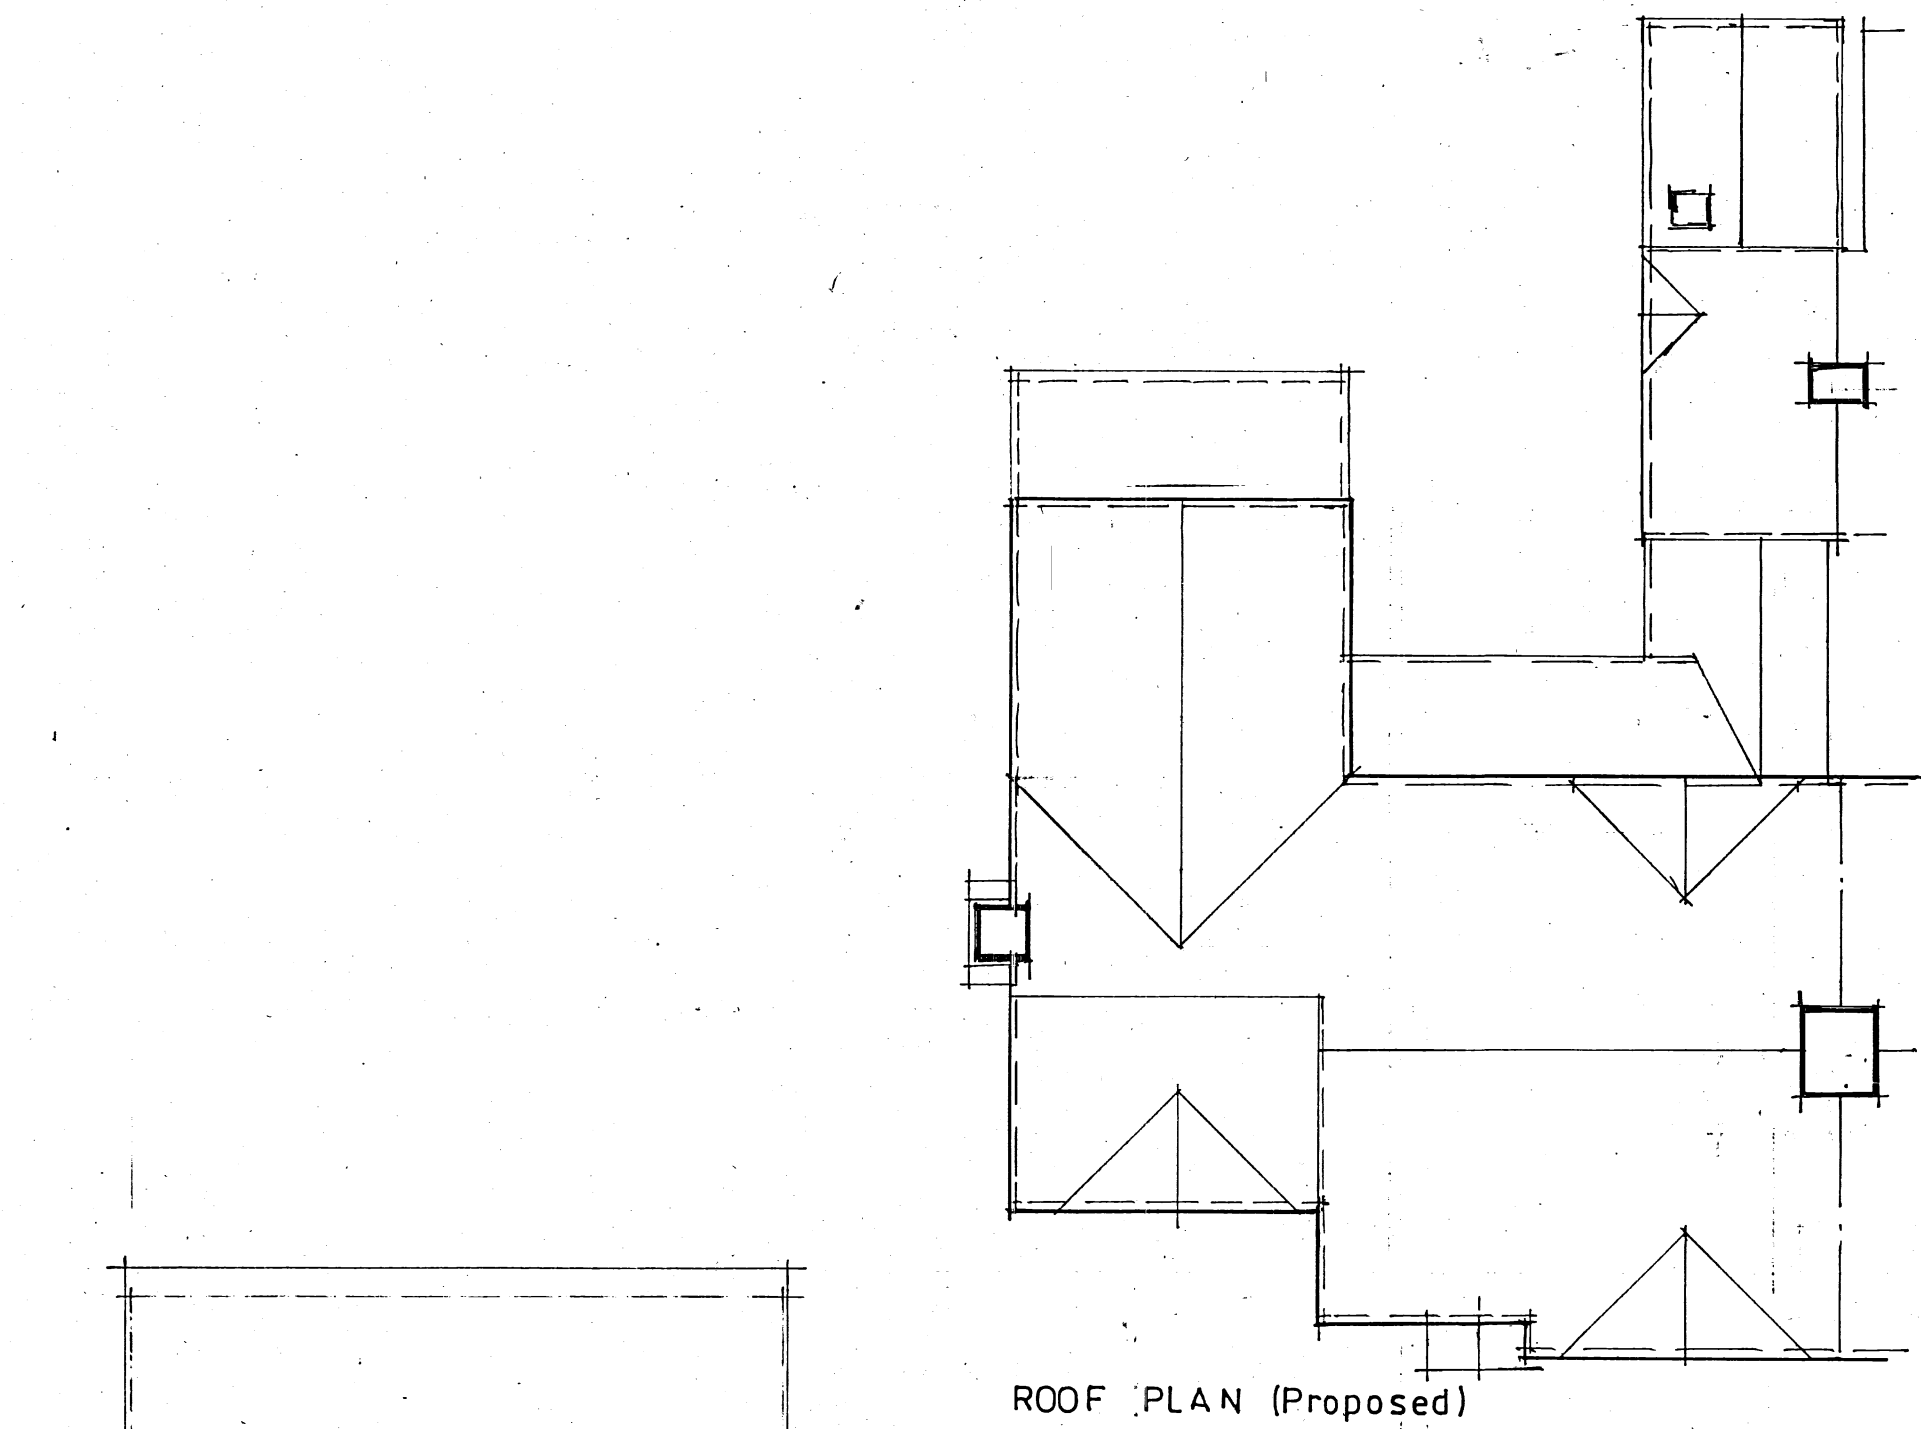

GROUND FLOOR

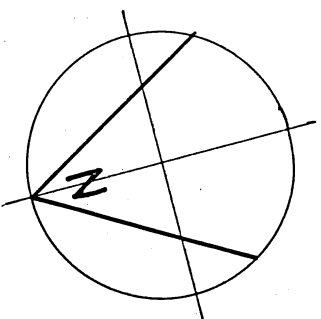

FIRST FLOOR

 

No.	DATE	REVISIONS
CLIENTS MUST TAKE THEIR OWN ASSURANCES ON		
1. Soil conditions including gradient of land.		
2. Suitability of storm water drainage.		
3. Position of main sewer (if applicable)		
4. Trees and their effect on foundation design		
WE CANNOT BE RESPONSIBLE FOR ANY ADDITIONAL BUILDING COST FOR PROBLEMS CAUSED BY THE ABOVE OR OTHER PROBLEMS RELATED TO A PARTICULAR SITE.		
EXTENSIONS ARE SUBJECT TO REVISION DEPENDING ON EXISTING STRUCTURE AS EXPOSED. ALL DIMENSIONS TO BE CHECKED ON SITE.		
COPYRIGHT This design is the copyright of Glyn Doughty Design and may not be reproduced without written consent.		
Glyn Doughty Design 25 VICARAGE HILL WESTERHAM KENT TN16 1TL TEL. WESTERHAM (01959) 562723 E-MAIL: { glyn.doughty@outlook.com Planning		
CLIENT Mr & Mrs A. Simpson		
Extension and alterations to		
Rose Cottage, Church Lane,		
Ardingly RH17 6UP		
FLOOR PLANS ELEVATIONS		
(Existing)		
SCALE 1-100 1-50		
DRAWN	G.T.O	DATE 14 Dec 24
DRAWING No.	revision	
SA 2412- 02		