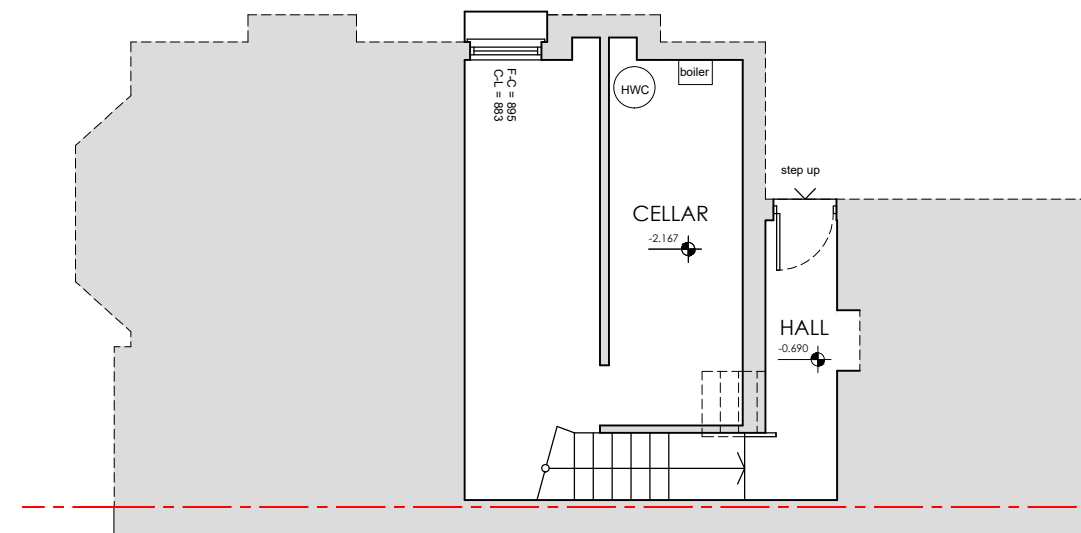
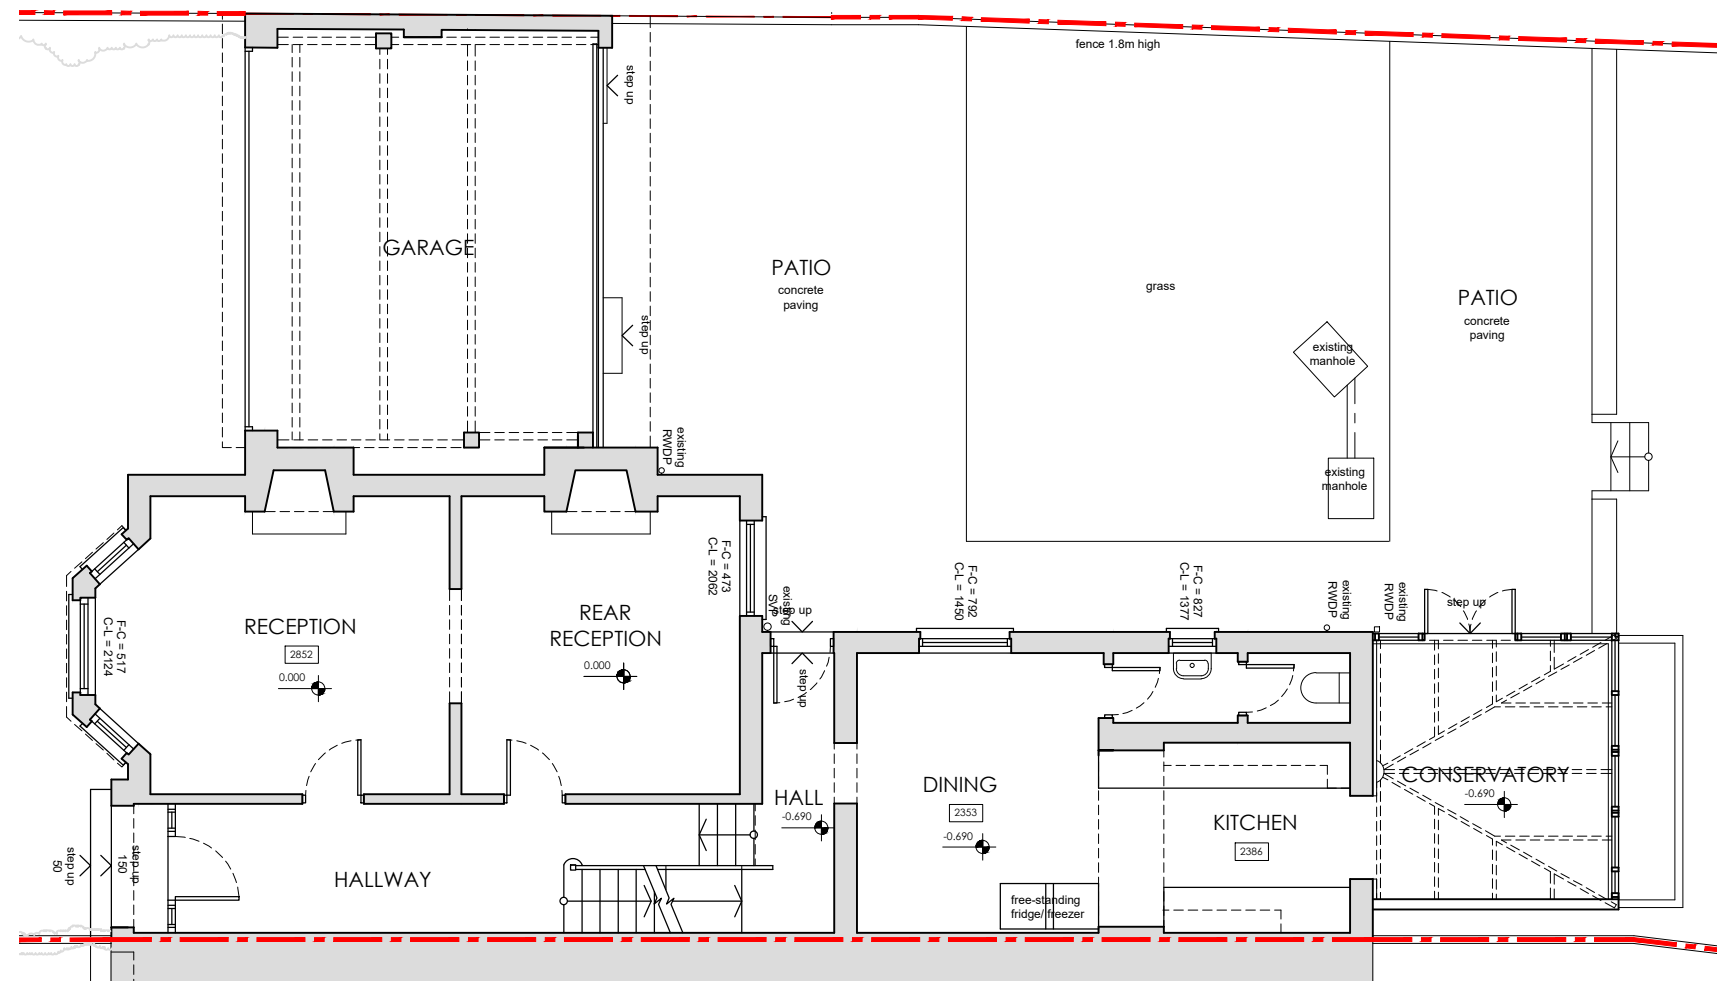


REVISIONS

STATUS EXISTING		PROJECT STONECROFT, BROAD ST, CUCKFIELD	
		TITLE EXISTING BASEMENT & GROUND FLOOR PLANS	
SCALE 1:100	DATE 2024.03.16	DRAWING NUMBER 002	REV *

VICTORIA MUSTARD ARCHITECT

135 Crawley Down Road, Felbridge, East Grinstead RH11 2PS
Mob 07779 245 093 vicki@victoriarmustardarchitects.com