
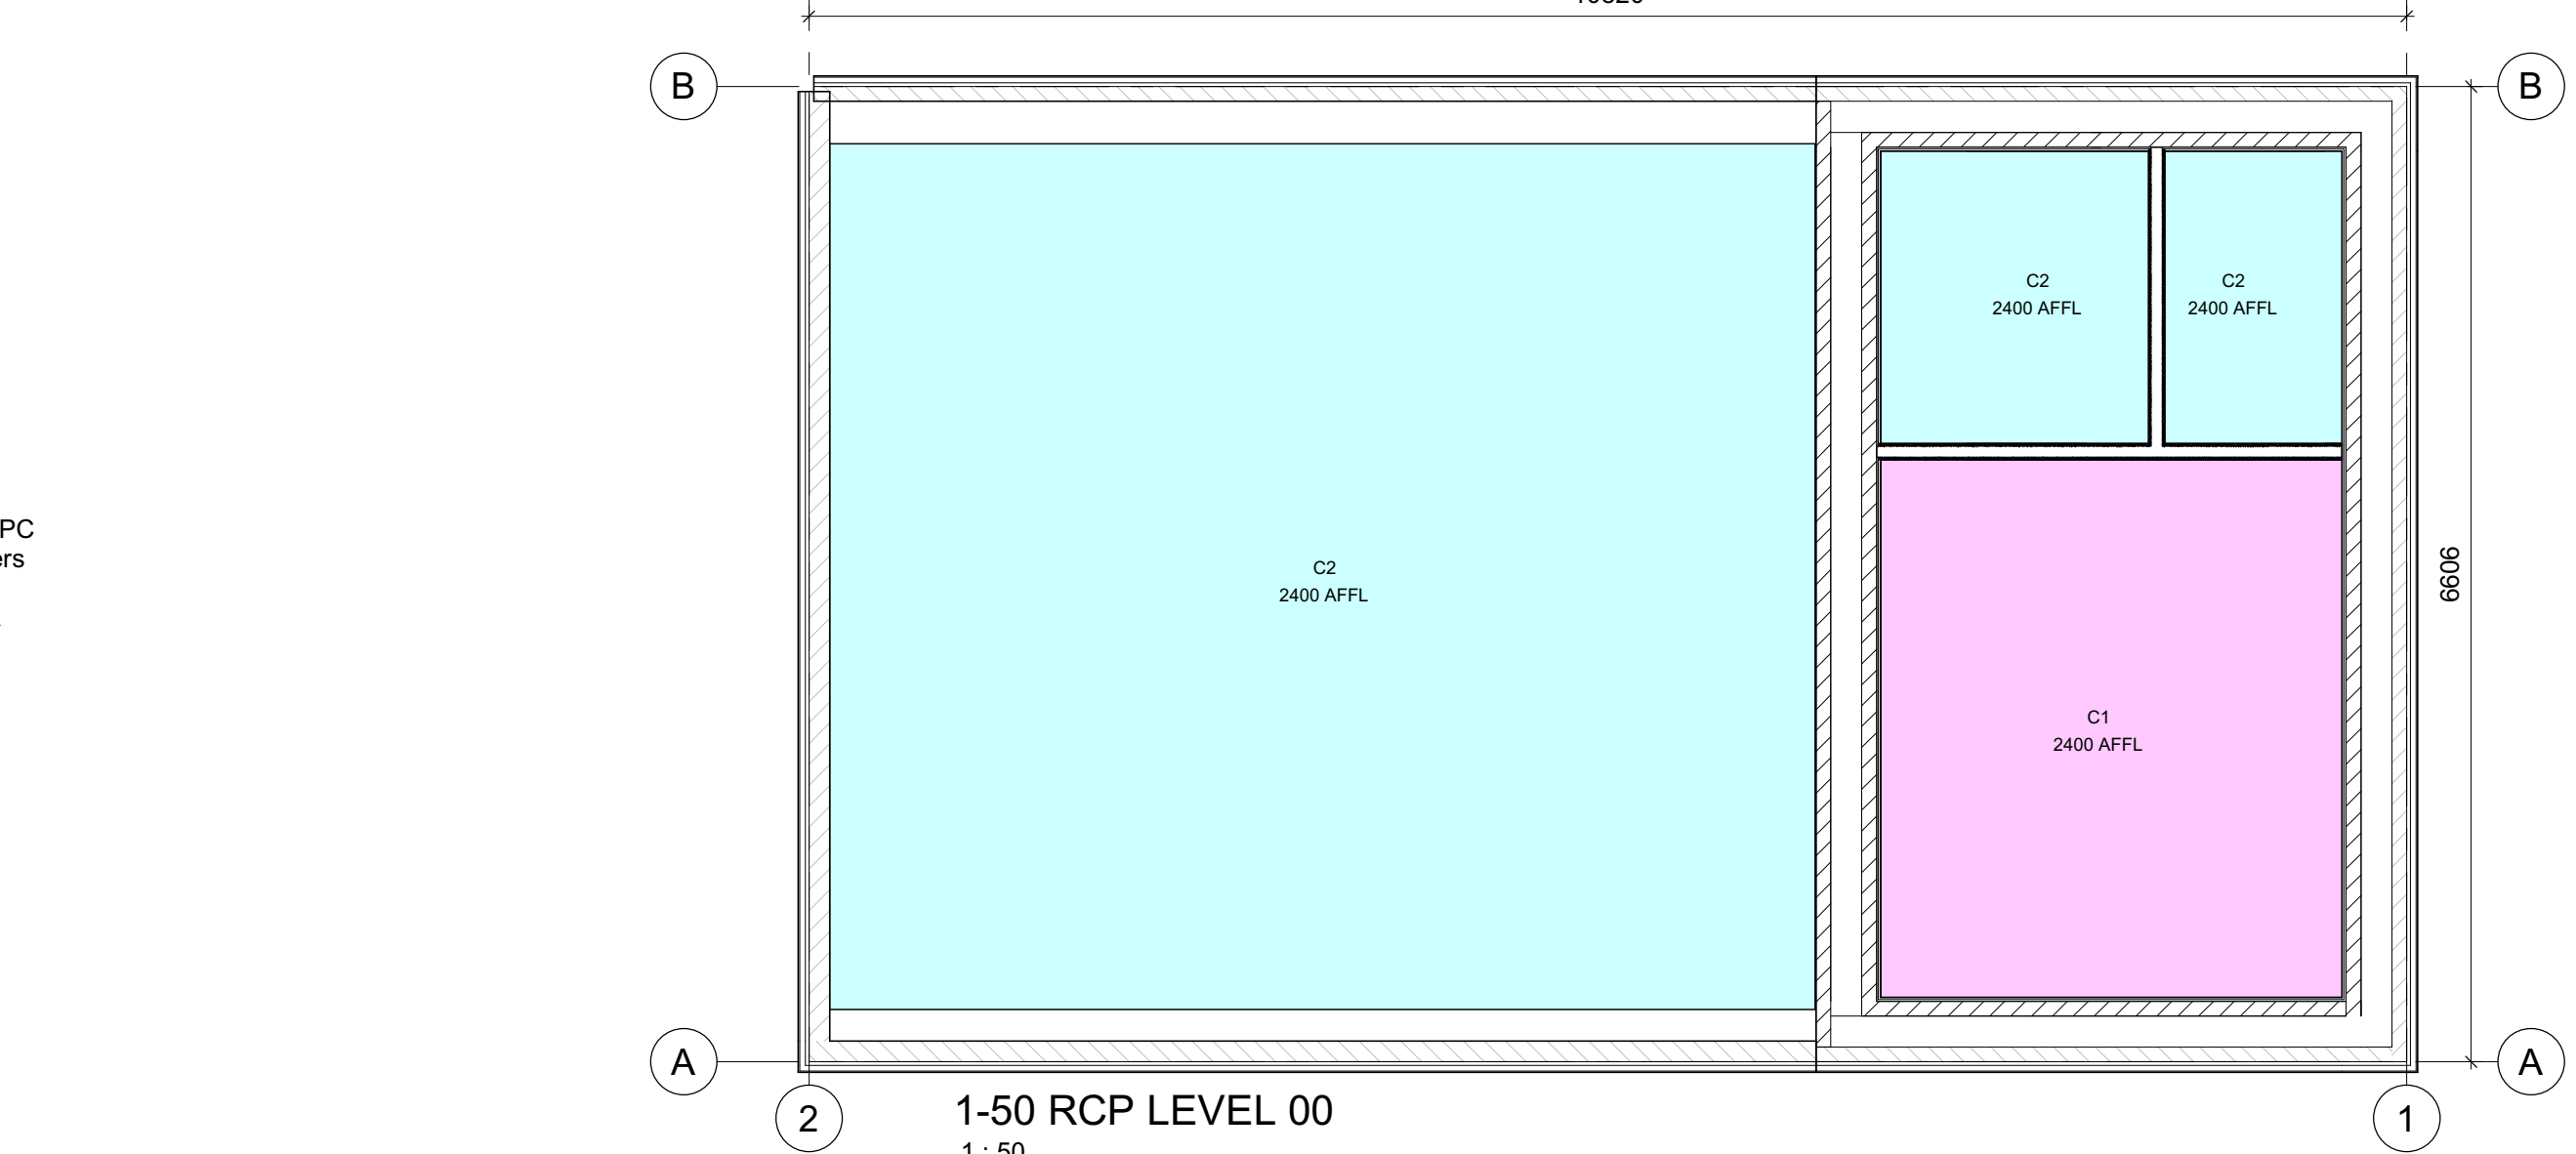
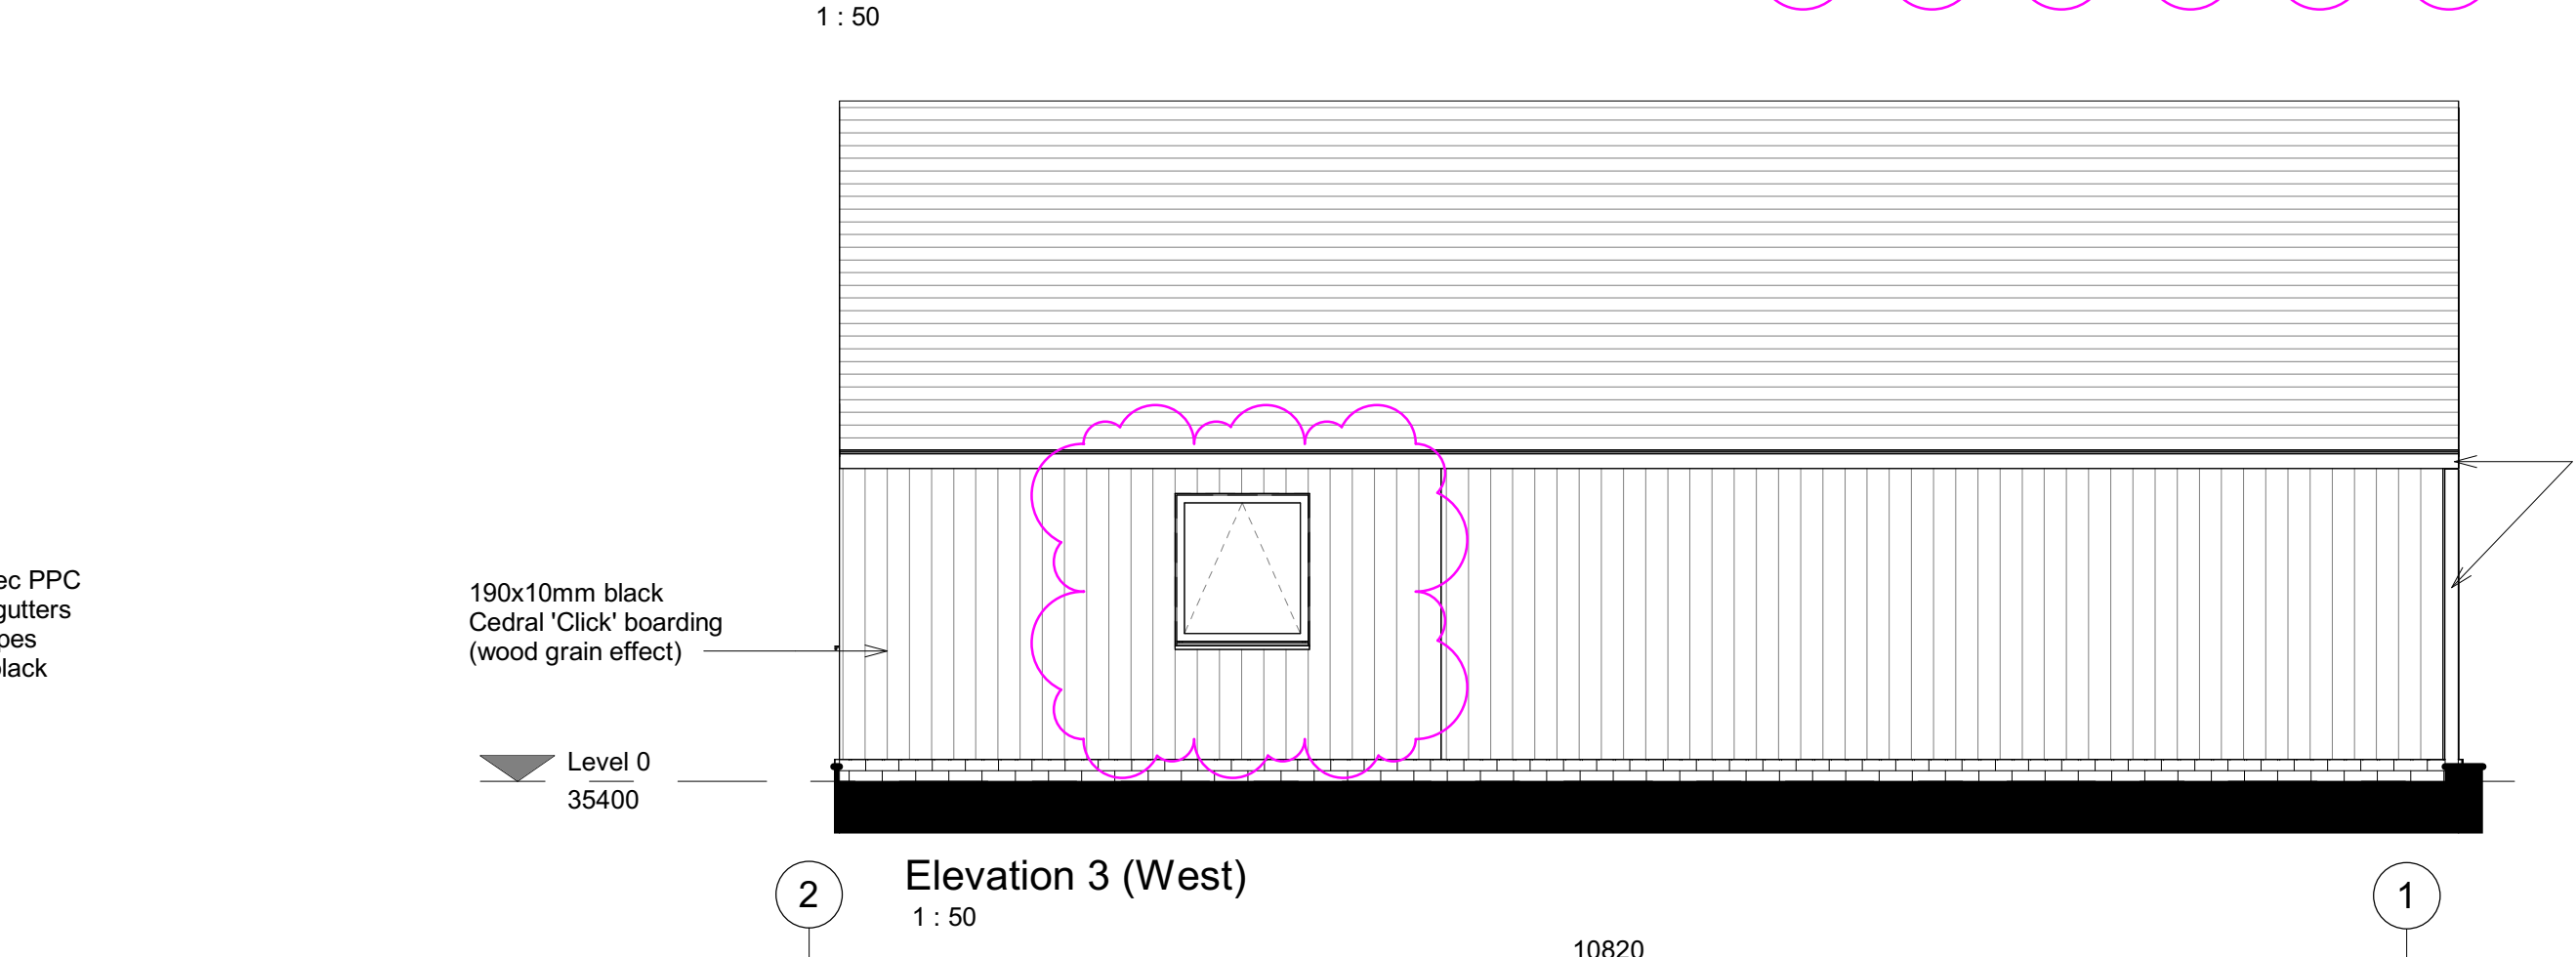
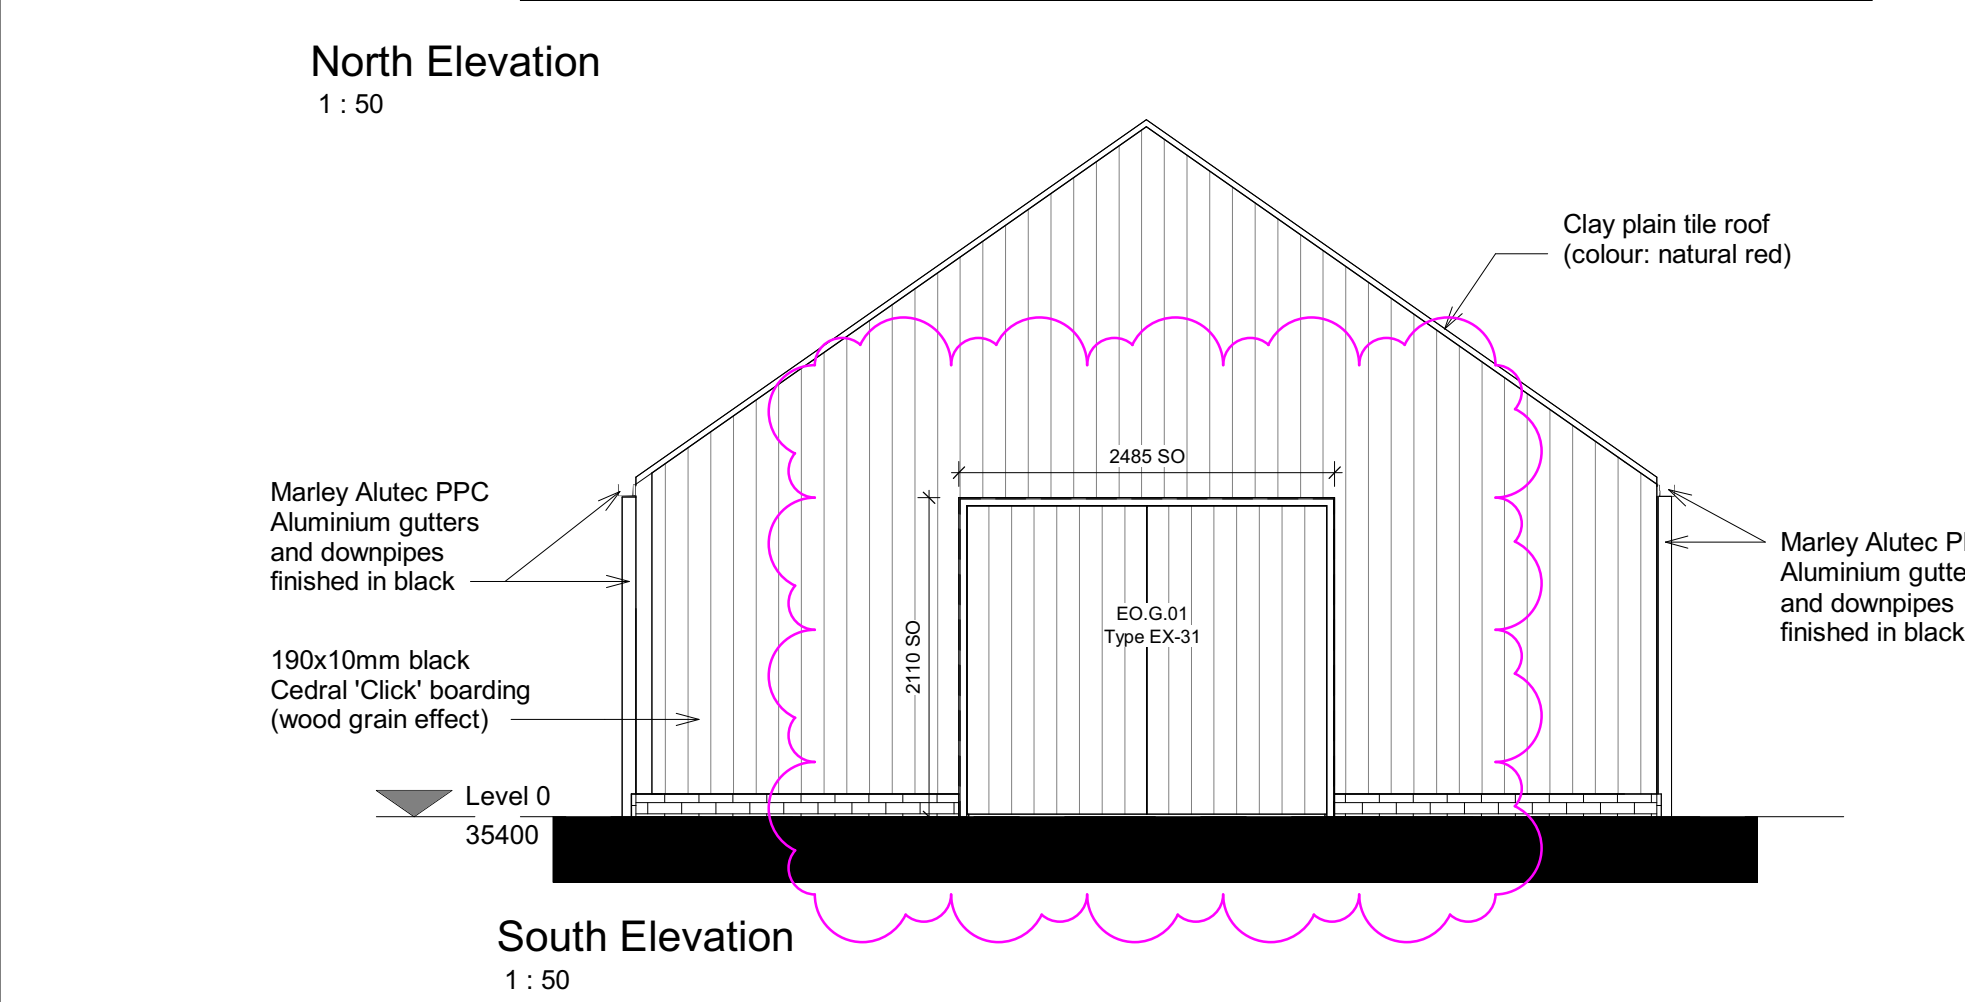
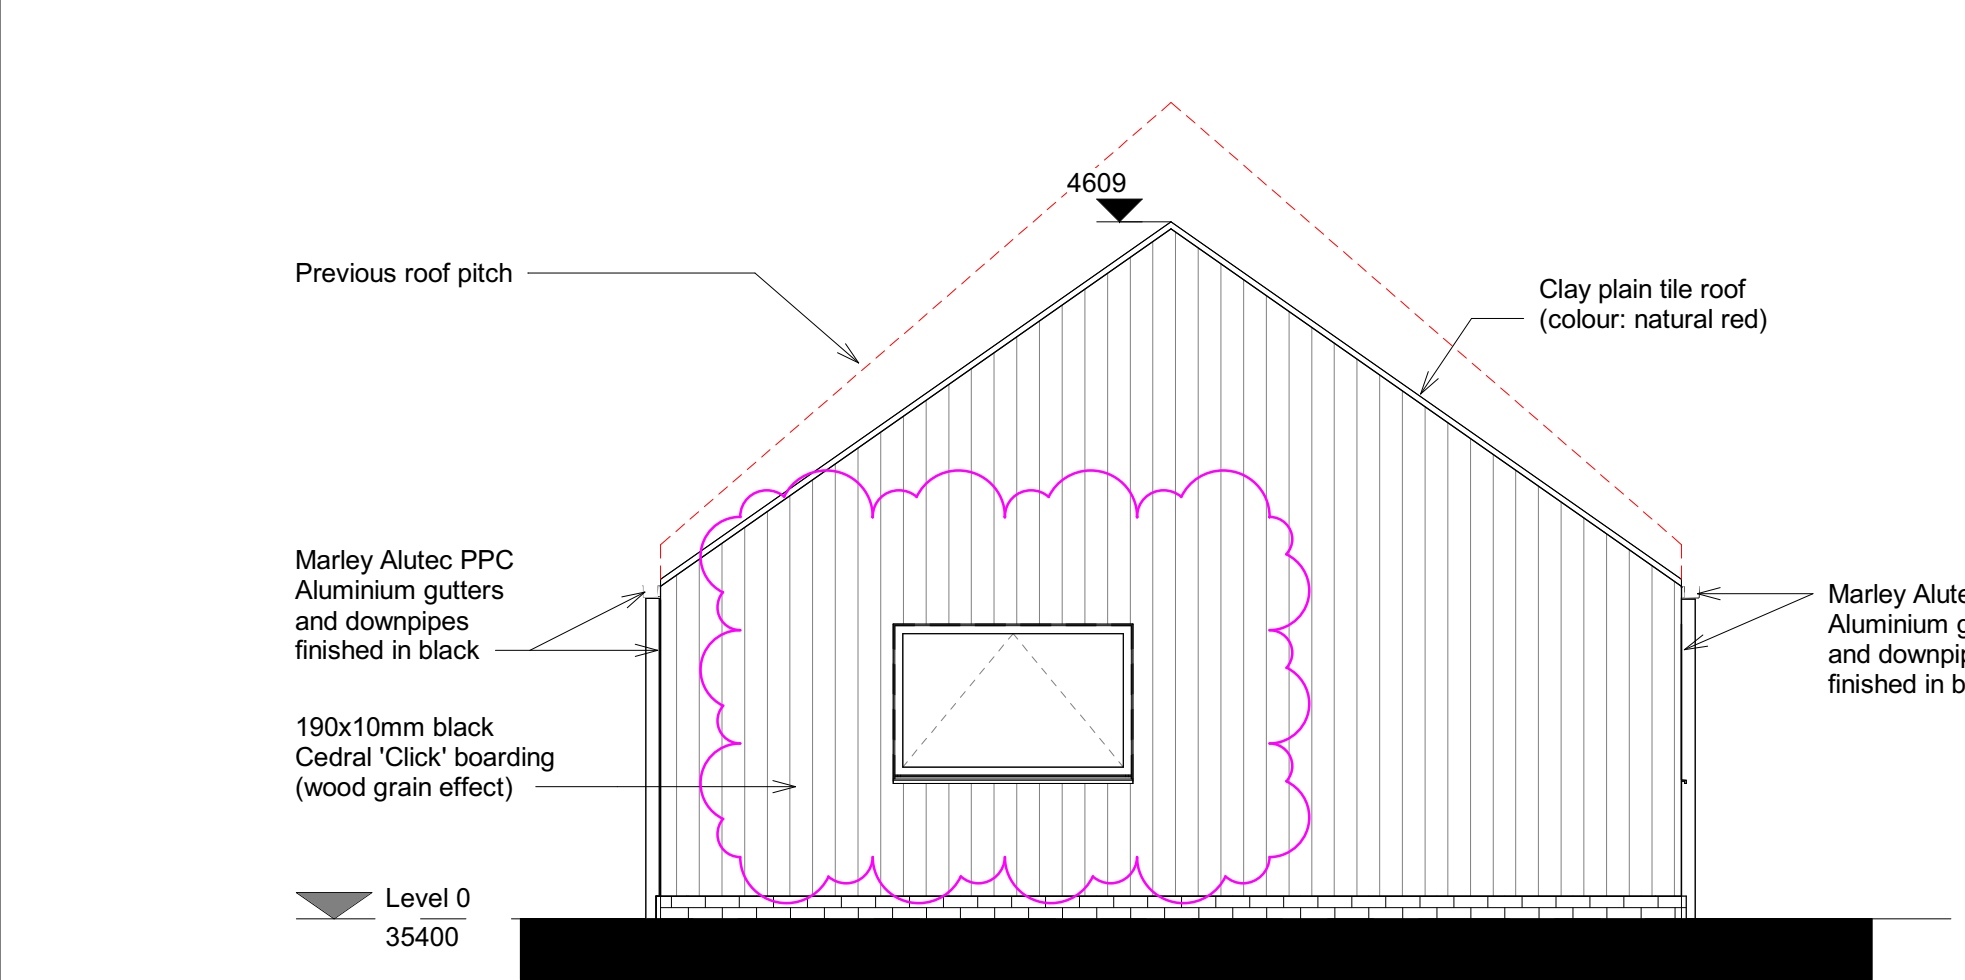
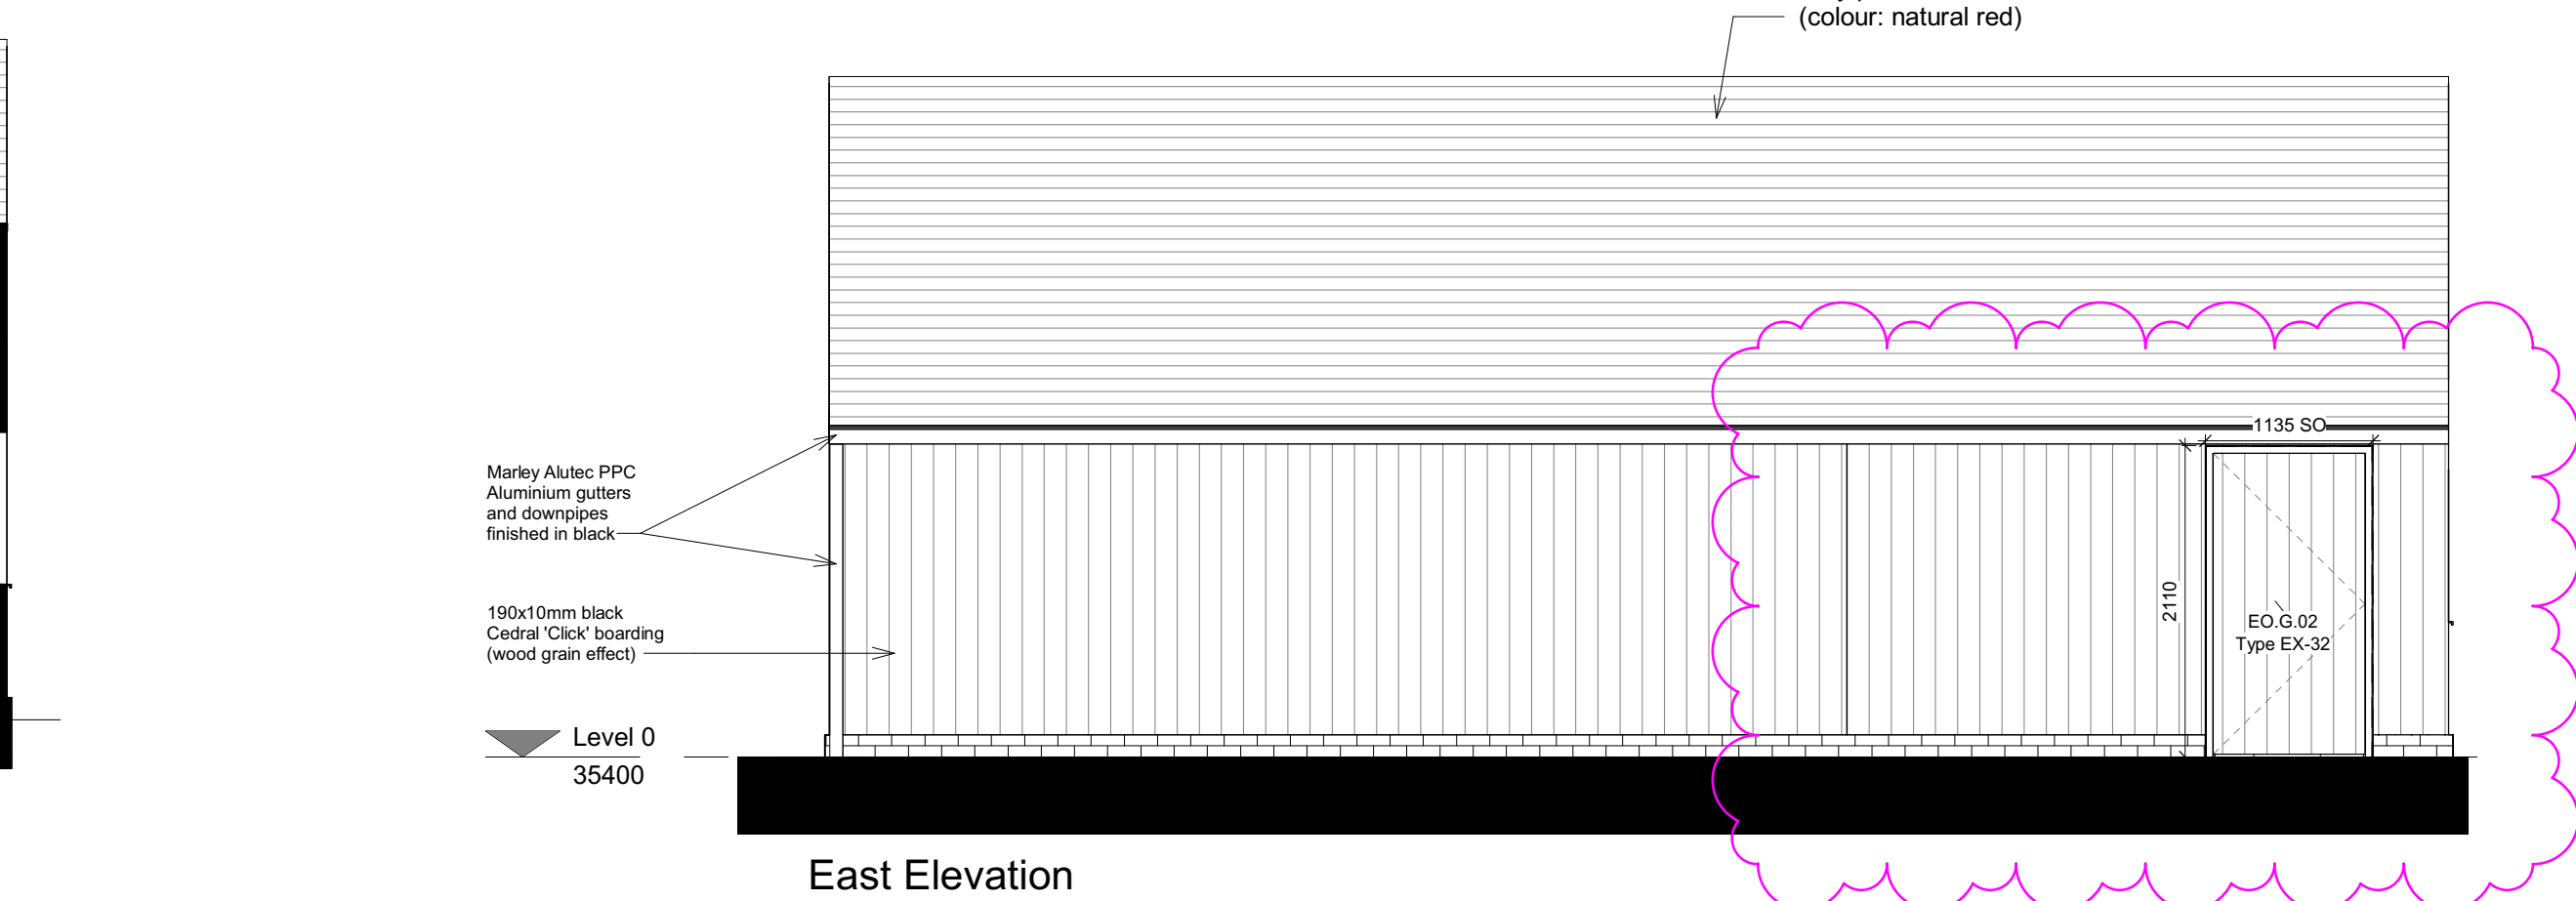
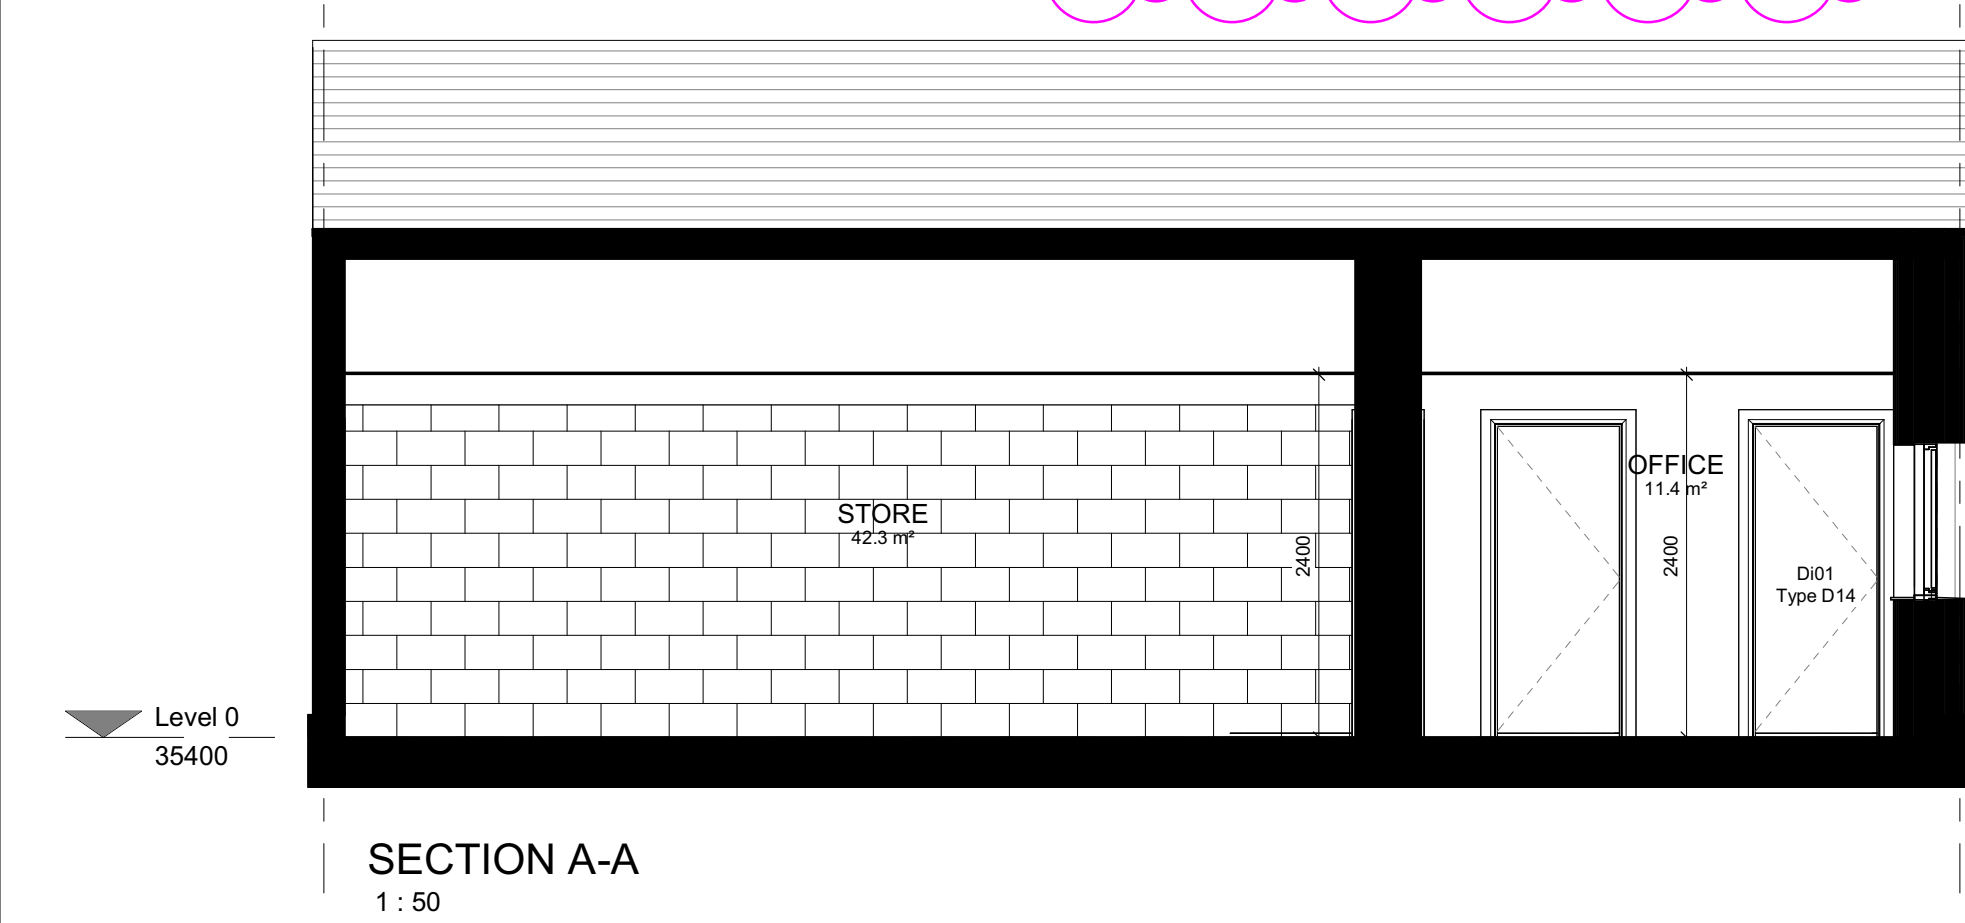
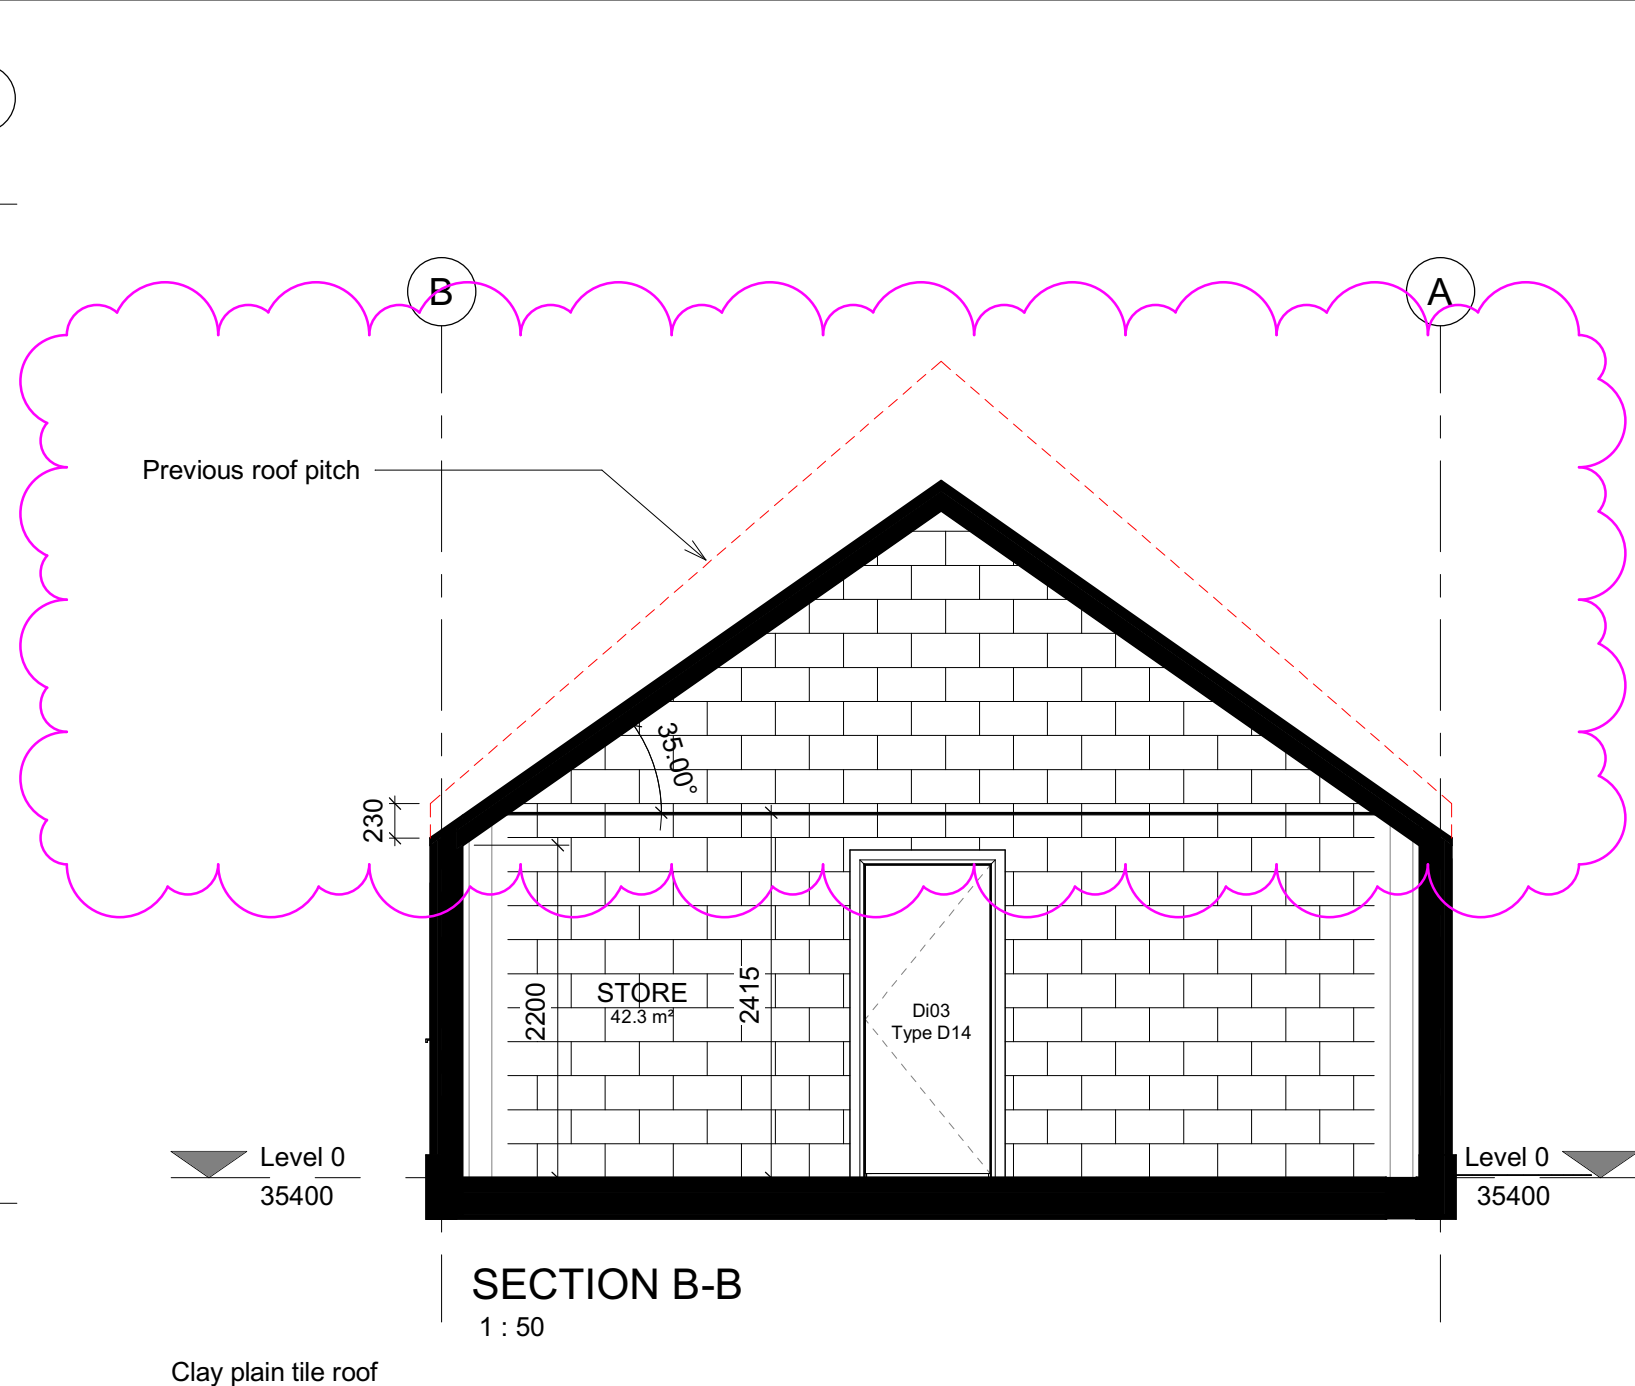
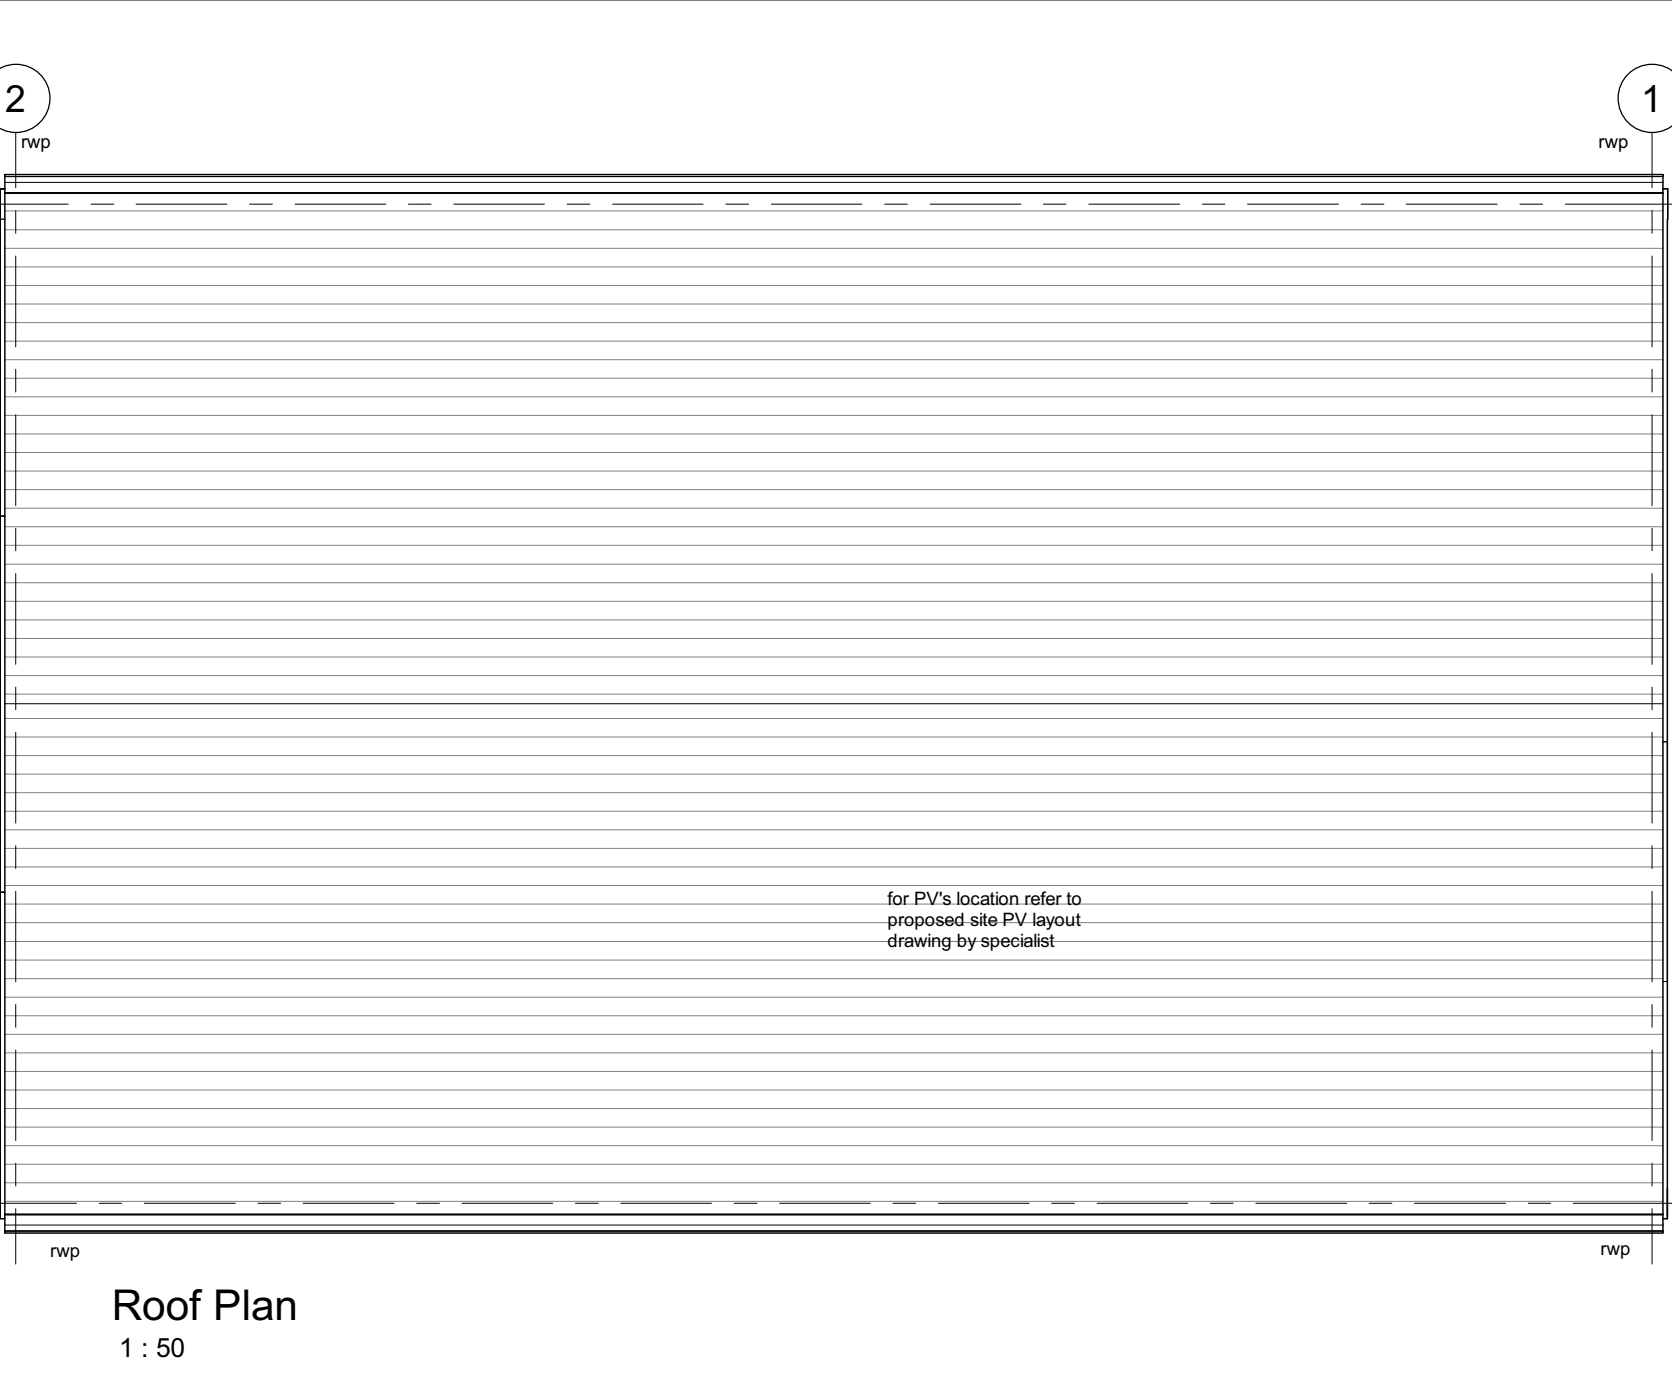



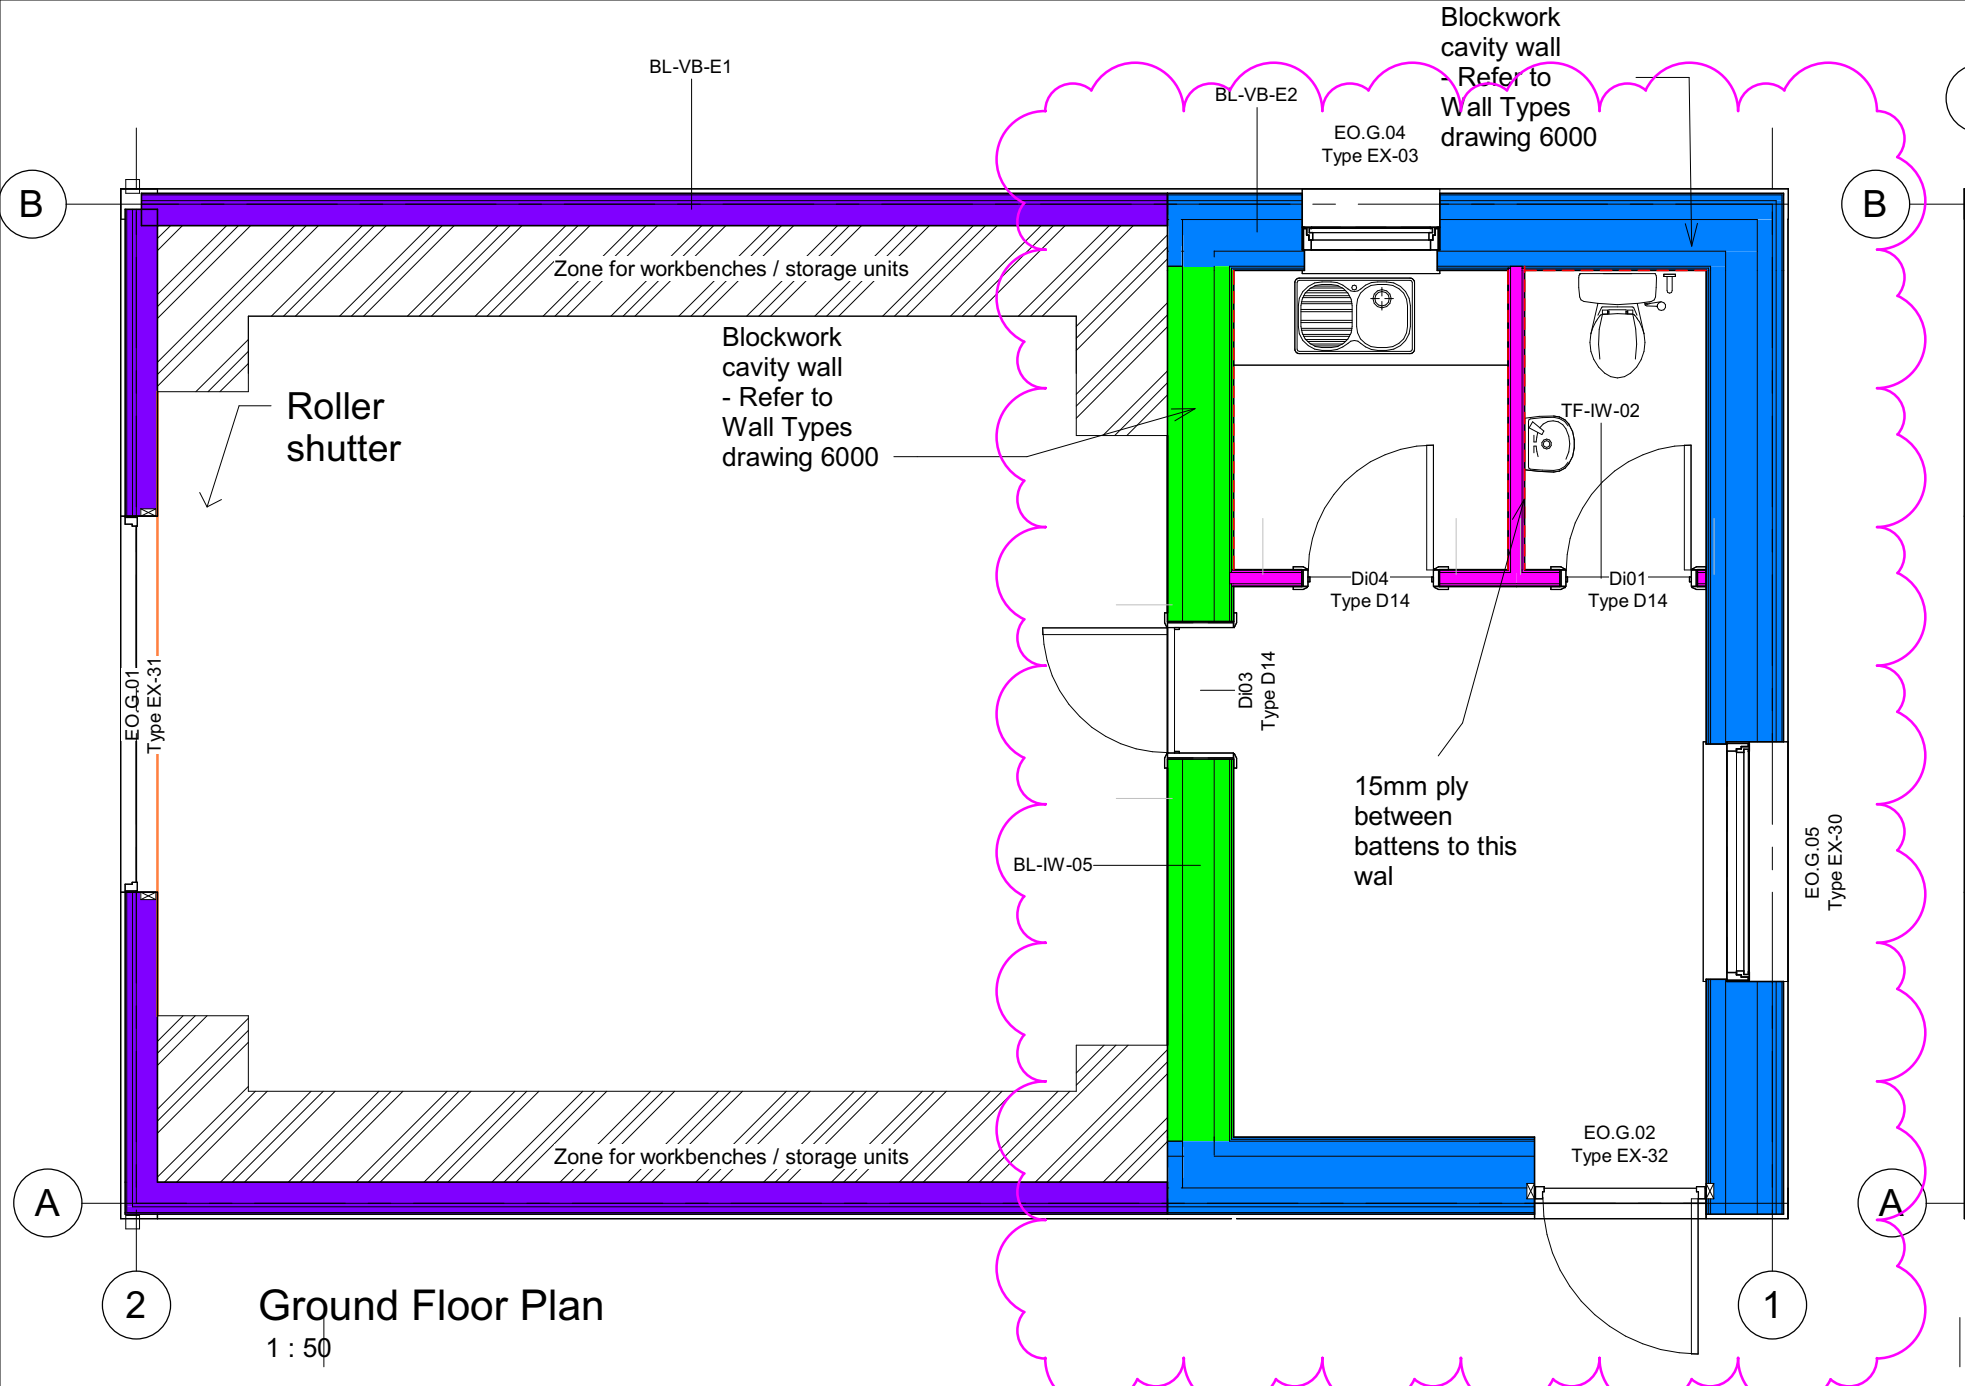


The contractor is responsible for checking dimensions, tolerances and references. Any discrepancy to be verified with the Architect before proceeding with the works. Where an item is covered by drawings to different scales the larger scale drawing is to be worked to.

Where products have been specified, PRP have reviewed applicable products available in the UK at the time of writing the specification. For the avoidance of doubt, product manufacturers and suppliers must confirm that each product is fit for its intended use and provide such evidence as may reasonably be requested to confirm performance, including, but not limited to, product test classification and interfaces with adjacent products.

Where the contractor wishes to propose alternative products, representative samples and a full technical appraisal should be submitted by the contractor to the employer demonstrating that their proposed alternative has equal or better performance.

Do not scale drawing. Figured dimensions to be worked to in all cases.
CDM REGULATIONS 2015. All current drawings and specifications for the project must be read in conjunction with the Designer's Hazard and Environment Assessment Record
All intellectual property rights reserved.

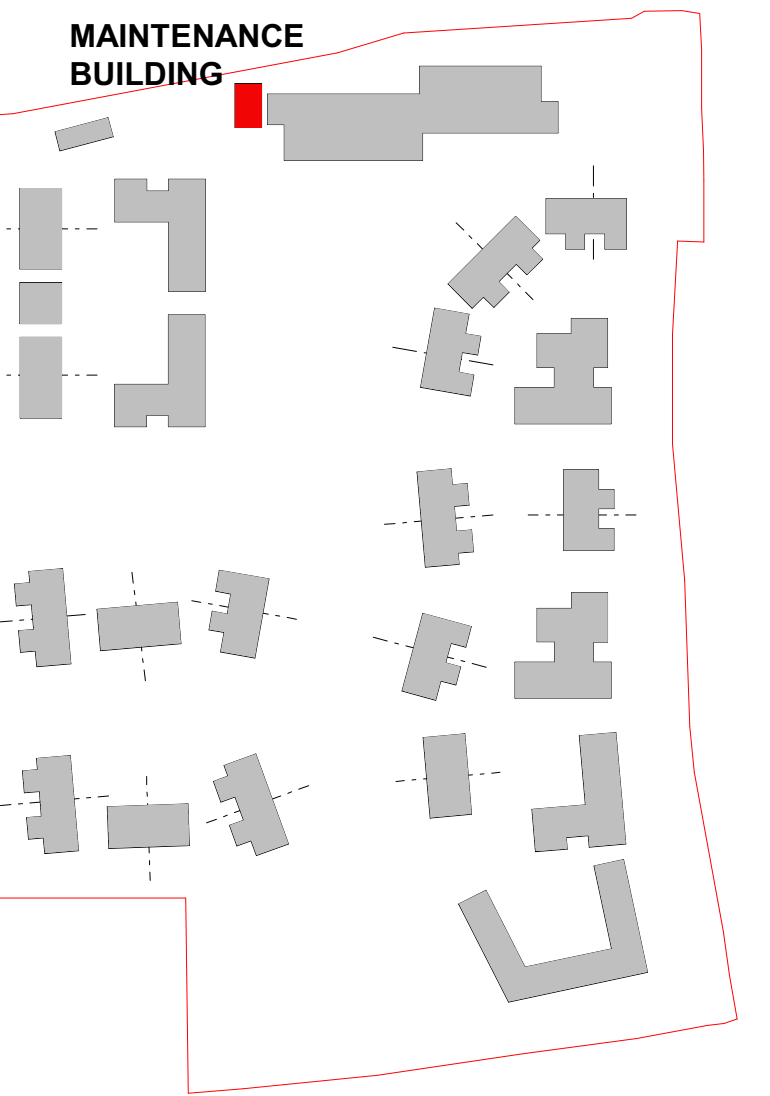 

KEY PLAN
FOR OVERALL SITE LAYOUT REFER TO
DWG No 03001

Wall Types:

- BL-VB-E1
- BL-VB-E2
- BL-IW-05
- TF-IW-02
- 15mm ply between battens

Refer to sheet 6000 for wall type build ups

CEILING TYPE KEY

- CEILING TYPE 1
MF Ceiling with 12.5 mm BG Wallboard
Level AFFL as indicated
- CEILING TYPE 2
MF Ceiling with 12.5 mm BG Moisture Resistant Wallboard
Level AFFL as indicated

T2	26-02-2025	For Tender - Previous planning approved roof pitch outline shown	BC	BC
T1	19-12-2025	For Tender	OC	BC
P02	19-03-2026	Submission for NMA. Layout changes. Roof pitch slope changes to a 35 degree slope. Door style changes and additional windows to North and West elevations	BC	BC
P01	28-11-2025	First Draft	OC	BC
Rev	Date	Description	Dwn	Ckd

Wellcroft Green - Albourne IV
Maintenance Store - Proposed Plans and Elevations

WCG-PRP-XX-YY-ZZ-D-A-04910

PLANNING REV P02

Drawn OC Checked BC Date 27-11-25 Scale @ A1 1 : 50

PRP prp-co.uk
Surrey 020 8339 3600