



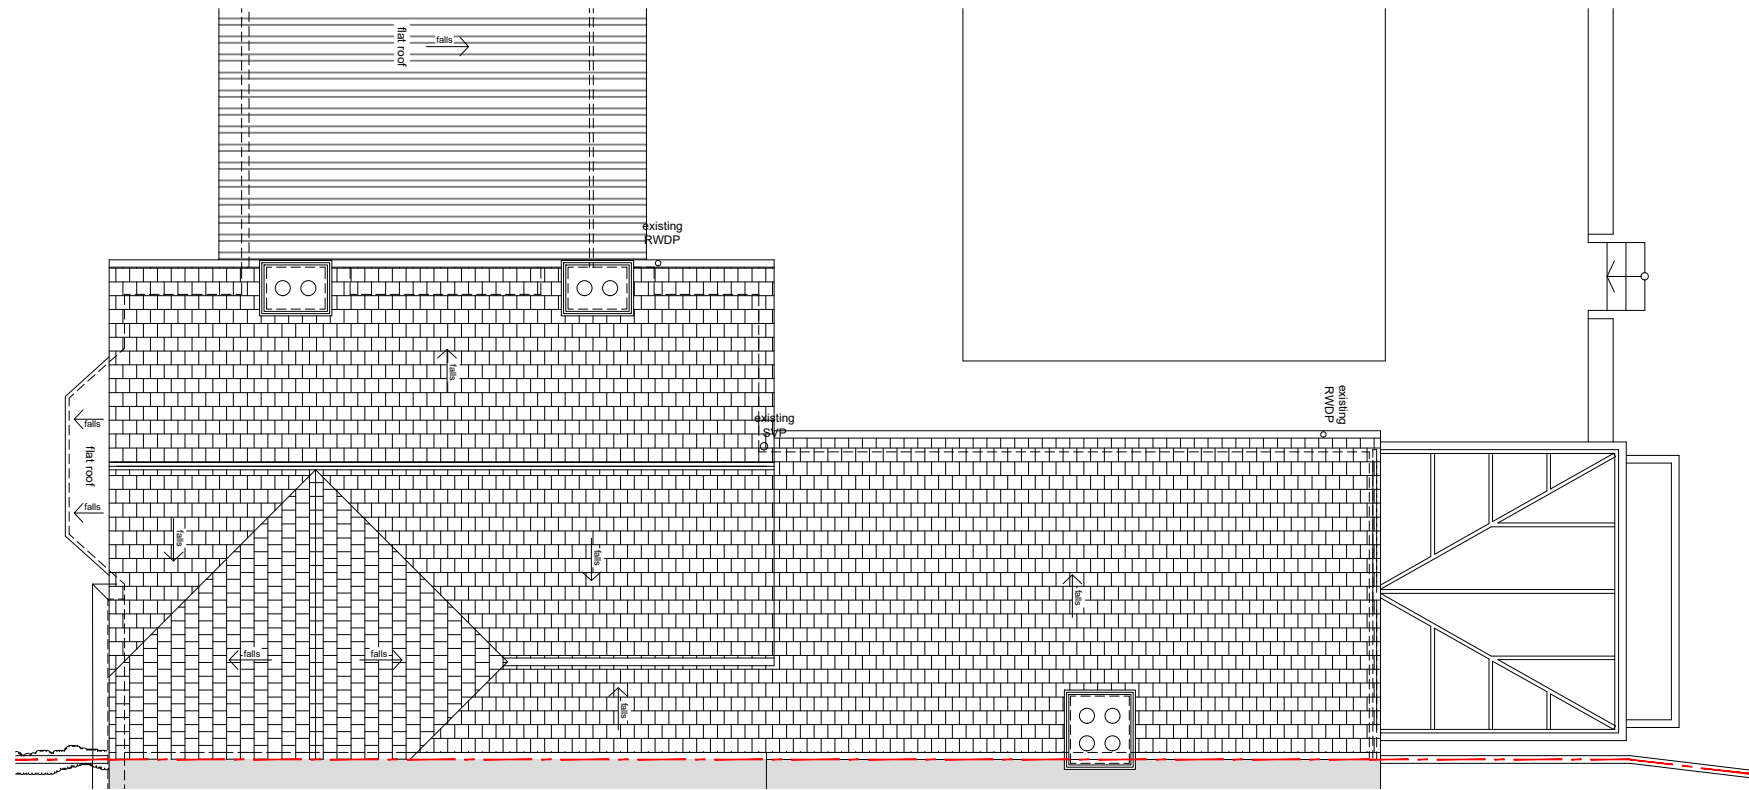

2

EXISTING ROOF PLAN

SCALE 1:100

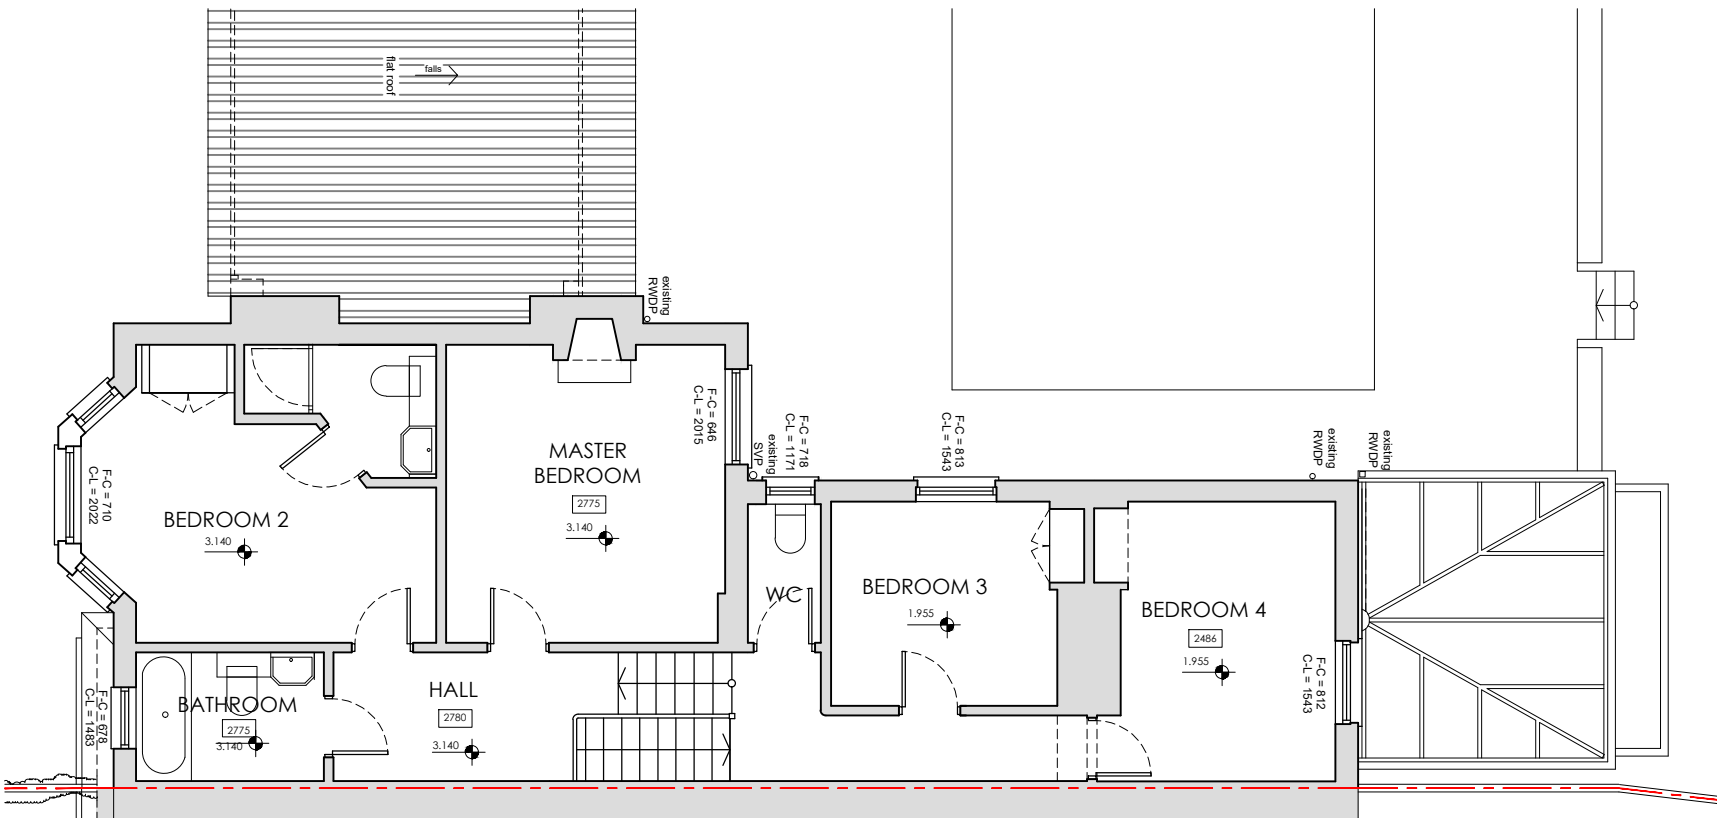

1

EXISTING FIRST FLOOR PLAN

SCALE 1:100

0 1 2 3 4 5m



EXISTING

REVISIONS

STATUS		PROJECT	
EXISTING		STONECROFT, BROAD ST, CUCKFIELD	
		TITLE	
		EXISTING FIRST FLOOR & ROOF PLANS	
SCALE	DATE	DRAWING NUMBER	REV
1:100	2026.03.16	003	*

VICTORIA MUSTARD ARCHITECT

135 Crawley Down Road, Felbridge, East Grinstead RH19 2PS
Mob 07779 245 093 vicki@victoriarmustardarchitects.com