




1 EXISTING SIDE NORTH-WEST ELEVATION
SCALE 1:100

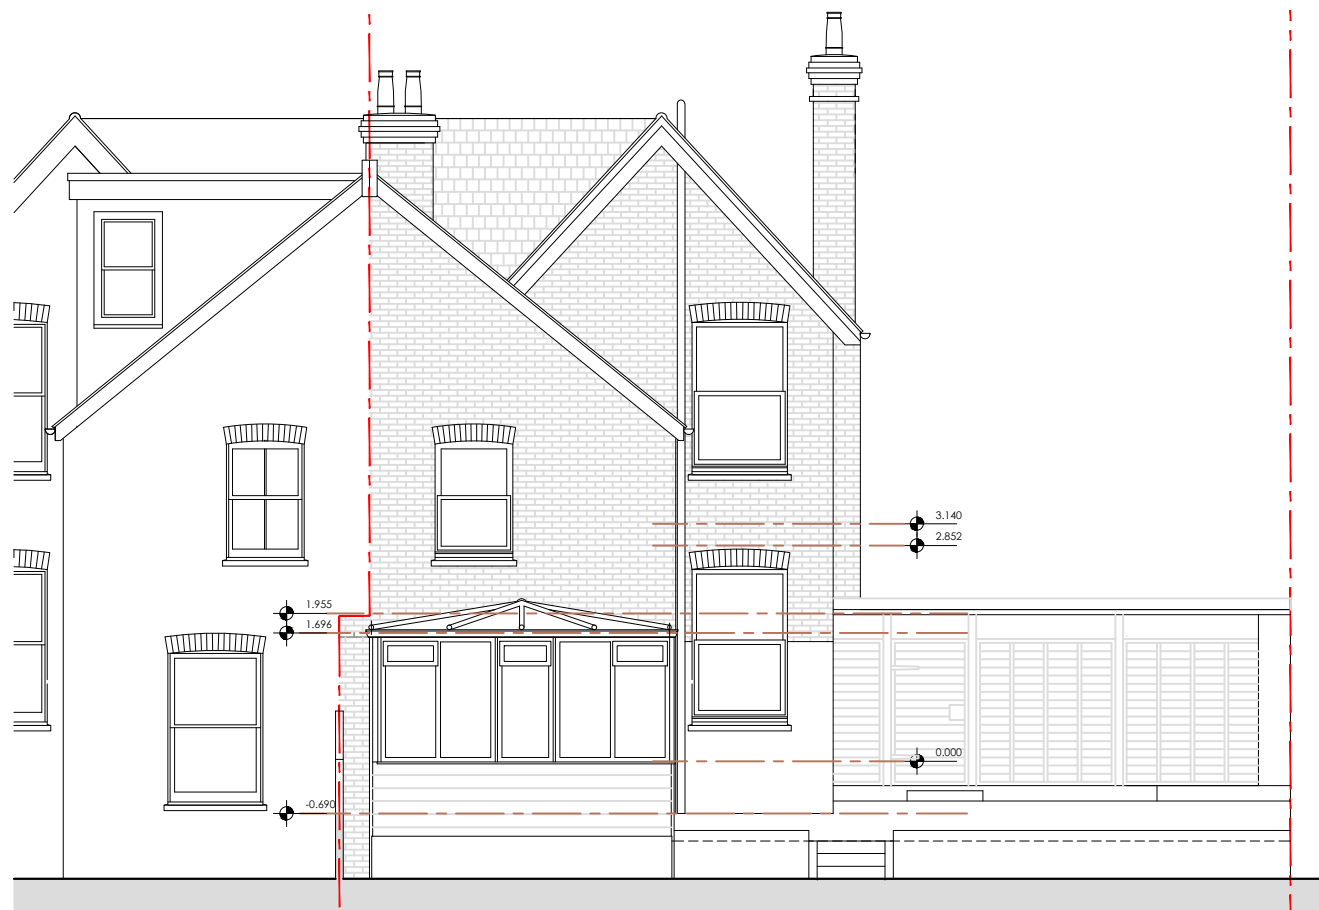

2 EXISTING REAR NORTH-EAST ELEVATION
SCALE 1:100



3 EXISTING FRONT SOUTH-WEST ELEVATION
SCALE 1:100



EXISTING

REVISIONS

STATUS		PROJECT	
EXISTING		STONECROFT, BROAD ST, CUCKFIELD	
		TITLE	
		EXISTING ELEVATIONS	
SCALE	DATE	DRAWING NUMBER	REV
1:100	2026.03.16	004	*

VICTORIA MUSTARD ARCHITECT

135 Crawley Down Road, Felbridge, East Grinstead RH19 2PS
Mob 07779 245 093 vicki@victoriarmustardarchitects.com