



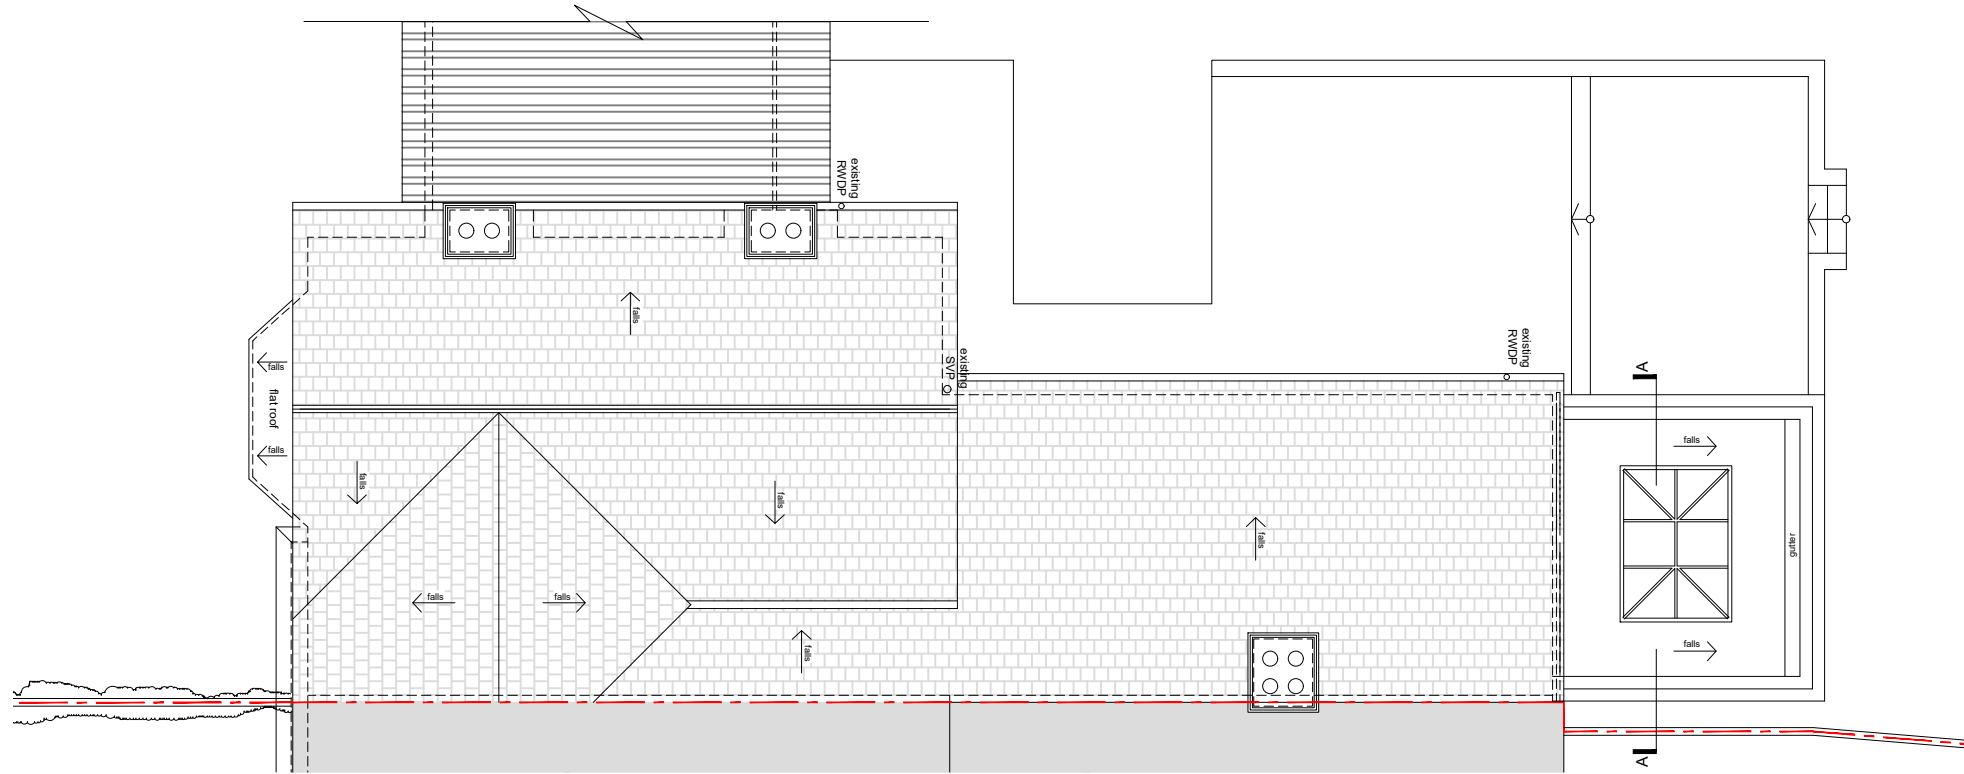

2 PROPOSED ROOF PLAN
SCALE 1:100

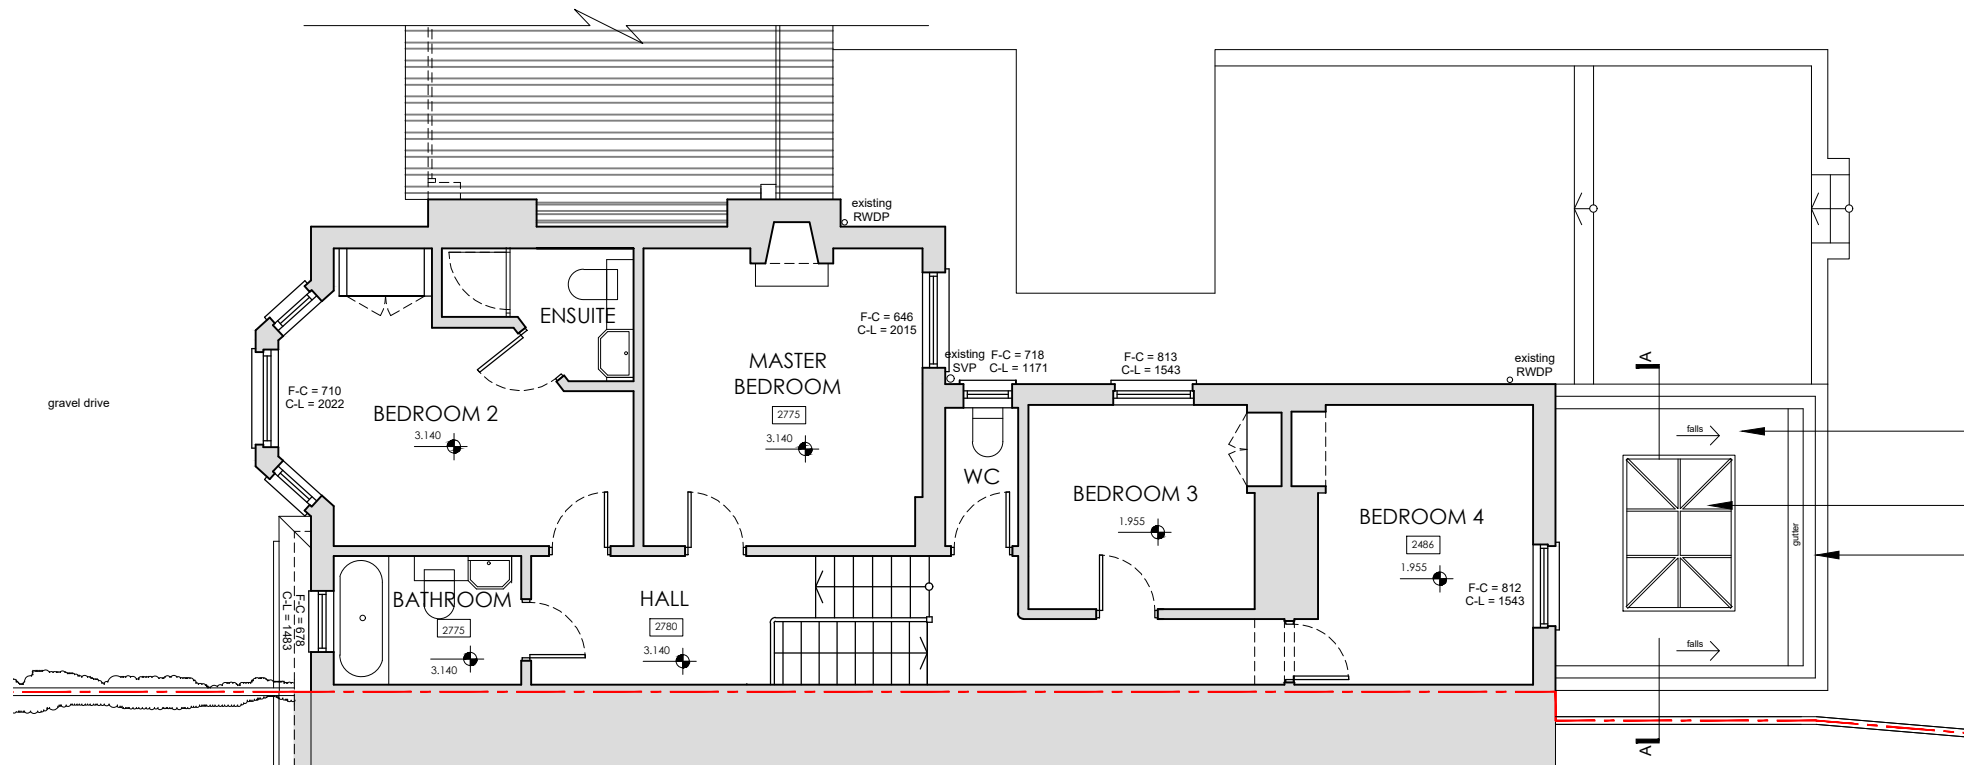

1 PROPOSED FIRST FLOOR PLAN
SCALE 1:100

- Flat roof laid to fall with dark grey bituminous finish.
- Lantern rooflight with dark metal frame.
- Parapet wall with painted concrete coping stone.



EXISTING
PROPOSED

REVISIONS

STATUS PROPOSED PROJECT STONECROFT, BROAD ST, CUCKFIELD

TITLE PROPOSED FIRST & ROOF PLANS

SCALE 1:100 DATE 2026.03.25 DRAWING NUMBER 102 REV *

VICTORIA MUSTARD ARCHITECT

135 Crawley Down Road, Felbridge, East Grinstead RH19 2PS
Mob 07779 245 093 vicki@victoriarmustardarchitects.com