

New white framed french doors with matching sidelights, with traditional detailing to match existing.

New white framed french doors with traditional detailing to match existing.

Lantern rooflight with black metal frame.

New extension with rendered finish to match that on existing building.

Levelled out patio 20mm below ffl.


Levelled out patio 507mm above ground level.



1

PROPOSED SIDE NORTH-WEST ELEVATION

SCALE 1:100

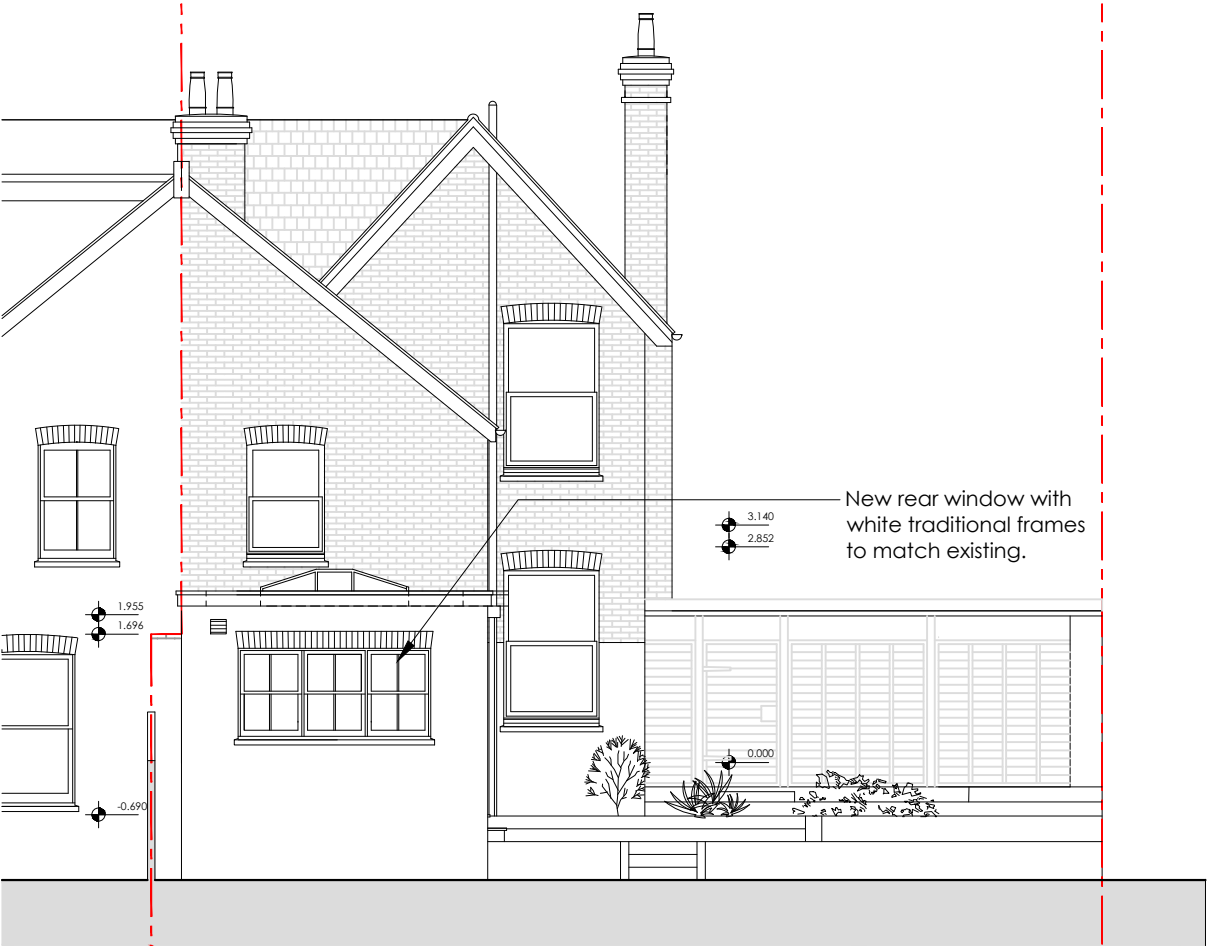

2

PROPOSED REAR NORTH-EAST ELEVATION

SCALE 1:100



3

PROPOSED FRONT SOUTH-WEST ELEVATION

SCALE 1:100



EXISTING
PROPOSED

REVISIONS

- -

PROPOSED

PROJECT

STONECROFT, BROAD ST, CUCKFIELD

TITLE

PROPOSED ELEVATIONS

SCALE

1:100

DATE

2026.03.25

DRAWING NUMBER

103

REV

*

VICTORIA MUSTARD ARCHITECT

135 Crawley Down Road, Felbridge, East Grinstead RH19 2PS
Mob 07779 245 093 vicki@victoriarmustardarchitects.com