


VILLAGE CENTRE
Plots 1-12

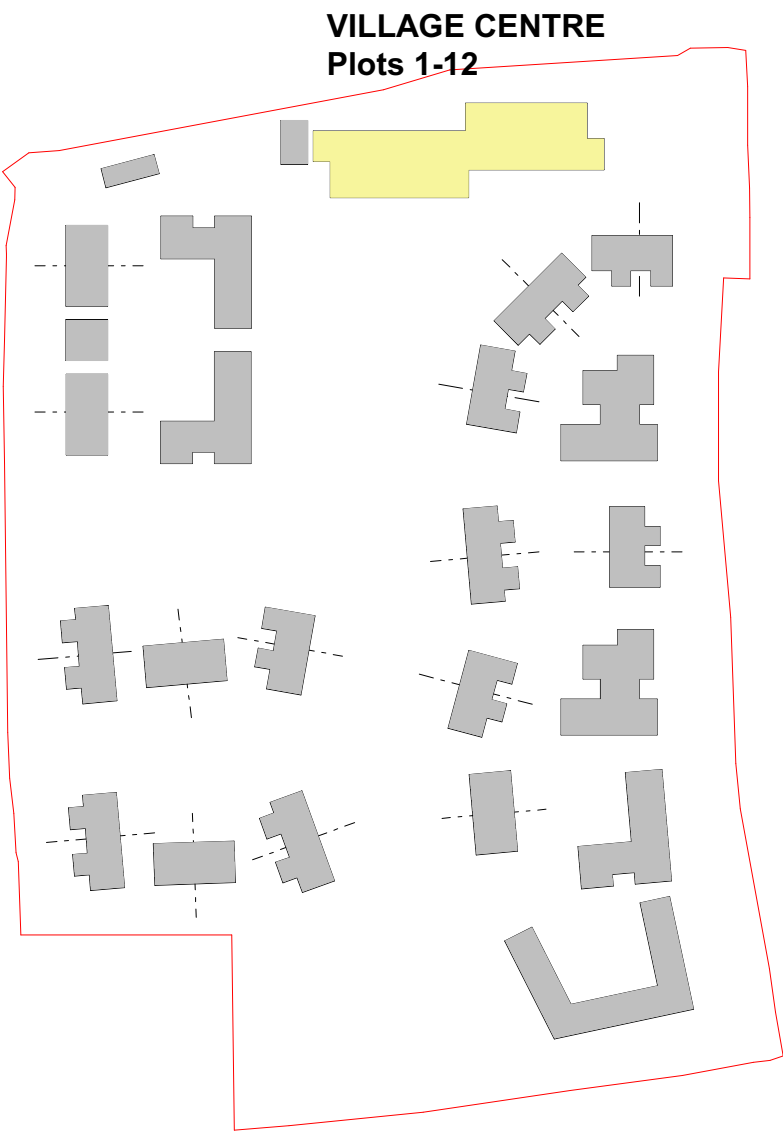

The contractor is responsible for checking dimensions, tolerances and references. Any discrepancy to be verified with the Architect before proceeding with the works. Where an item is covered by drawings to different scales the larger scale drawing is to be worked to.


Where products have been specified, PRP have reviewed applicable products available in the UK at the time of writing the specification. For the avoidance of doubt, product manufacturers and suppliers must confirm that each product is fit for its intended use and provide such evidence as may reasonably be requested to confirm performance, including, but not limited to, product test classification and interfaces with adjacent products.

Where the contractor wishes to propose alternative products, representative samples and a full technical appraisal should be submitted by the contractor to the employer demonstrating that their proposed alternative has equal or better performance.

Do not scale drawing. Figured dimensions to be worked to in all cases.


CDM REGULATIONS 2015. All current drawings and specifications for the project must be read in conjunction with the Designer's Hazard and Environment Assessment Record

All intellectual property rights reserved.

 

KEY PLAN

FOR OVERALL SITE LAYOUT REFER TO
DWG No 03001

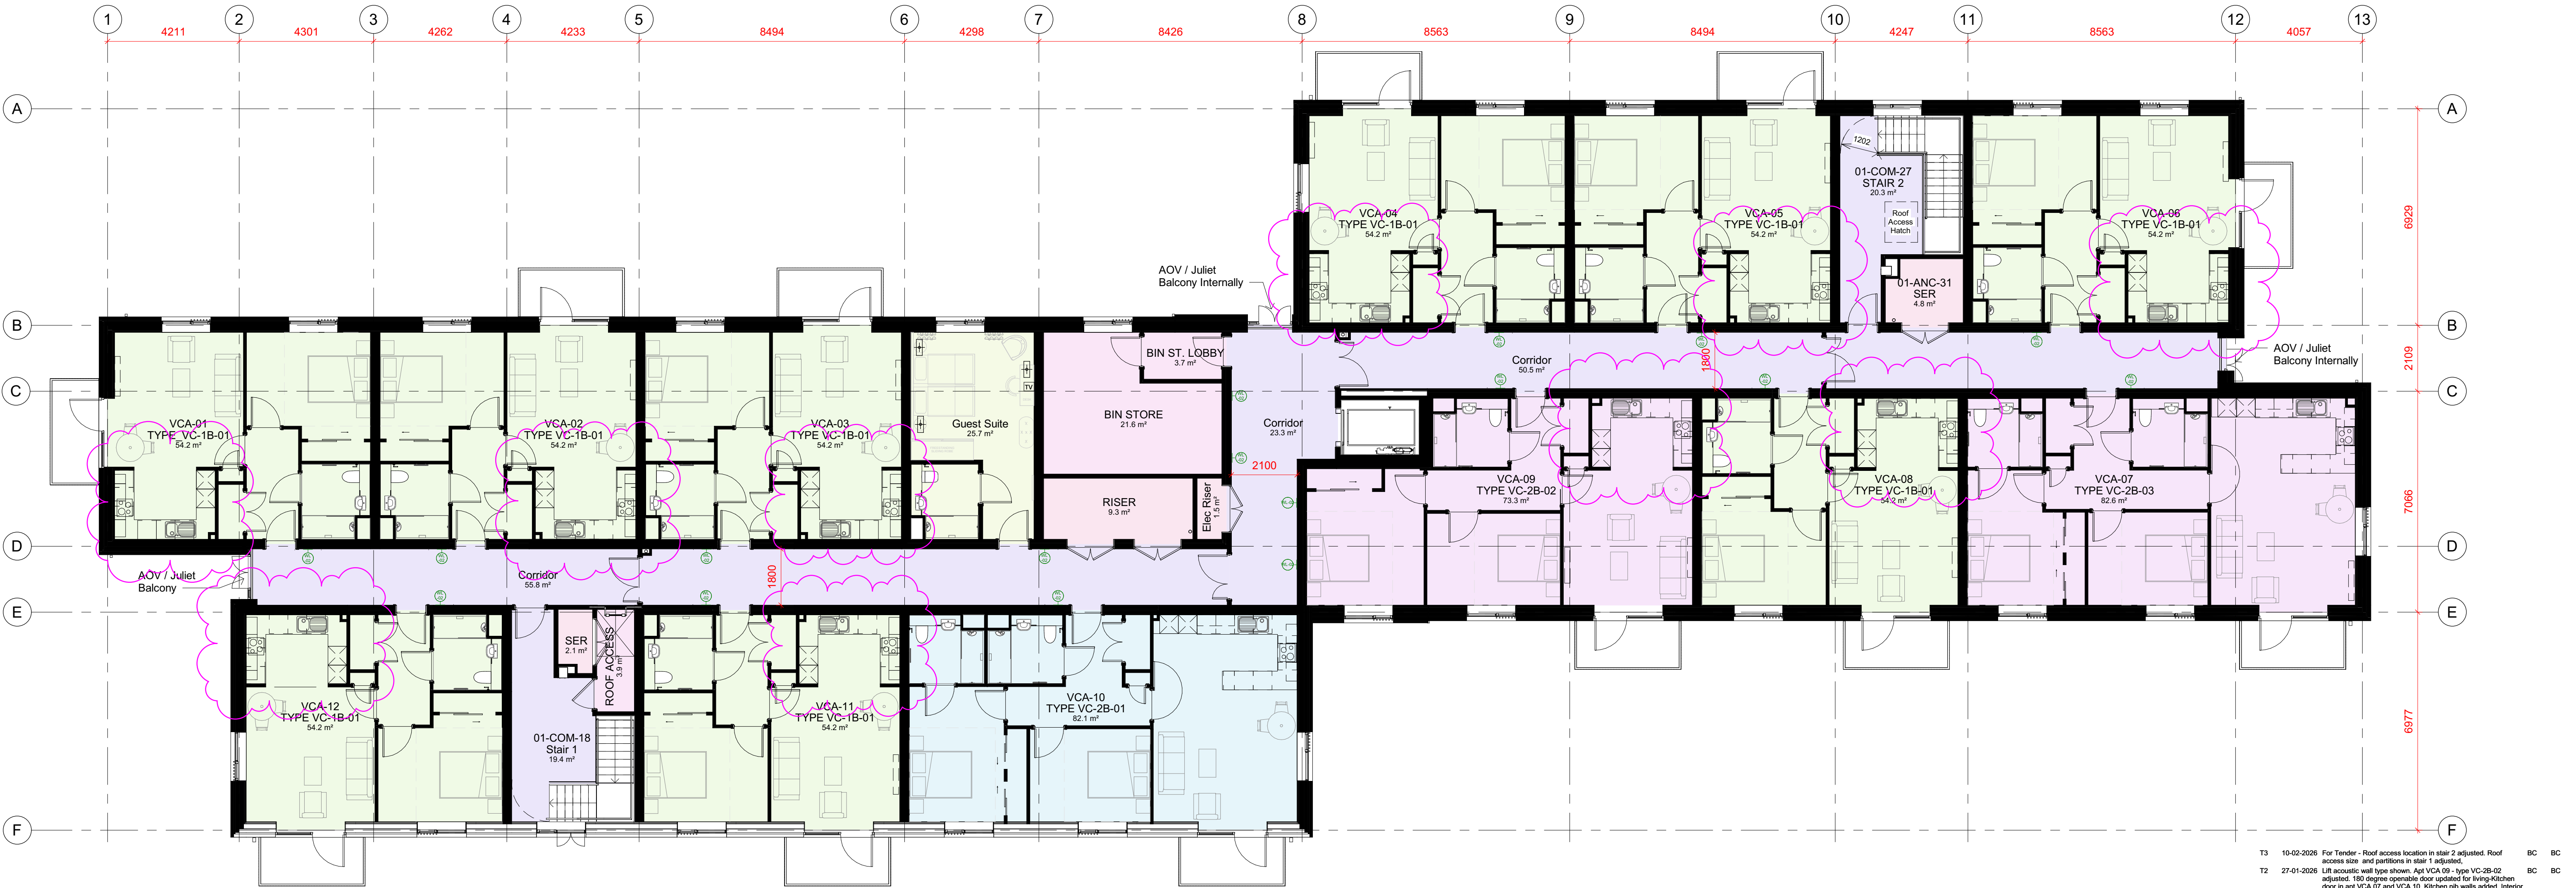

First Floor Plan
1: 100

FINISHES - REFER TO VA INTERNAL FINISHES
SCHEDULE

REFER TO INTERIOR DESIGNERS
VC INTERNAL FINISHES
SCHEDULE FOR FIRST FLOOR CORRIDOR
AND GUEST SUITE INTERNAL FINISHES

T3	10-02-2026	For Tender - Roof access location in stair 2 adjusted. Roof access size and partitions in stair 1 adjusted.	BC	BC
T2	27-01-2026	Uplift acoustic wall type shown. Apt VCA-09 - type VC-2B-02 adjusted. 180 degree operable door updated for living-kitchen door in apt VCA-07 and VCA-10. Kitchen rnb walls added. Interior Design shown for ref.	BC	BC
T1	19-12-2025	For Tender	OC	BC
P03	18-03-2026	Submission for NMA. Open plan Kitchens	BC	BC
P02	21-11-2025	First Draft	OC	BC
P01	11-11-2025	For information and coordination	OC	BC
Rev	Date	Description	Dwn	Ckd

Wellcroft Green - Albourne IV
Village Centre - First Floor Plan

WCG-PRP-XX-VC-01-D-A-04002

PLANNING REV P03

Drawn OC Checked BC Date 11.11.2025 Scale @ A1 1:100

PRP
prp-co.uk
Surrey
020 8339 3600