




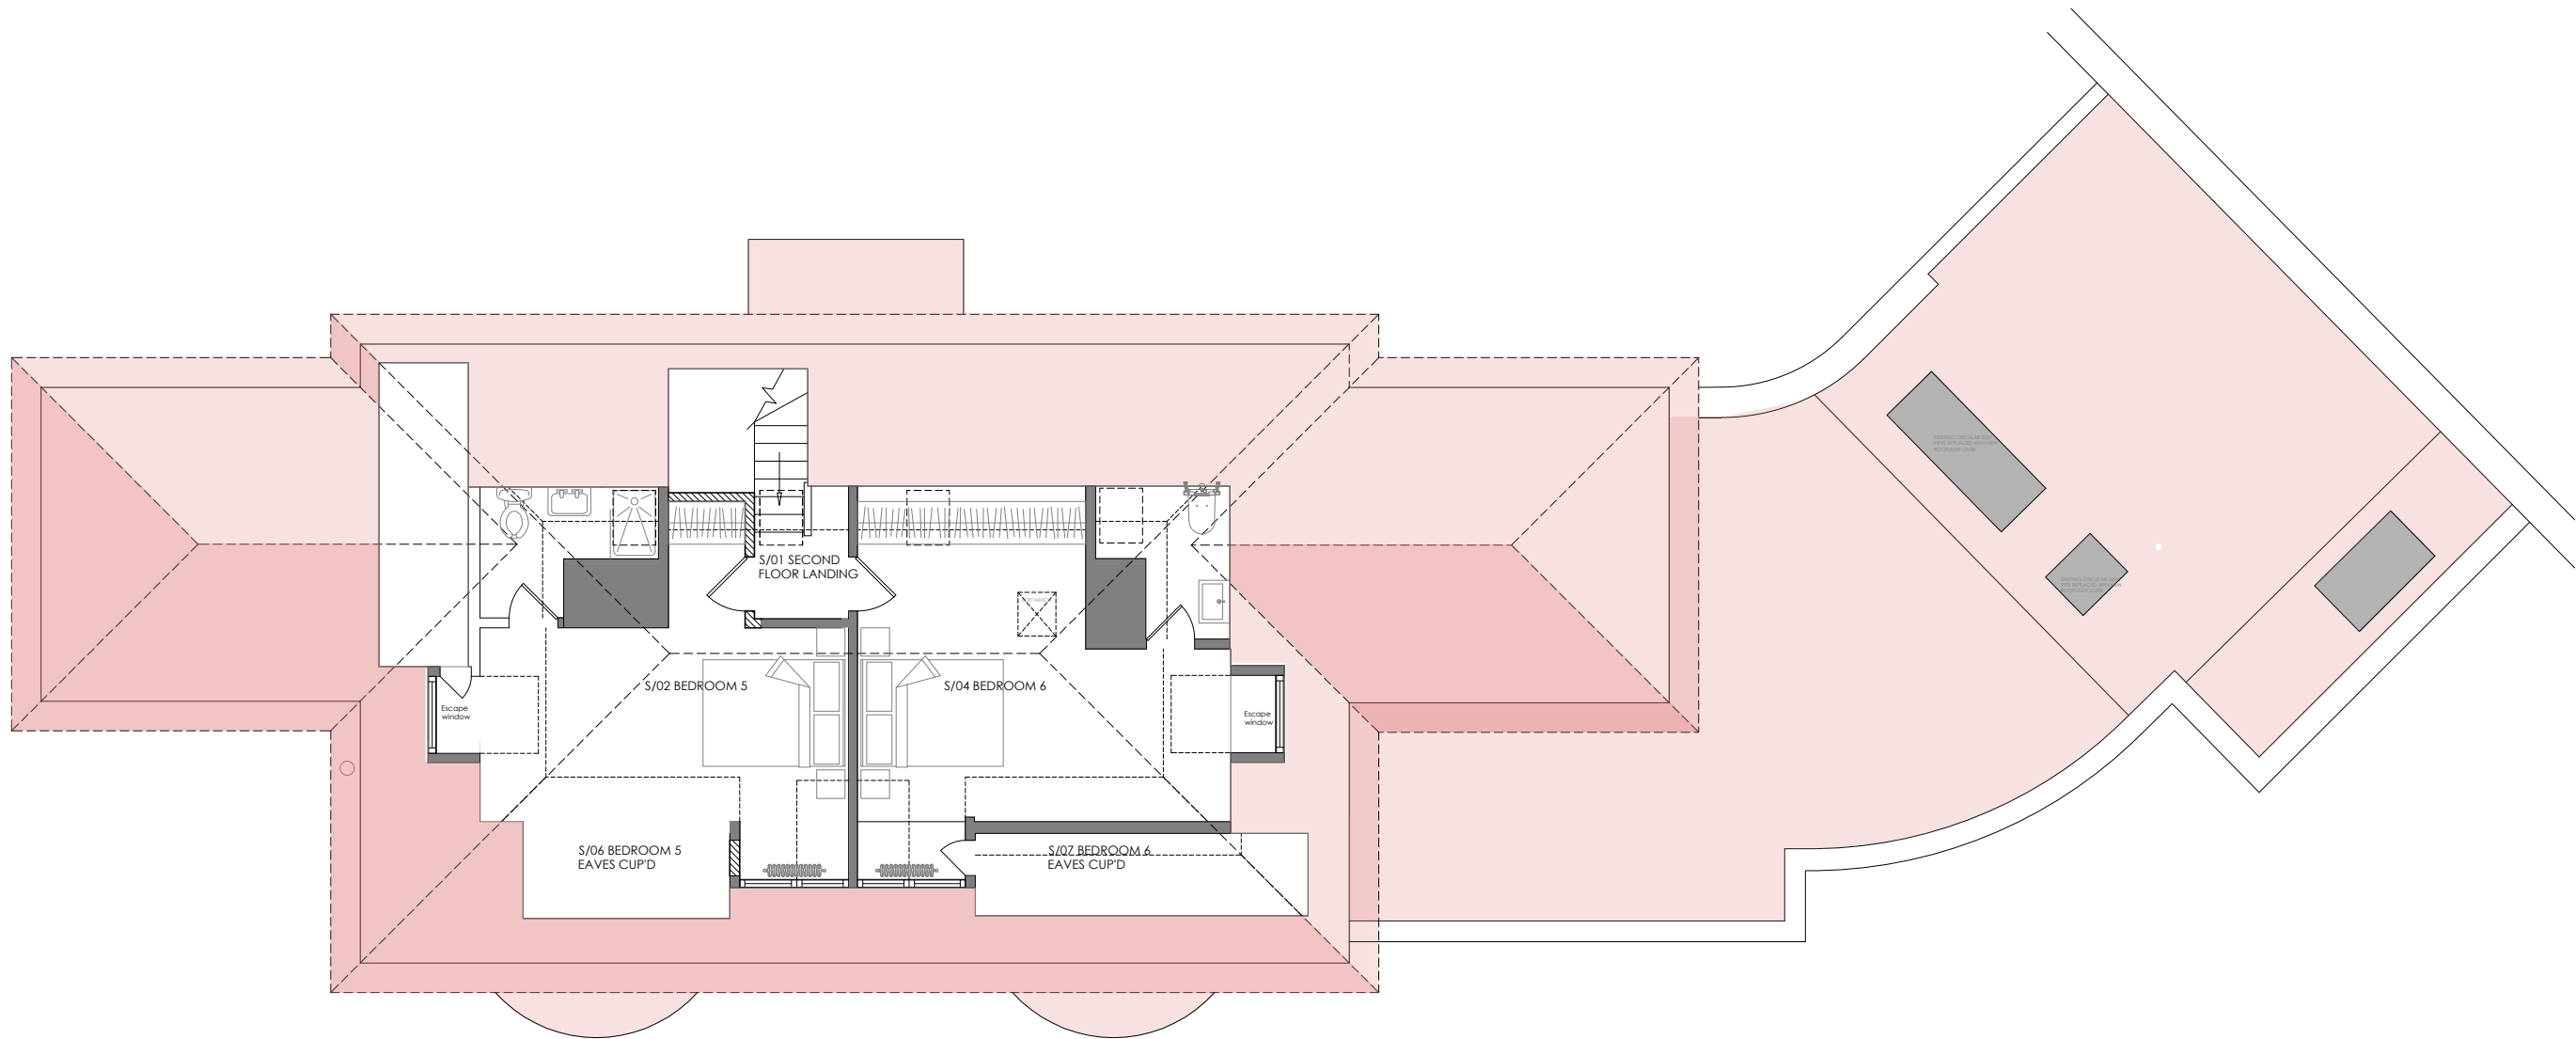


SECOND FLOOR PLAN - AS PROPOSED
SCALE 1:100 ON AN A1 SHEET

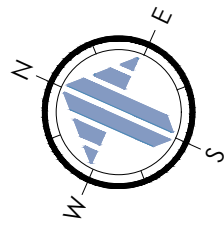

ROOF PLAN - AS PROPOSED
SCALE 1:100 ON AN A1 SHEET

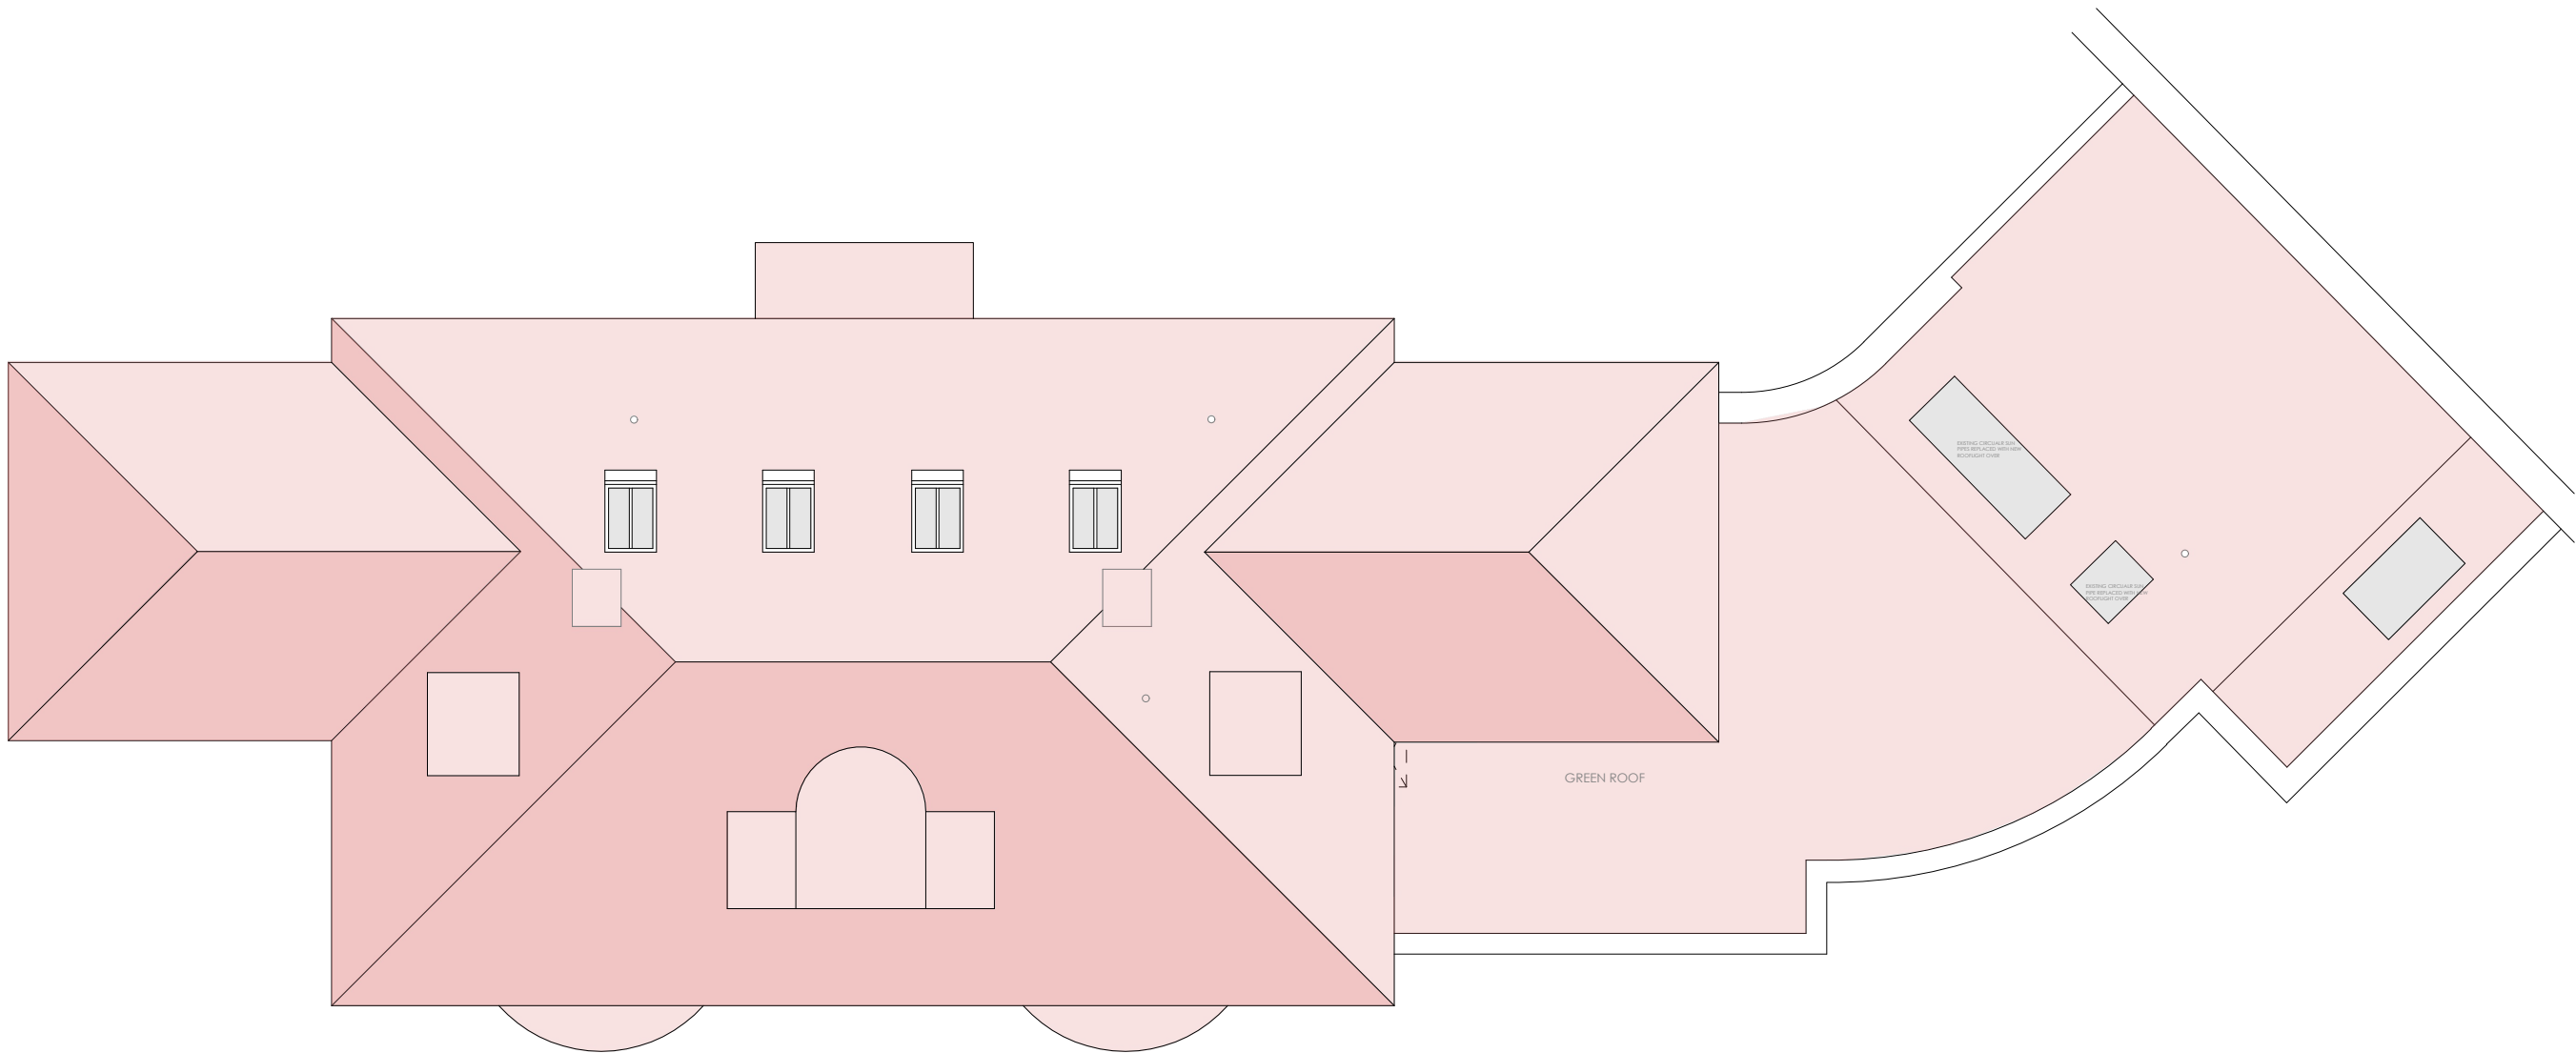

FRONT (NORTH EAST) ELEVATION - AS EXISTING AND AS PROPOSED
SCALE 1:100 ON AN A1 SHEET

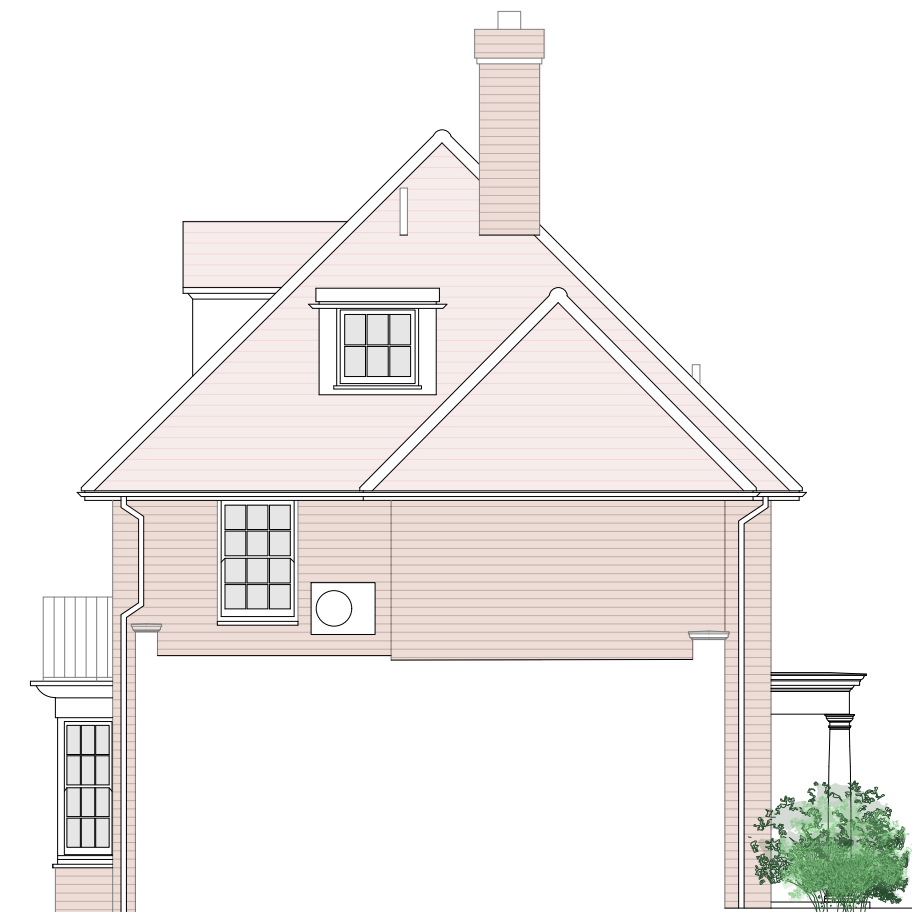


SIDE (SOUTH EAST) ELEVATION - AS PROPOSED
SCALE 1:100 ON AN A1 SHEET



REAR (SOUTH WEST) ELEVATION - AS PROPOSED
SCALE 1:100 ON AN A1 SHEET



SIDE (NORTH WEST) ELEVATION - AS PROPOSED
SCALE 1:100 ON AN A1 SHEET

 

REV.	DATE	BY	AMENDMENT	CHK.

PLANNING

 **gould baxter**
2 Lucastes Mews, Paddockhall Road,
Haywards Heath,
West Sussex, RH16 1HE
(01444) 452604
hh@gouldbaxter.co.uk
www.gouldbaxter.co.uk

NOTES:
DO NOT SCALE OFF THIS DRAWING UNLESS FOR PLANNING PURPOSES.
CHECK ALL DIMENSIONS ON SITE BEFORE ANY WORK IS COMMENCED.
ALL GOODS MATERIALS AND WORKMANSHIP MUST CONFORM WITH CURRENT
BUILDING REGULATIONS, BRITISH STANDARDS AND CODES OF PRACTICE.
COPYRIGHT OF THIS DRAWING IS RETAINED BY GOULD PROPERTY CONSULTANTS
LP T/A GOULD BAXTER AND IT MUST NOT BE REPRODUCED WITHOUT WRITTEN
CONSENT.

CLIENT: Mr & Mrs Buckley
PROJECT: Ockenden House Ockenden Lane Cuckfield RH17 5LD

DRAWING:
Second Floor and Roof Plan and Elevations
As Proposed

DATE: 02.12.2024	SCALE AT A1: 1:100	DRAWN BY: CS CHECKED BY: MC
---------------------	-----------------------	--------------------------------

JOB NO. GH684	DRAWING NO. PL.21	REV. -
------------------	----------------------	-----------